


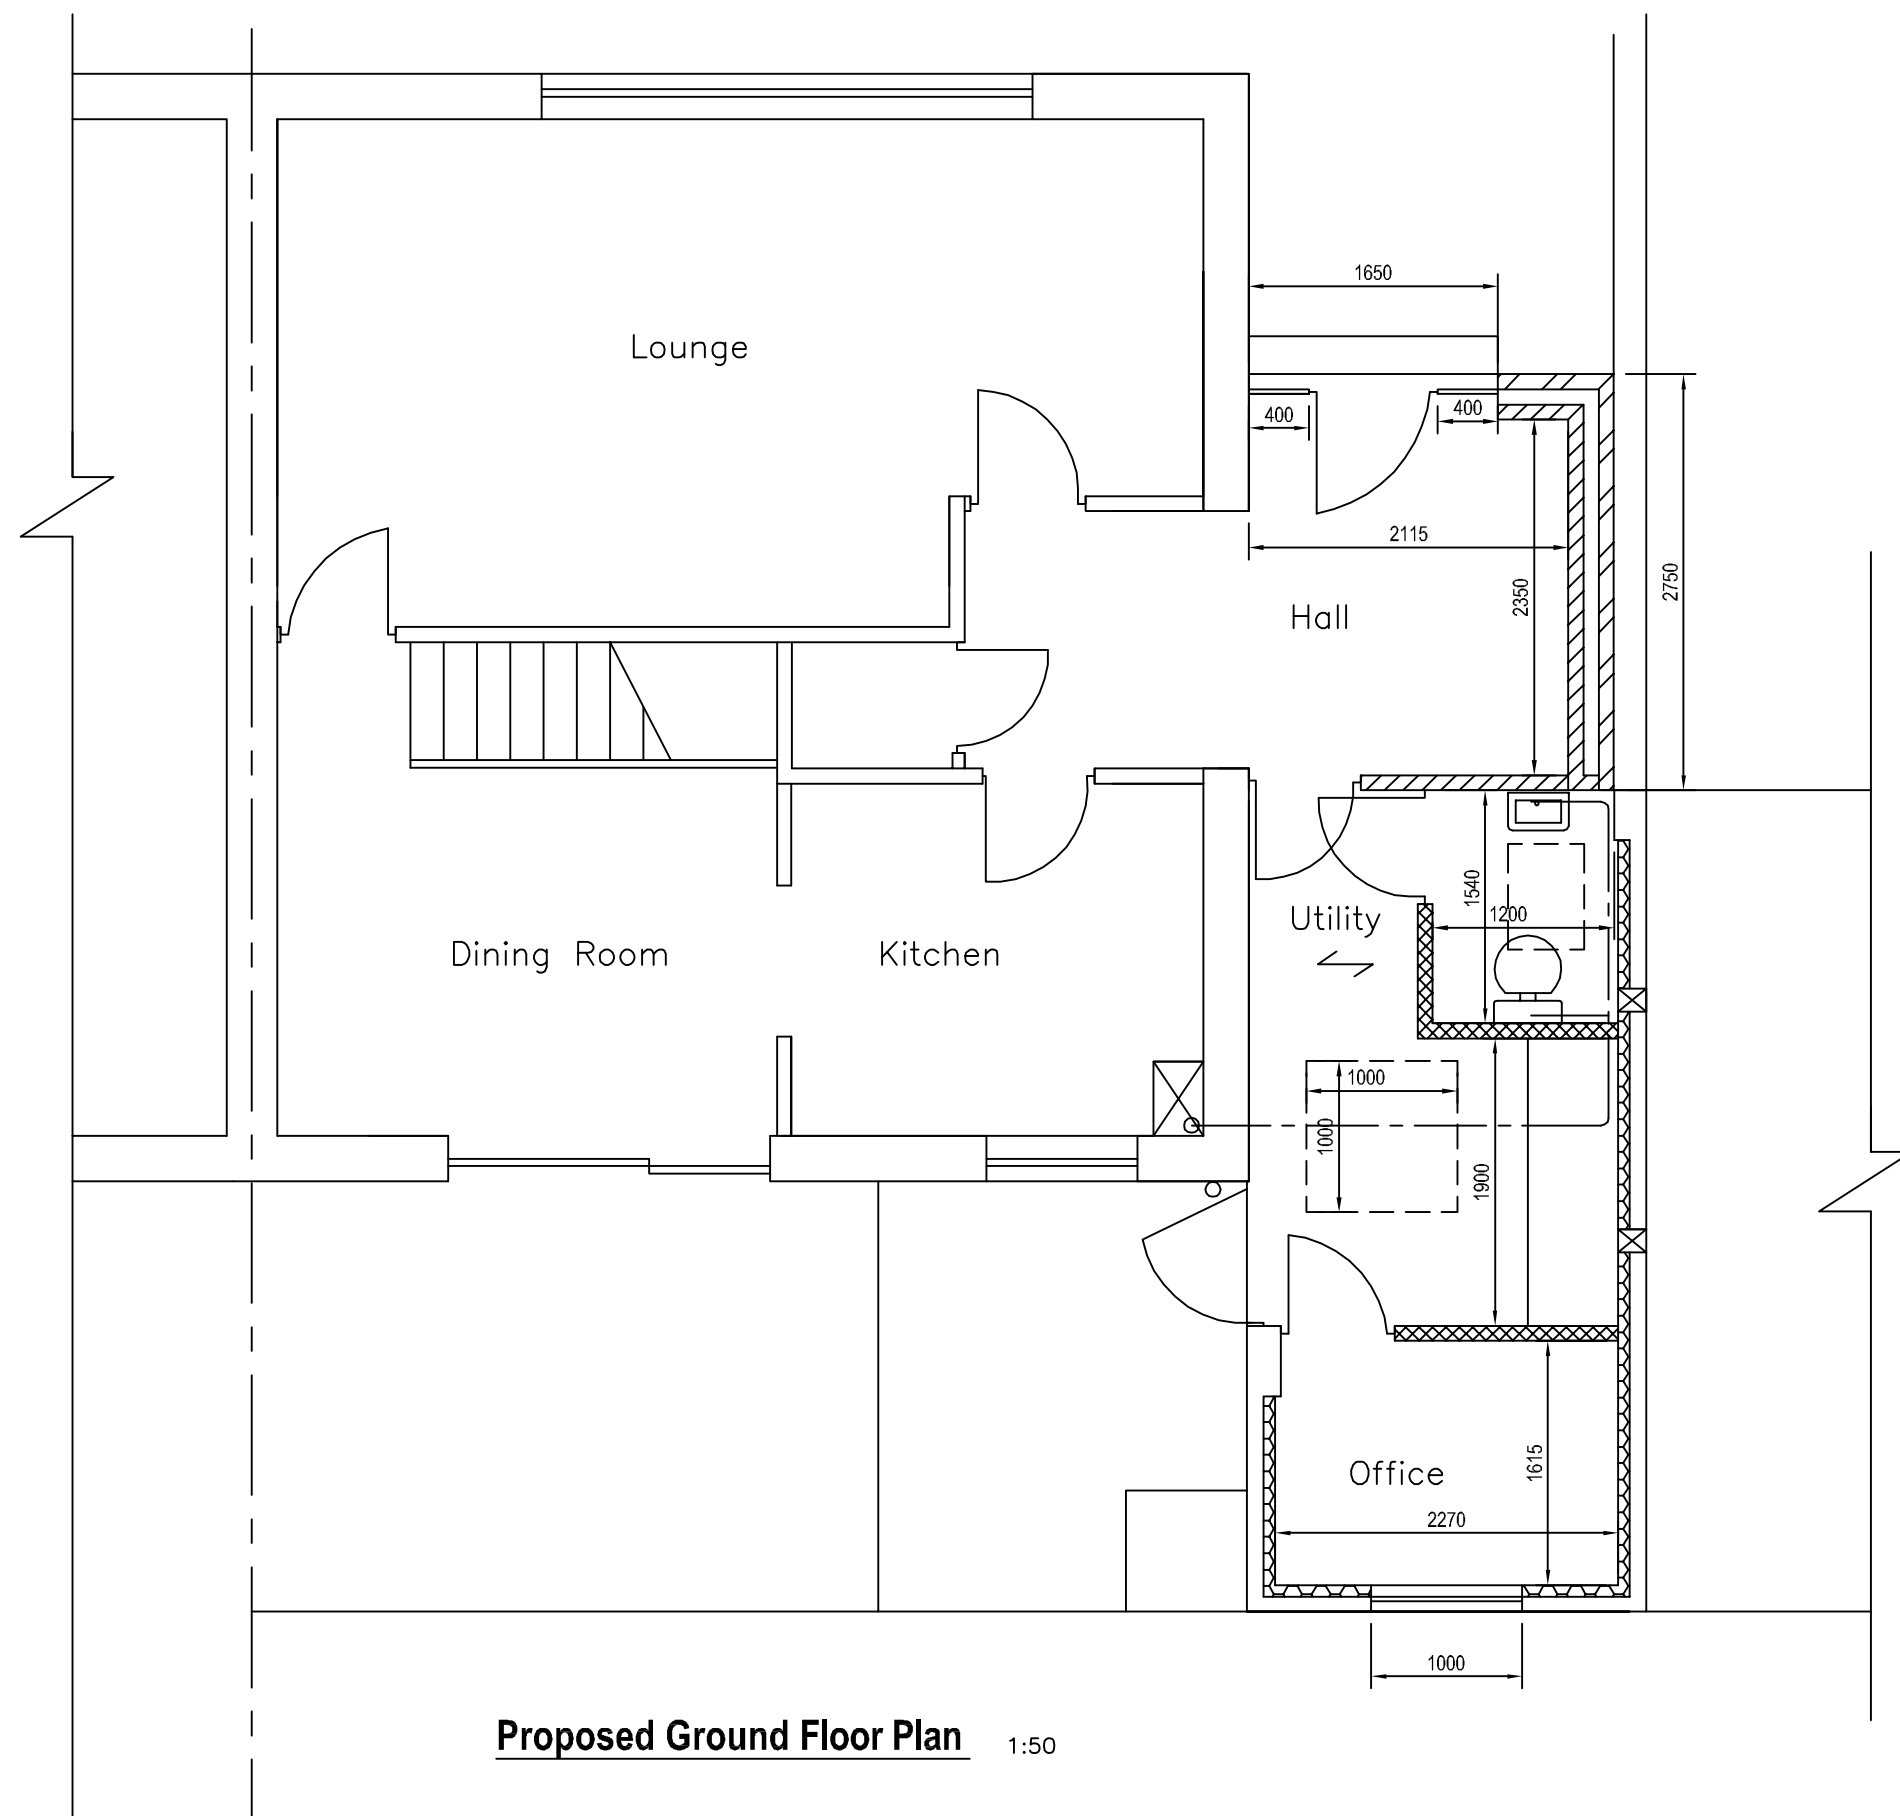

Proposed Ground Floor Plan 1:50

MIRFIELD DESIGNS
 Planning & Building Control Services
 Tel: 07877959728
 Email: mirfielddesigns@gmail.com

Client		MR & MRS MUDD	
Job		35 HOLMDENE DRIVE MIRFIELD	
Title		PROPOSED GROUND FLOOR PLAN	
Drawn By	RK	Date	JULY 2020
Eng. Check		Scale	1:50
Tech. Check			
Drawing No.		Rev.	
2020 / 241 / 05			