


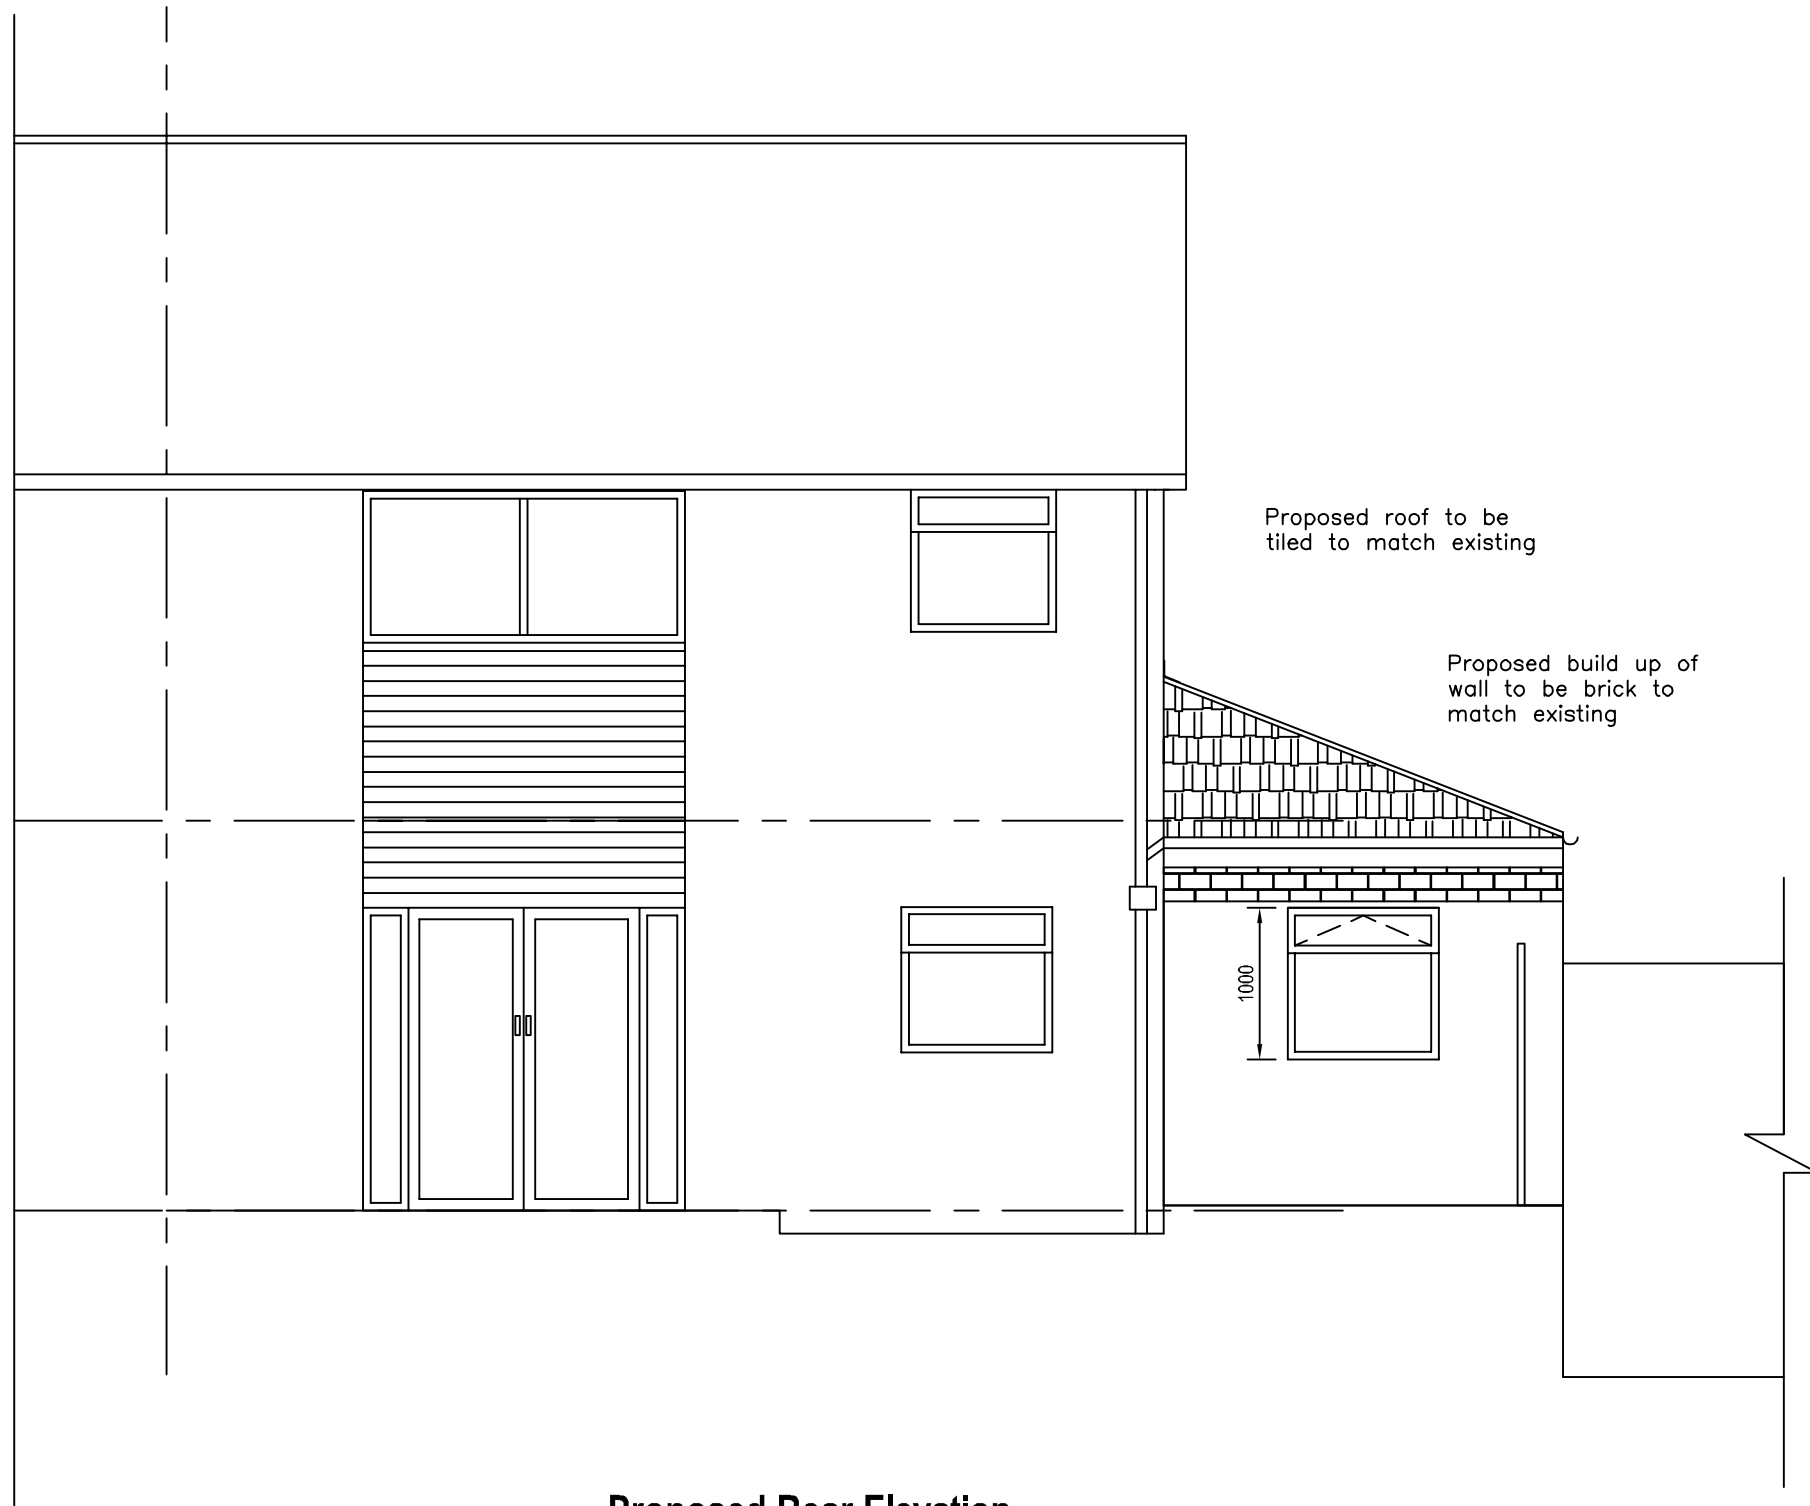

Proposed Rear Elevation 1:50

1:100

MIRFIELD DESIGNS
Planning & Building Control Services
Tel: 07877959728
Email: mirfelddesigns@gmail.com

Client		MR & MRS MUDD	
Job		35 HOLMDENE DRIVE MIRFIELD	
Title		PROPOSED REAR ELEVATION	
Drawn By	RK	Date	JULY 2020
Eng. Check		Scale	1:50
Tech. Check			
Drawing No.		Rev.	
2020 / 241 / 03			