


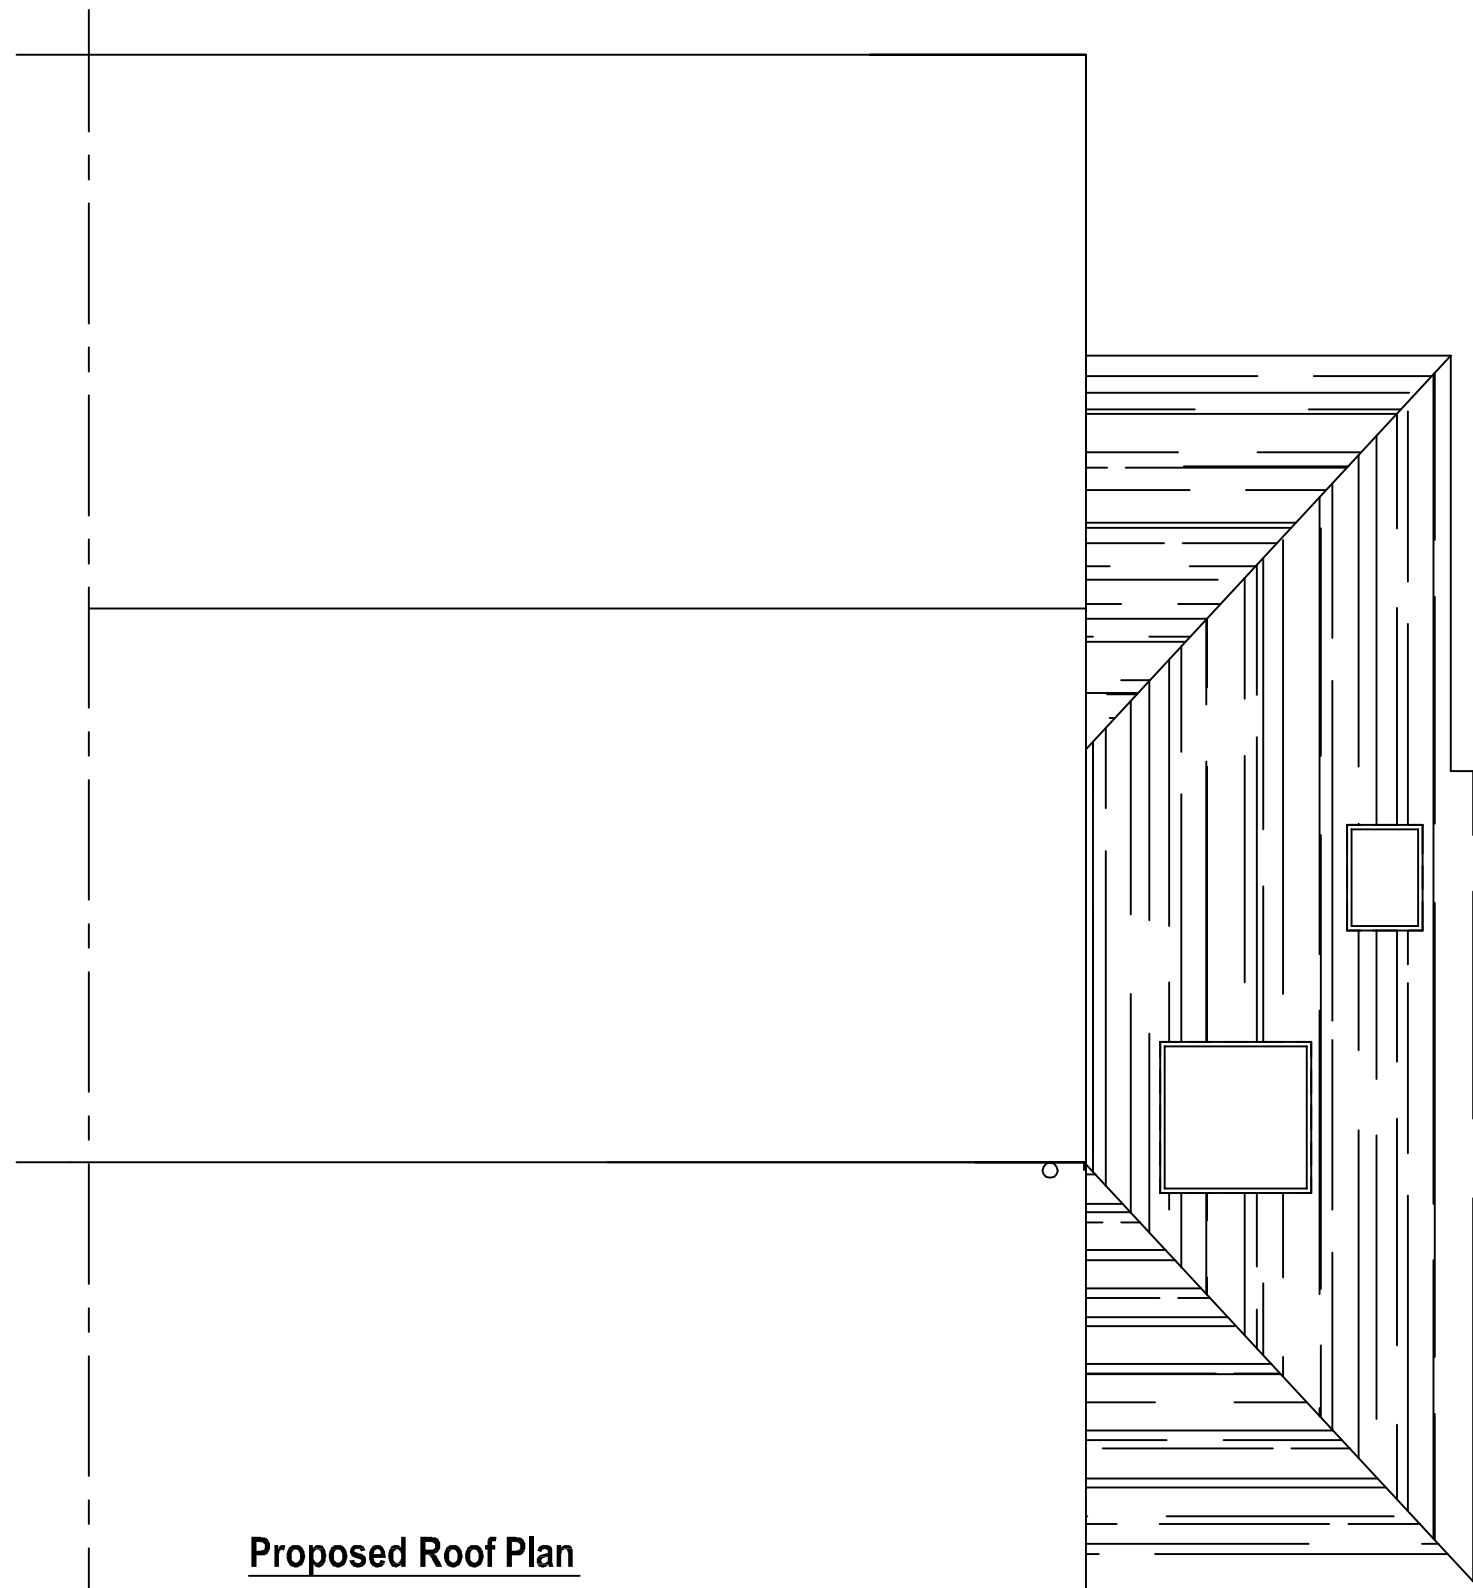

Proposed Roof Plan

1:50

MIRFIELD DESIGNS
Planning & Building Control Services

Tel: 07877959728
Email: mirfelddesigns@gmail.com

Client		MR & MRS MUDD					
Job		35 HOMEDENE DRIVE MIRFIELD					
Title		PROPOSED ROOF PLAN					
Drawn By	RK	Date	JULY 2020				
Eng. Check		Scale	1:50				
Tech. Check							
Drawing No.		Rev.					
2020 / 241 / 07		<table><tr><td></td><td></td></tr><tr><td></td><td></td></tr></table>					