




FIRST FLOOR PLAN

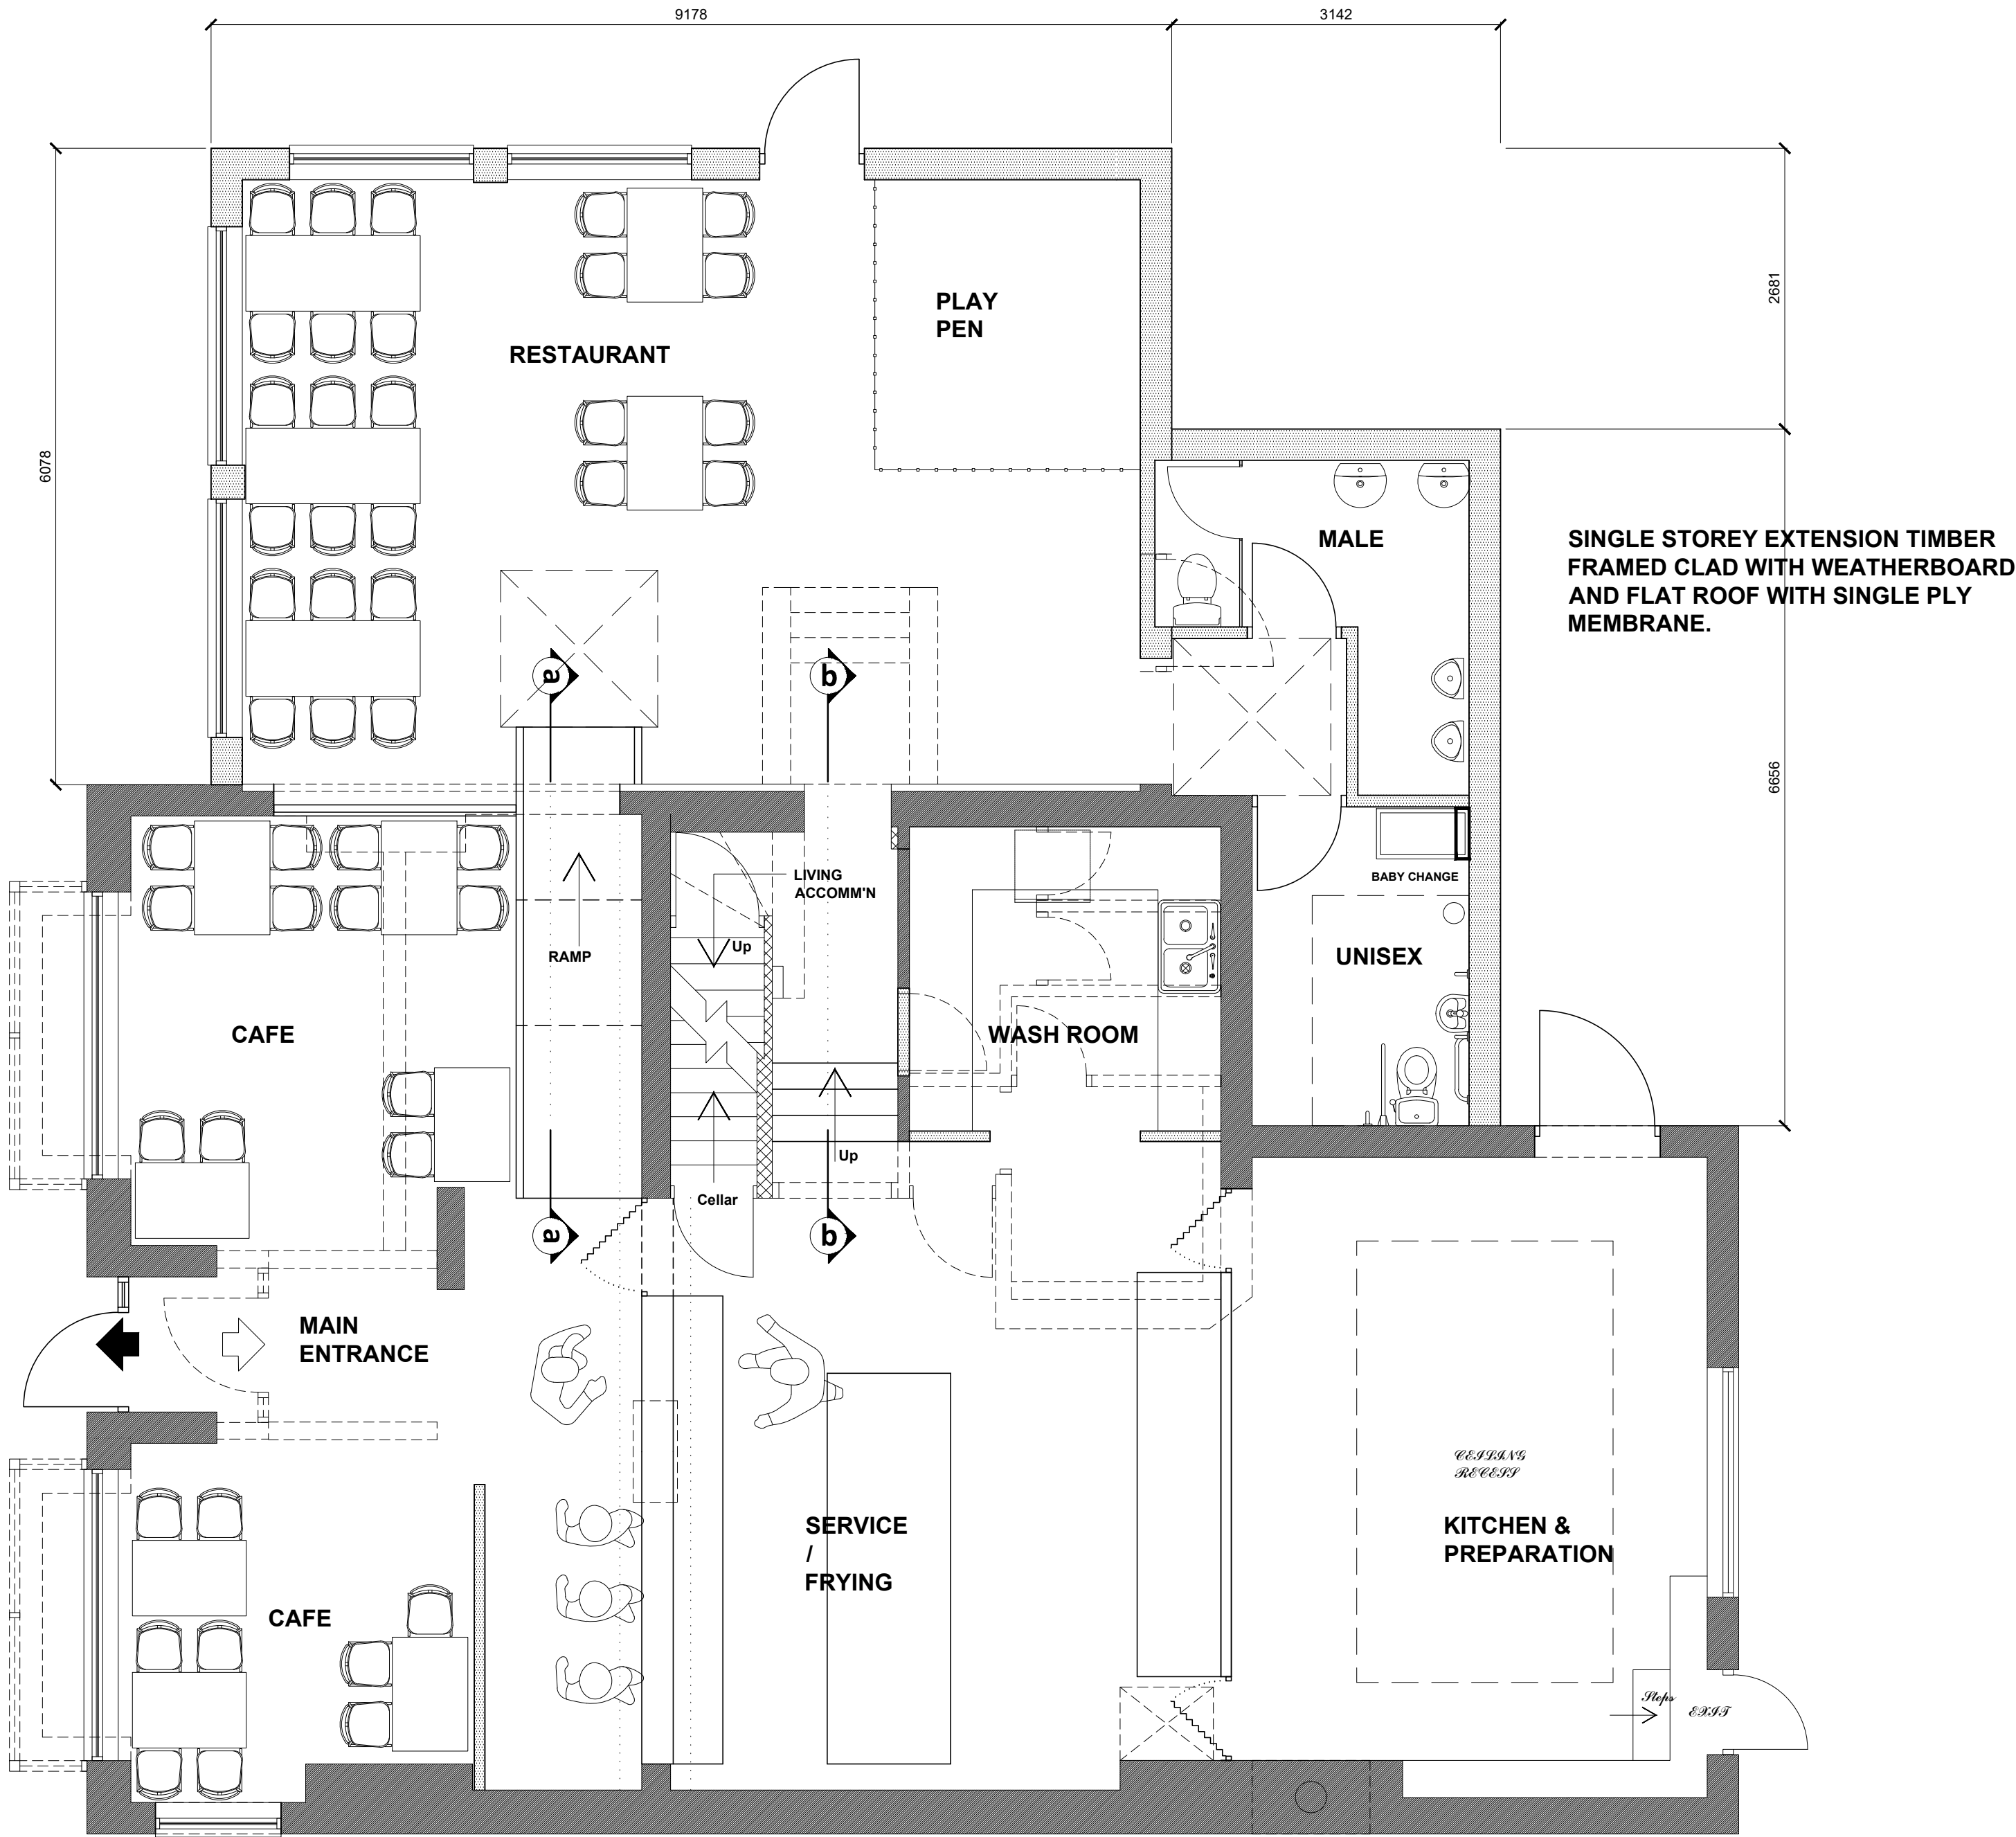

GROUND FLOOR PLAN

D	Revisions to suit client requirements.	GS		08.06.2020
C	Revisions to suit client requirements.	GS		27.07.2020
B	Floor plans added where accessible.	GS		28.06.2020
A	Revisions to floor plan to suit client requirements.	GS		24.06.2020
Rev	Description	Drawn	Checked	Date

Document Status : **S0** Purpose of Issue: **WORK IN PROGRESS**

MARTIN WALSH
ARCHITECTURAL

Firth Buildings, 99 - 103 Leeds Rd, Dewsbury, WF12 7BU t: 01924 464342
e: info@martinwalsh.co.uk w: www.martinwalsh.co.uk

Project
PROPOSED REMODELLING OF EXISTING PUBLIC HOUSE
to FISH & CHIP SHOP & RESTAURANT
446 WAKEFIELD RD, GAWTHORPE WF12 8PX

Title
PLANS AS PROPOSED

Client
MR & MRS RENDER

MWA Project Ref	Scale	Original Paper Size	Paper Orientation	Drawn
6303	1:50	@A1	Portrait	GS

File Identifier	Originator	Volume	Level	Type	Role	Number	Revision
SRWR - MWA - XX - XX - DR - A - 0004							D

Copyright © 2020 Martin Walsh Architectural. All Rights Reserved.
Martin Walsh Architectural is the trading name of Martin Walsh Architectural Limited. Registered in England Number 449049