




EXISTING CELLAR FLOOR PLAN  
SCALE 1:100

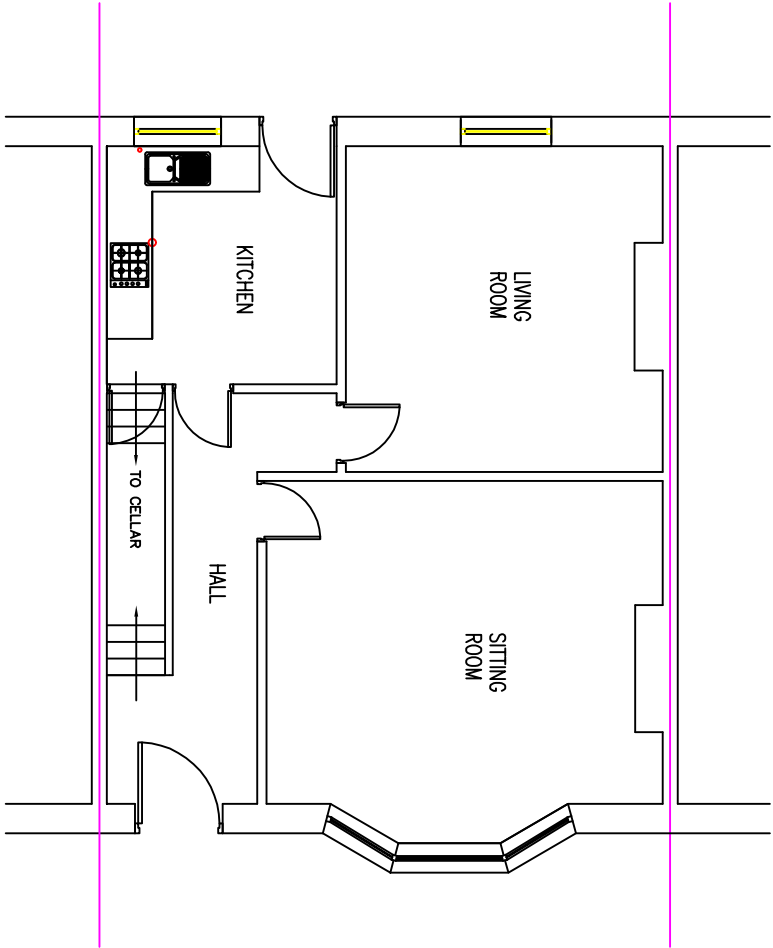

EXISTING GROUND FLOOR PLAN  
SCALE 1:100

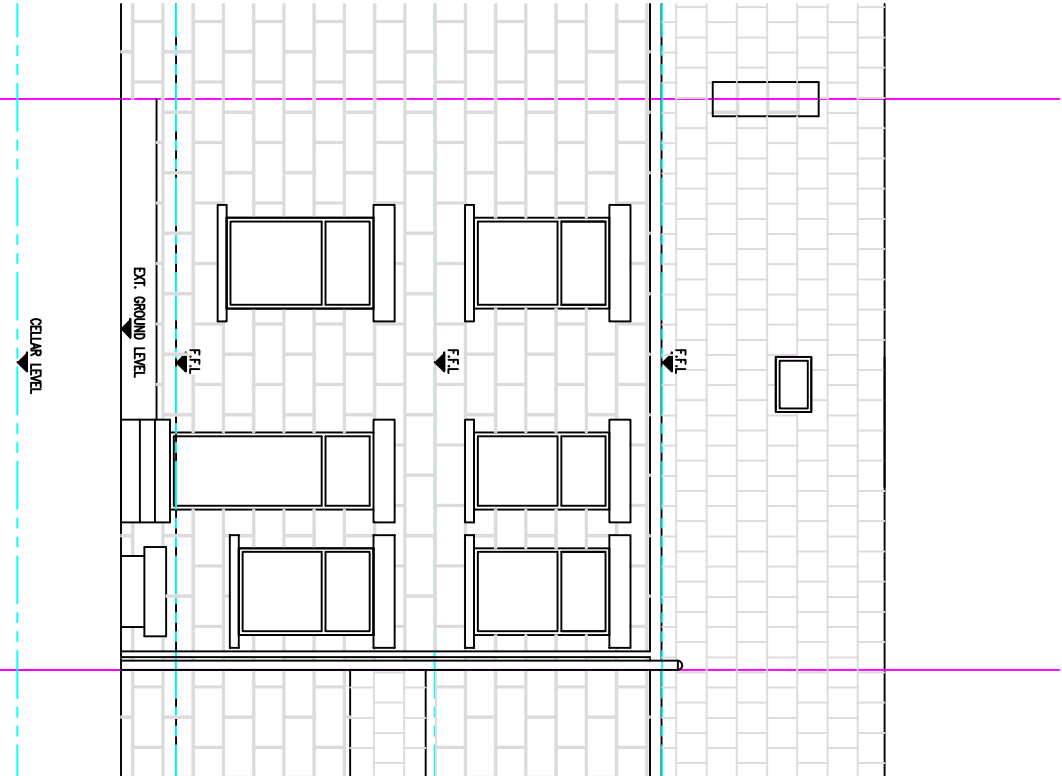

EXISTING REAR ELEVATION  
SCALE 1:100

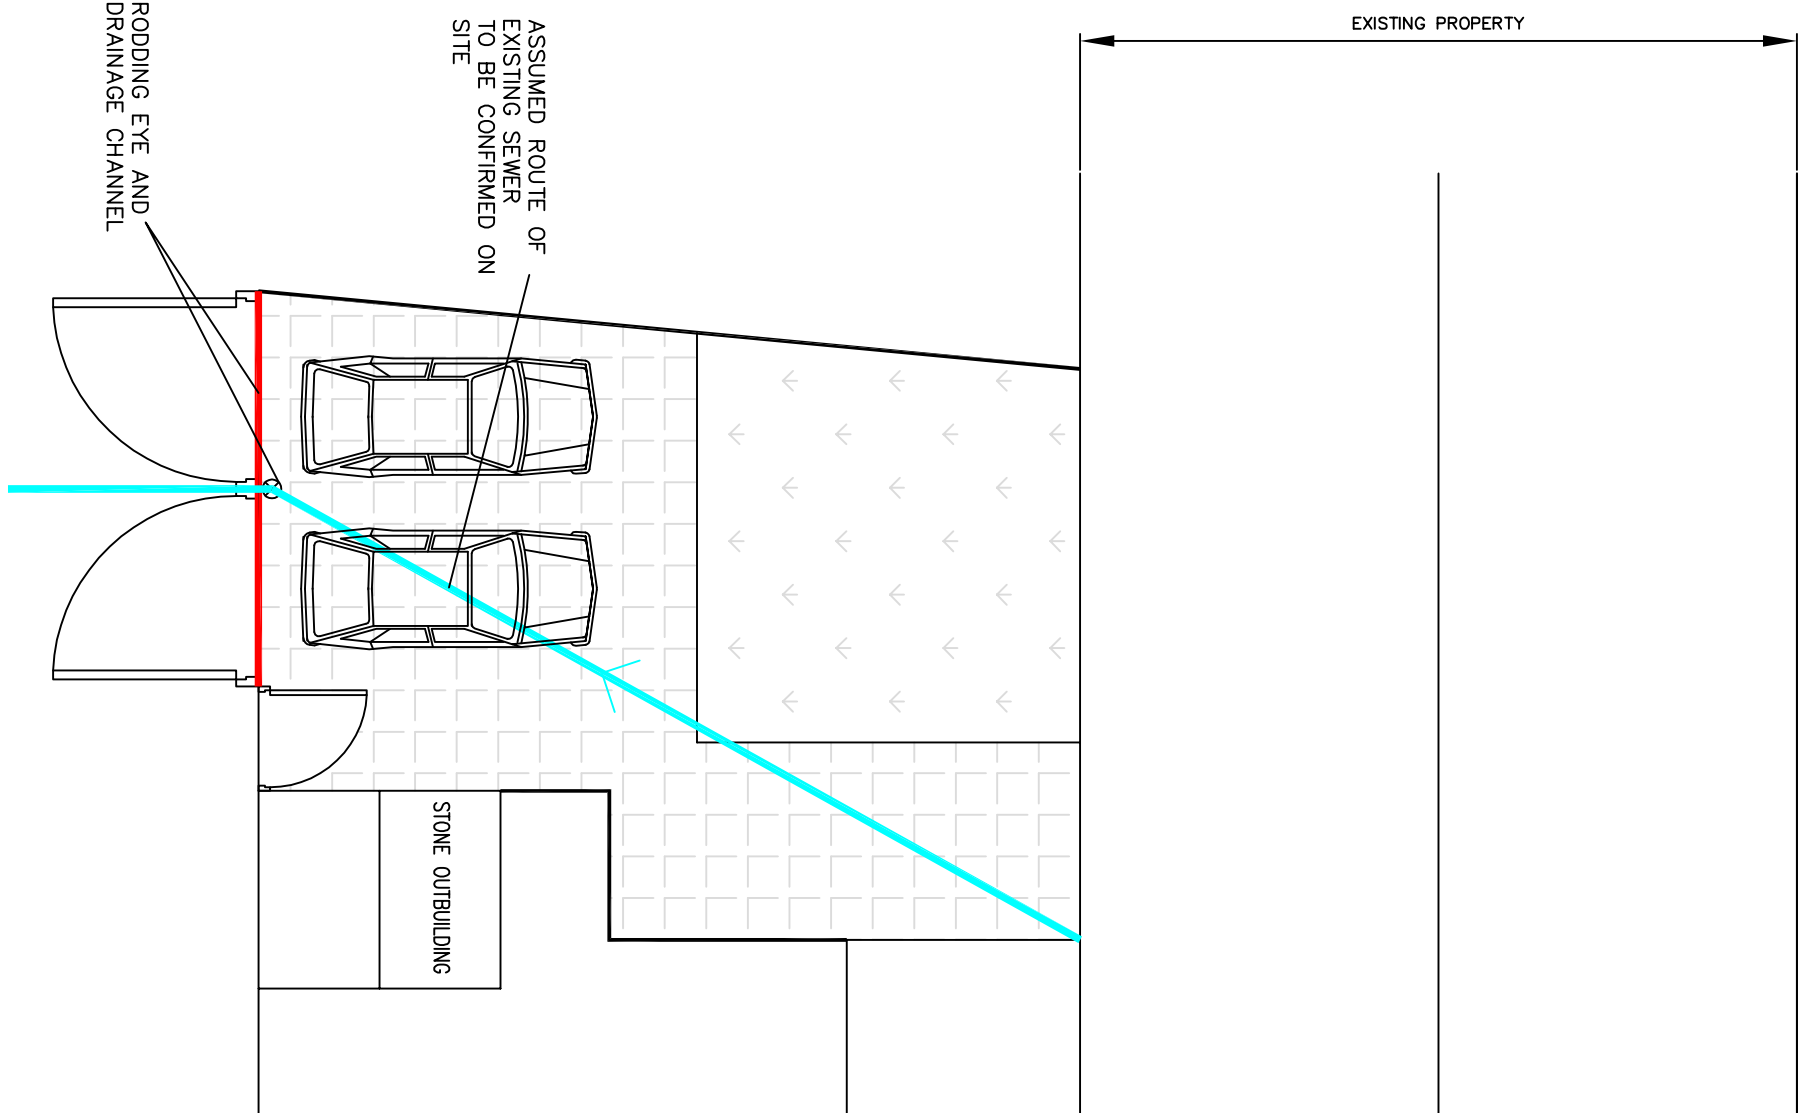

EXISTING SITE PLAN  
SCALE 1:100

|   |  |
|---|--|
| NOTE – THIS DRAWING IS TO BE READ IN CONJUNCTION WITH DRAWING NO. S03 – WORK SPECIFICATION                                                    |  |
| NOTE – THIS DRAWING IS FOR PLANNING PURPOSES ONLY – FURTHER DETAILED DRAWINGS WILL BE REQUIRED AS PART OF A BUILDING REGULATIONS APPLICATION. |  |
| ALL DIMENSIONS IN MM   |  |
| NOTE – DO NOT SCALE OFF DRAWING. DIMENSIONS TO BE CONFIRMED ON SITE                                                                           |  |

|                                    |                                        |
|------------------------------------|----------------------------------------|
| SITE LOCATION PLAN<br>SCALE 1:1250 |                                        |
|                                    |                                        |
| Revisions                          | Planning Application for:              |
| Date                               | Jun 2020                               |
|                                    | Rear Extension                         |
|                                    | 153 Savile Road, Savile Town, Dewsbury |
|                                    | Drawing Title:                         |
|                                    | Existing Plans and Elevations          |
| Drawing No:                        | S01                                    |
| Rev                                | A                                      |
| Scale: As shown                    |                                        |
| Paper Size: A1                     |                                        |