




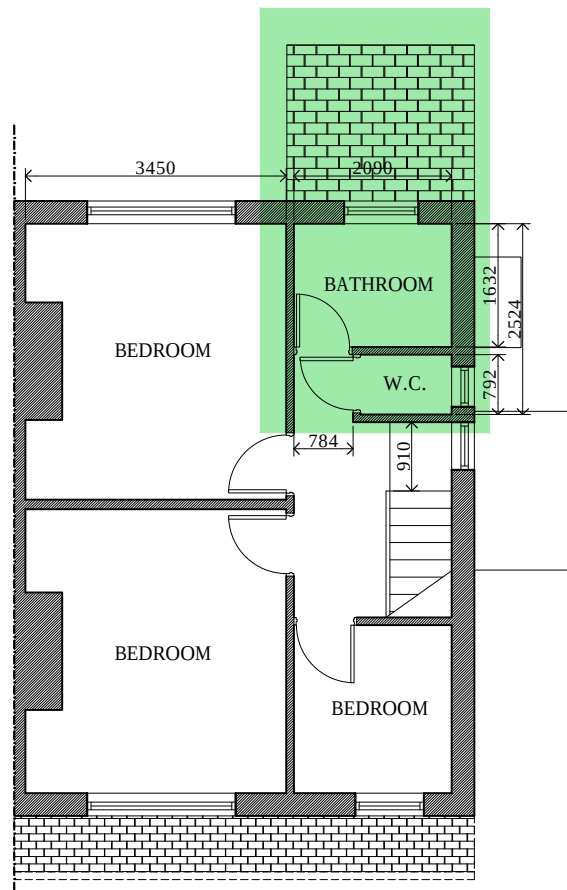


1. First Floor Layout - As Existing
Scale 1:100

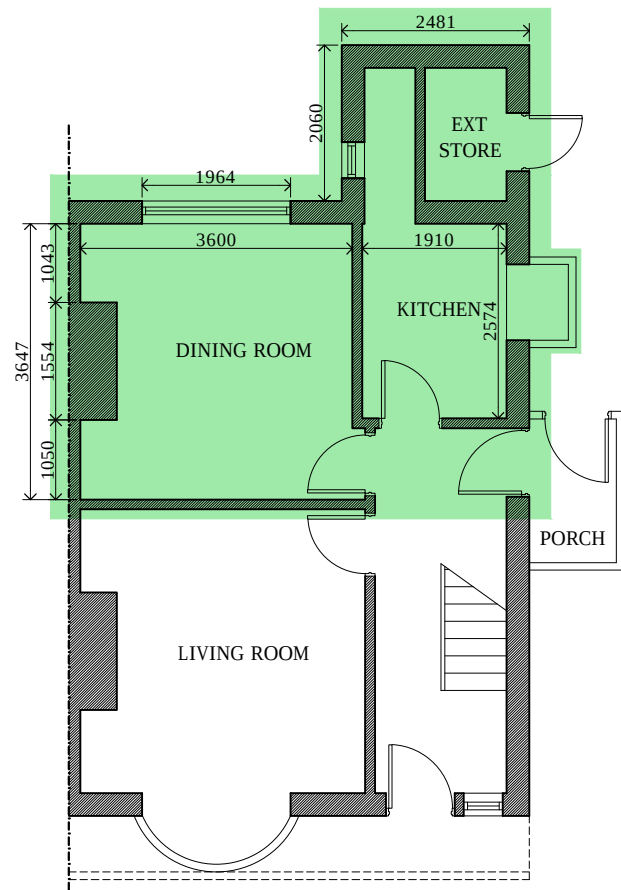


2. Ground Floor Layout - As Existing
Scale 1:100

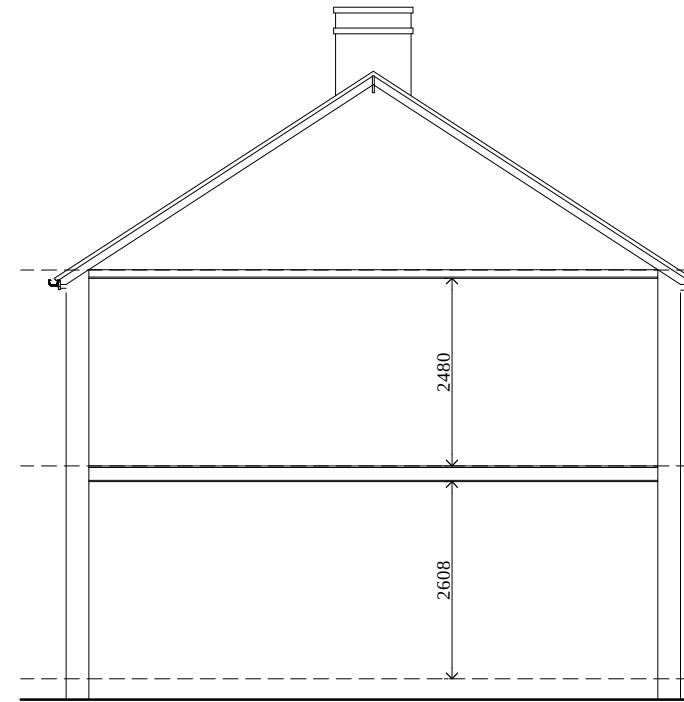


3. Section Through - As Existing
Scale 1:100

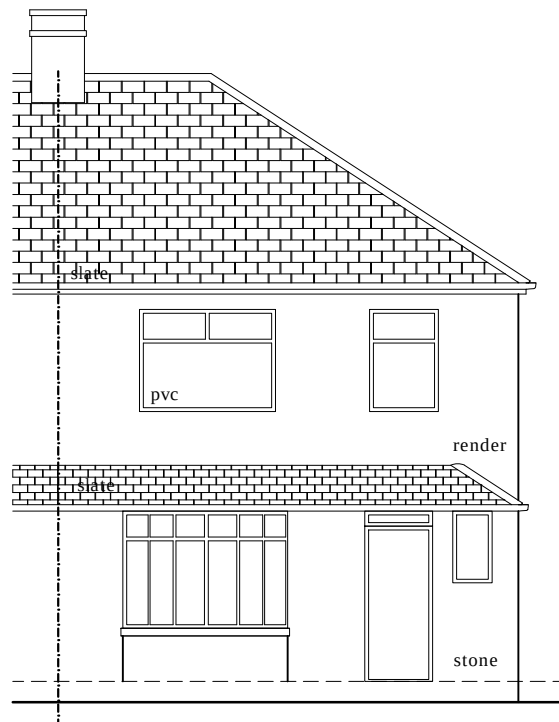


4. North Elevation - As Existing
Scale 1:100

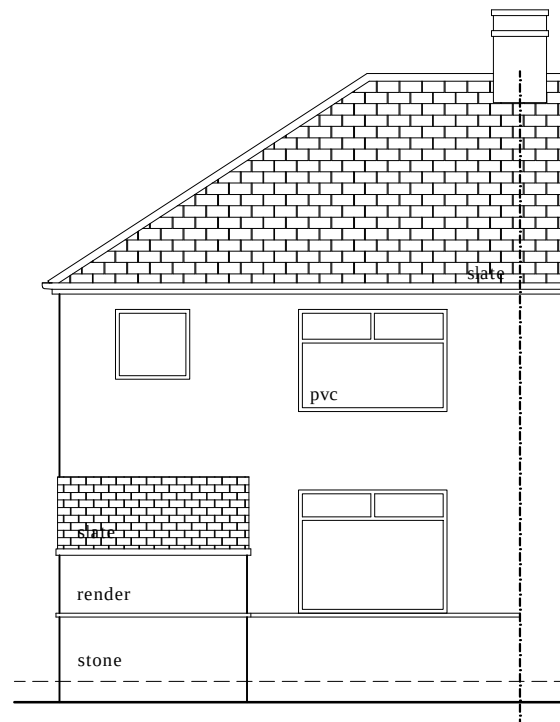

5. South Elevation - As Existing
Scale 1:100

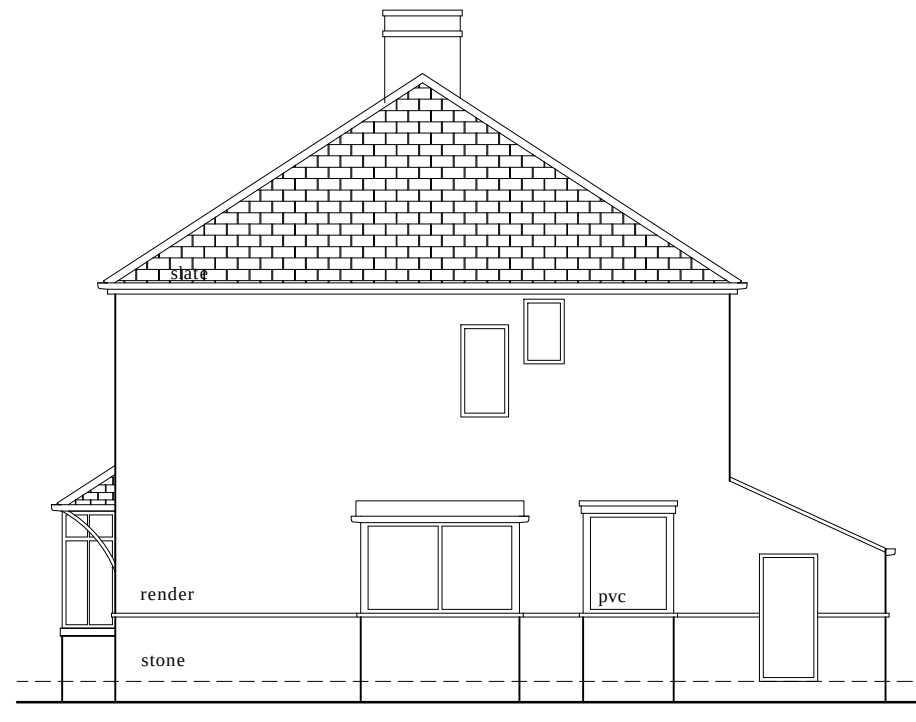

6. West Elevation - As Existing
Scale 1:100

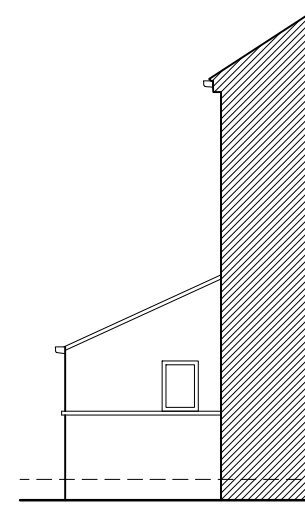

7. East Elevation - As Existing
Scale 1:100

DME Group Ltd
21A Phoebe Lane Industrial Estate,
Phoebe Lane, Halifax, HX3 9EX

T: +44 0300 303 3168
E: hello@drawmyextension.co.uk
W: www.drawmyextension.co.uk

All work to be carried out in accordance with the requirements of the Building Regulations and the Water Authority Regulations currently in force.

Do not scale from this drawing. DME Group Ltd to be notified of any discrepancies.

Verify relevant dimensions on site before commencing work or preparing shop drawings.

This drawing is copyright.

REV	DATE	AMENDMENT

PROJECT

Proposed First Floor Extension
36 Tanyard Road
Oakes, Huddersfield
HD3 4GB

DRAWING TITLE

Existing Plans and Elevations

PROJECT NO.	DRAWING NO.	REVISION
20033	02	
STATUS	PLANNING SUBMISSION	
SCALE varies	DATE Aug 20	DRAWN SS