




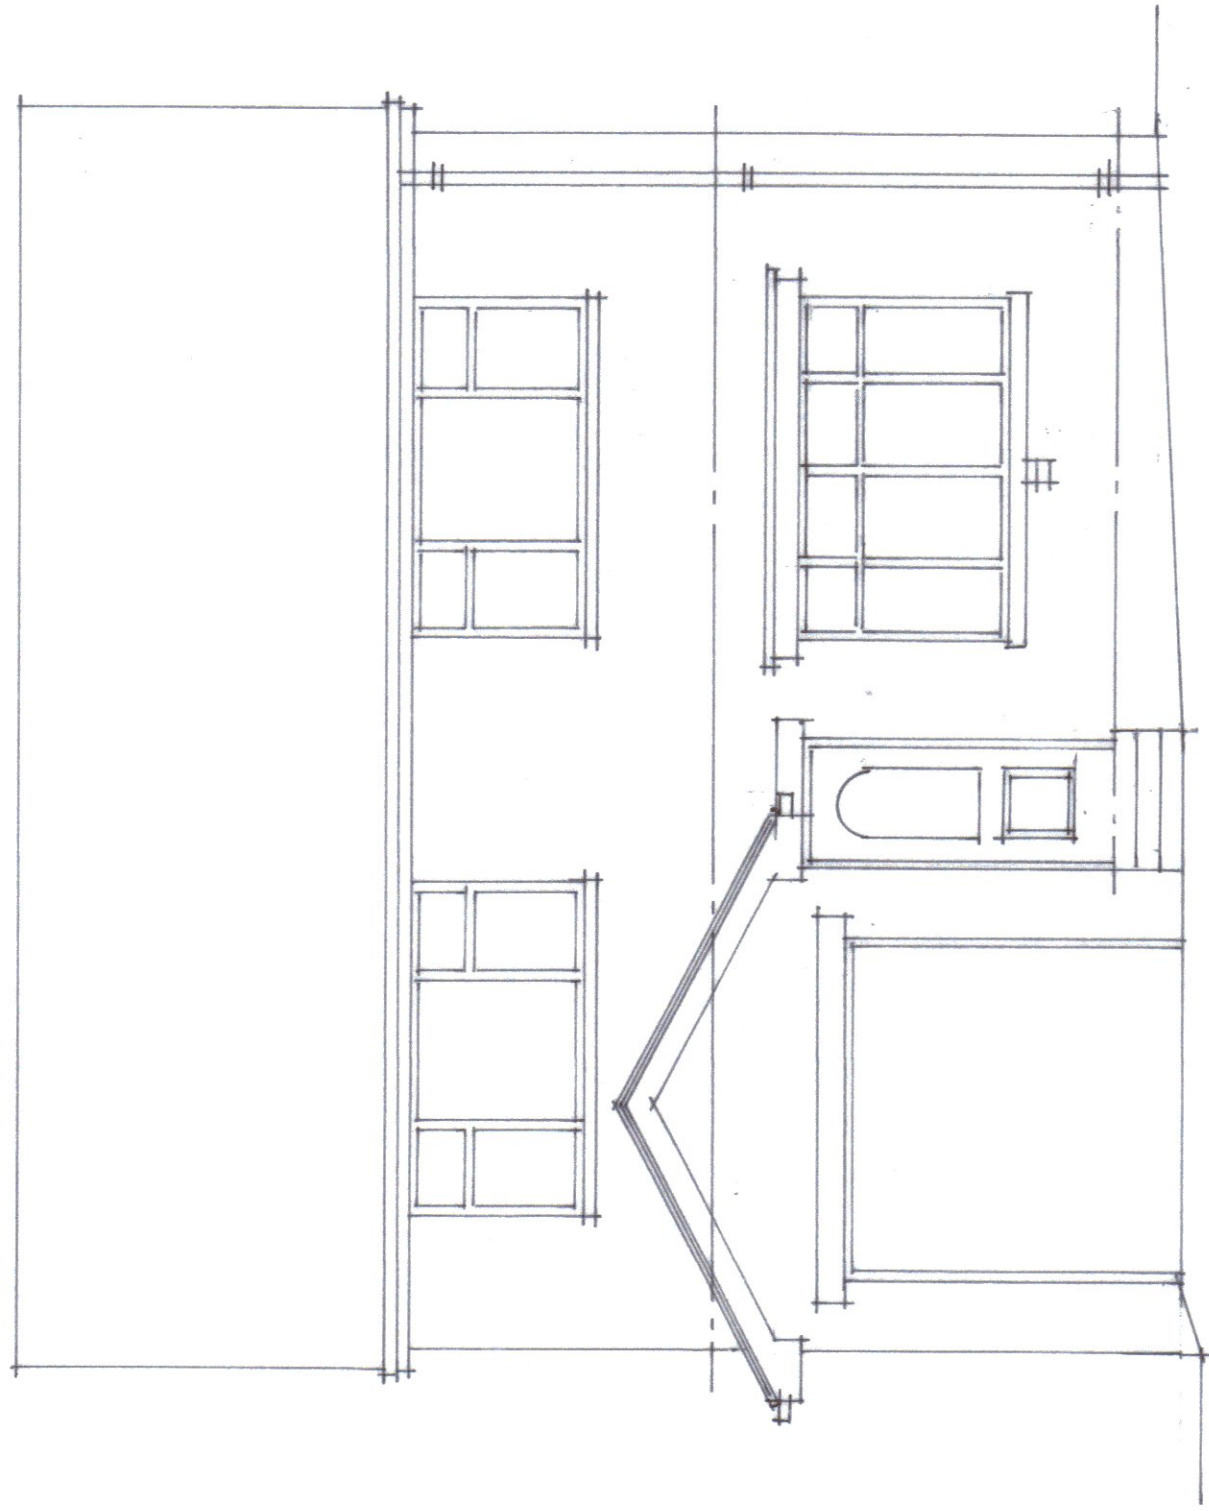


north elevation

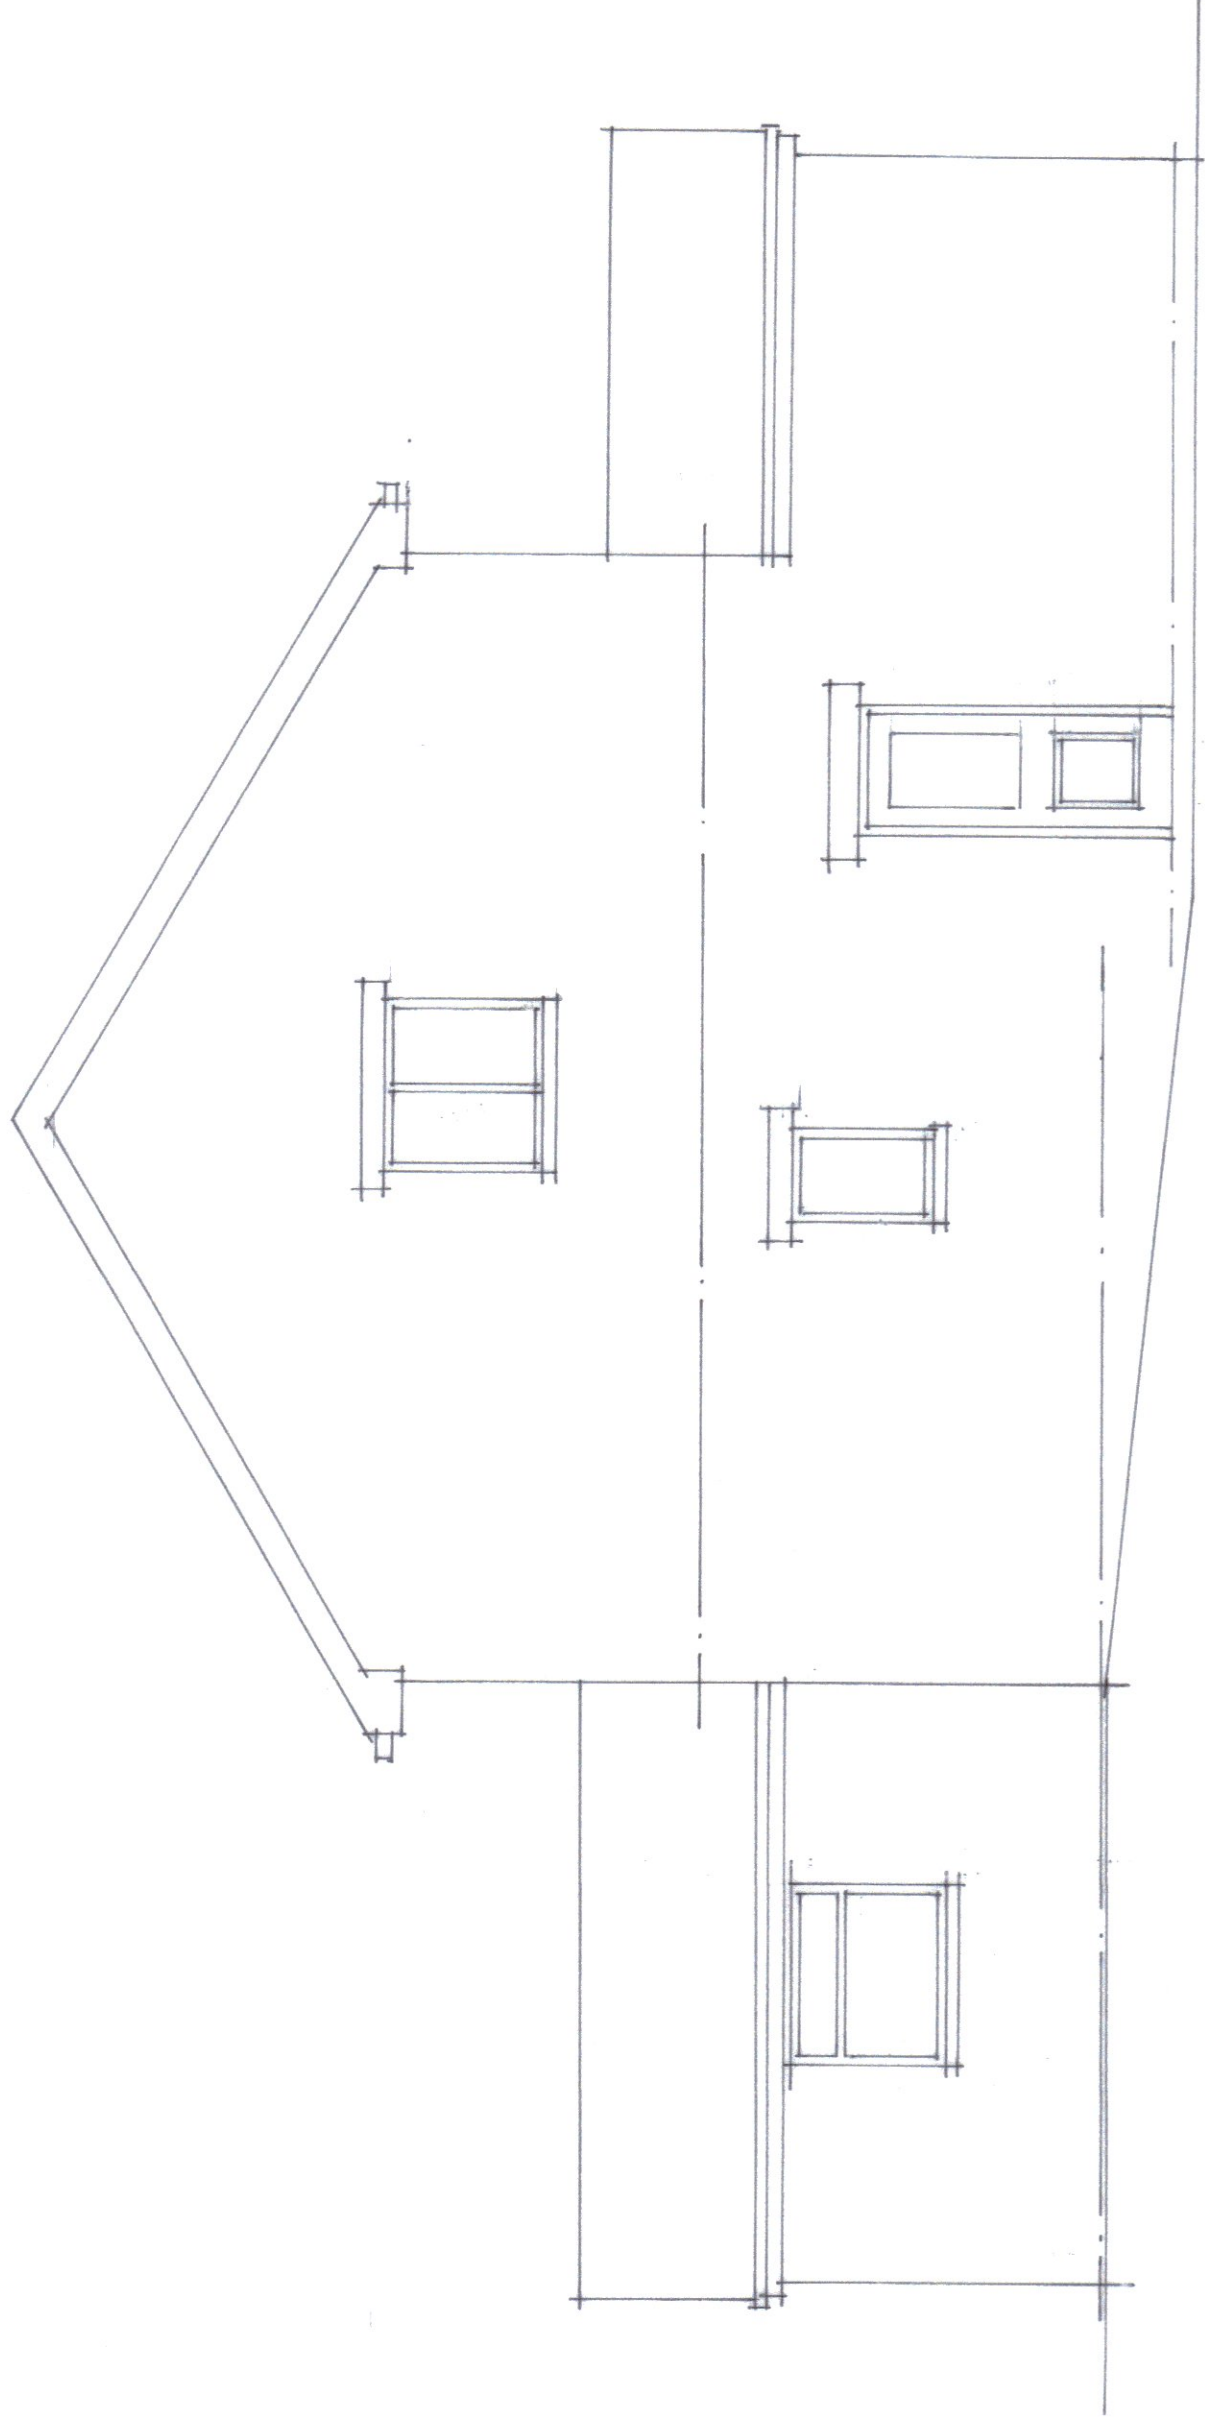


east elevation

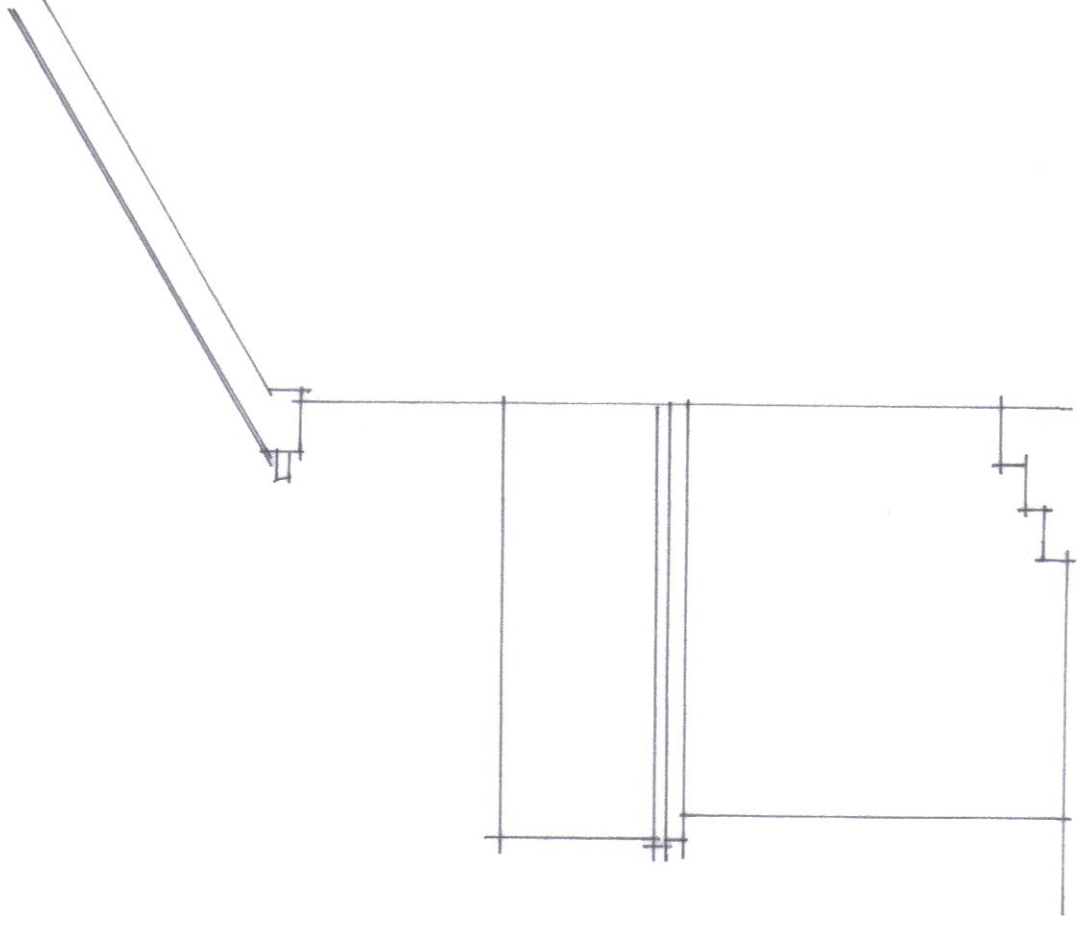

west elevation

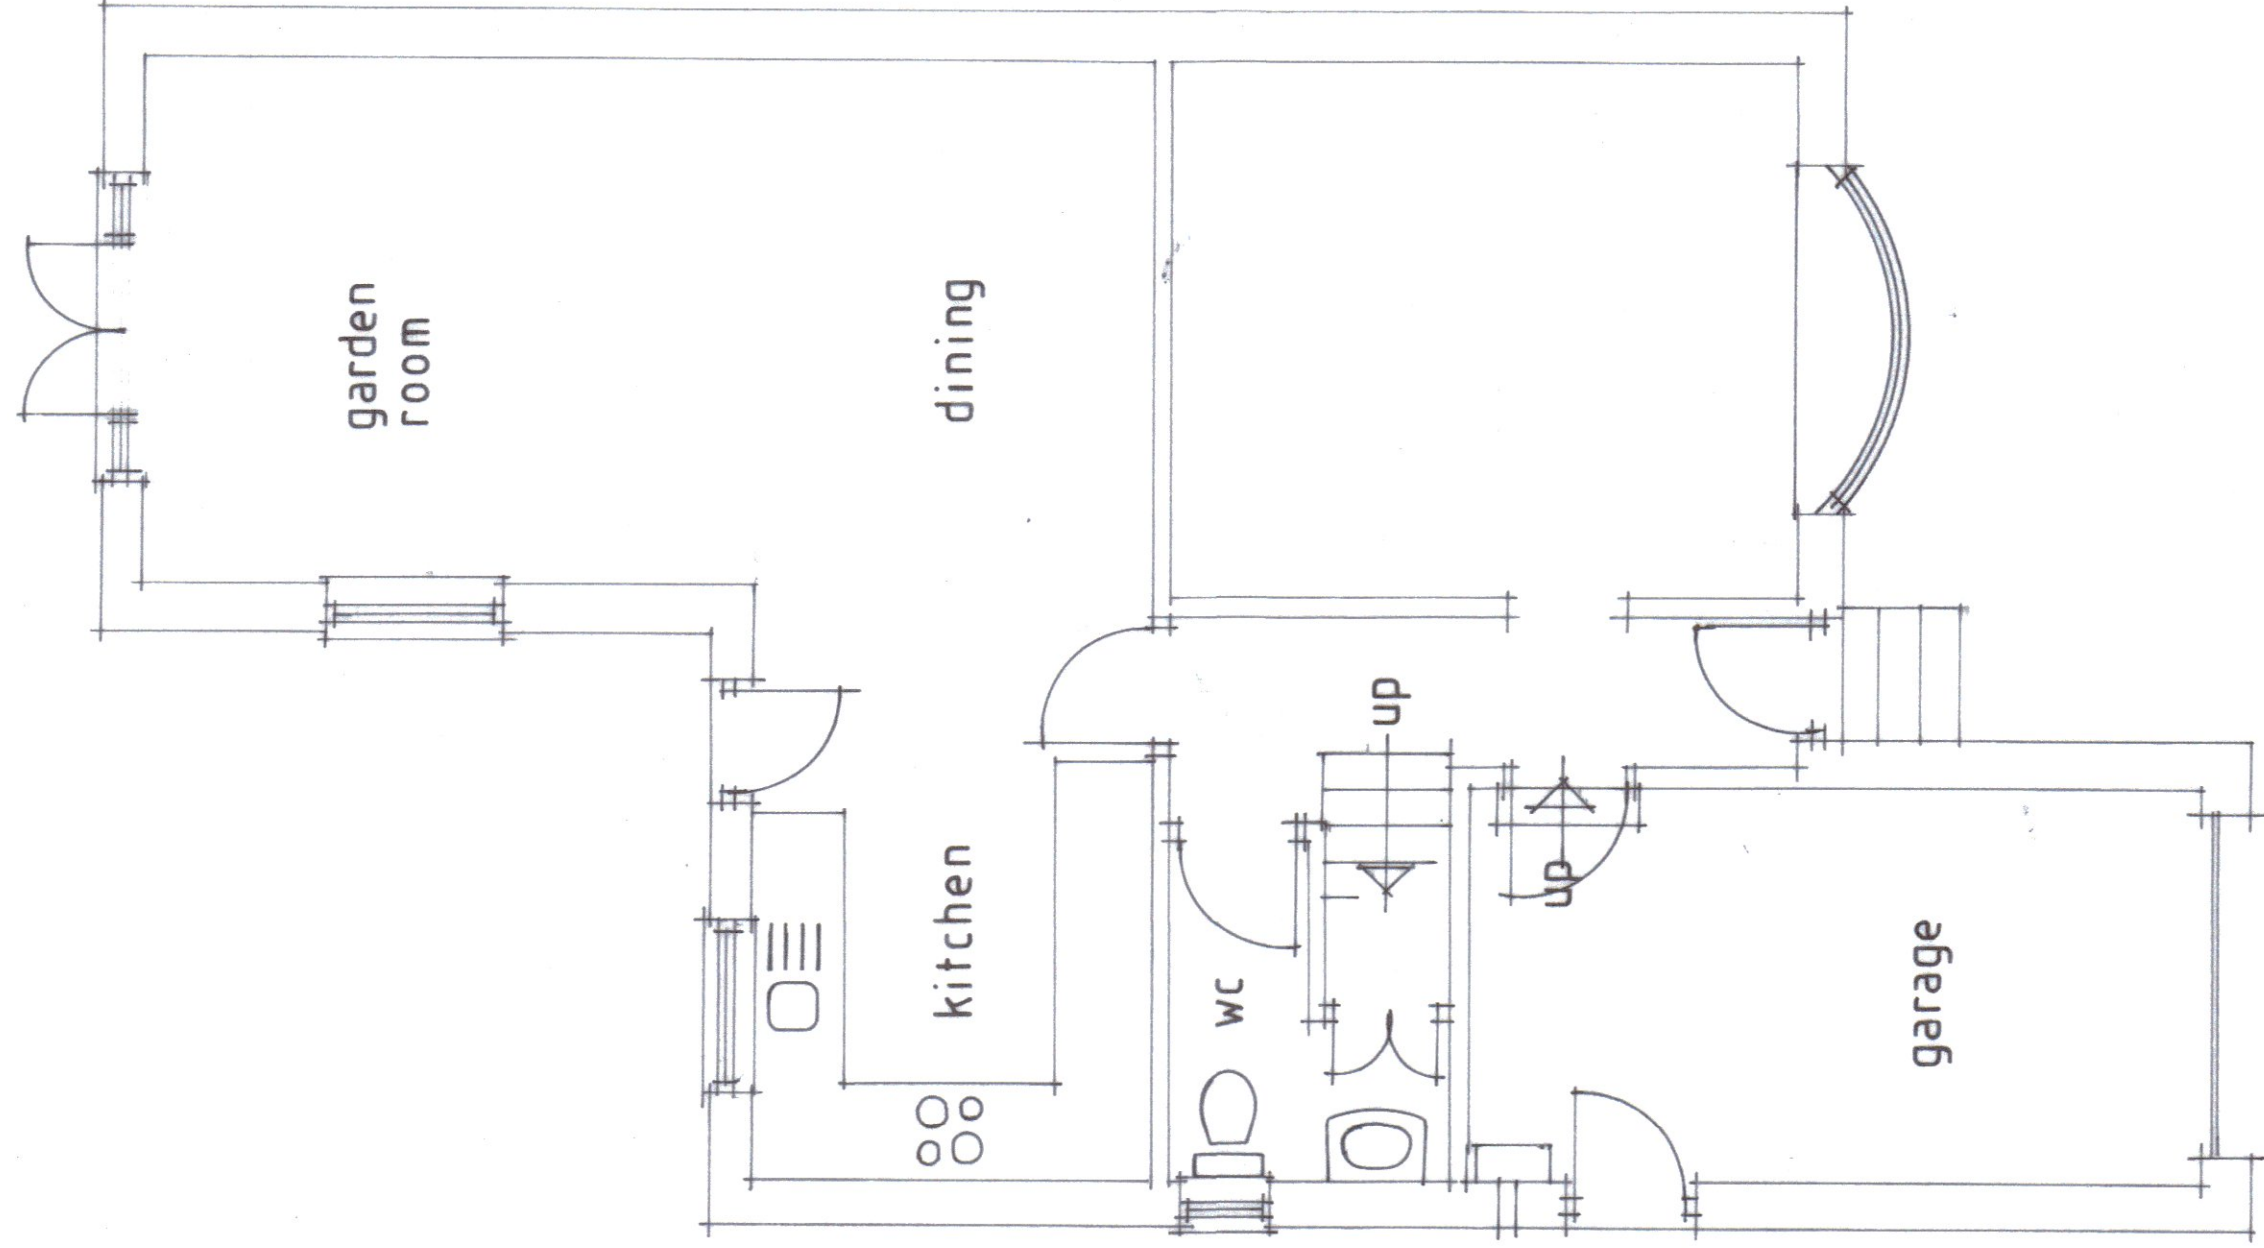

ground floor

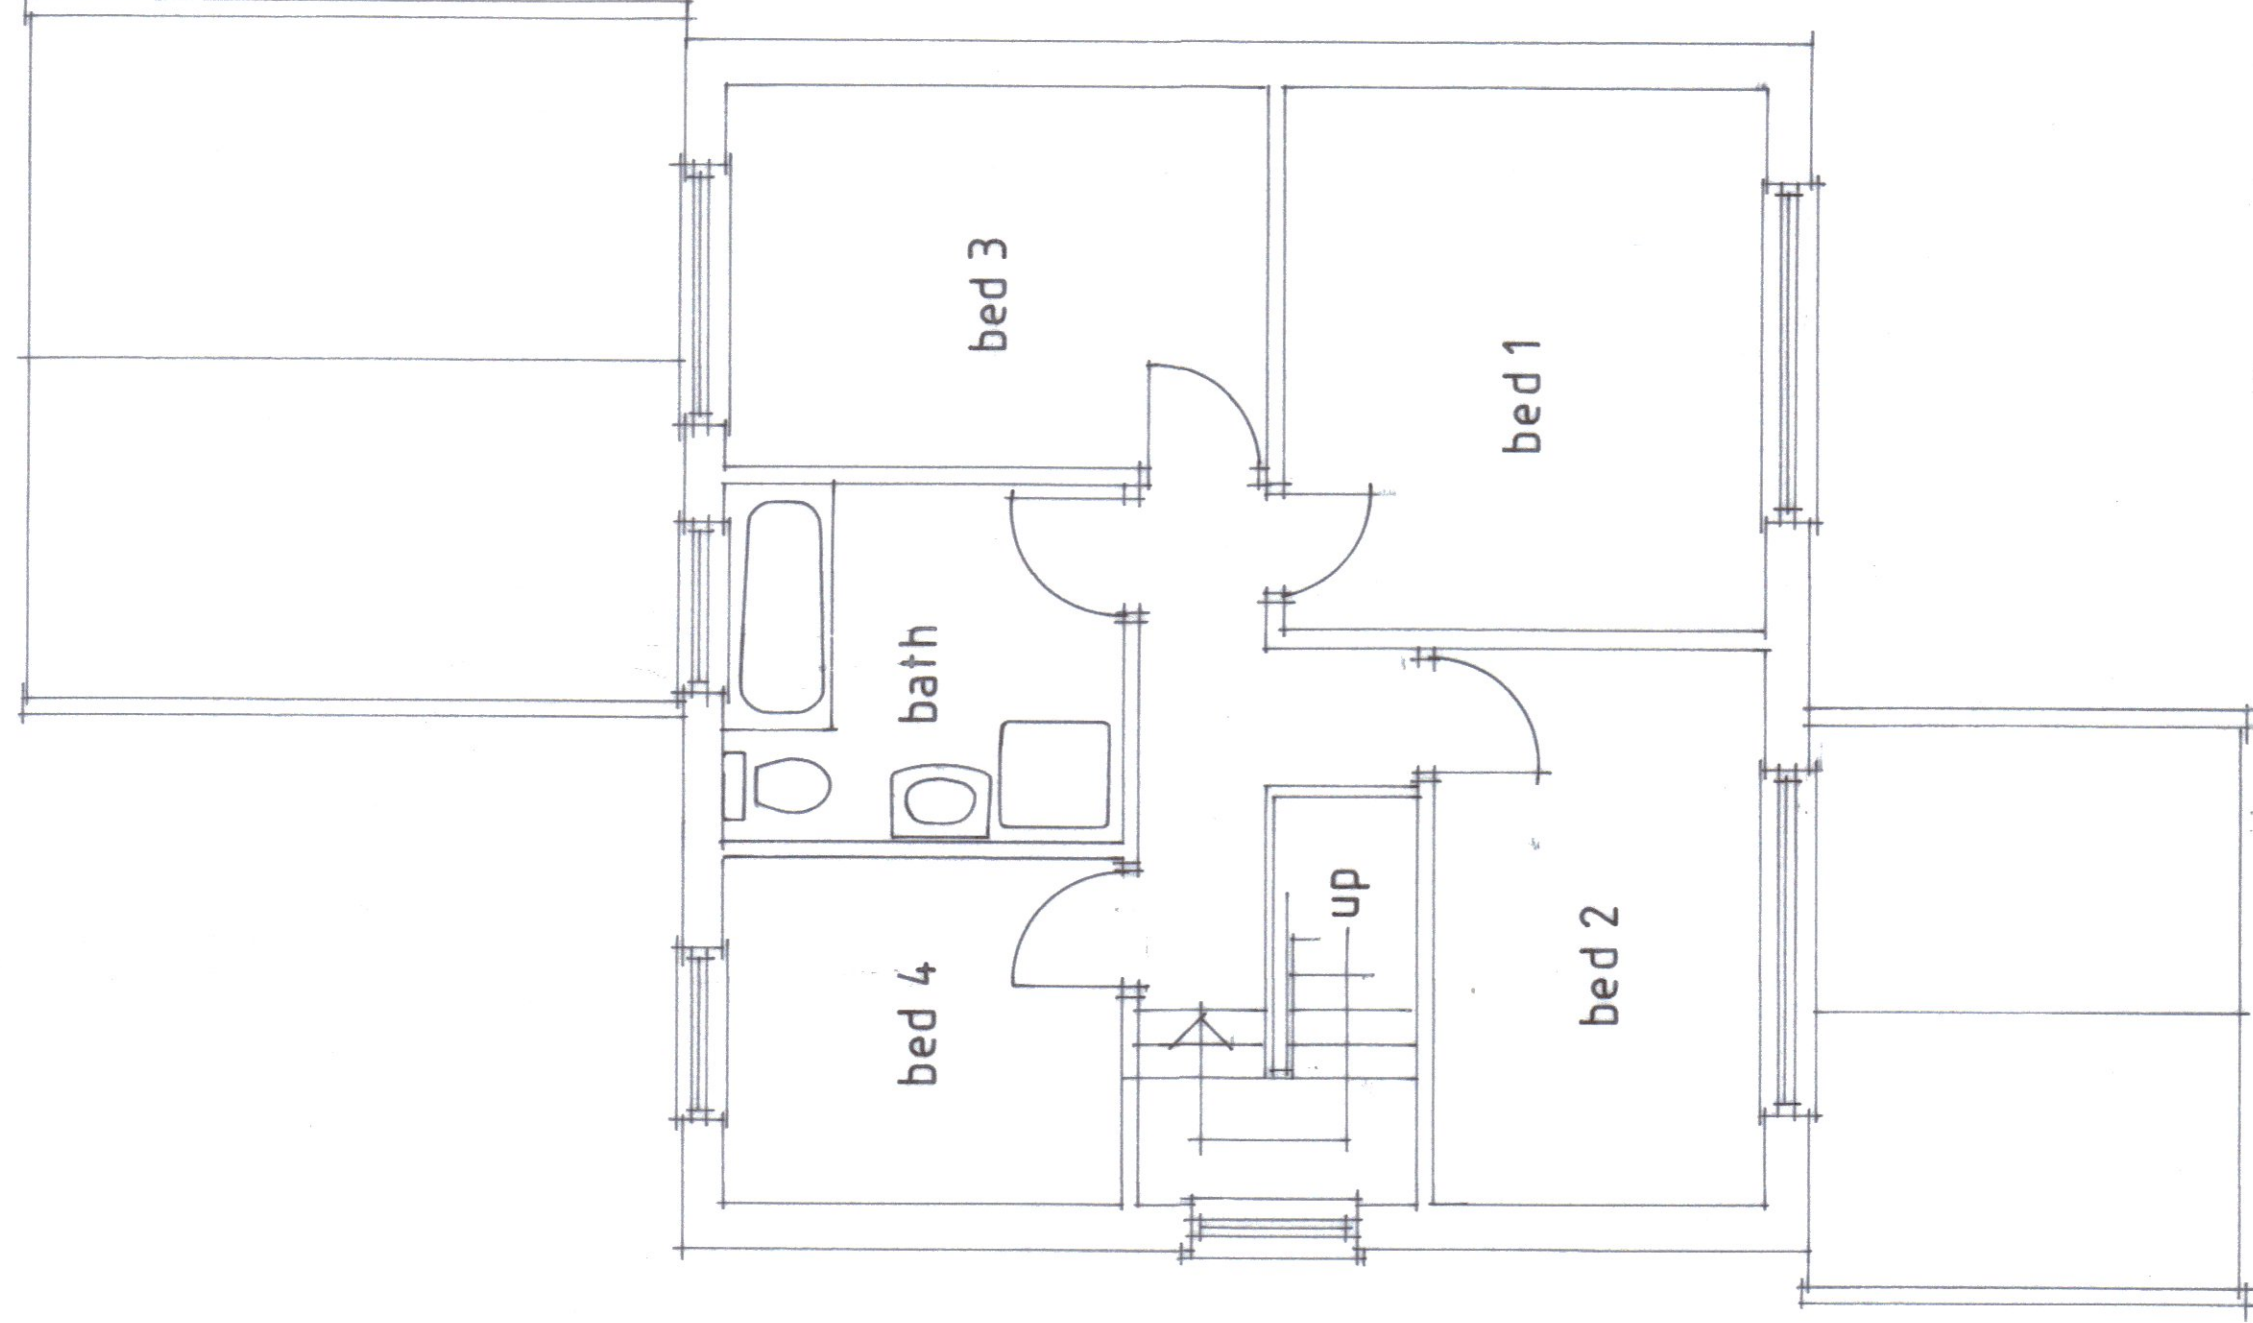

first floor

Revision	Date
All dimensions to be verified on site and the practice informed of any discrepancy.	

Calder Architectural Services Ltd 13 Henry Street Brighouse West Yorkshire HD6 2BL T: 01484 713475
--

Miss R Henson

Drawn	Date	Scale
	8-2020	1:50

Proposed extension and alterations to 41 The Ghyll Fixby
--

Drawing	Plans as existing
---------	-------------------

Job No.	Drawing No.	Rev.
	1	