




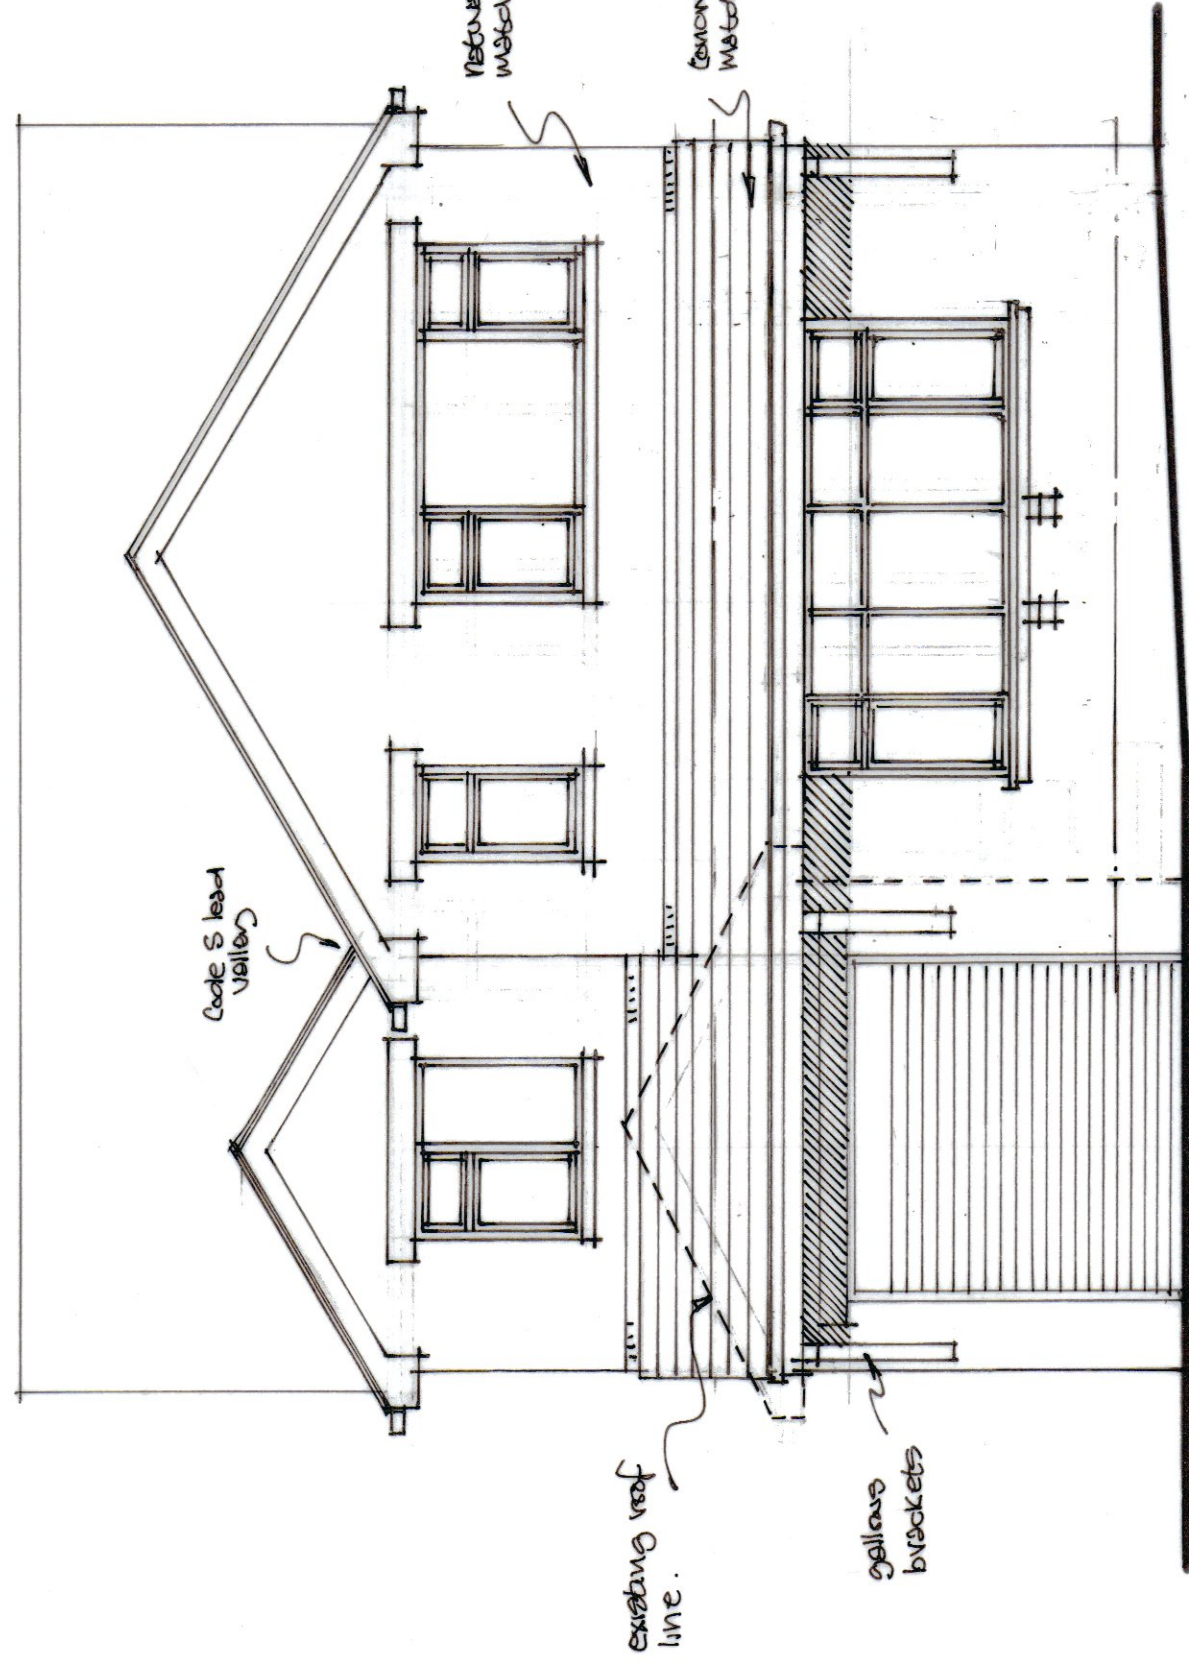


north elevation

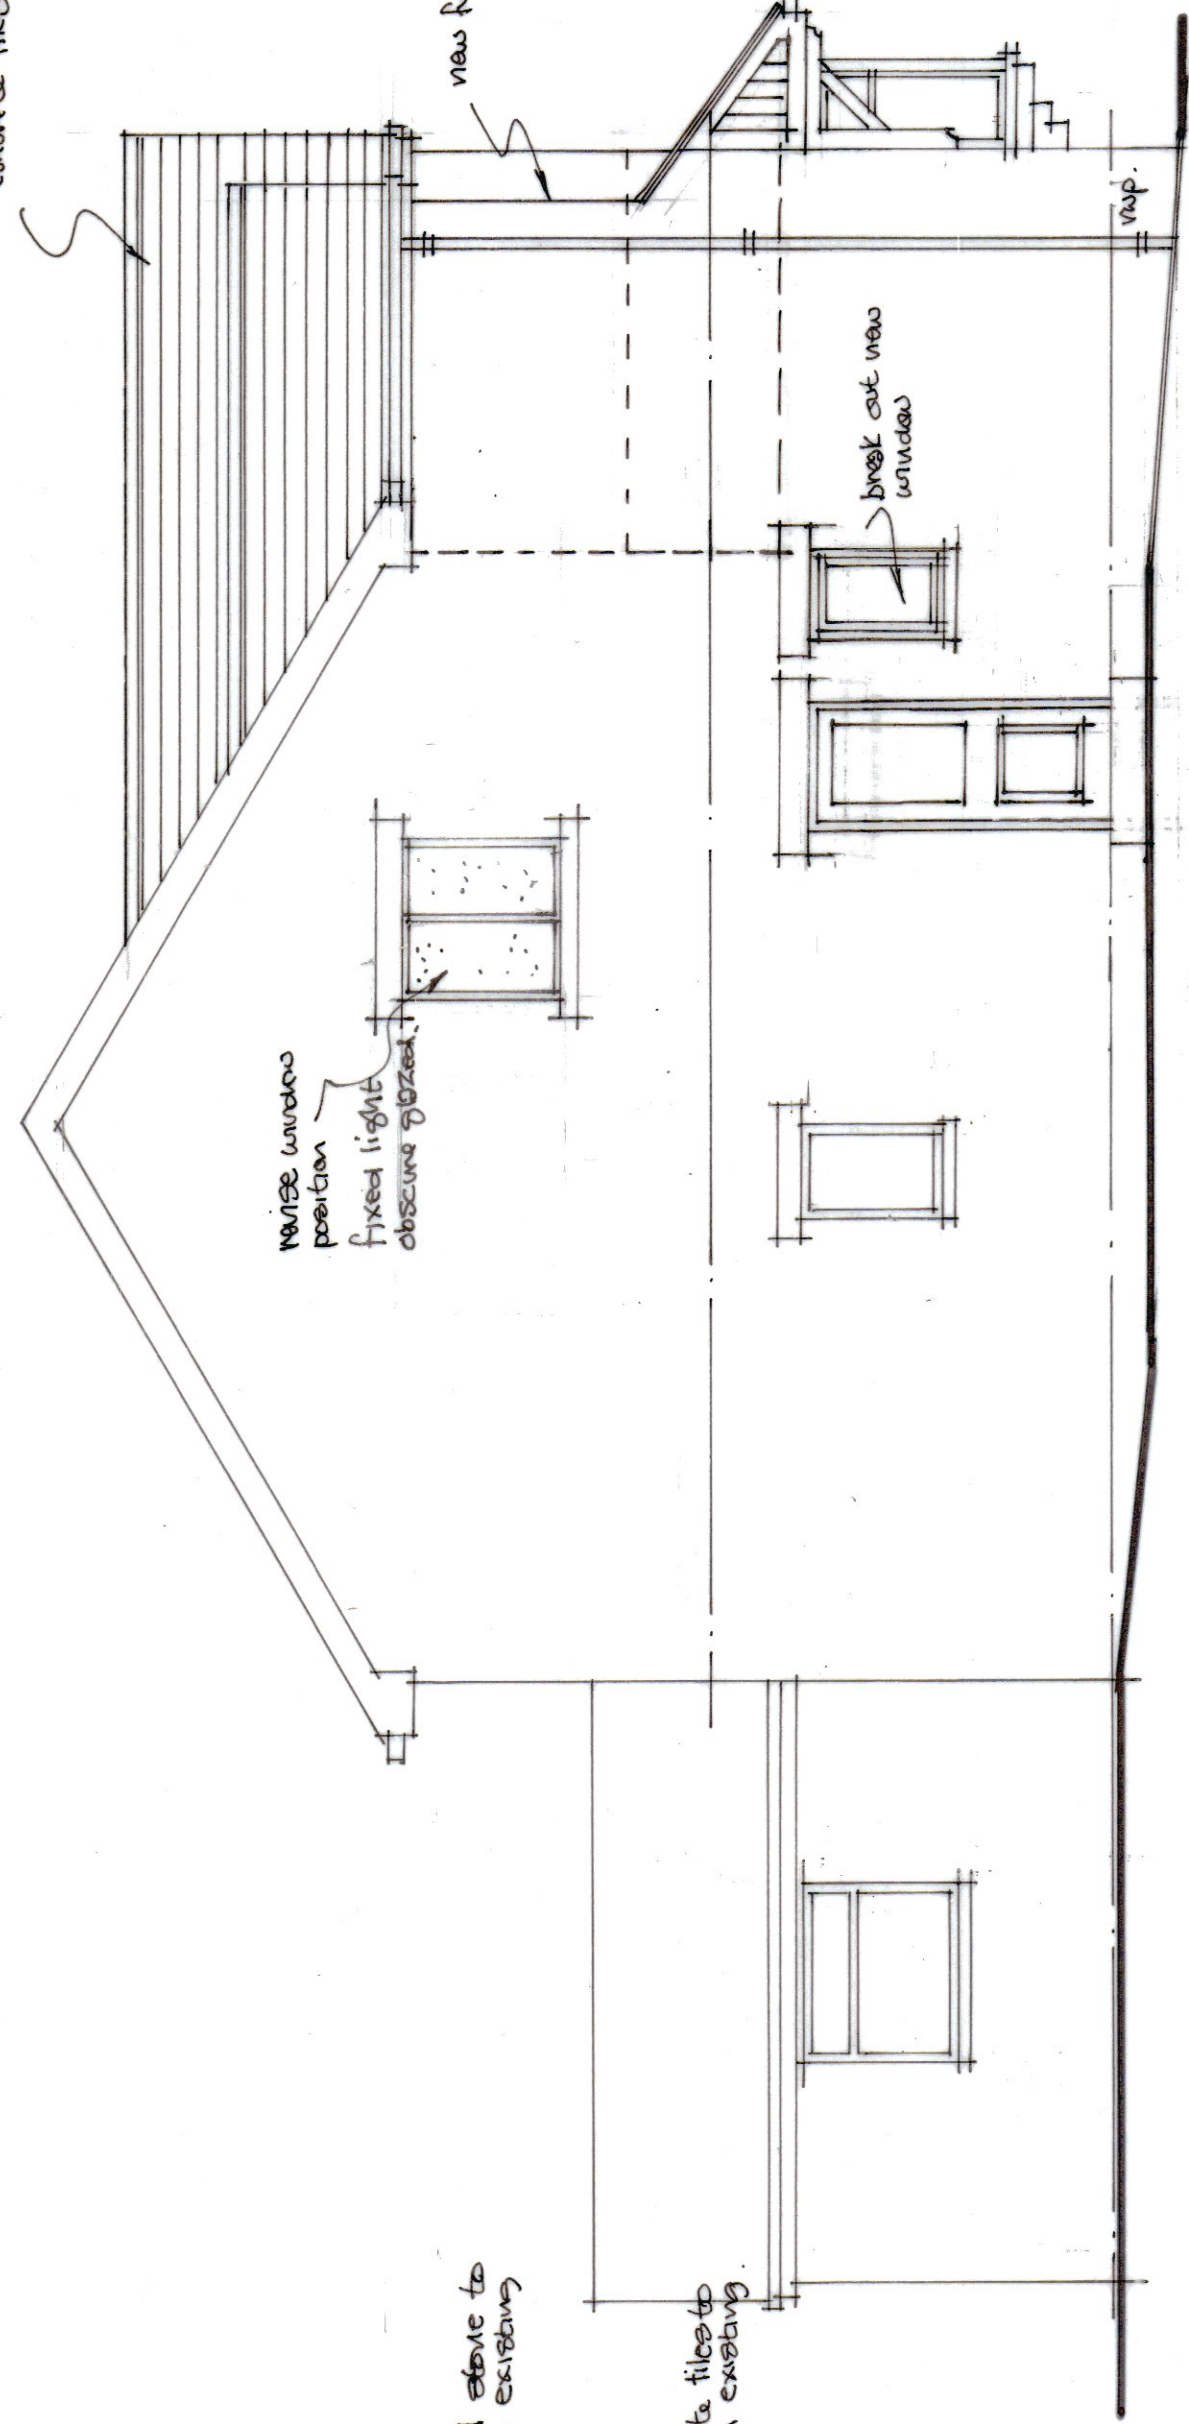


east elevation

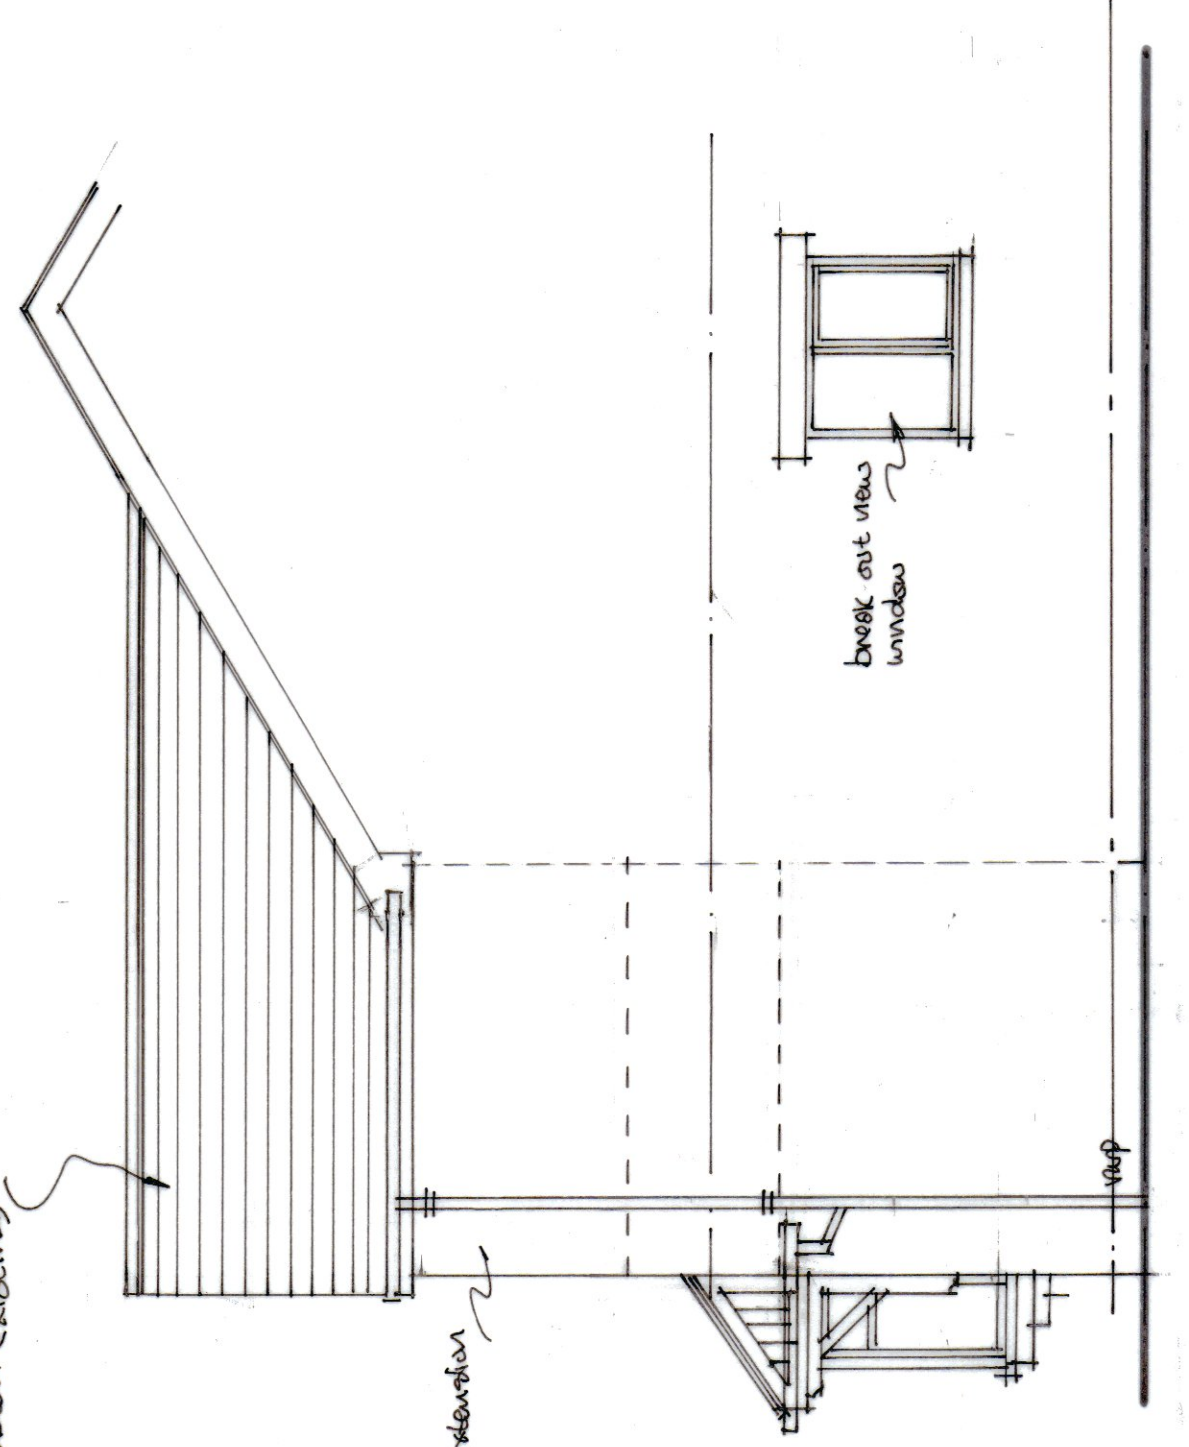


west elevation

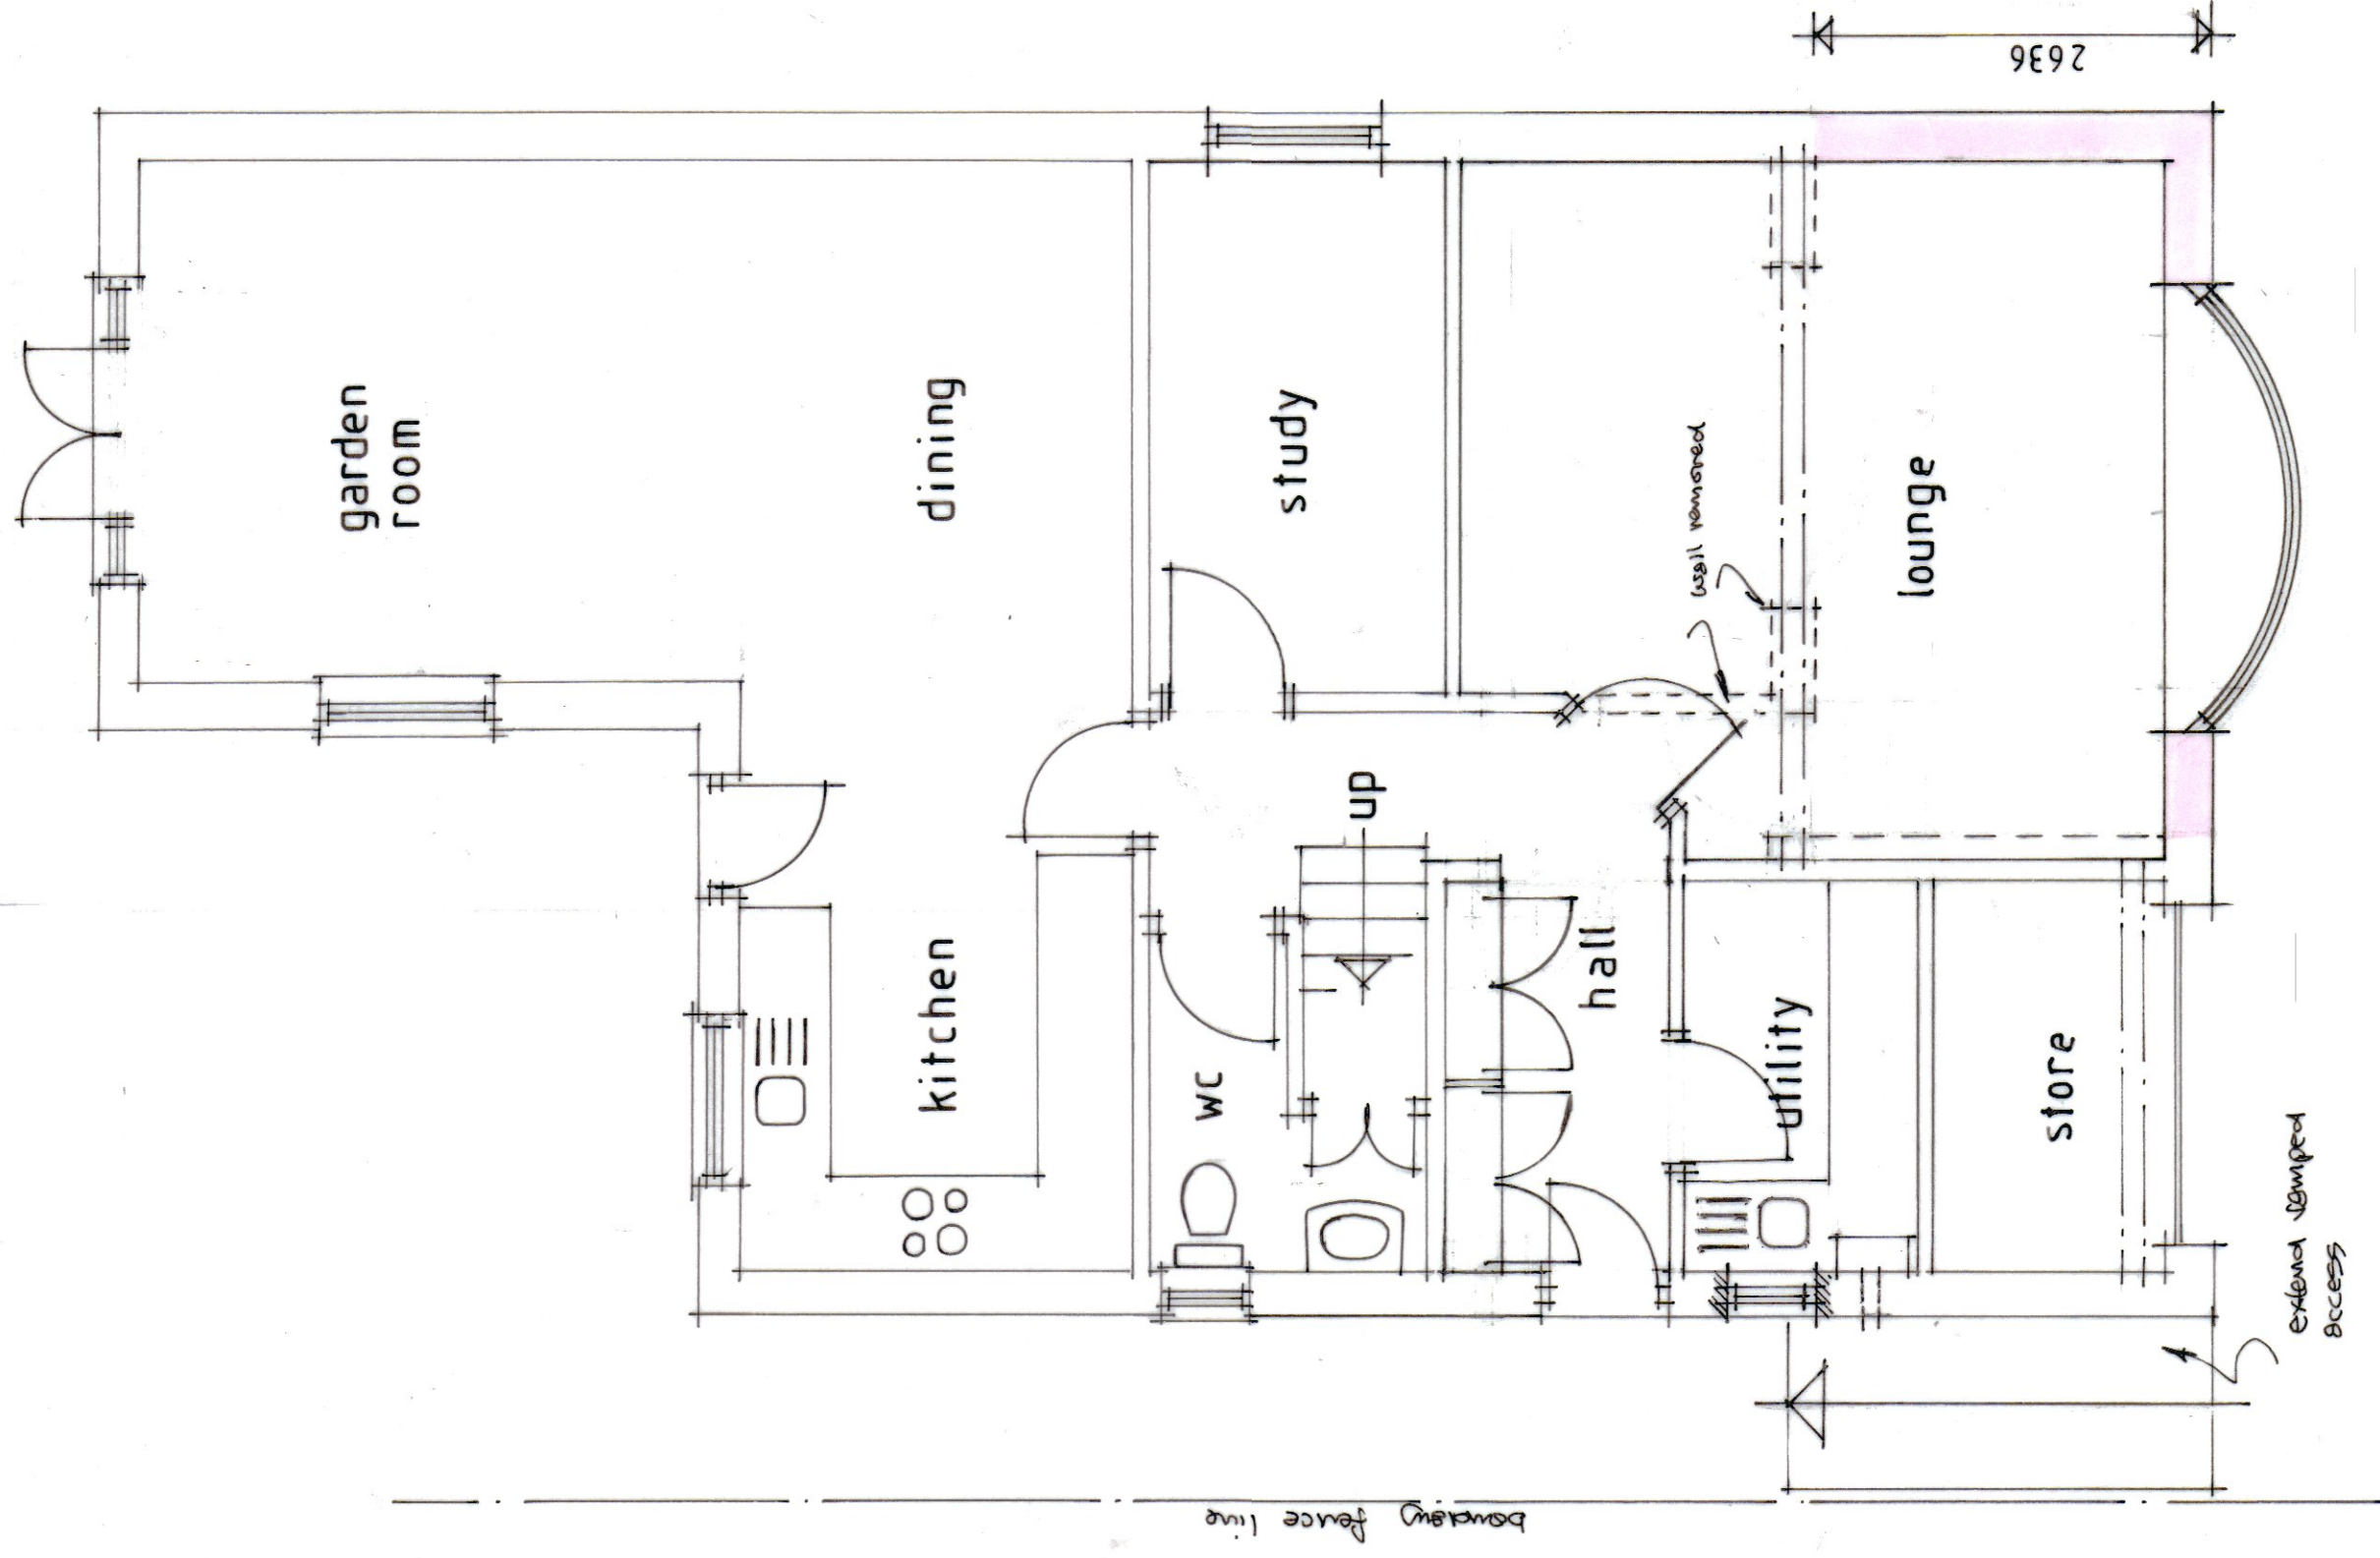

ground floor

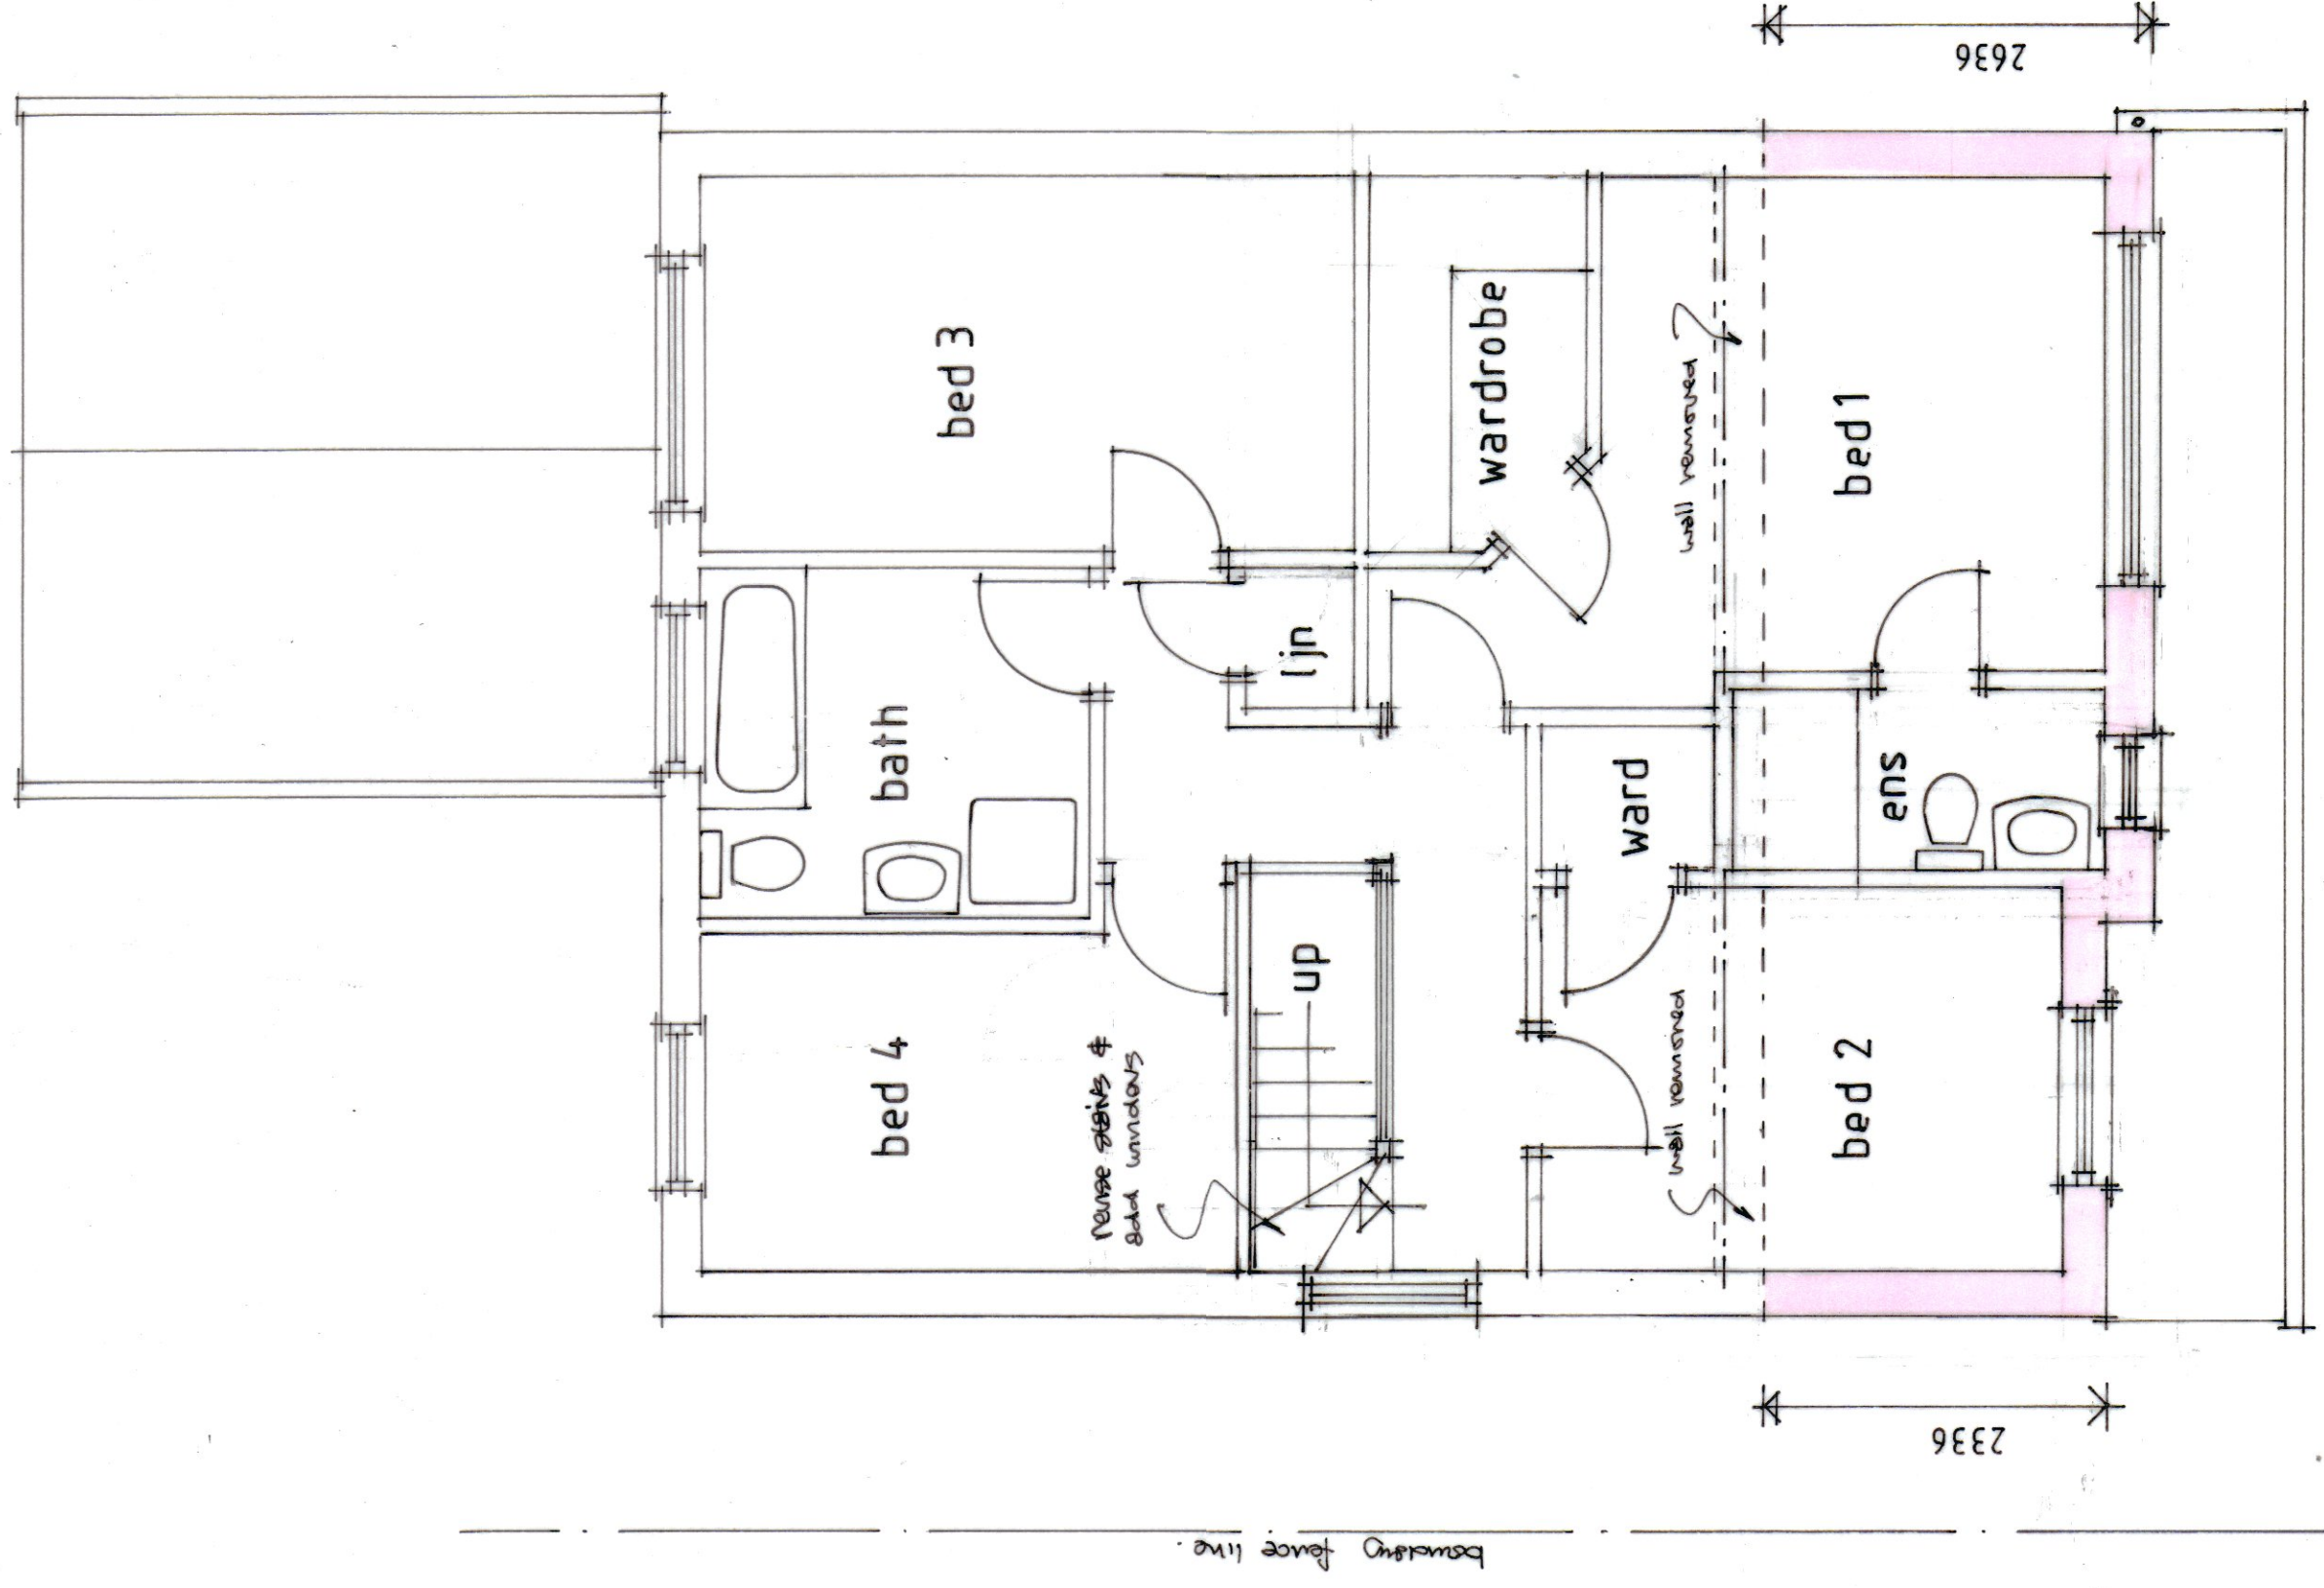

first floor

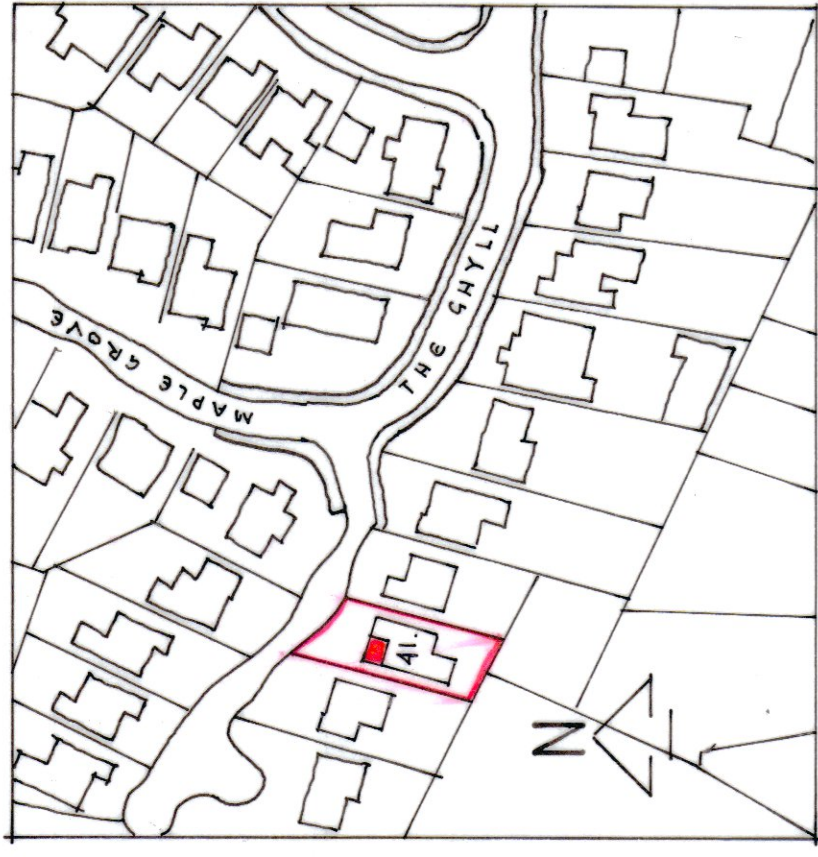

location plan 1:1250

A New landing window to be fixed
light obscure glass 11/2020

Revision	Date
----------	------

All dimensions to be verified on site and the
practice informed of any discrepancy.

Calder
Architectural
Services Ltd
13 Henry Street
Brighouse
West Yorkshire
HD6 2BL
T: 01484 713475

Miss R Henson

Drawn
8-2020
Date
1:50
Scale

Proposed extension and
alterations to 41 The Ghyll
Fixby

Drawing
Plans as proposed

Job No.	Drawing No.	Rev.
	2	A