




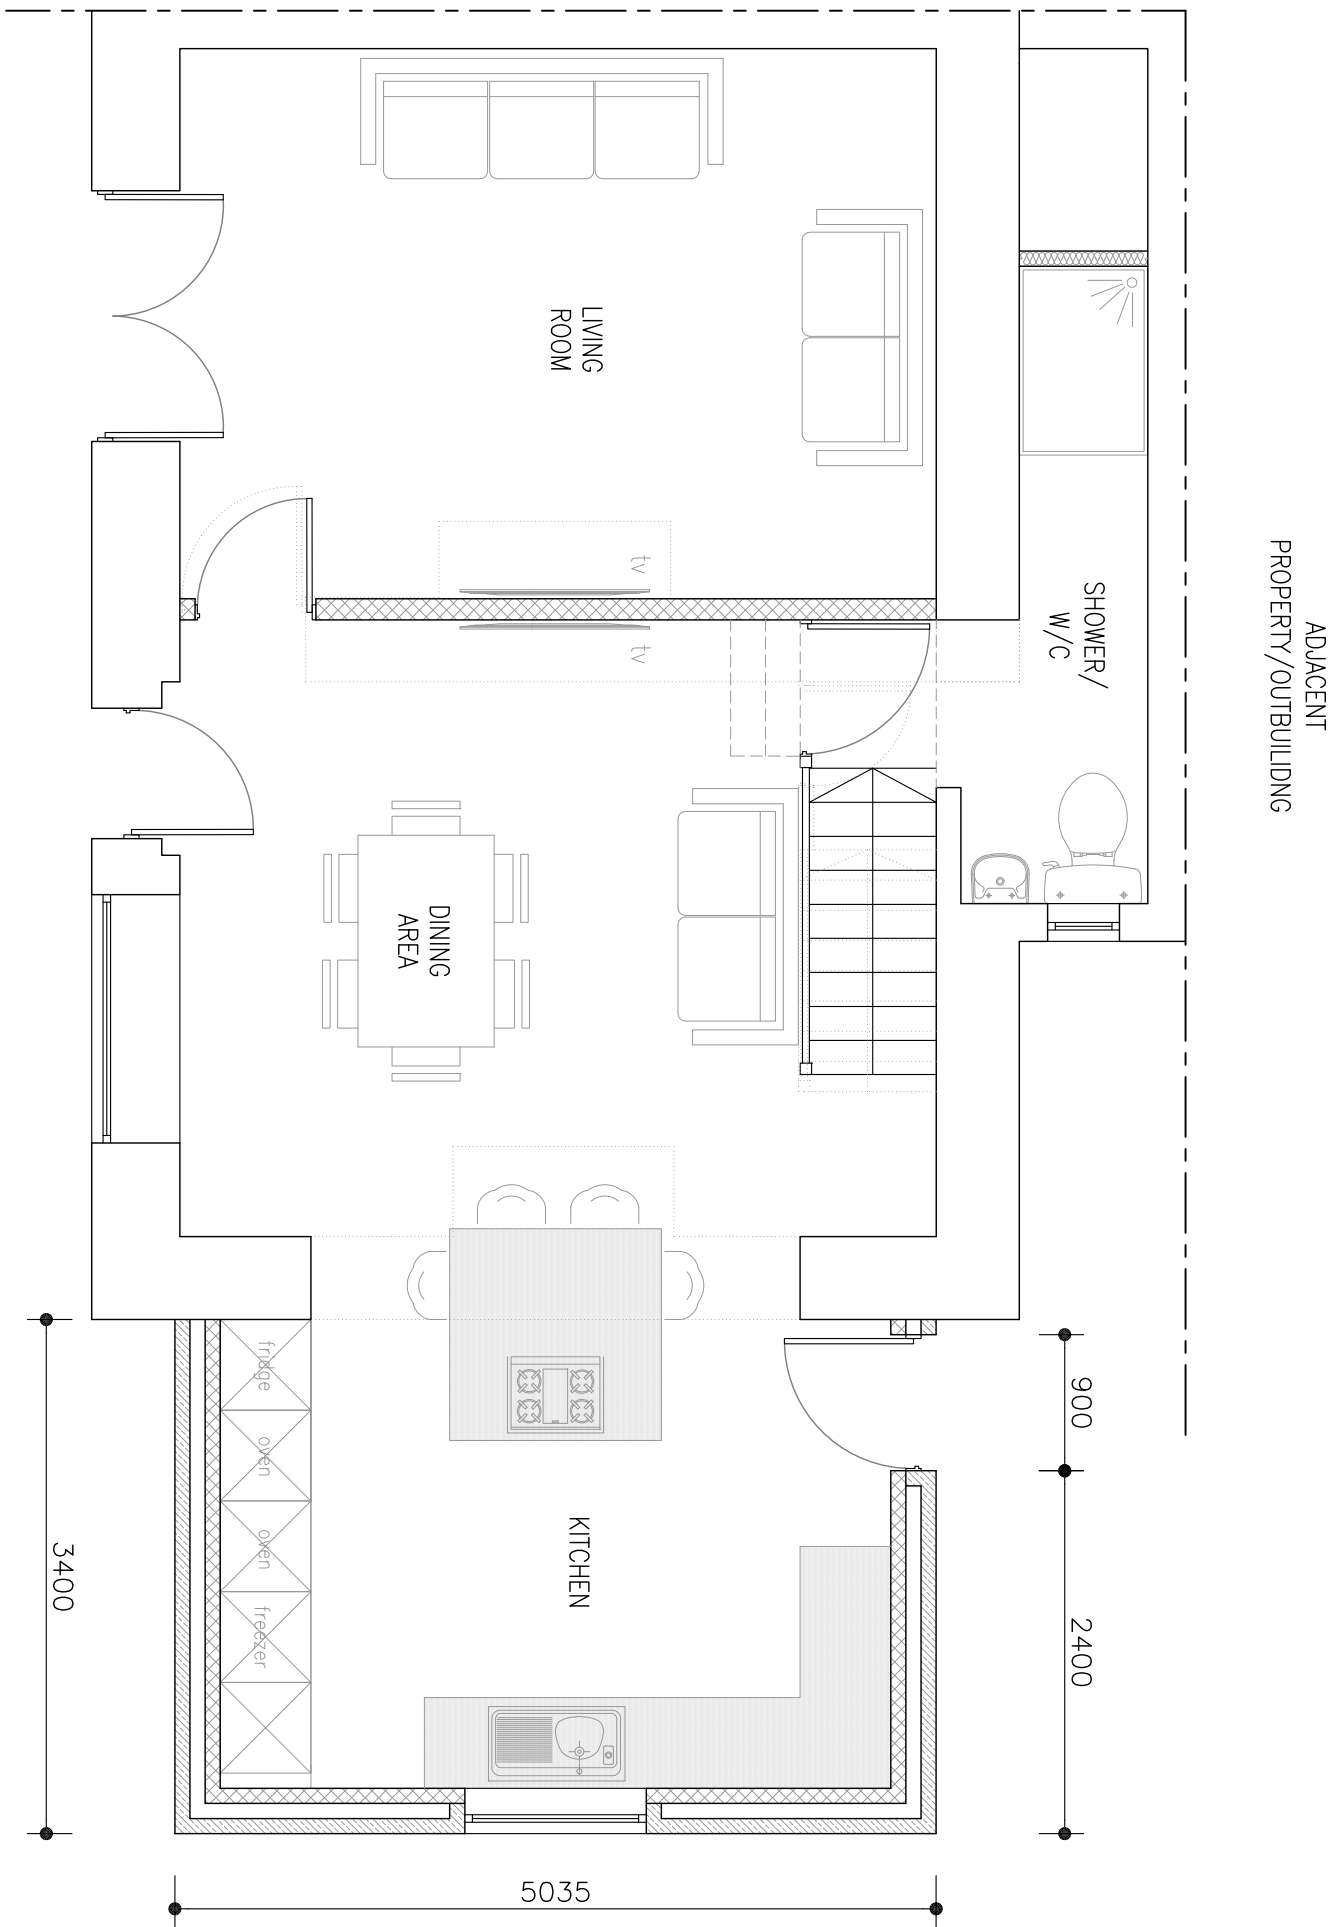


PROPOSED GROUND FLOOR PLAN
SCALE 1:50

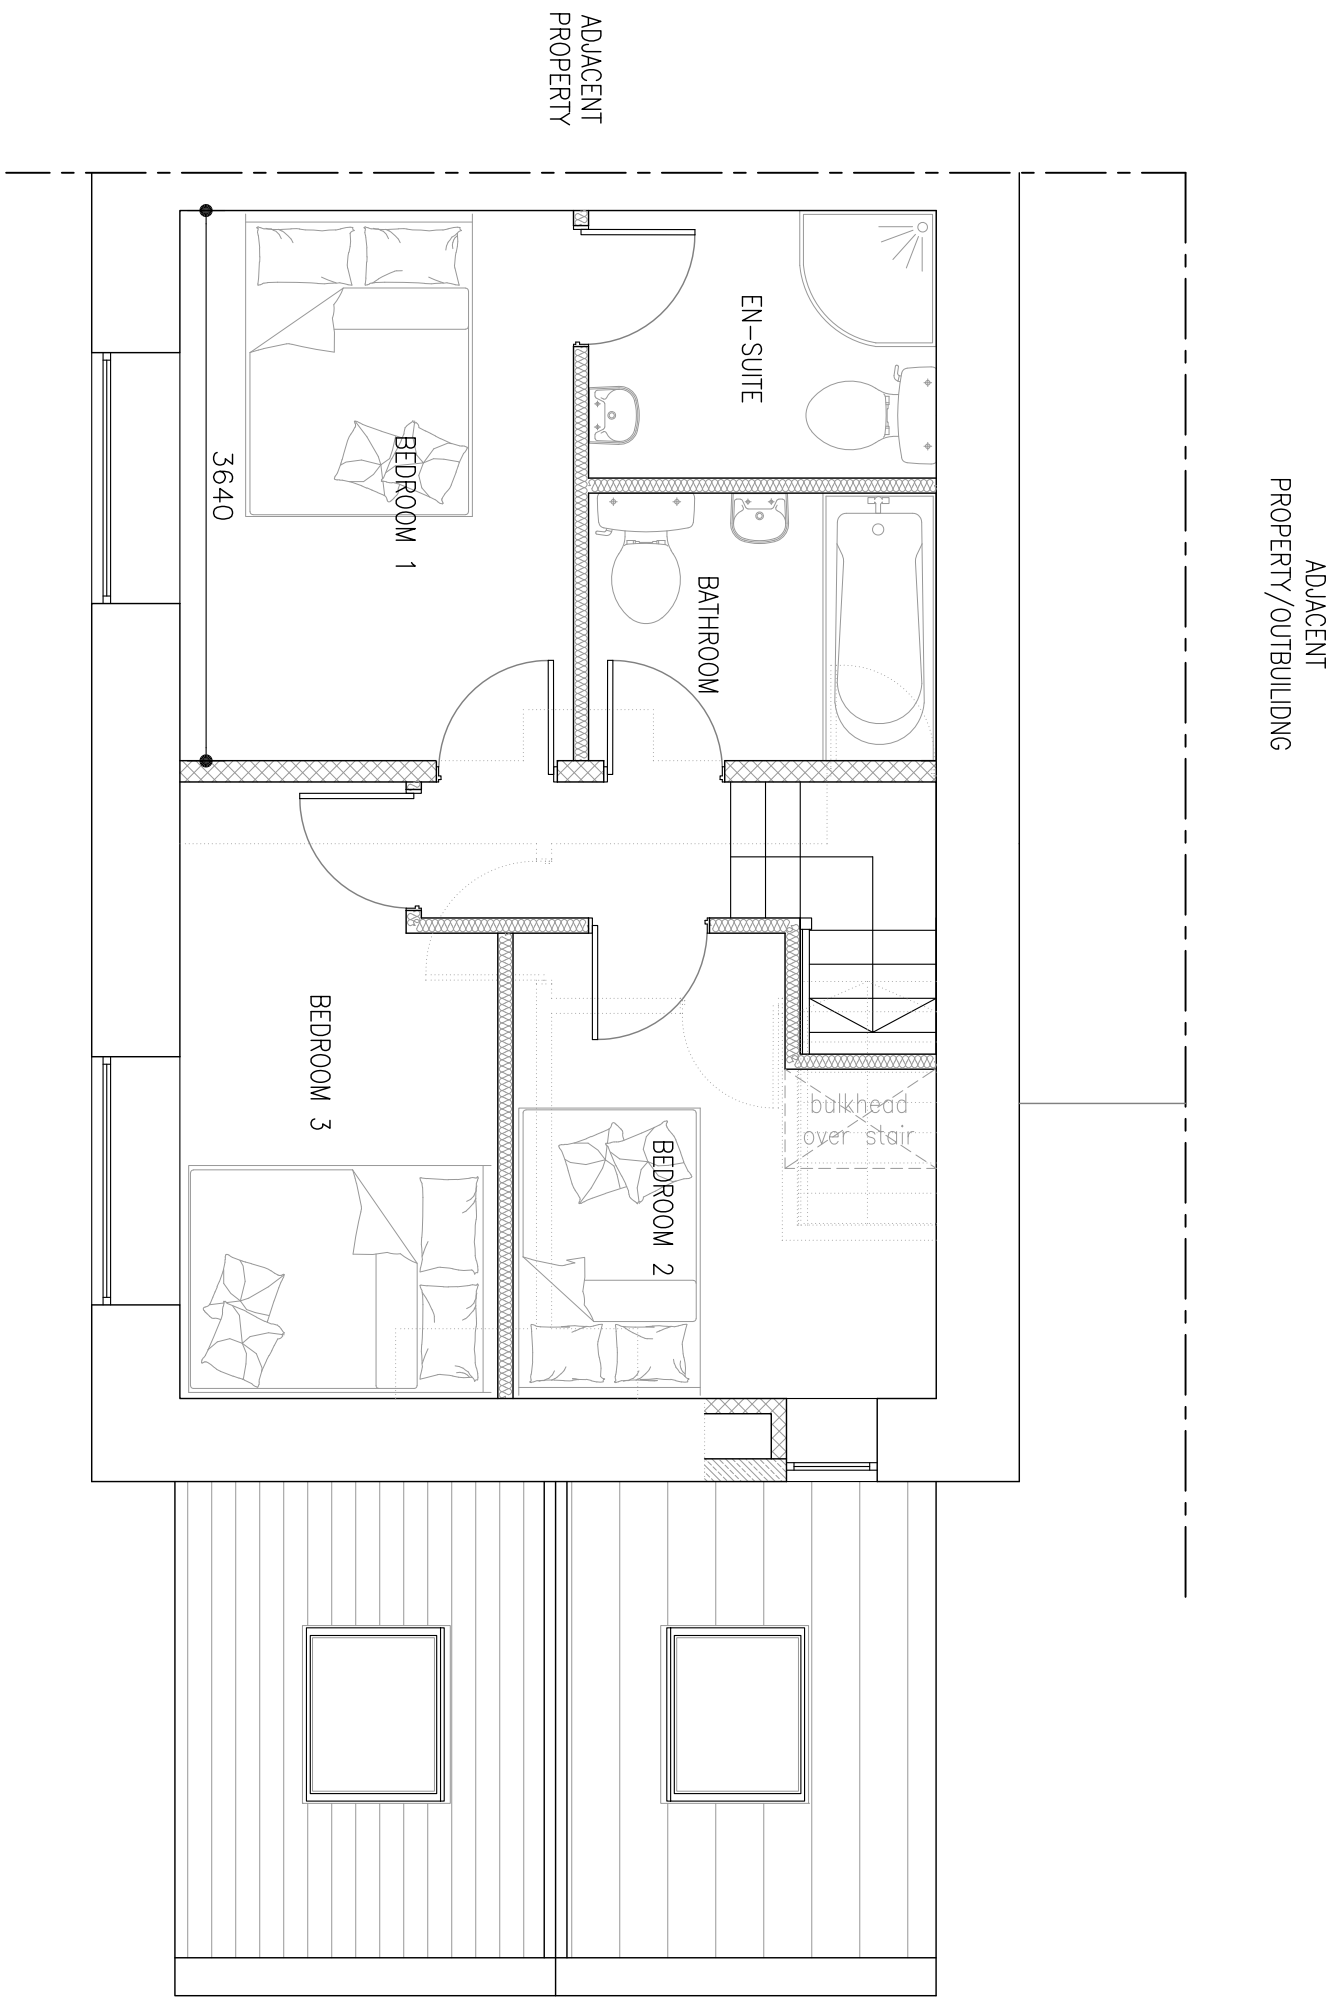

PROPOSED GROUND FLOOR PLAN
SCALE 1:50

- PROPOSED MATERIALS. (ALL TO MATCH EXISTING)
- MASONRY
 - NATURAL COURSED STONE
 - ROOF TILES
 - STONE SLATES
 - DOORS
 - WHITE PVCu
 - WINDOWS
 - WHITE PVCu
 - RAINWATER GOODS
 - BLACK PVCu

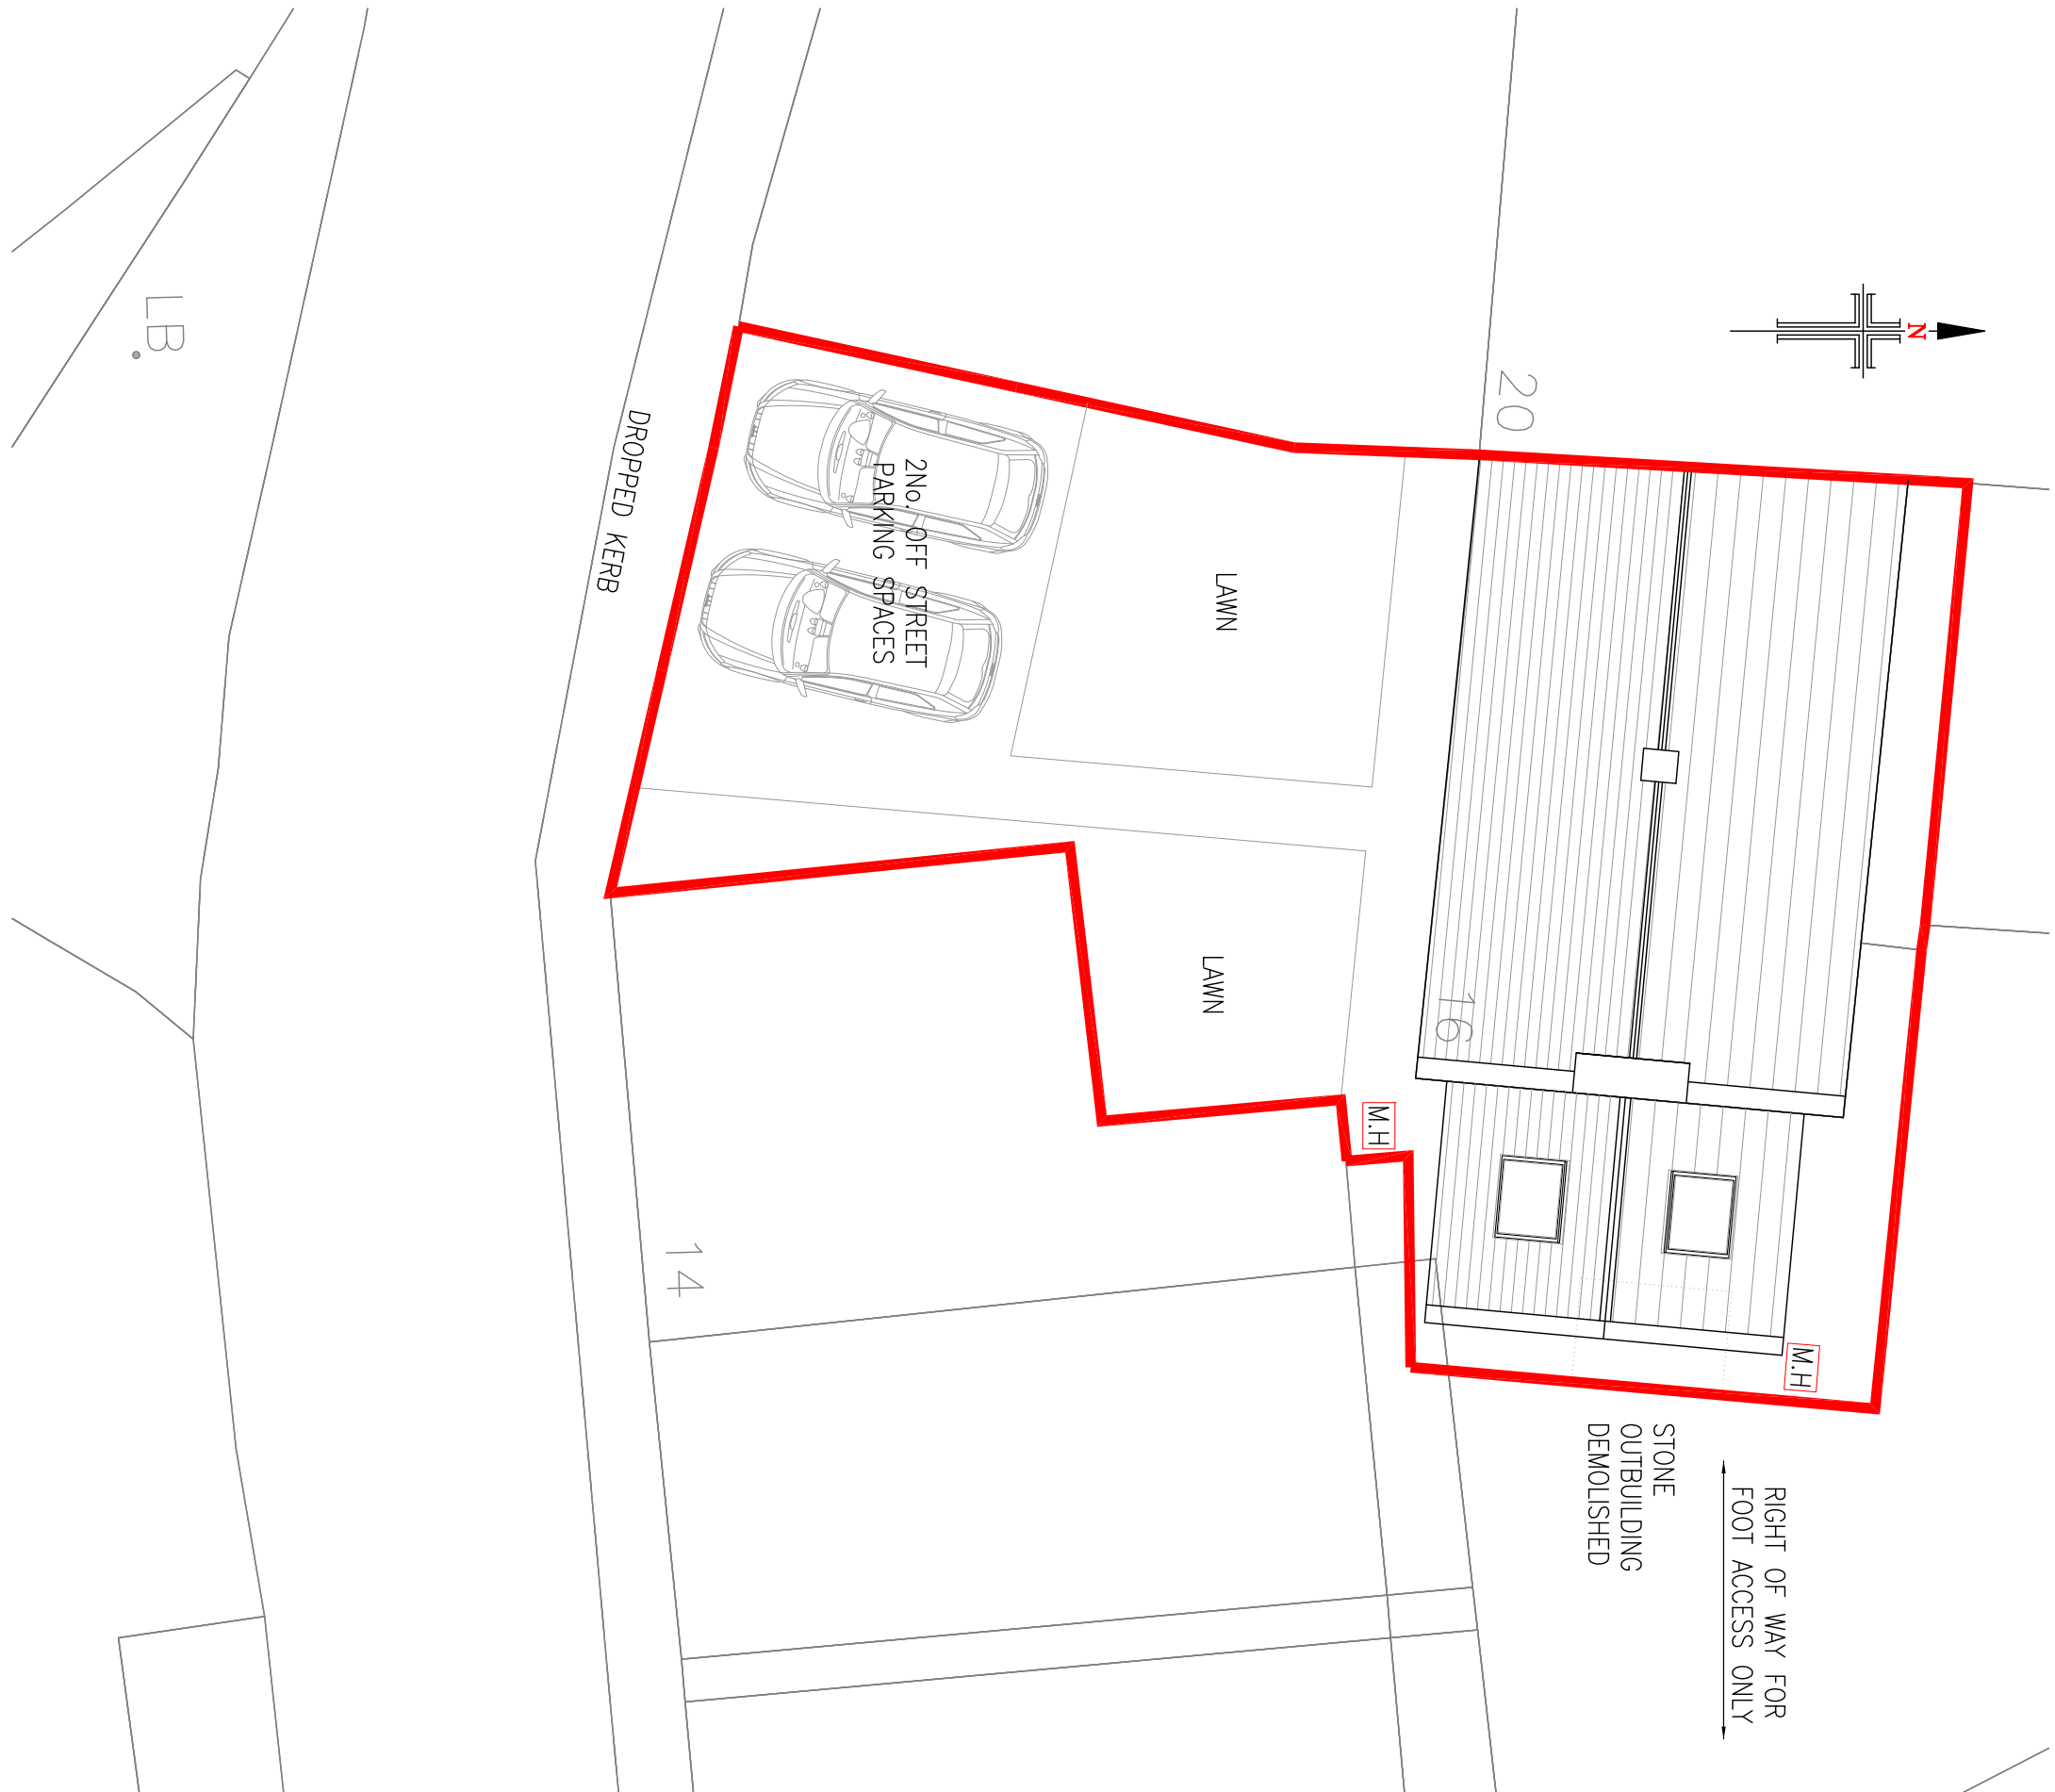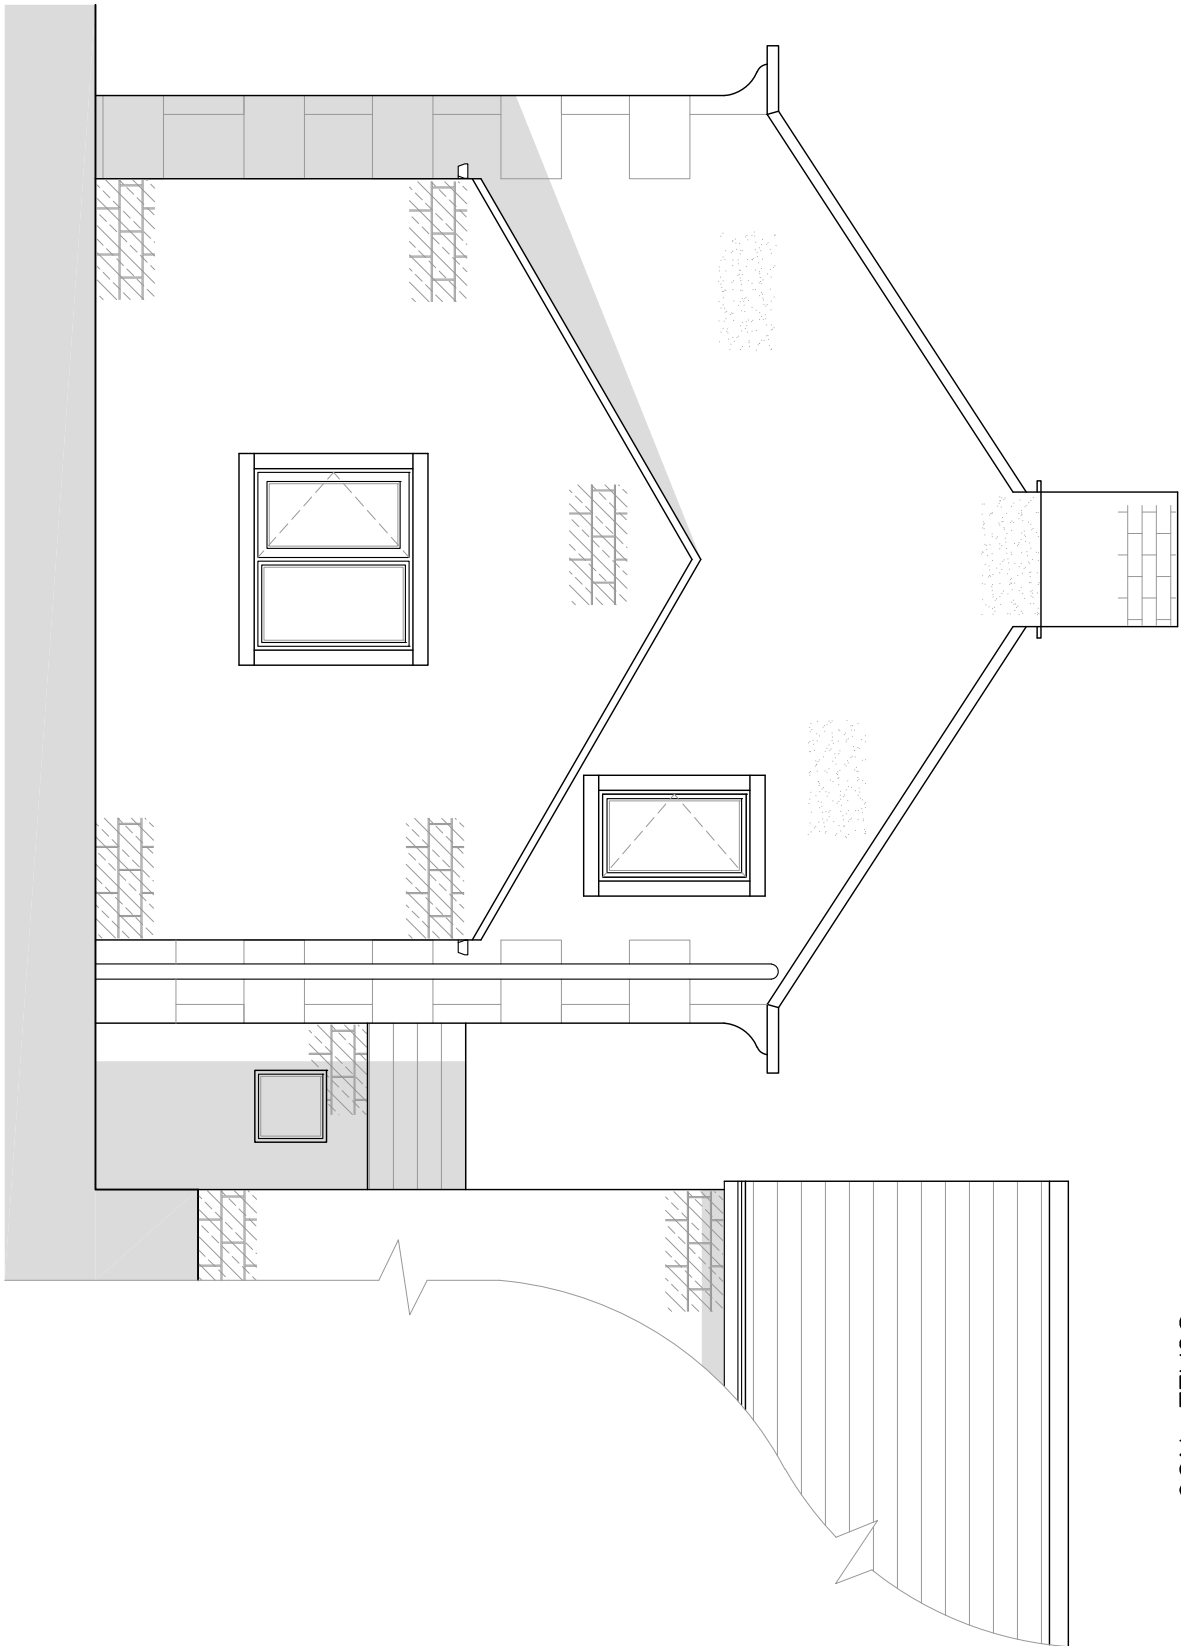

PROPOSED SITE PLAN
SCALE 1:100

NOTES

1. No dimensions to be scaled. IF IN DOUBT ASK.
2. All dimensions must be checked and verified on site by the Contractor prior to the commencement of works and to the commencement of works and to Hinchliffe Architecture & Design Ltd. to be notified of any discrepancies.
3. The copyright of these drawings remains the property of Hinchliffe Architecture & Design Ltd. They must not be reproduced in any way without prior written consent from the originator (Hinchliffe Architecture & Design Ltd.)

Scale (at A1)	Date
AS SHOWN	28.07.2020
Dwg. no.	Rev.
16RH-20-PL02	B