


No. 46 WESTERLEY LANE


No. 44 WESTERLEY LANE

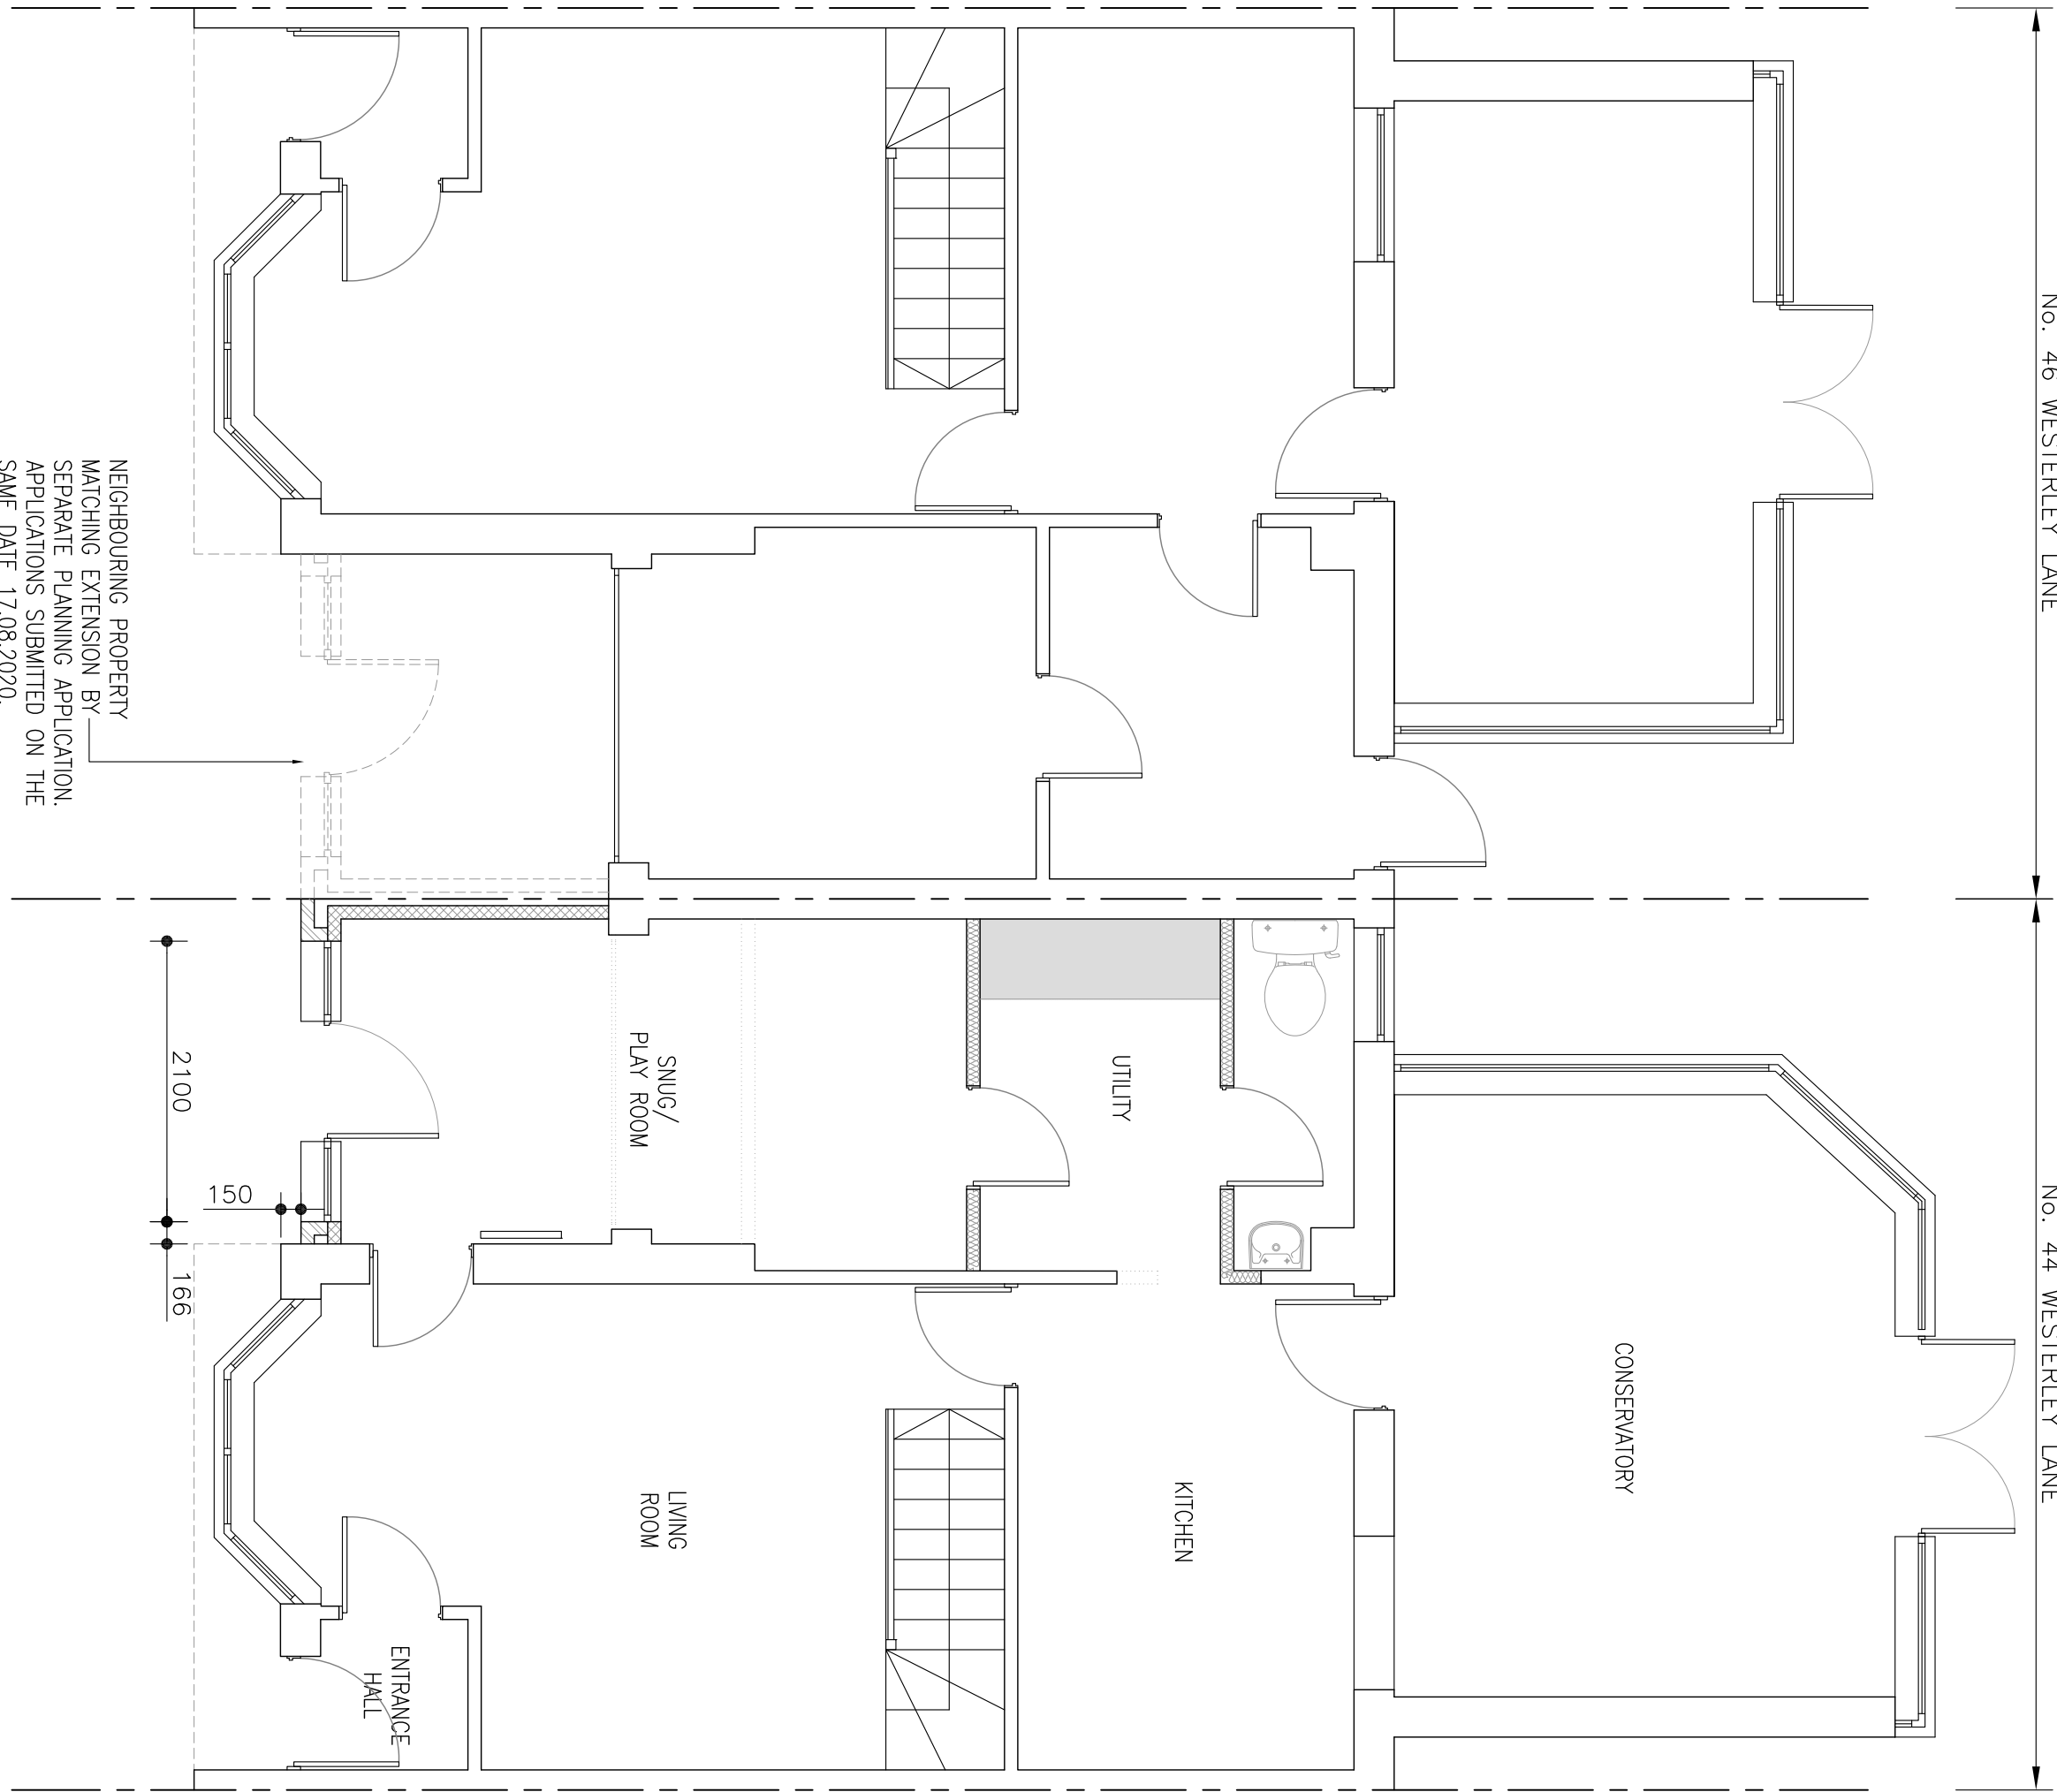

PROPOSED GROUND FLOOR PLAN
SCALE 1:50

No. 46 WESTERLEY LANE

No. 44 WESTERLEY LANE

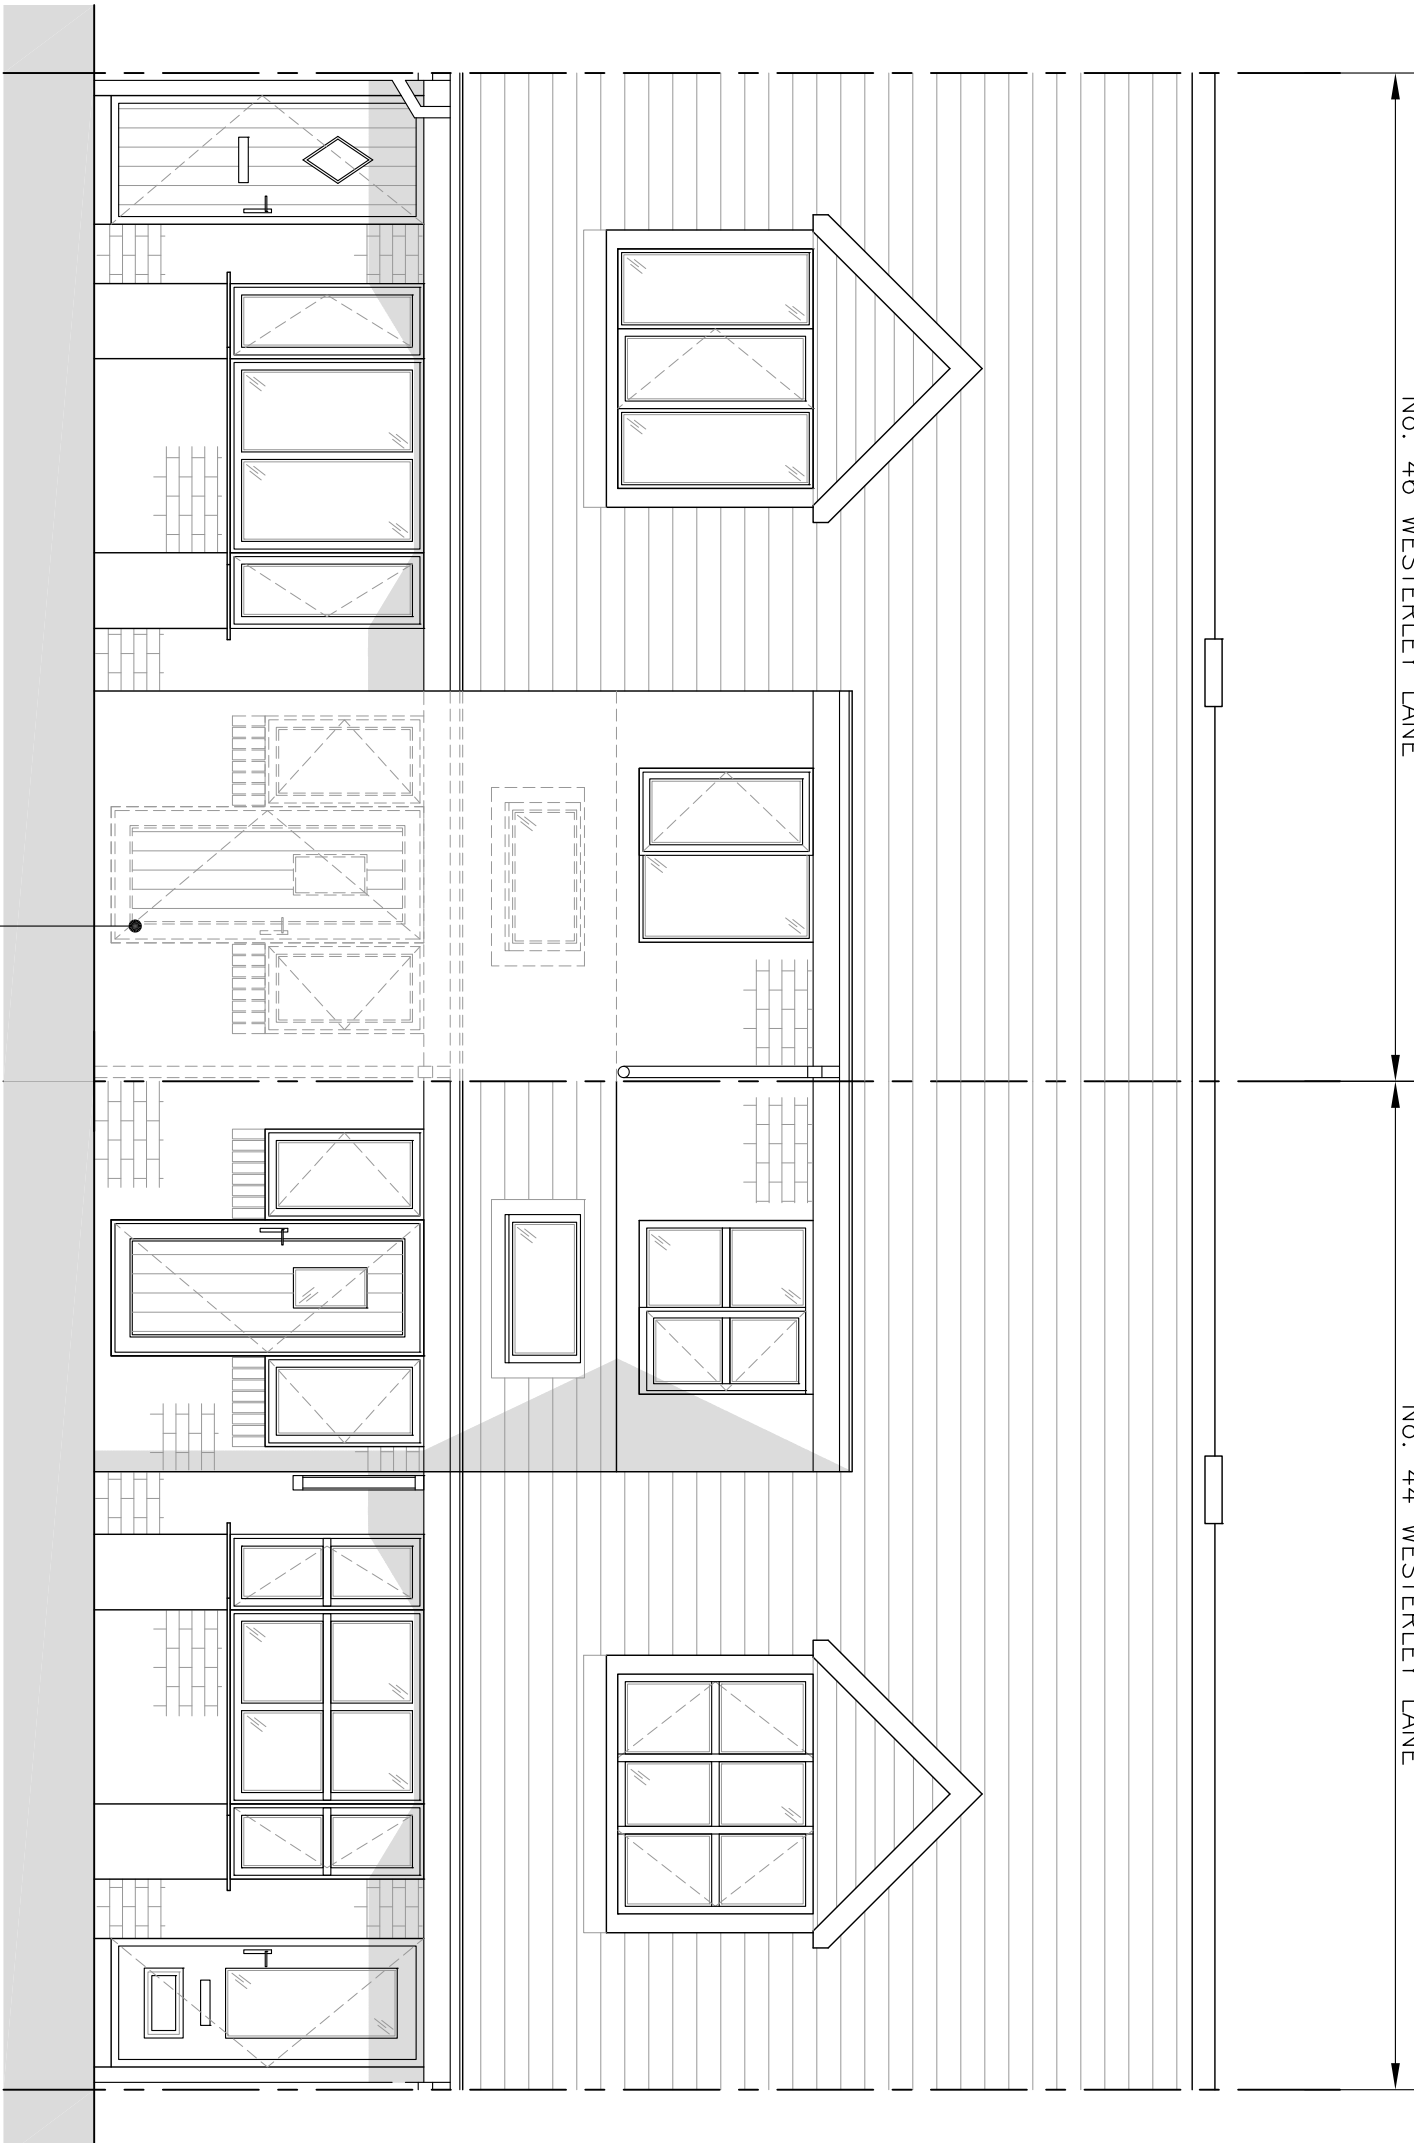


PROPOSED SOUTH FACING ELEVATION
SCALE 1:50




NEIGHBOURING PROPERTY
MATCHING EXTENSION BY
SEPARATE PLANNING APPLICATION.
APPLICATIONS SUBMITTED ON THE
SAME DATE 17/08/2020.

100mm NATURAL SCALE

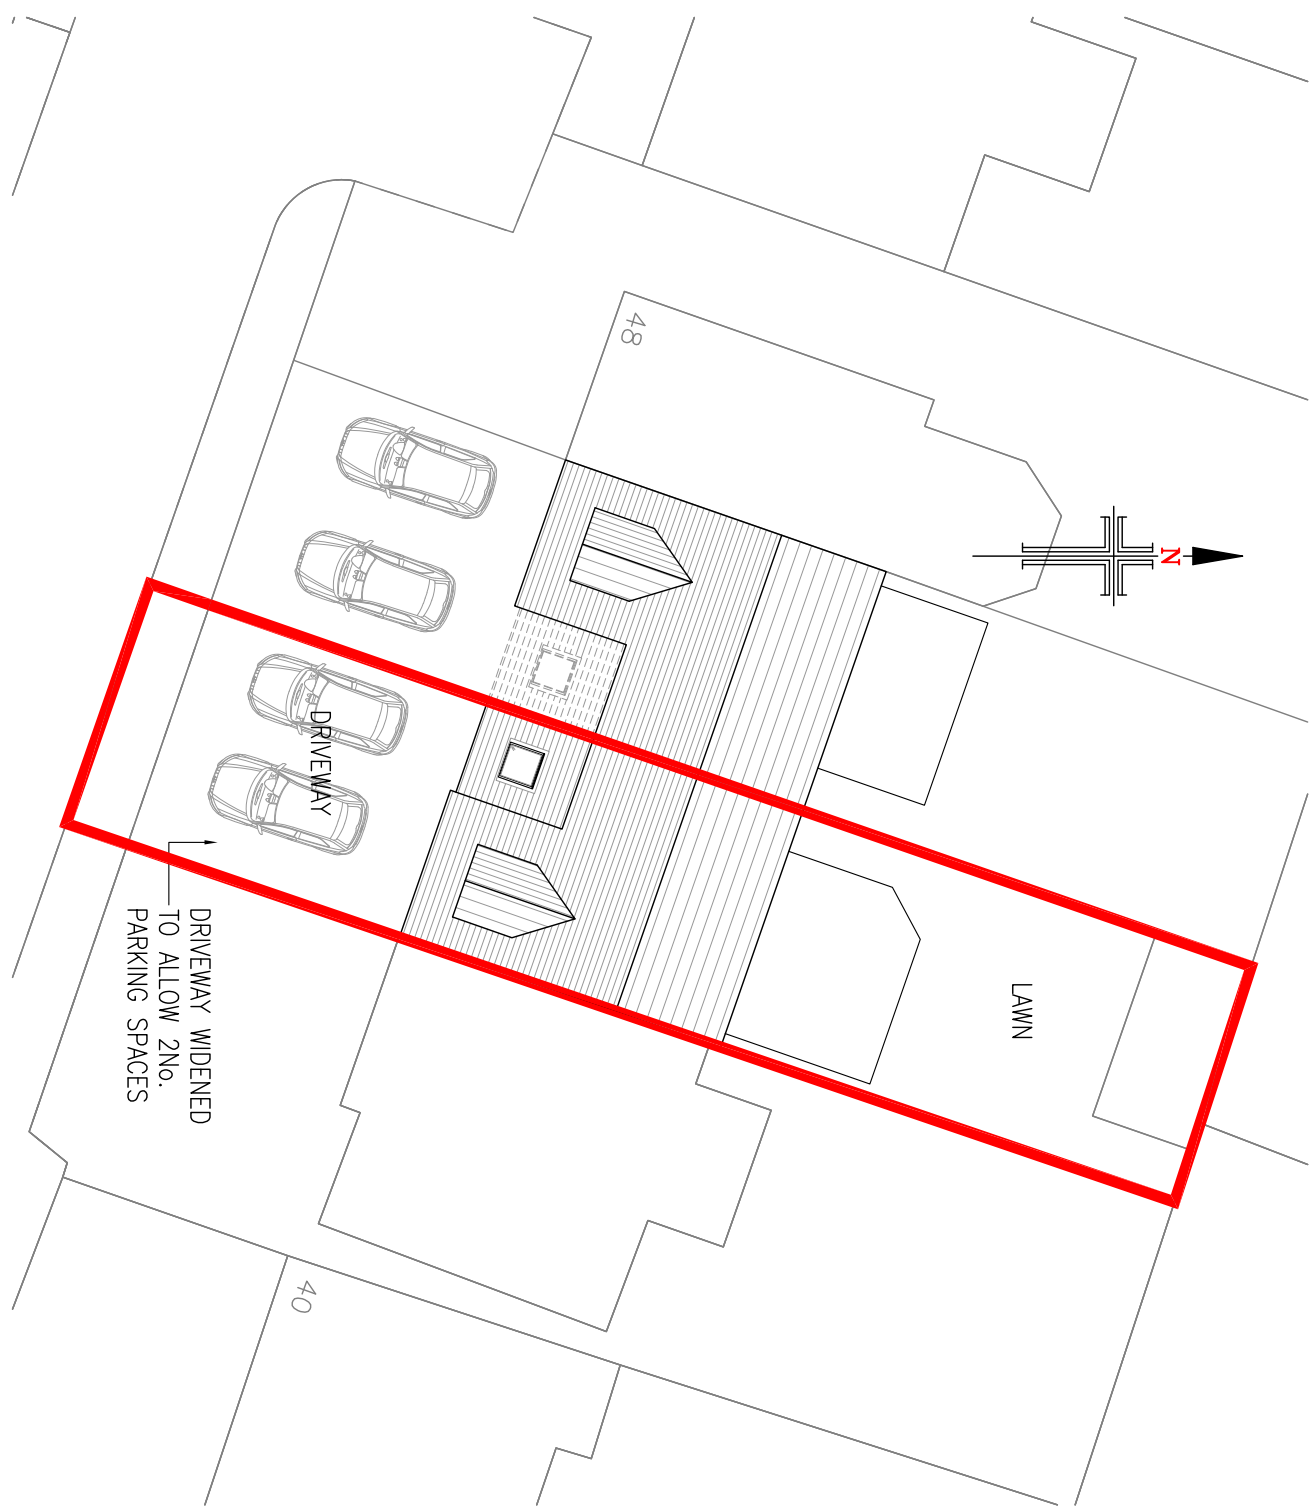

PROPOSED SITE PLAN
SCALE 1:250

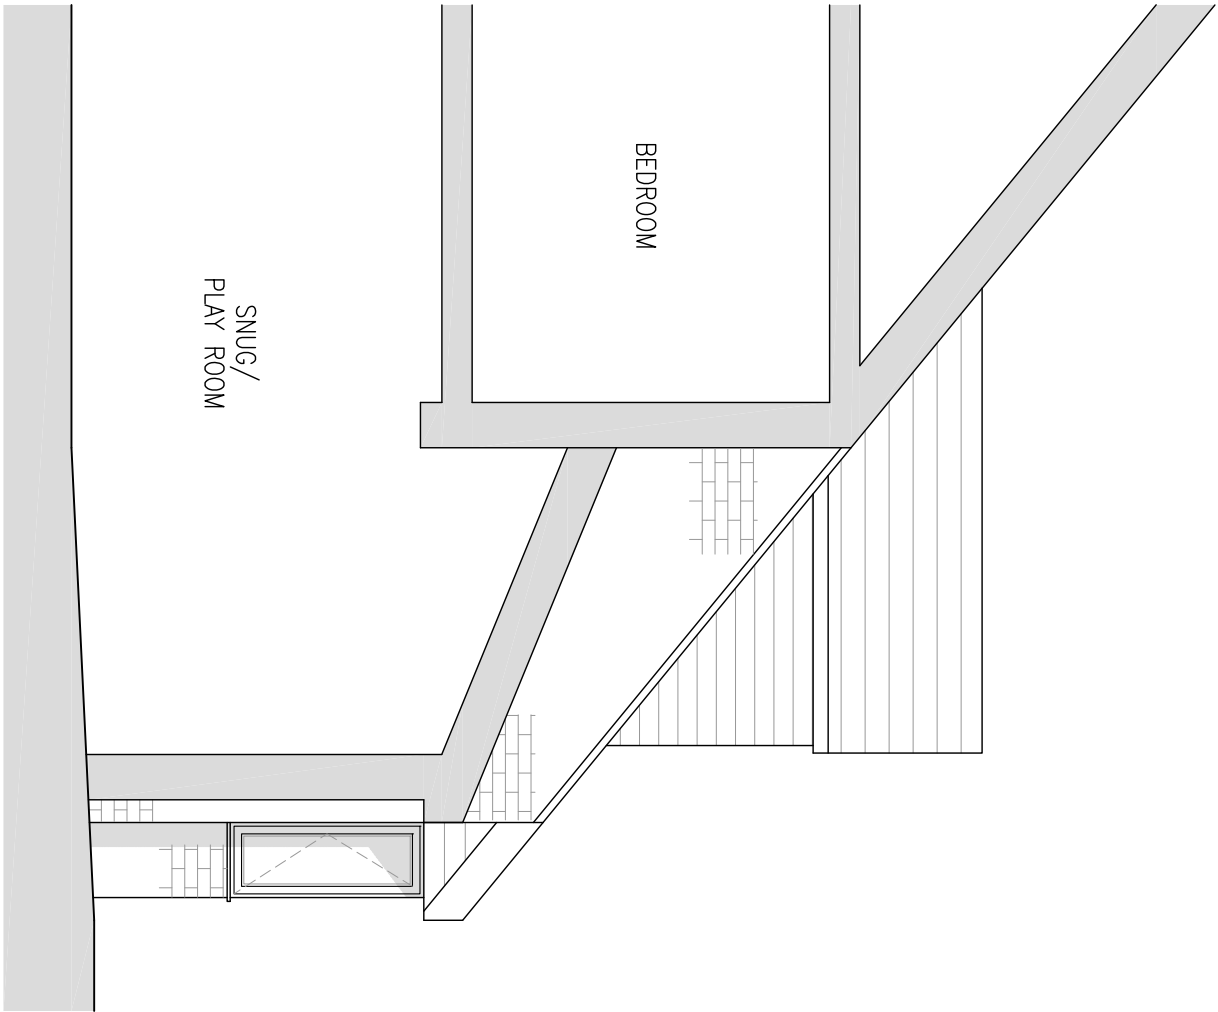

PROPOSED EAST FACING ELEVATION
SCALE 1:50

NOTES

1. No dimensions to be scaled.
IF IN DOUBT ASK.
2. All dimensions must be checked and verified on site by the Contractor prior to the commencement of works and Hinchliffe Architecture & Design Ltd. to be notified of any discrepancies.
3. The copyright of these drawings remains the property of Hinchliffe Architecture & Design Ltd. They must not be reproduced in any way without prior written consent from the originator (Hinchliffe Architecture & Design Ltd.)

A 17/08/2020 AMENDMENTS MADE FOLLOWING CLIENT COMMENTS

Rev.	Date	Description
Status		

PLANNING

hinchliffe
ARCHITECTURE & DESIGN LTD
246 CANTON ROAD
HUDDERSFIELD
HD8 8HP
01484 529 844
01484 529 845
www.hinchliffe-architecture.co.uk

MRS. S. ATTON

Project
44 WESTERLEY LANE
SHELLEY
HUDDERSFIELD
HD8 8HP

Drawing Title

PROPOSED FLOOR PLANS,
ELEVATIONS & SITE PLAN

Scale (at A1)	Date
AS SHOWN	13.08.2020
Dwg. no.	Rev.
44WLS-20-PL02	A