


No. 46 WESTERLEY LANE


No. 44 WESTERLEY LANE

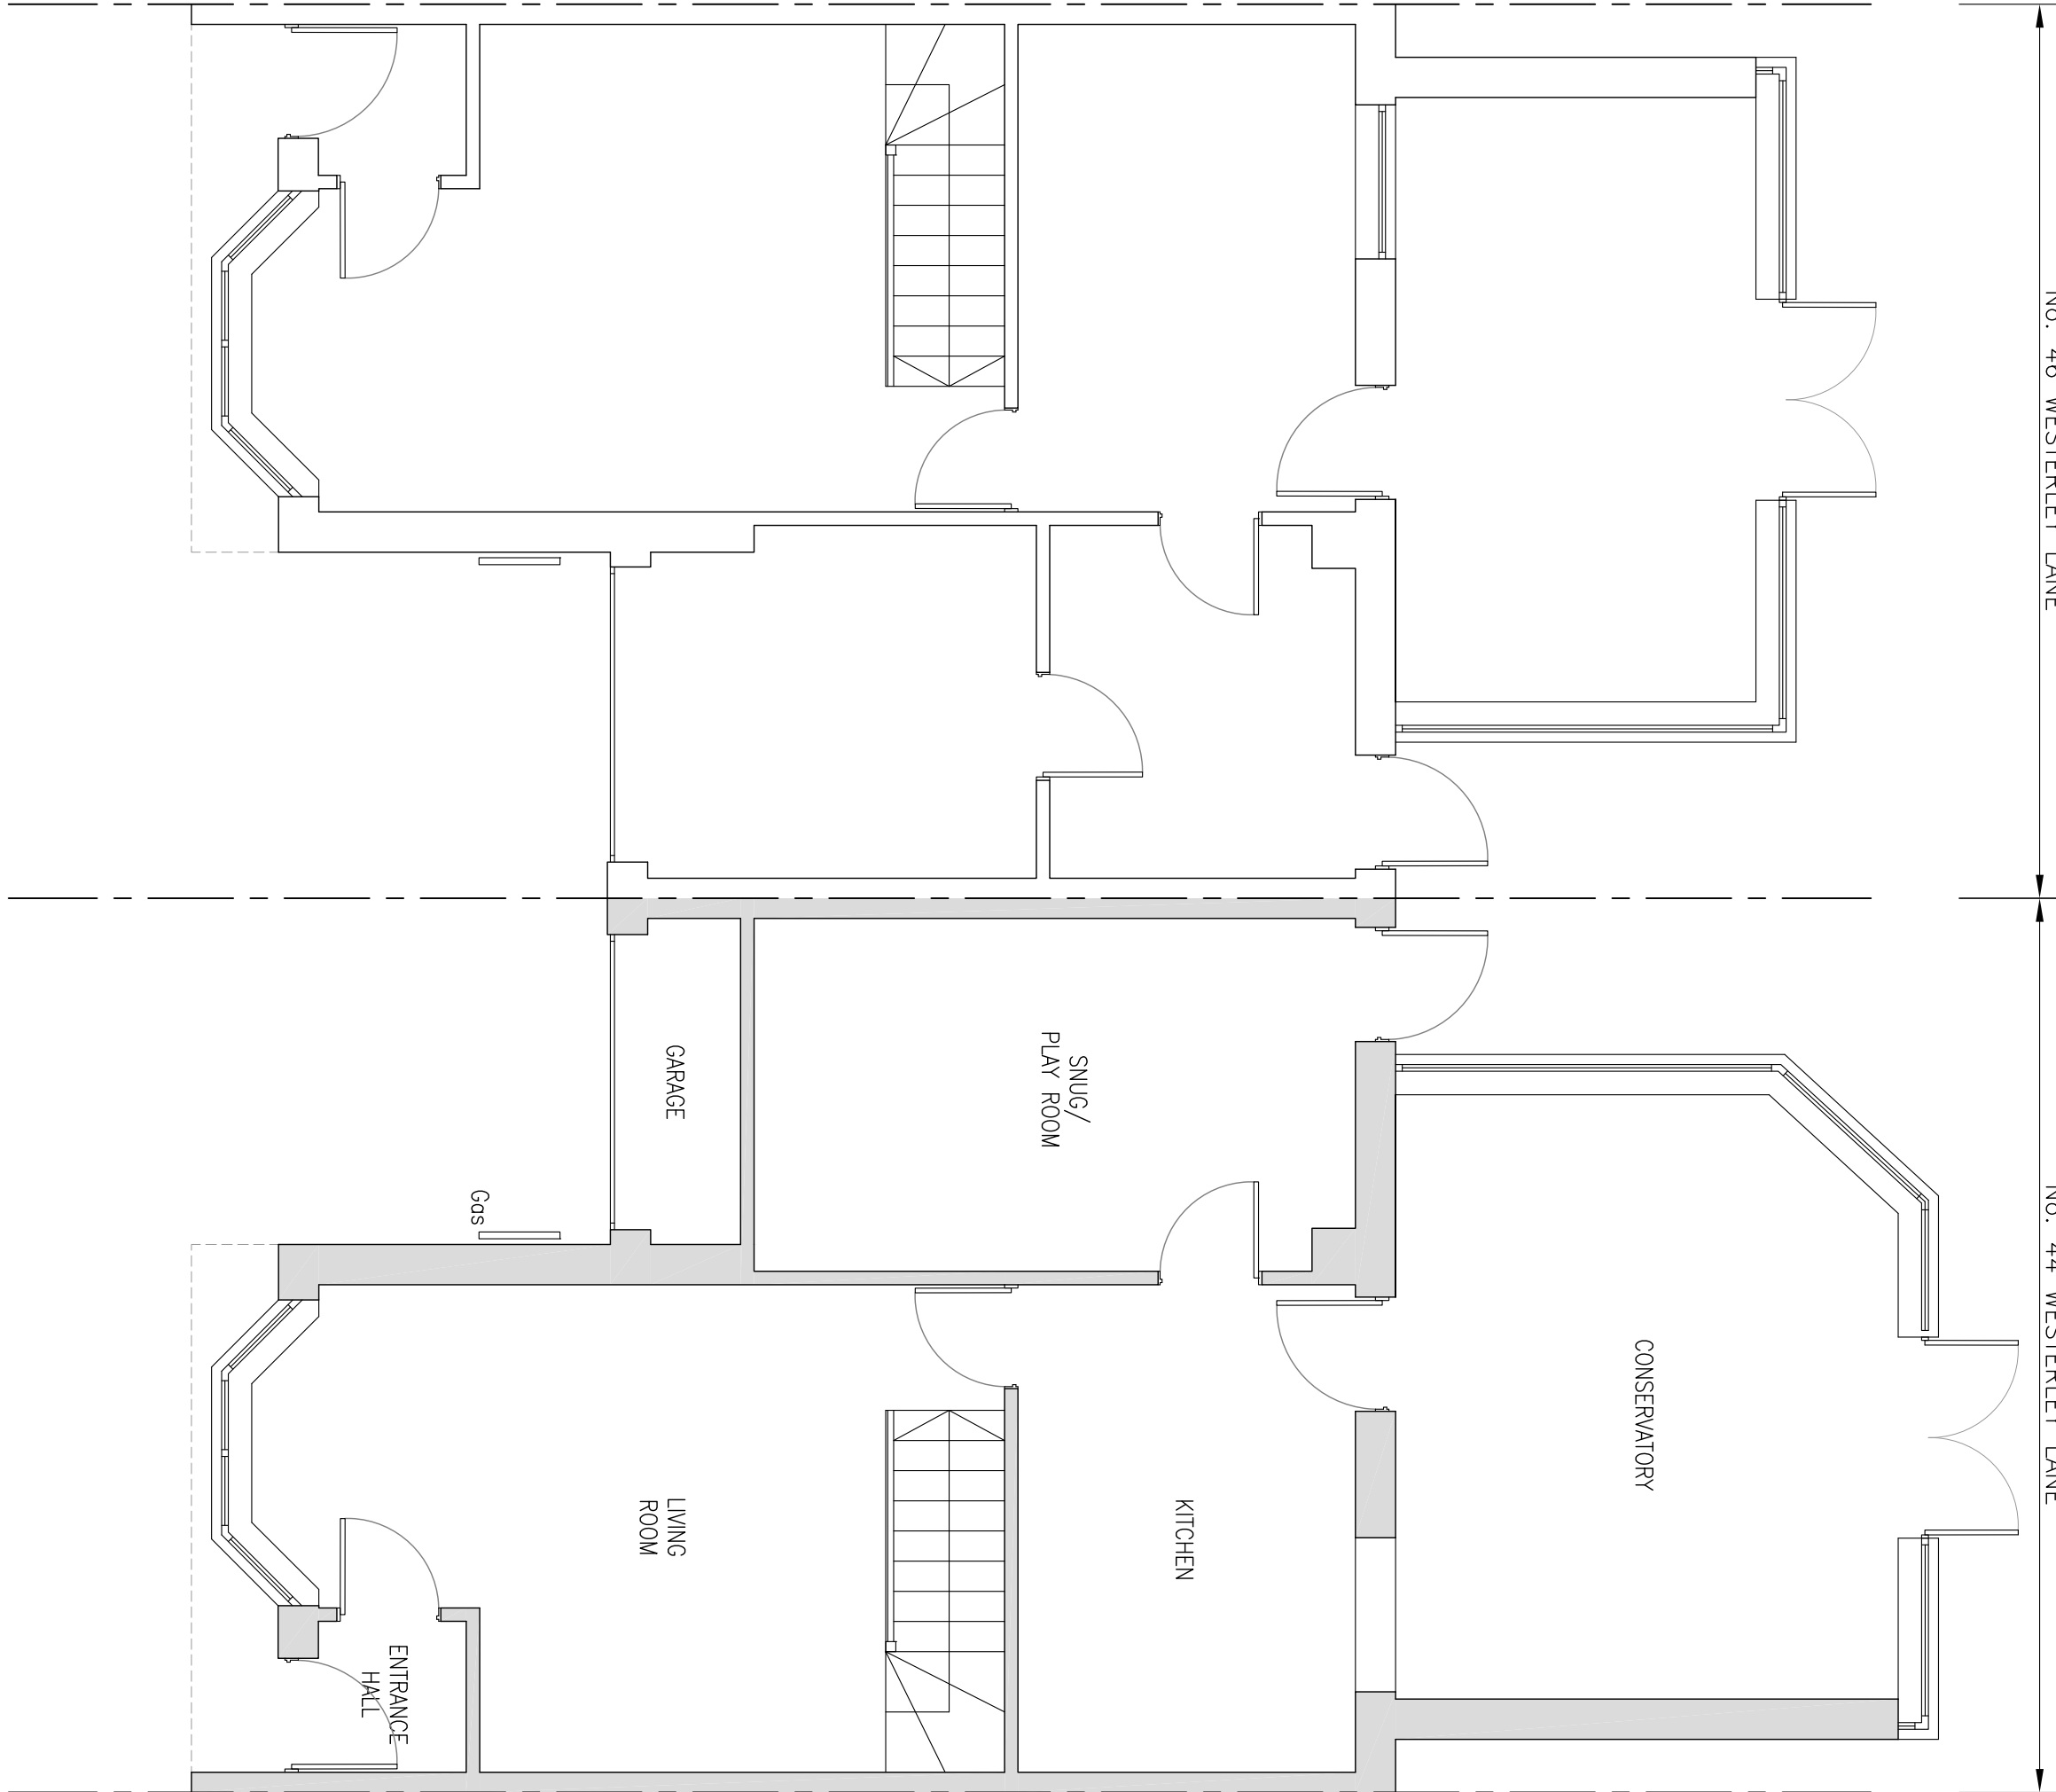


EXISTING GROUND FLOOR PLAN
SCALE 1:50

No. 46 WESTERLEY LANE


No. 44 WESTERLEY LANE

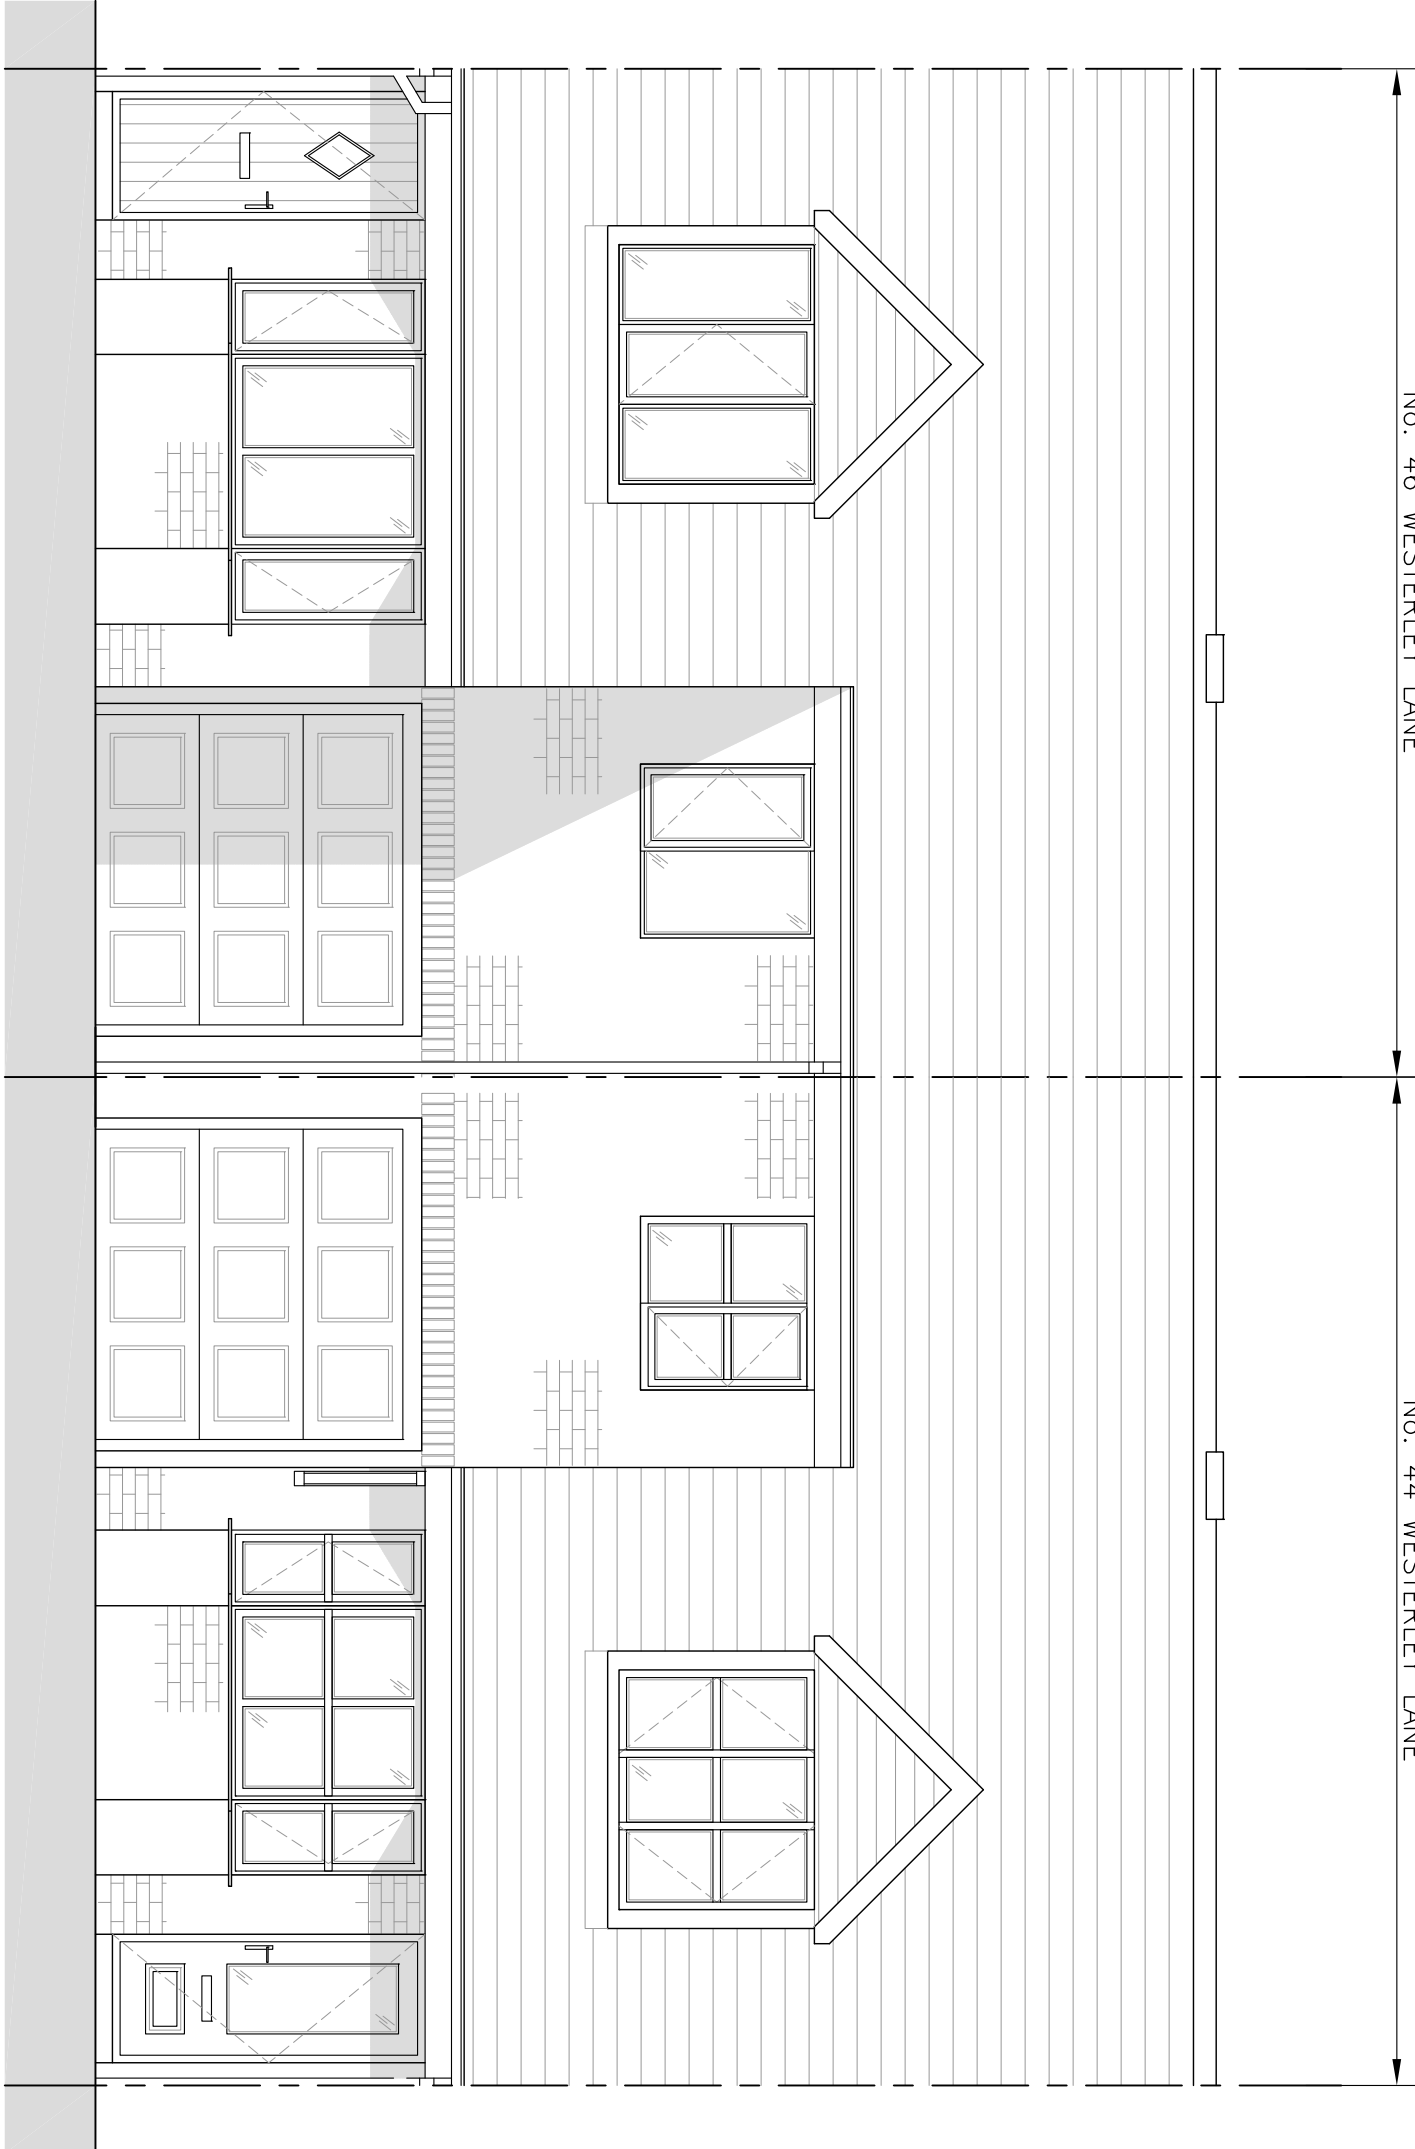


EXISTING SOUTH FACING ELEVATION
SCALE 1:50

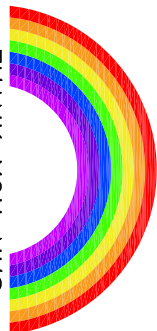

EXISTING SITE PLAN
SCALE 1:200

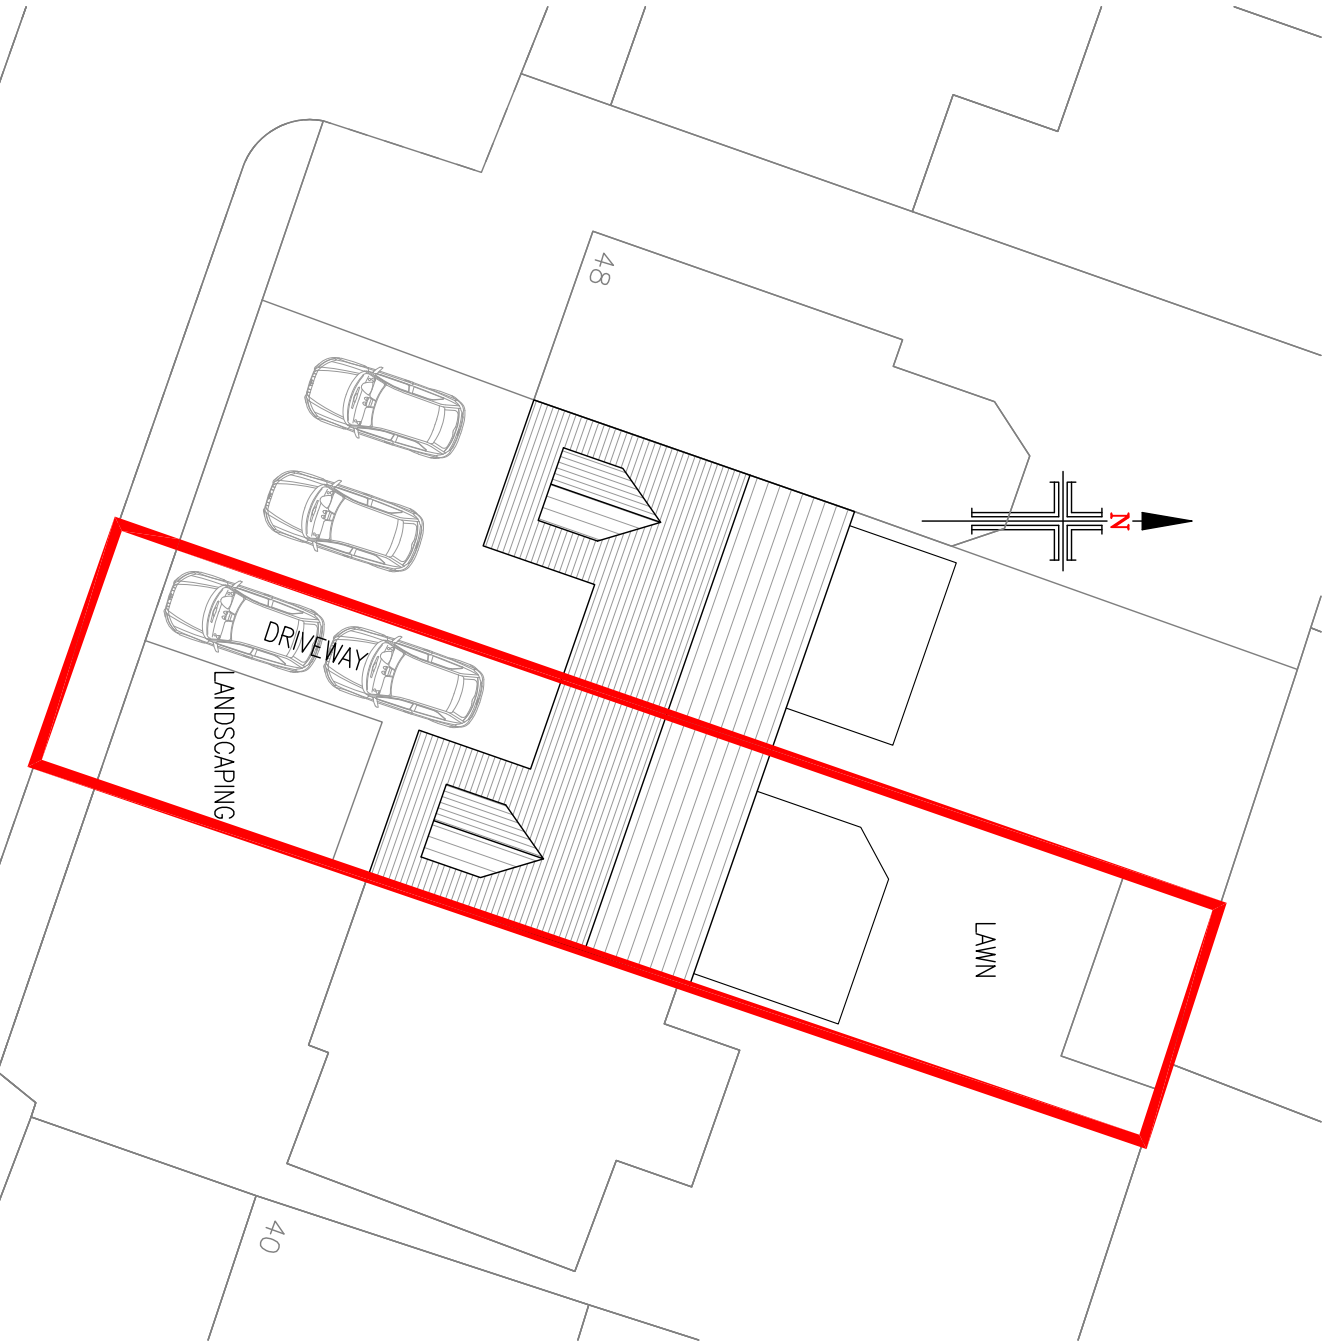

EXISTING EAST FACING ELEVATION
SCALE 1:50

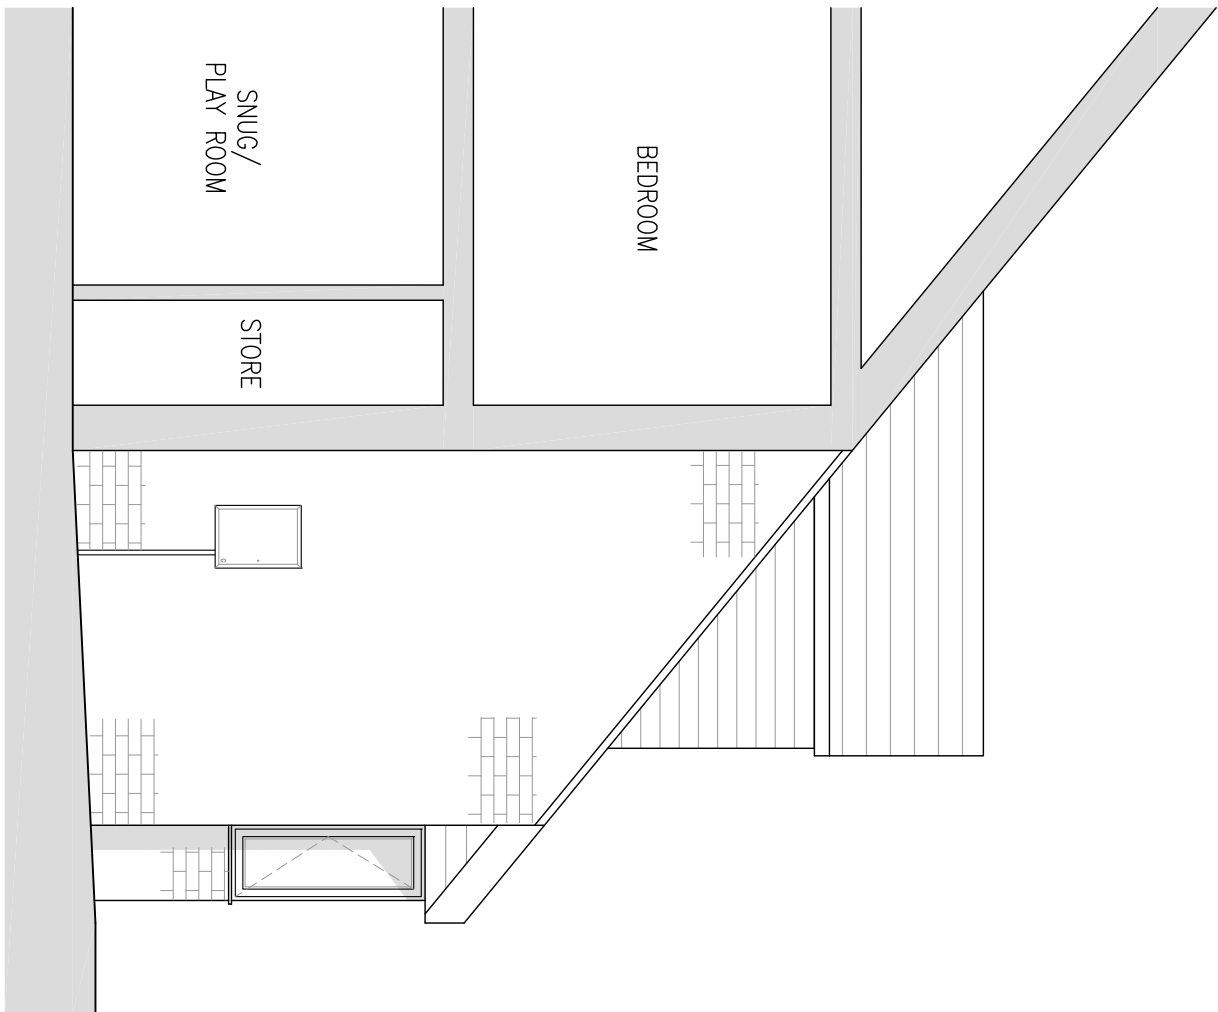

NOTES

1. No dimensions to be scaled. IF IN DOUBT ASK.
2. All dimensions must be checked and verified on site by the Contractor prior to the commencement of works and Hinchliffe Architecture & Design Ltd. to be notified of any discrepancies.
3. The copyright of these drawings remains the property of Hinchliffe Architecture & Design Ltd. They must not be reproduced in any way without prior written consent from the originator (Hinchliffe Architecture & Design Ltd.)

Status	Description	
	Rev.	Date
PLANNING		



hinchliffe
ARCHITECTURE & DESIGN LTD
24 GAYVIEW ROAD
HUDDERSFIELD
HD8 8HP
01484 529 844
www.hinchliffe-architecture.co.uk

INDUSTRIAL ESTATE
24 GAYVIEW ROAD
HUDDERSFIELD
HD8 8HP
01484 529 844
www.hinchliffe-architecture.co.uk

Client	MRS. S. ATTON	
Project	44 WESTERLEY LANE SHELLEY HUDDERSFIELD HD8 8HP	
Drawing Title	EXISTING FLOOR PLANS, ELEVATIONS & SITE PLAN	

Scale (at A1)	Date
AS SHOWN	13.08.2020
Dwg. no.	Rev.
44WLS-20-PL01	