



+well

Drawing Name: Batley
 Drawing No: 139402
 Address: 104 Upper Commercial St
 Batley
 West Yorkshire
 WF17 5DP
 Drawing No: 139402

Revision:

18/08/20 - SM - Original scheme.

Olympia House
 Lockwood Court
 Middleton Grove
 Leeds
 LS11 5TY
 United Kingdom

Telephone:
 0113 270 5595
 Facsimile:
 0113 277 1143
 E-mail:
 postbox@futurama.ltd.uk

delivering
 branded
 environments™





Existing Elevation 1

+well

Drawing Name: Batley
Drawing No: 139402


Address: 104 Upper Commercial St
Batley
West Yorkshire
WF17 5DP
Revision: A
Original Scheme: SM

Olympia House
Lockwood Court
Middleton Grove
Leeds
LS11 5TY
United Kingdom

Telephone: 0113 270 5595
Facsimile: 0113 277 1143
E-mail: postbox@futura.ma.ltd.uk

delivering
branded
environments™



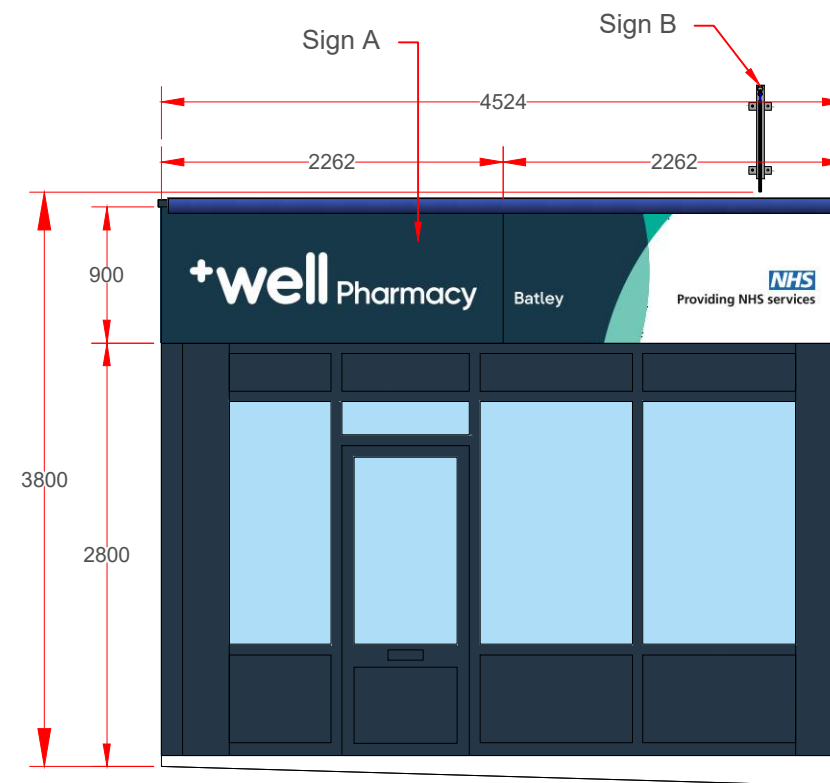

Notes:

Branding	Fascia zone proportions do not allow for standard layout of graphics as this fascia is short in width and tall. Proposed graphics to be signed off by client prior to manufacture.	
Well projector	Old branding well projector sign to be removed and background to be made good (see blue dotted line).	

Proposed Elevation 1, Scale 1:50 @ A3



Drawing Name: Batley
Drawing No: 139402



Address: 104 Upper Commercial St
Batley
West Yorkshire
WF17 5DP
Revision: A
Original Scheme: SM

Olympia House
Lockwood Court
Middleton Grove
Leeds
LS11 5TY
United Kingdom

Telephone: 0113 270 5595
Facsimile: 0113 277 1143
E-mail: postbox@futuraama.ltd.uk

delivering
branded
environments™



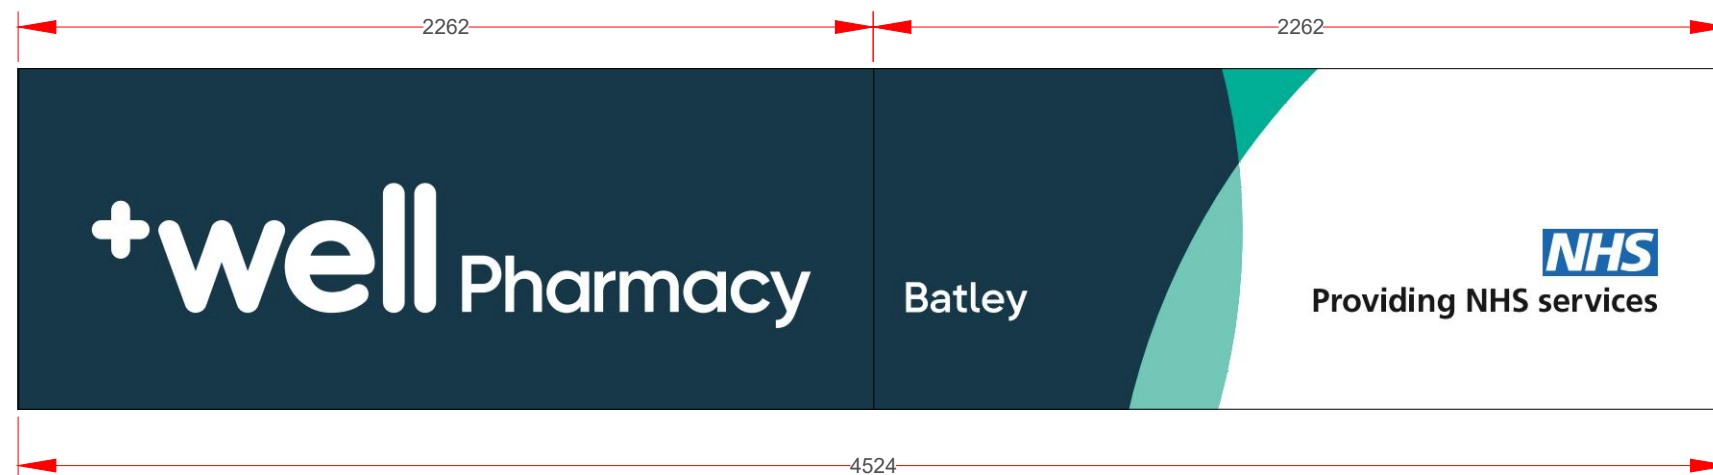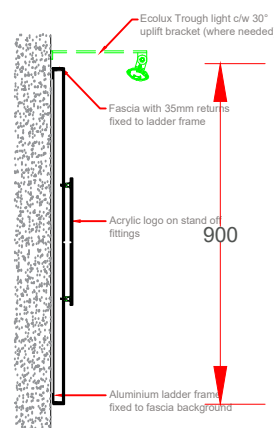

Store name TBC

Sign A Specifications - Scale 1:20


Folded tray panel with 35mm returns panels painted to match Elixir PMS 7546 with applied plot cut printed vinyl to front in self adhesive vinyl for green curves and NHS logo area.

Complete with 5mm acrylic +Well Pharmacy, white plot cut vinyl town name

LED trough lighting above

Fix: Face fix with screws and caps.

Scale 1:20 @ A3

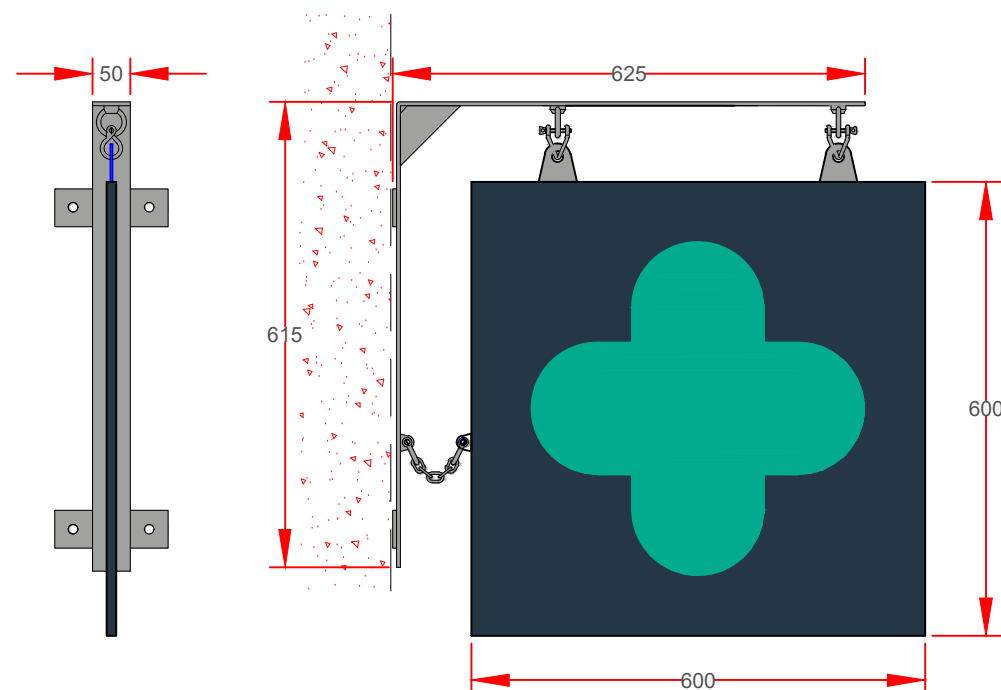

600mm

Scale 1:10 @A3

Sign B Specifications:

600 x 600mm h 10mm thick foamex panel coated one standard colour to match Elixir PMS 7546 with applied plot cut vinyl + logo to front and back faces in self adhesive vinyl to match Tonic PMS 3268.

Fully welded 5mm Mild Steel wall mounting plate and support frame. M8 lifting eye fittings welded to the frame, c/w twisted 'D' shackles to hold the Sign panel. All visible steel work to be finished silver to match RAL 9006 60% gloss.

Collections



Drawing Name: Batley
Drawing No: 139402

Address: 104 Upper Commercial St
Batley
West Yorkshire
WF17 5DP
Revision: A
Original Scheme: SM

Olympia House
Lockwood Court
Middleton Grove
Leeds
LS11 5TY
United Kingdom

Telephone: 0113 270 5595
Facsimile: 0113 277 1143
E-mail: postbox@futuraama.ltd.uk

delivering
branded
environments™





Site plan

+well

Drawing Name: Batley
Drawing No: 139402

Address: 104 Upper Commercial St
Batley
West Yorkshire
WF17 5DP
Revision: A
Original Scheme: SM

Olympia House
Lockwood Court
Middleton Grove
Leeds
LS11 5TY
United Kingdom

Telephone: 0113 270 5595
Facsimile: 0113 277 1143
E-mail: postbox@futura.ltd.uk

delivering
branded
environments

