



NOTE
MATERIALS TO MATCH EXISTING
THESE NOTES DO NOT COMPRISE A FULL SPECIFICATION
THEY ARE FOR GENERAL GUIDANCE ONLY AND THEIR
PRIMARY FUNCTION IS TO ASSIST LOCAL AUTHORITY
OFFICERS IN DETERMINING BUILDING REGULATION COMPLIANCE.
ALL DIMENSIONS MUST BE CHECKED ON SITE PRIOR TO WORKS
STARTING.
ALL WORKS MUST BE CARRIED OUT IN ACCORDANCE WITH
CURRENT BUILDING REGULATIONS, CODES OF PRACTICE AND
PLANNING OFFICERS REQUIREMENTS.
ALL MATERIALS MUST COMPLY WITH CURRENT BRITISH STANDARDS
IN SITUATIONS USED.

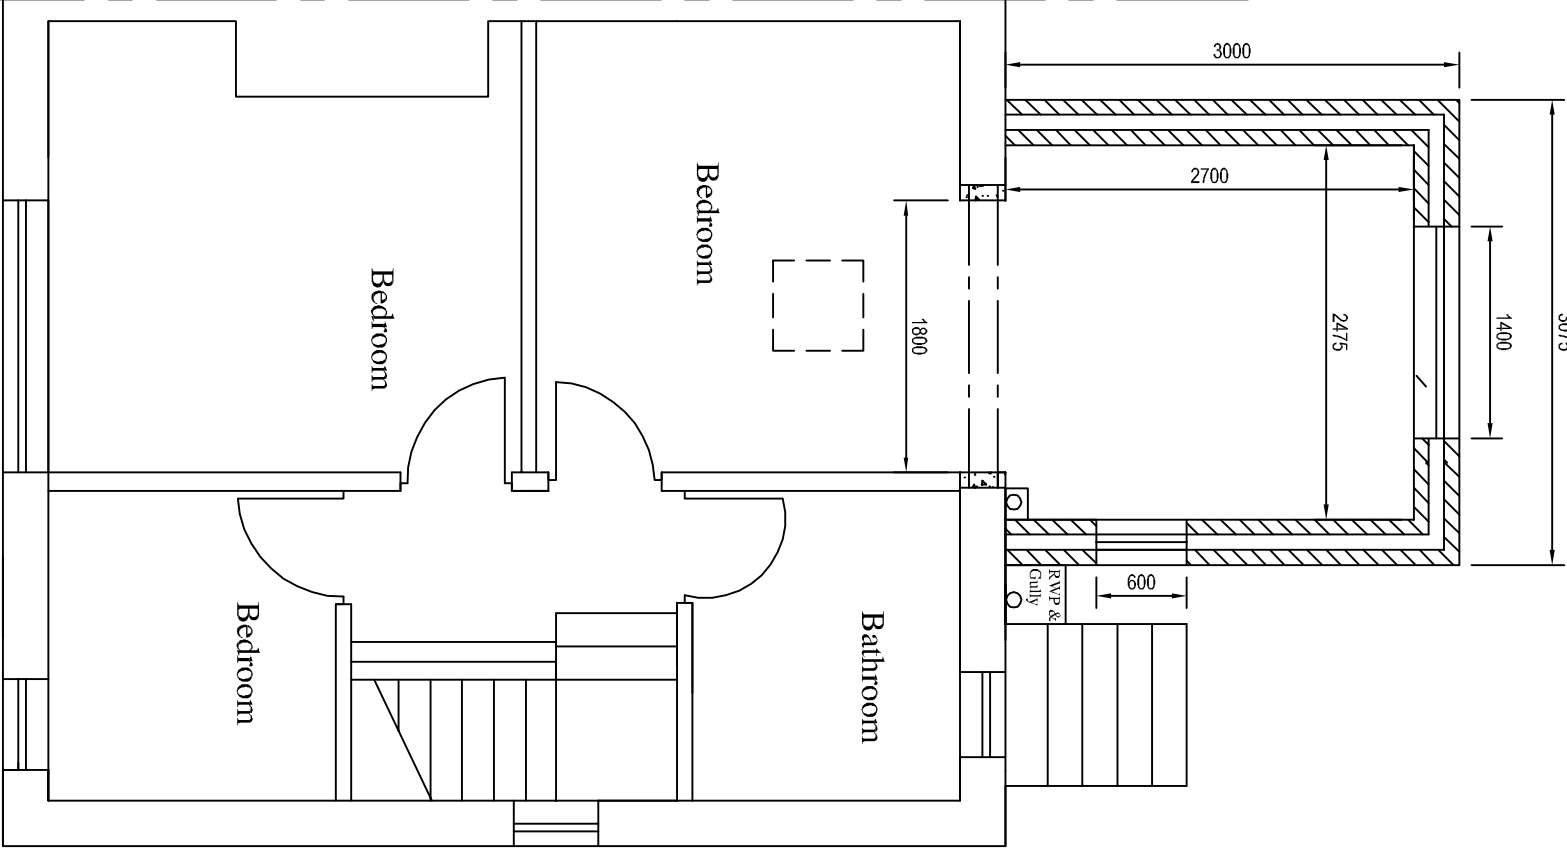

Proposed First Floor Plan

1:50

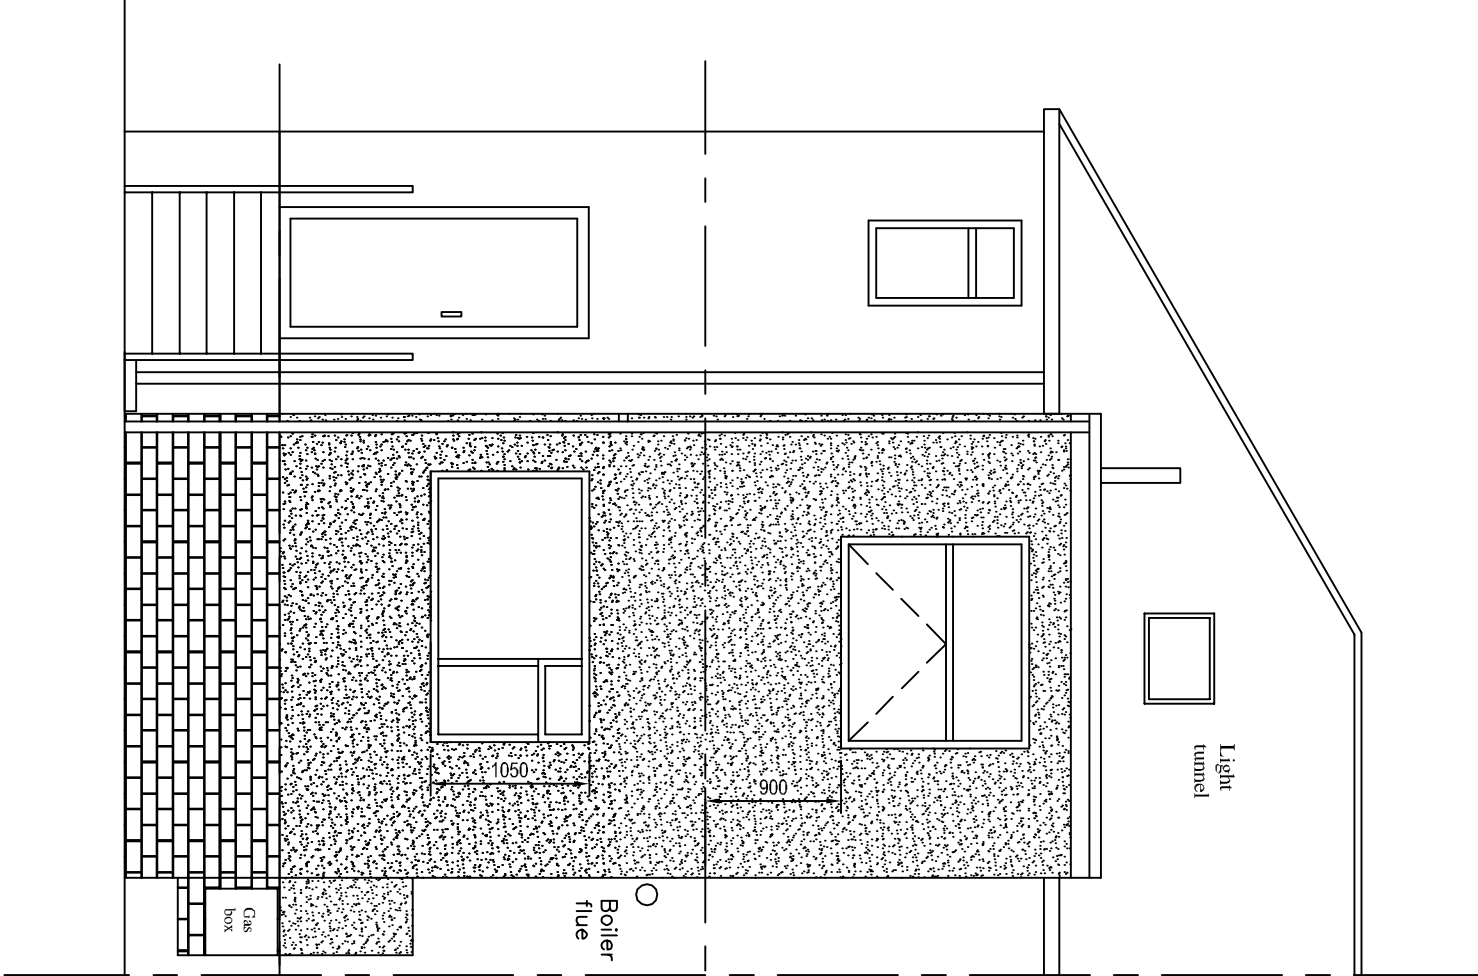

Proposed Rear Elevation

1:50

Proposed flat roof
to have rubber royd
roof system

Proposed walls to be
brick up to floor
level and render

Existing cubby hole
to be blocked with
new gas meter box
to the front

MIRFIELD DESIGNS

Planning & Building Control Services

Tel: 07877959728
Email: mirfielddesigns@gmail.com

Client	MISS MALPAS		
Job	15A HUDDERSFIELD ROAD MIRFIELD		
Title	PROPOSED FLOOR PLAN & REAR ELEVATION		
Drawn By	RK	Date	JULY 2020
Eng. Check		Scale	1:50
Tech. Check			
Drawing No.	2020 / 234 / 02		Rev.