




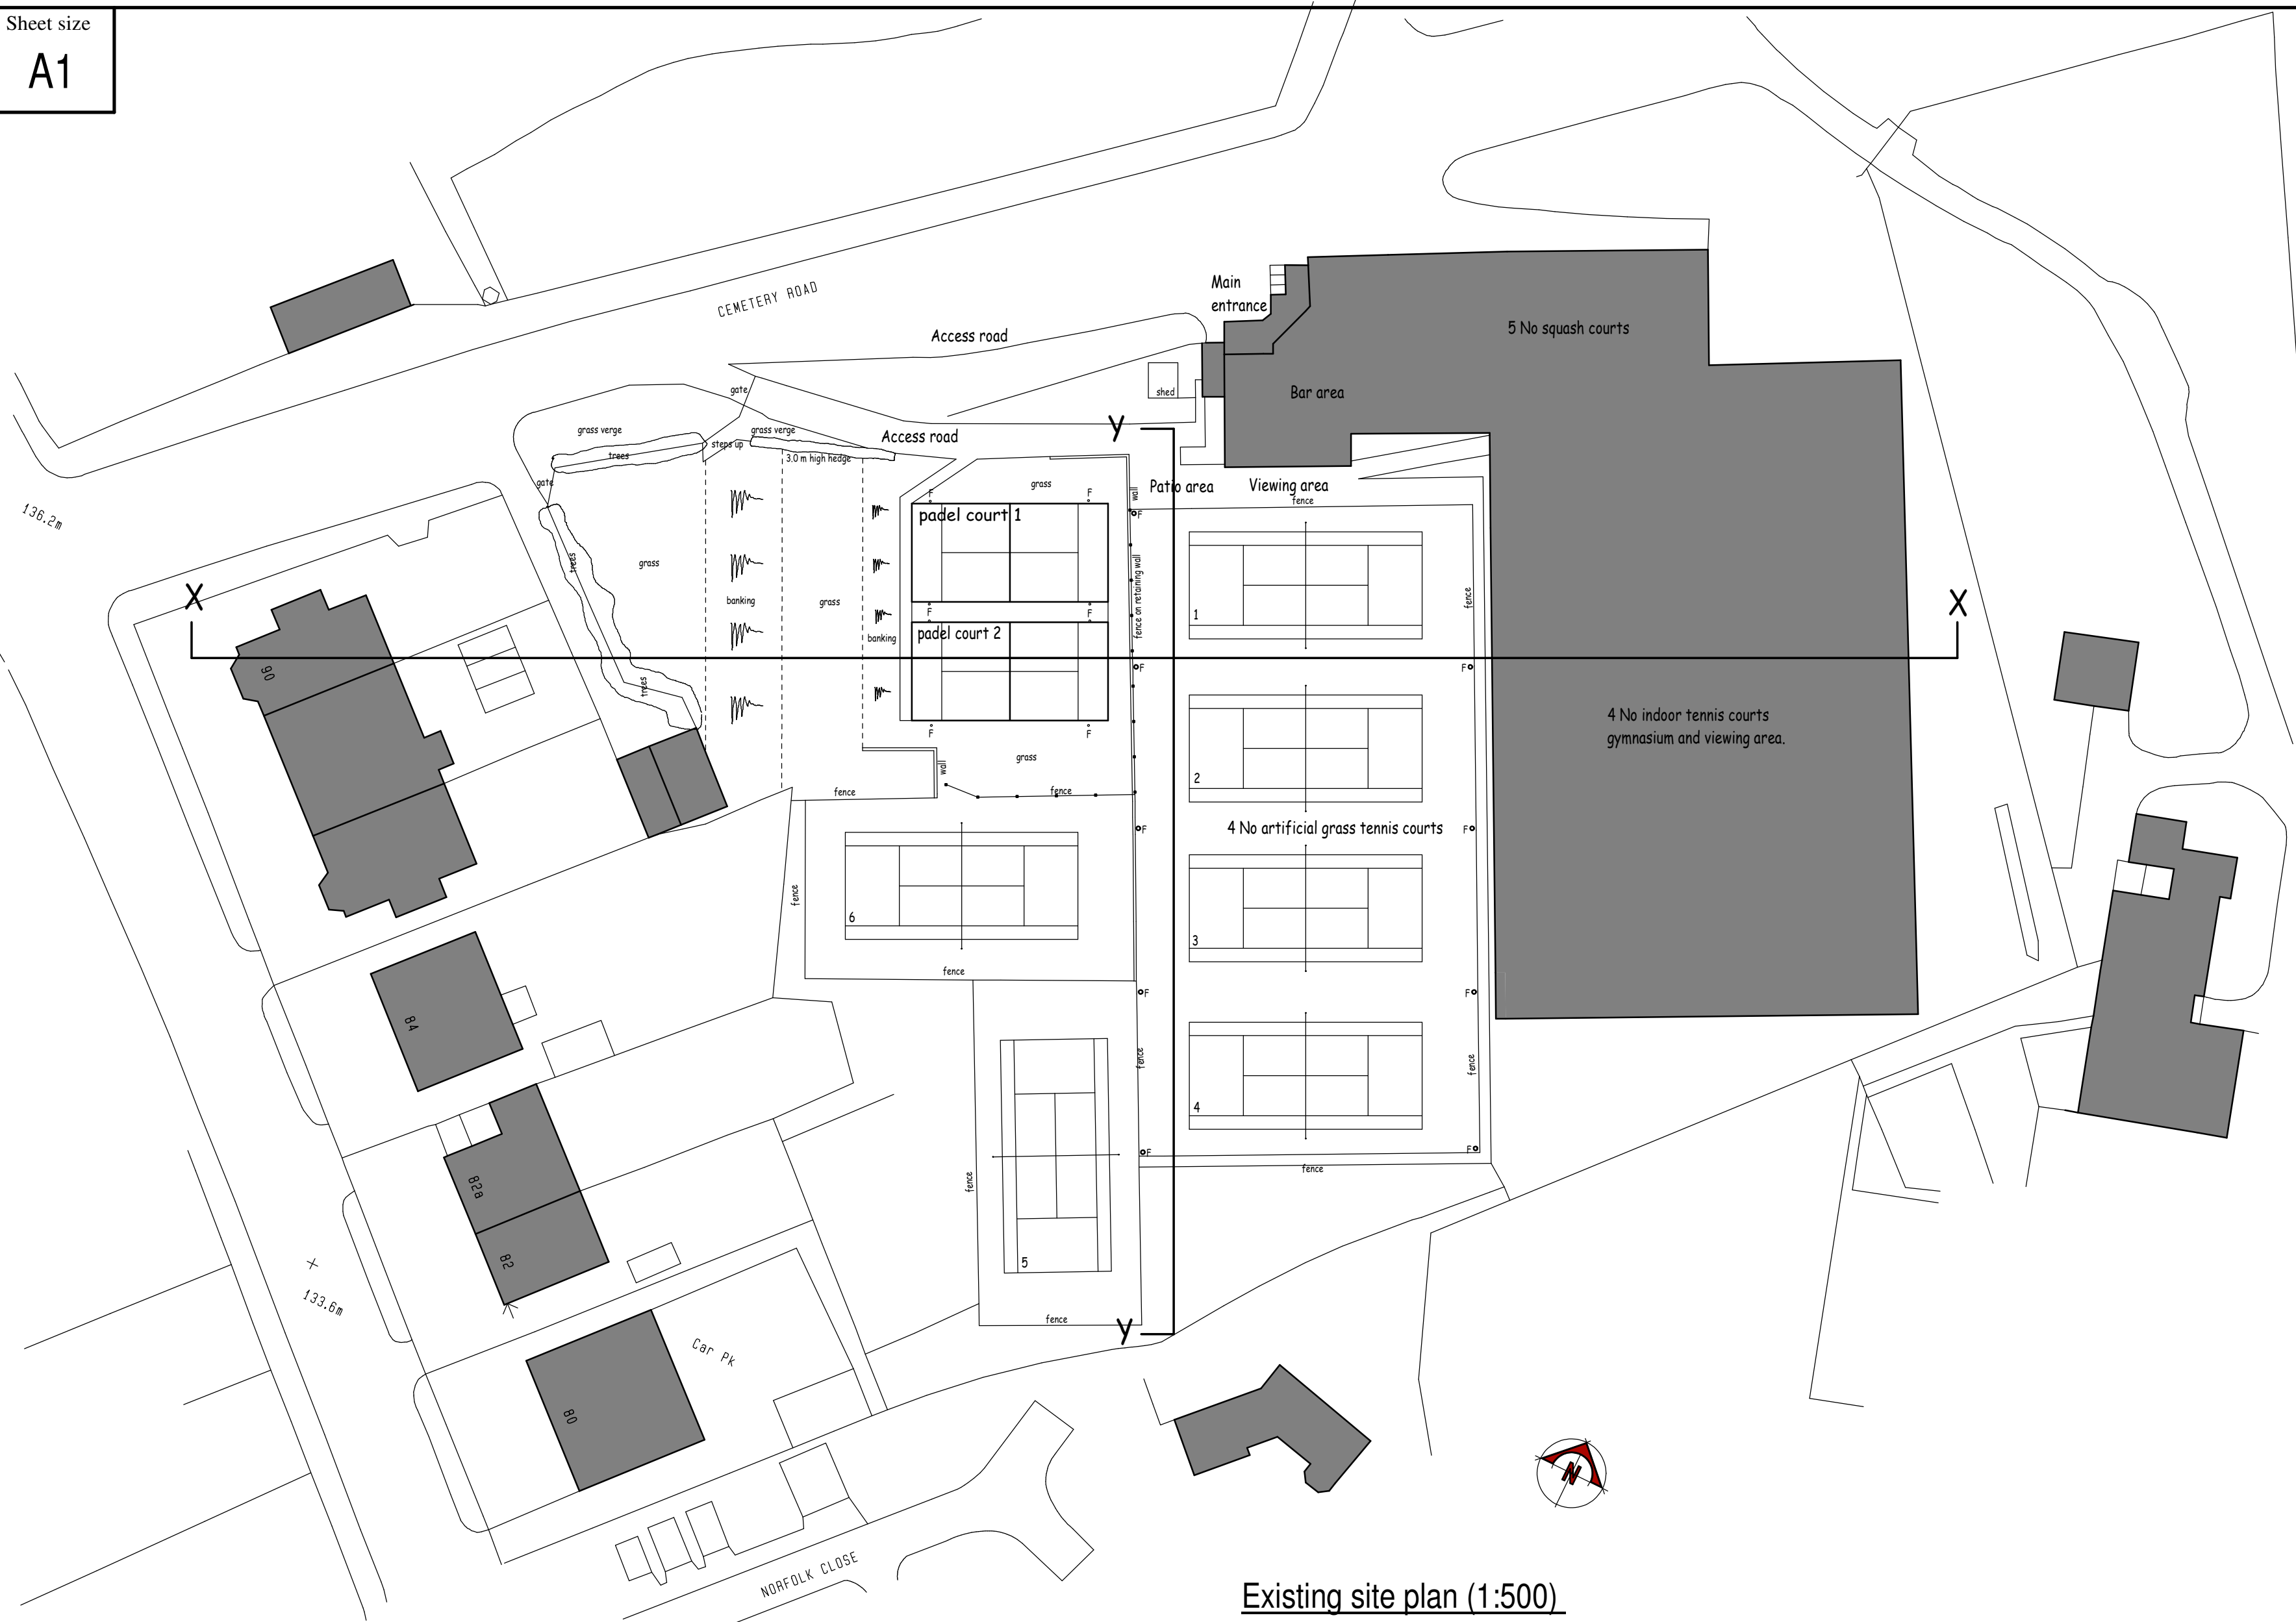


Existing site plan (1:500)

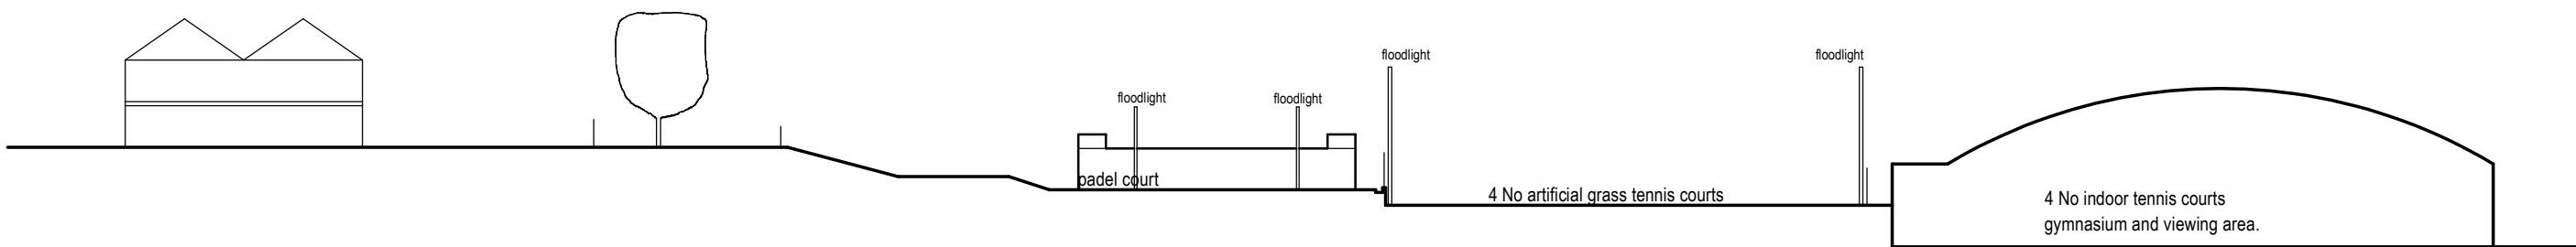


Existing cross section X - X (1:500)

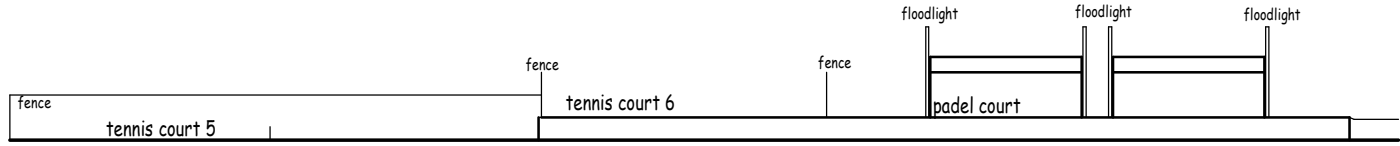

Existing cross section Y - Y (1:500)


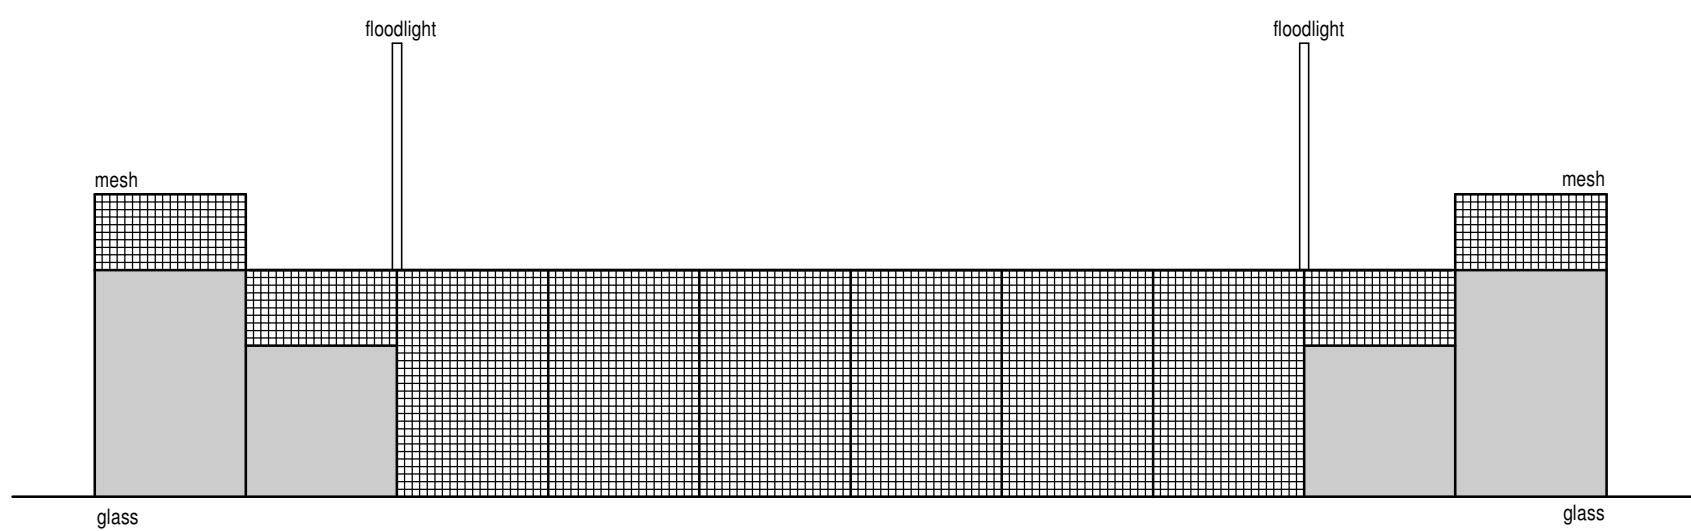


Existing side elevation (1:100)

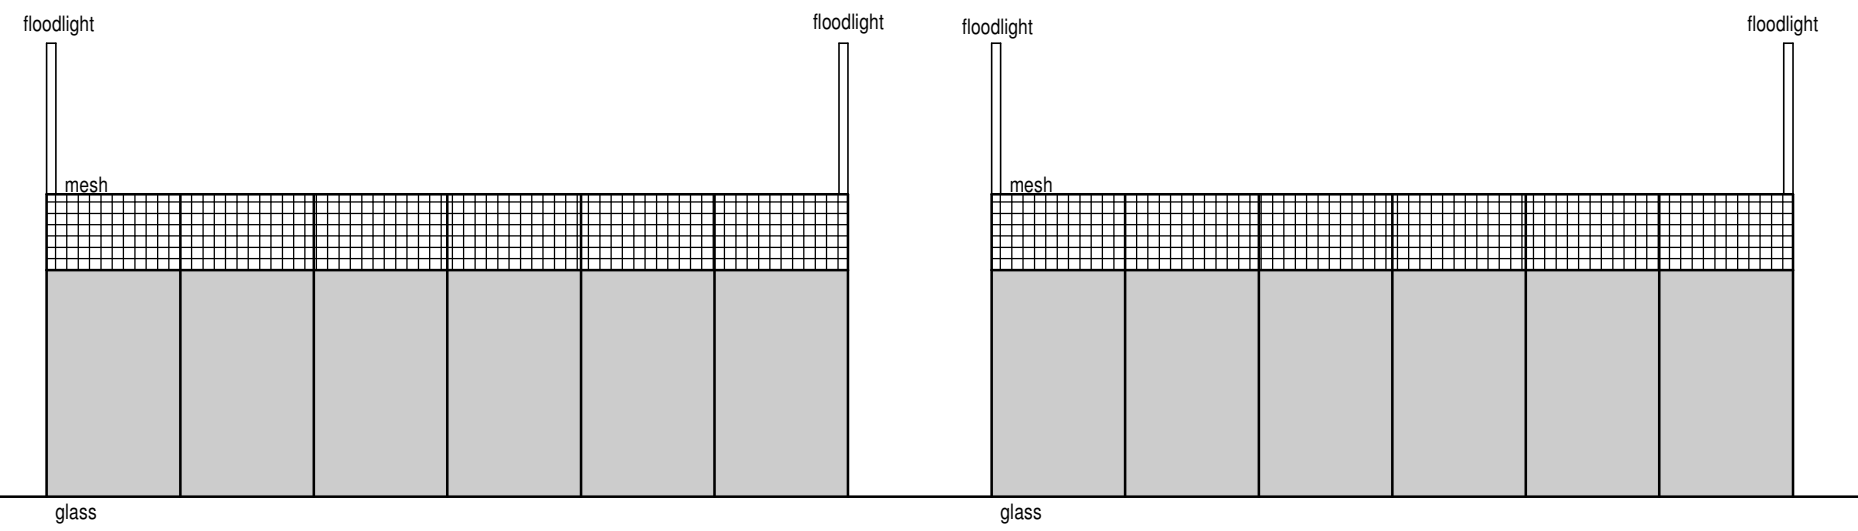

Existing end elevation (1:100)

Notes:
1. Setting out to be the responsibility of contractor.
2. Contractor to pay particular attention to pitch of roof and headroom at stairs.
3. Any discrepancies to be reported to Colne Valley Design.

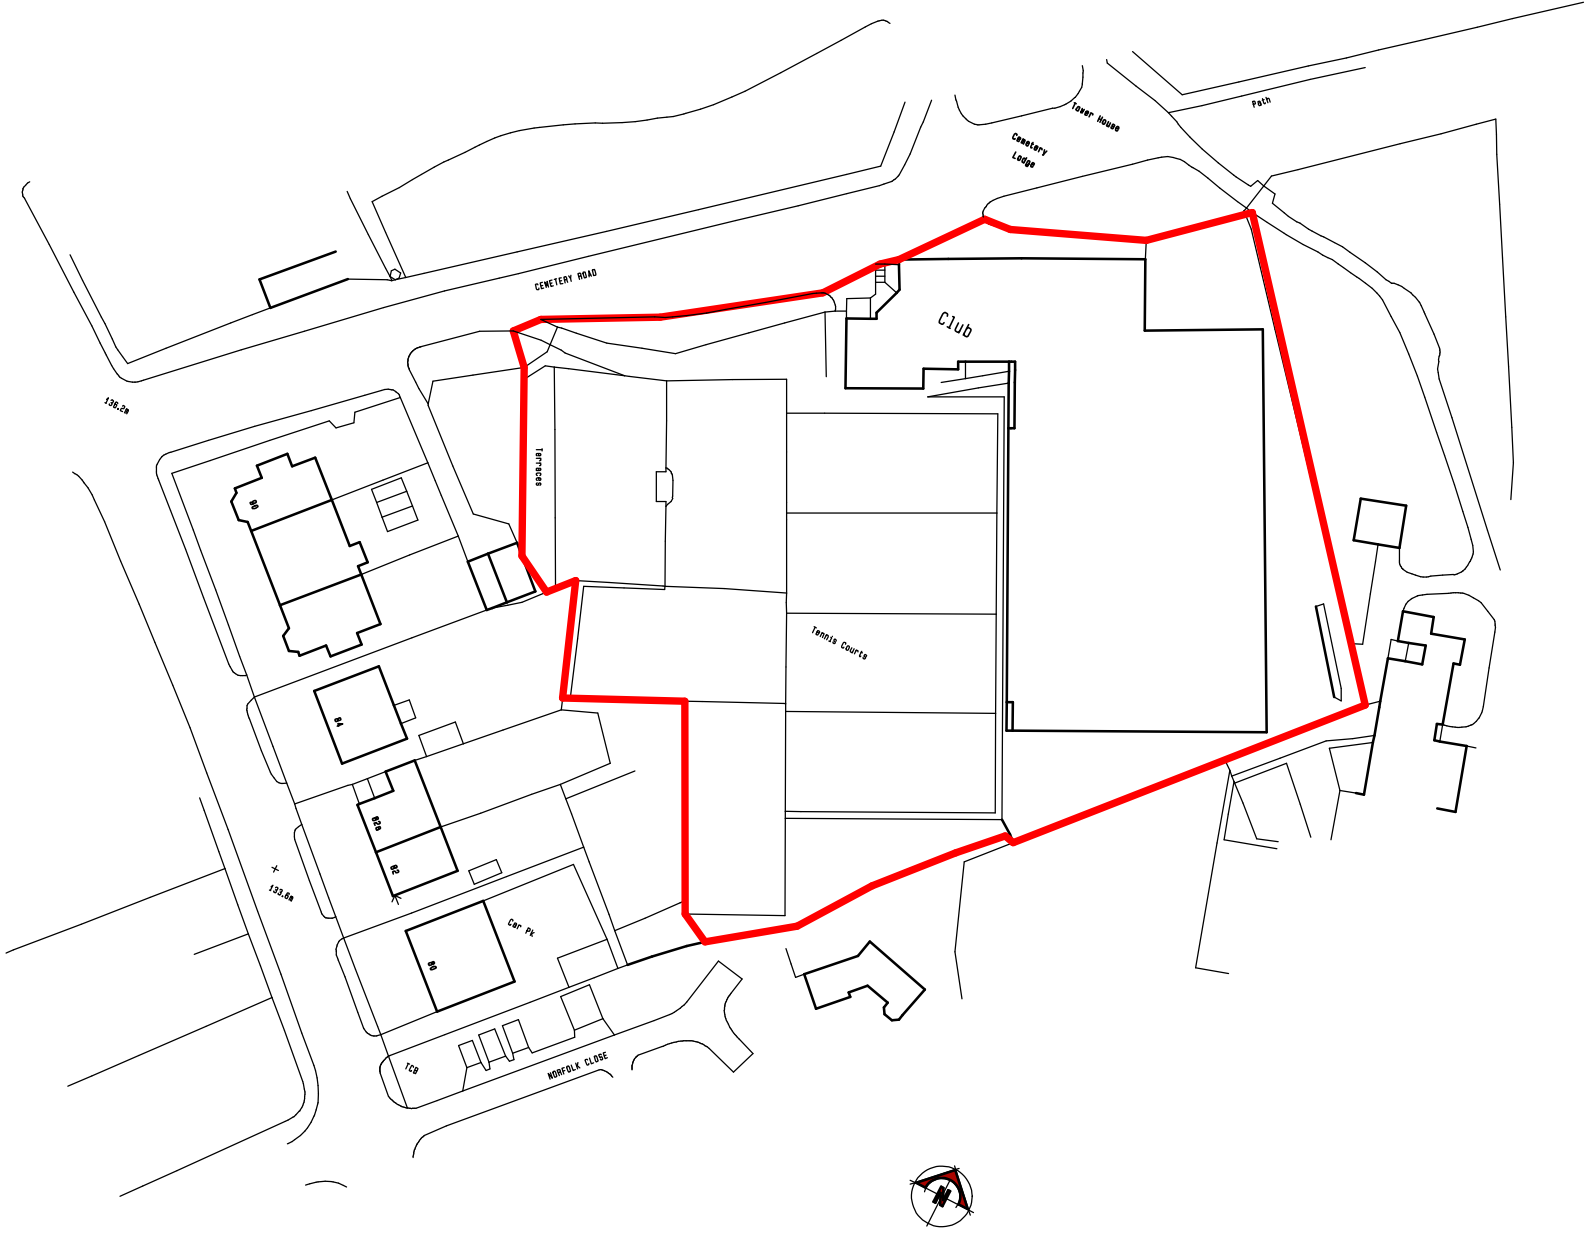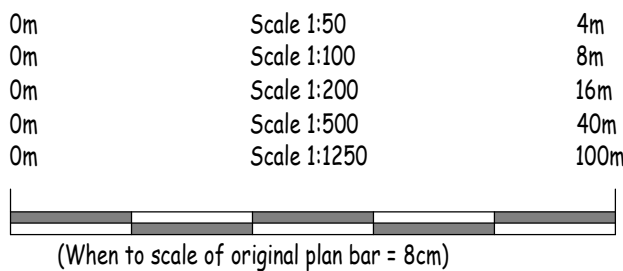

Location plan (1:1250)



Colne Valley Design
8 Meadow Lane
Slaitwaite
Huddersfield HD7 5EX

Tel: 01484 842097
Mobile: 07867 803312
E-mail: mitchell@sbhomes.co.uk

Proprietor: S.A. Mitchell (A/CIOB)

Project Proposed new padel courts.		
For Huddersfield lawn Tennis Club.		
Address Cemetery Road Edgerton HD1 5NF.		
Title Existing layouts and elevations.		
Job No. 2020.	Drawing number 20 01.	Date Aug 2020.