




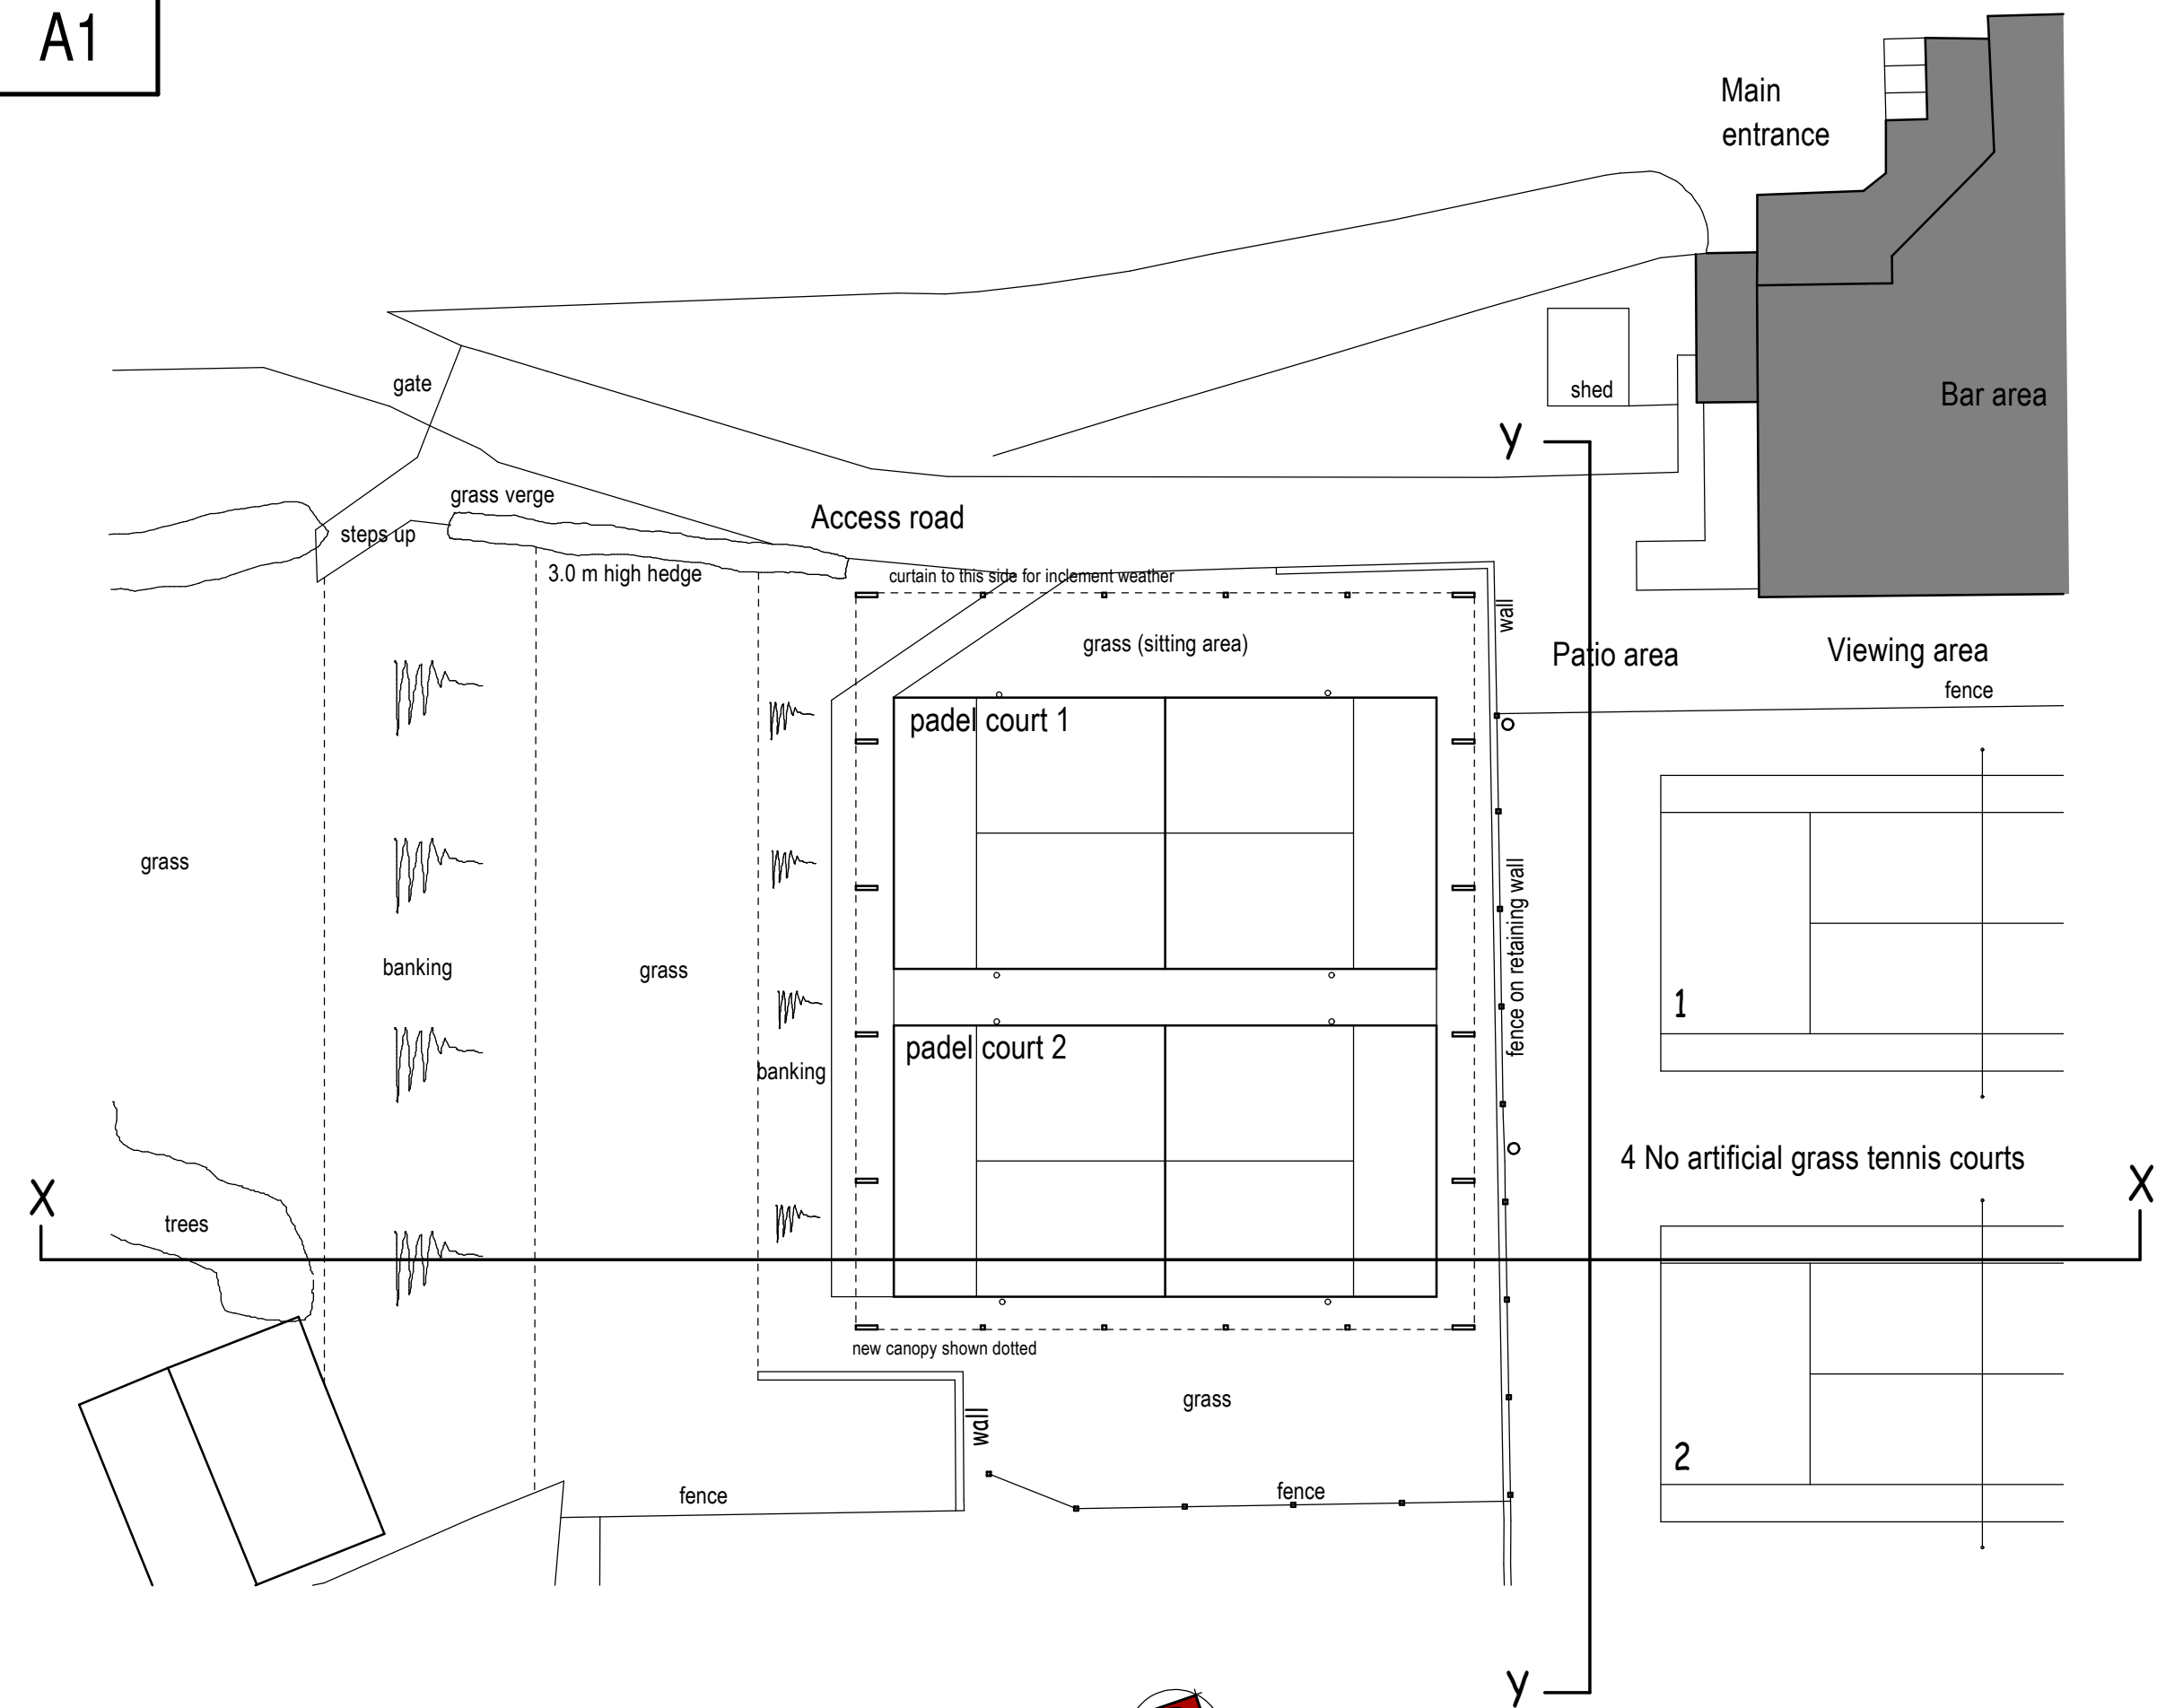


Proposed site plan (1:250)

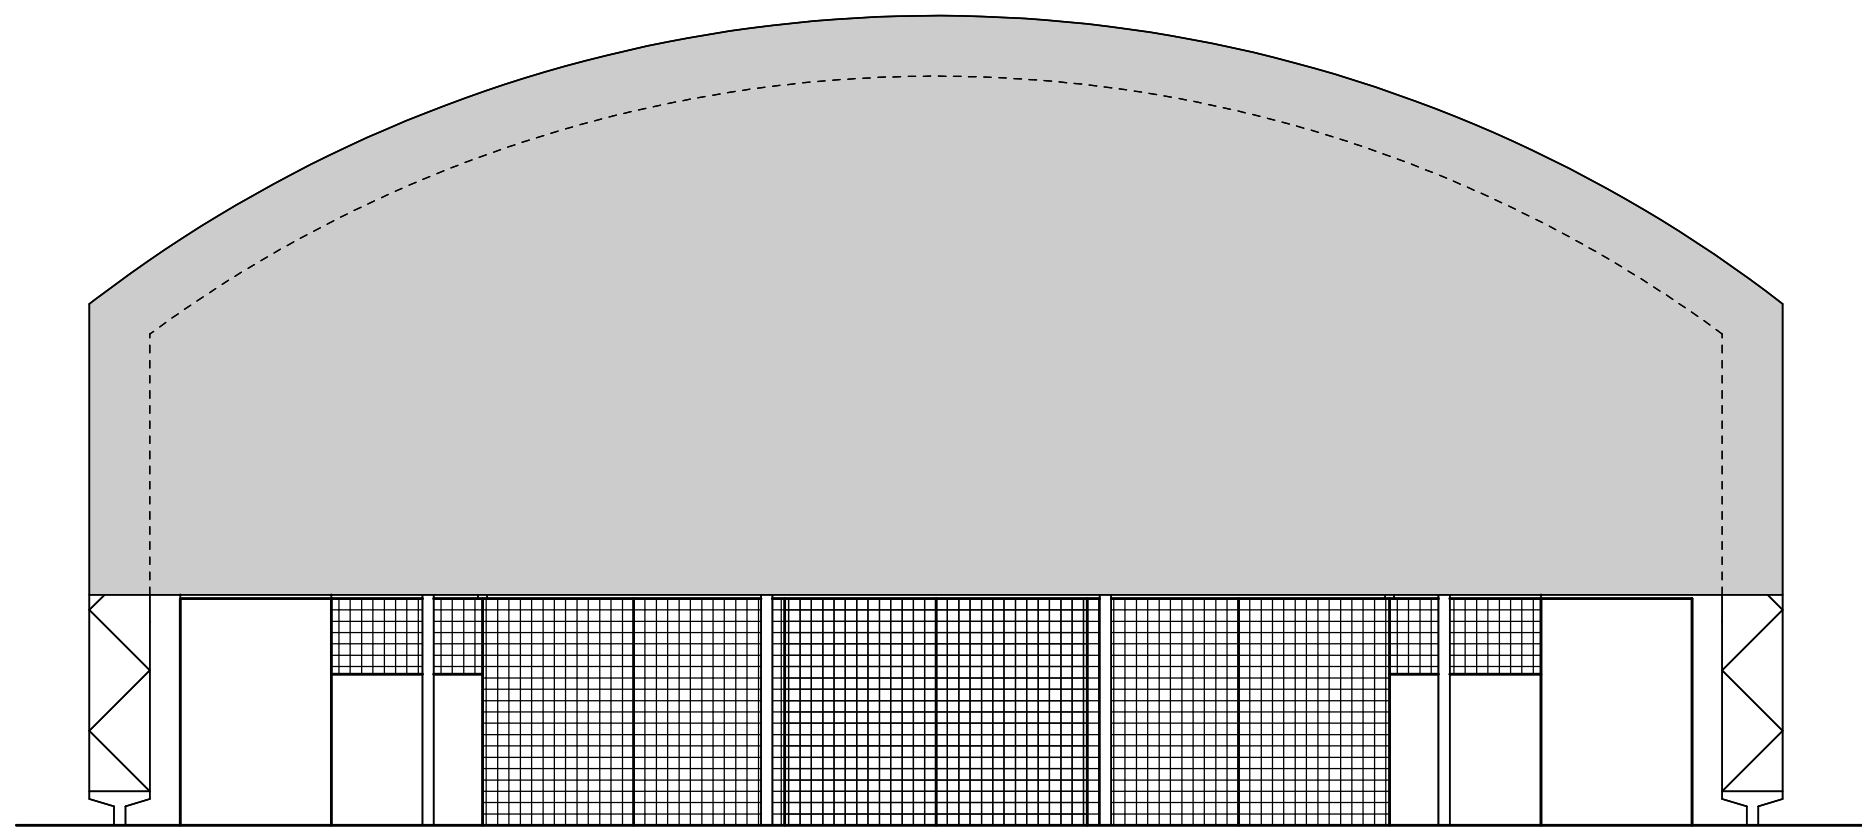


Proposed side elevation (1:100)

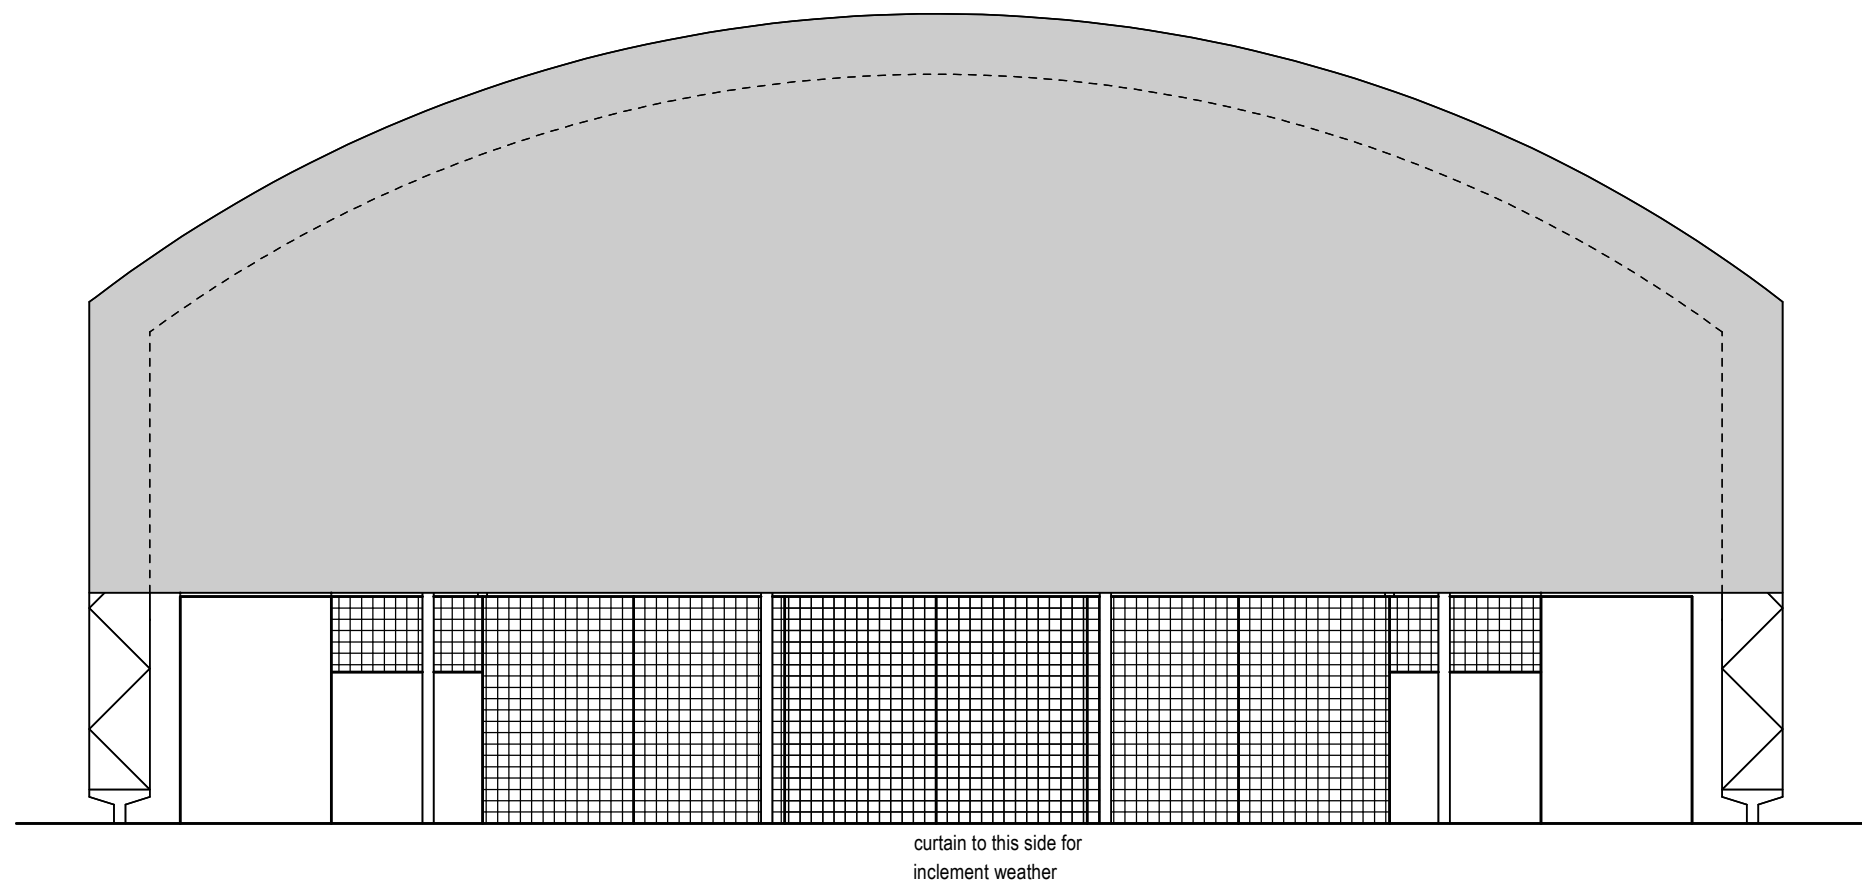


Proposed side elevation (1:100)

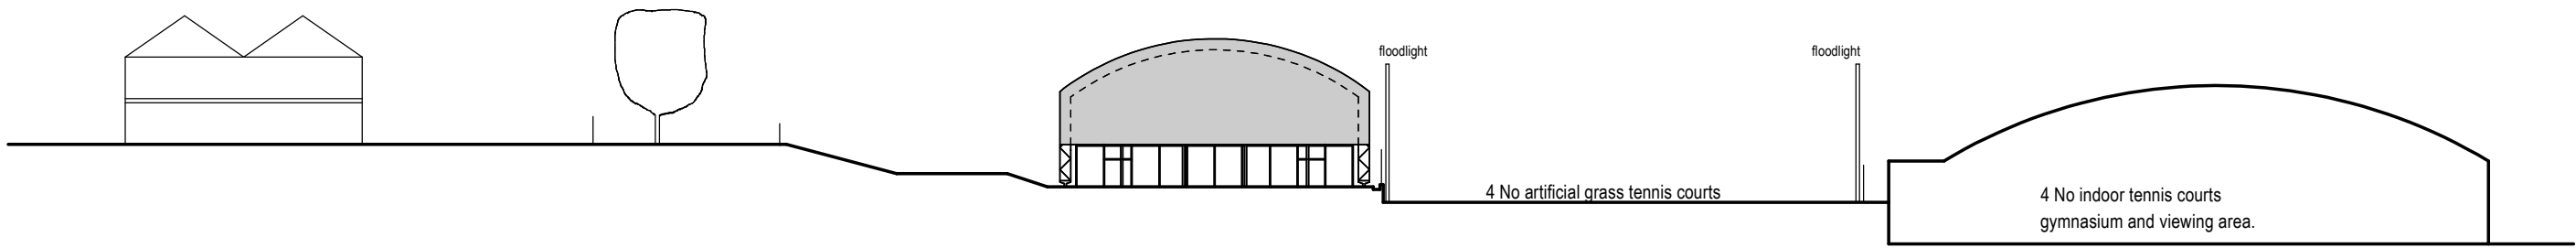


Proposed cross section X - X (1:500)

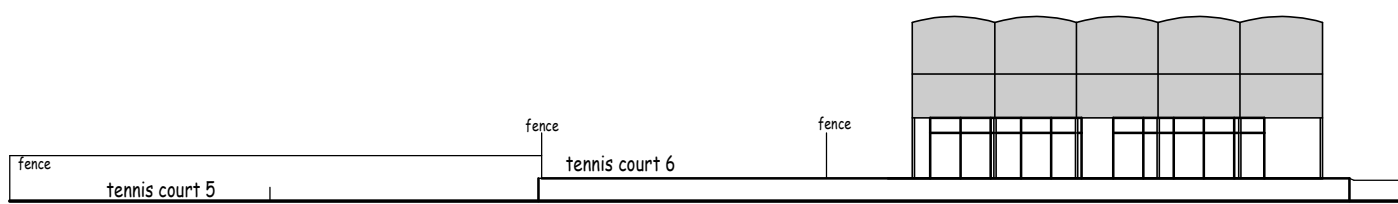

Proposed cross section Y - Y (1:500)

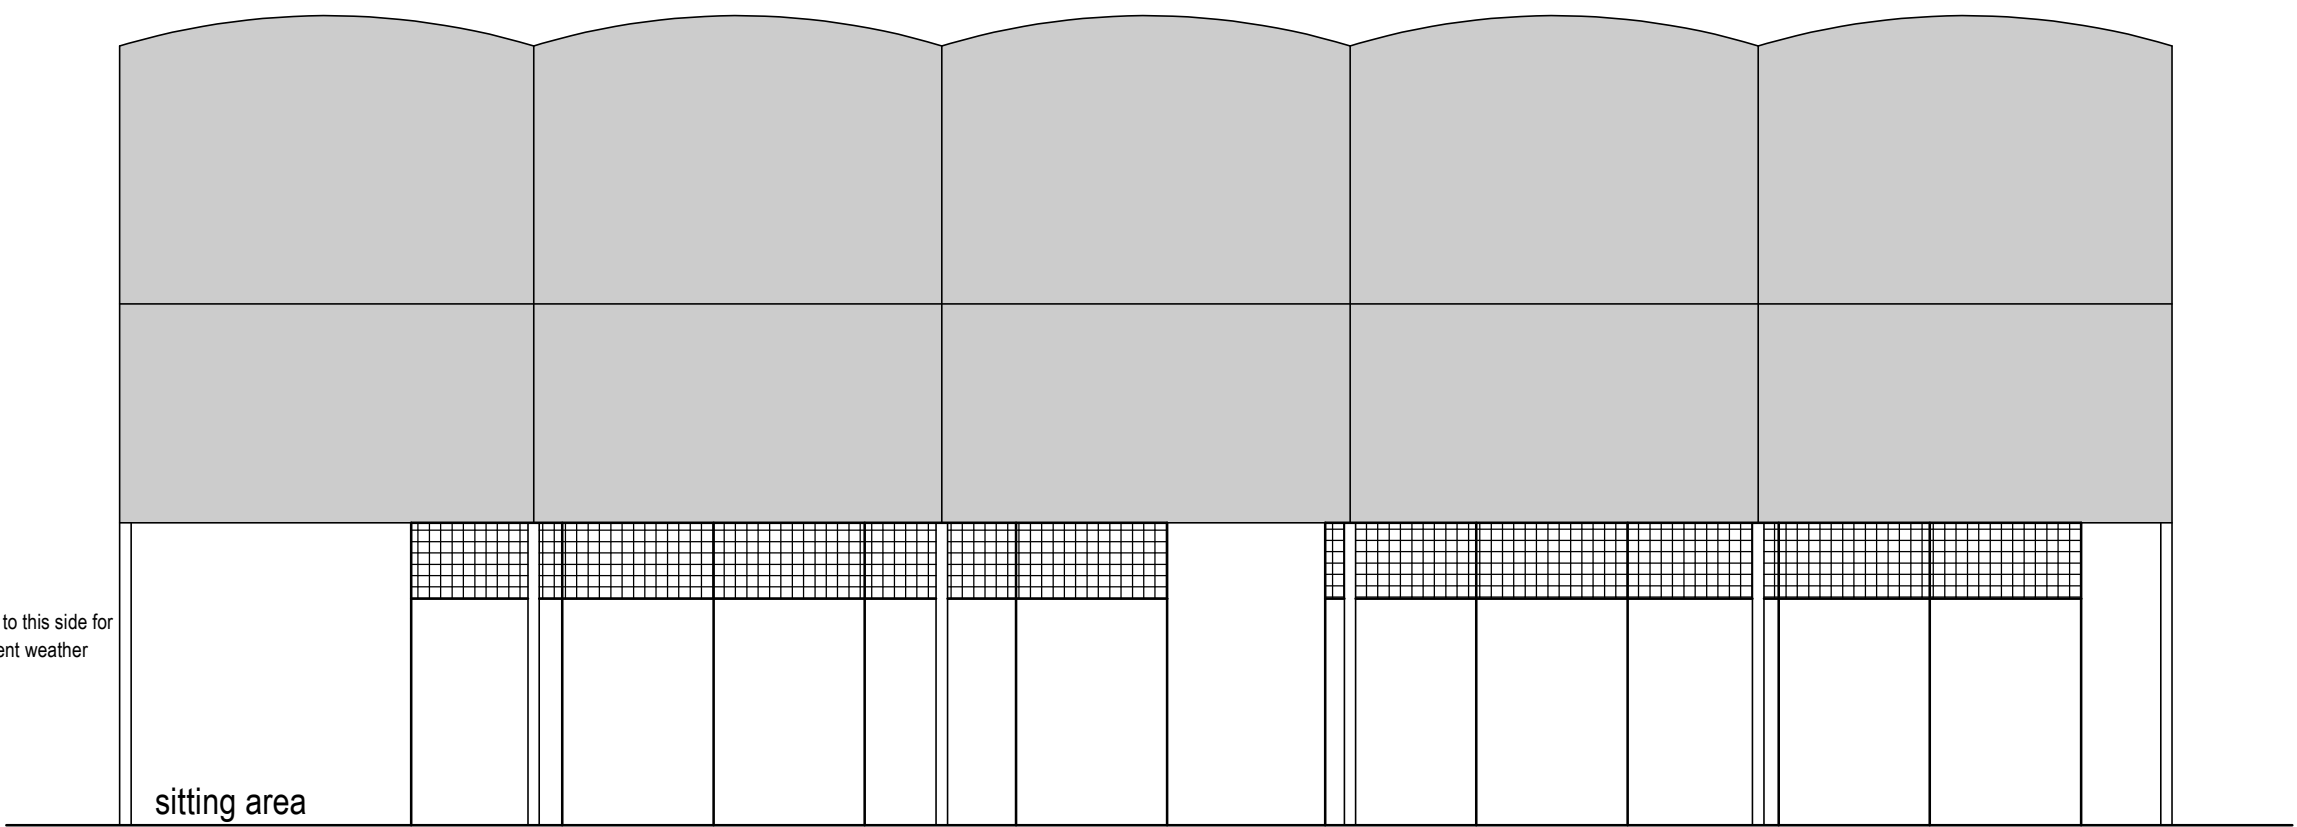

Proposed end elevation (1:100)

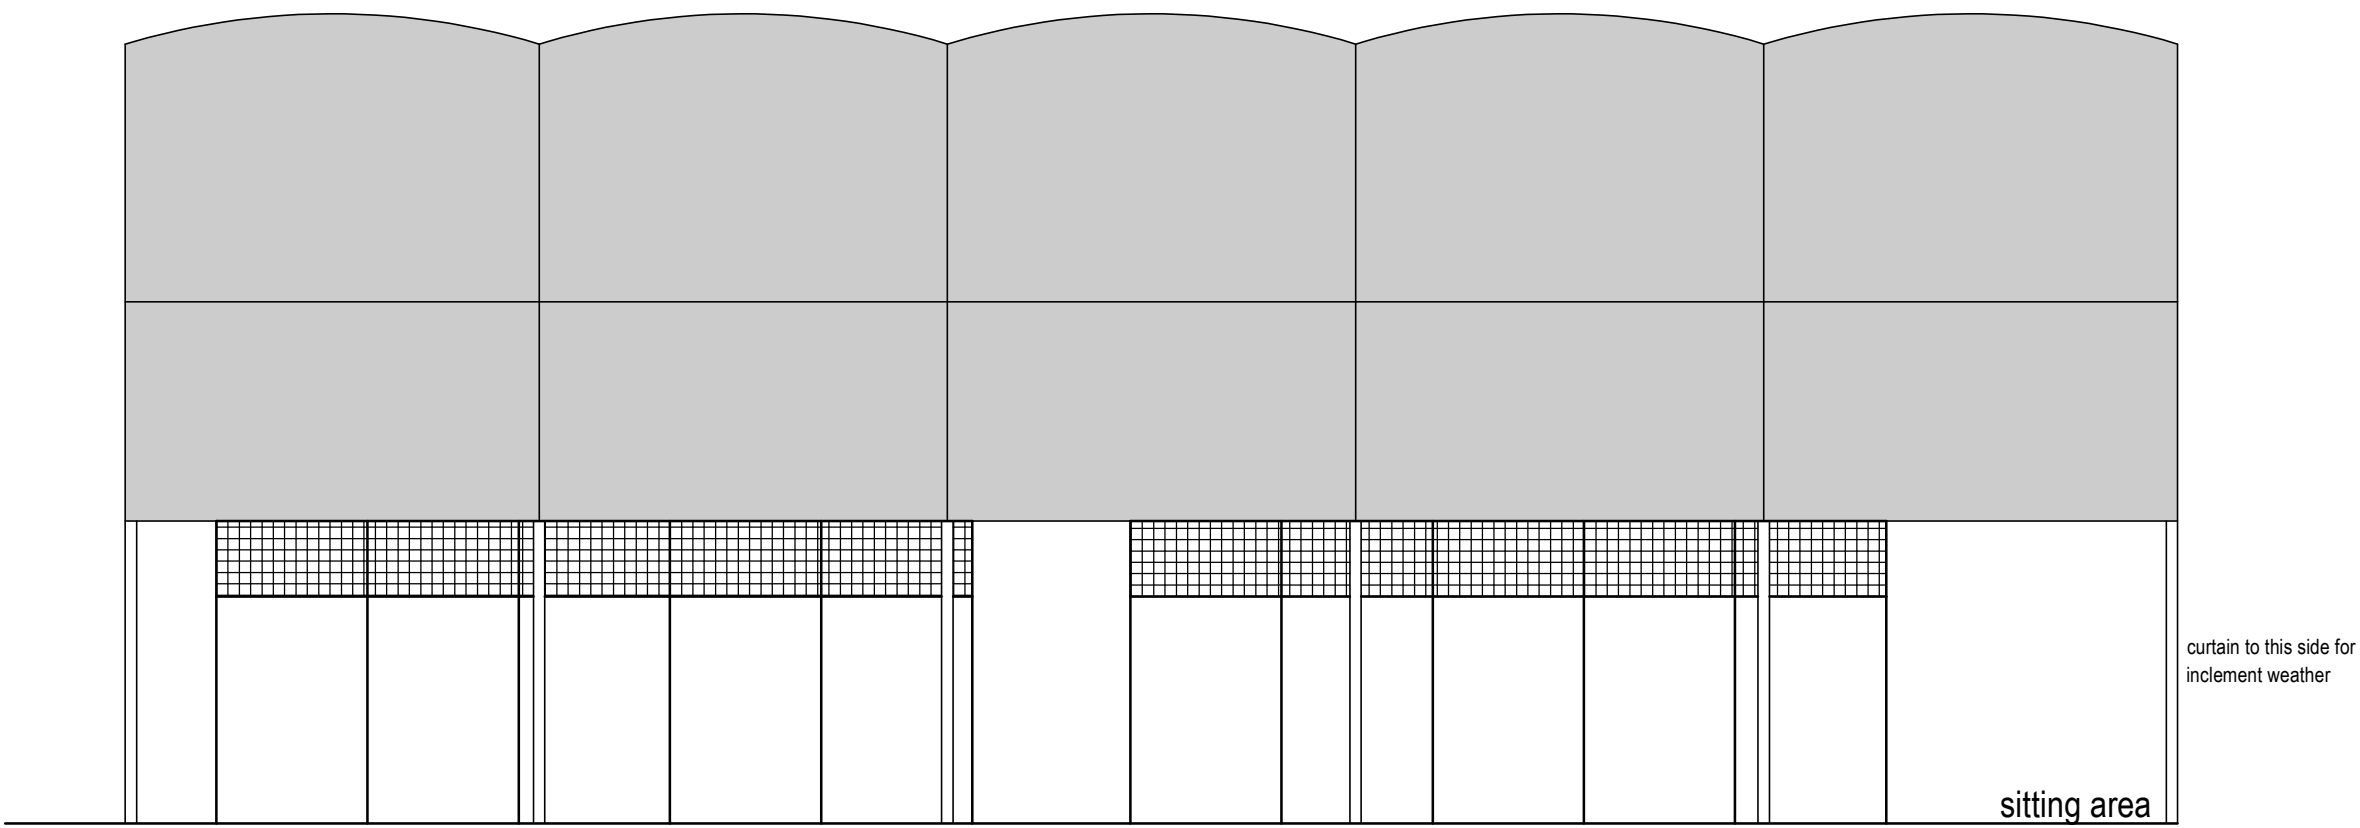

Proposed end elevation (1:100)

Notes:
1. Setting out to be the responsibility of contractor.
2. Contractor to pay particular attention to pitch of roof and headroom at stairs.
3. Any discrepancies to be reported to Colne Valley Design.

0m Scale 1:50 4m
0m Scale 1:100 8m
0m Scale 1:200 16m
0m Scale 1:500 40m
0m Scale 1:1250 100m
(When to scale of original plan bar = 8cm)

Rev A 20/08/2020 Finalised prior to planning submission.



Colne Valley Design
8 Meadow Lane
Slaithwaite
Huddersfield HD7 5EX

Tel: 01484 842097
Mobile: 07867 803312
E-mail: mitchell@sbhomes.co.uk

Proprietor: S.A. Mitchell (A/CIOB)

Project
Proposed new padel courts.

For
Huddersfield lawn Tennis Club.

Address
**Cemetry Road
Edgerton
HD1 5NF.**

Title
Proposed layout and elevations.

Job No.
2020.

Drawing number
20 02 A.

Date
Aug 2020.