




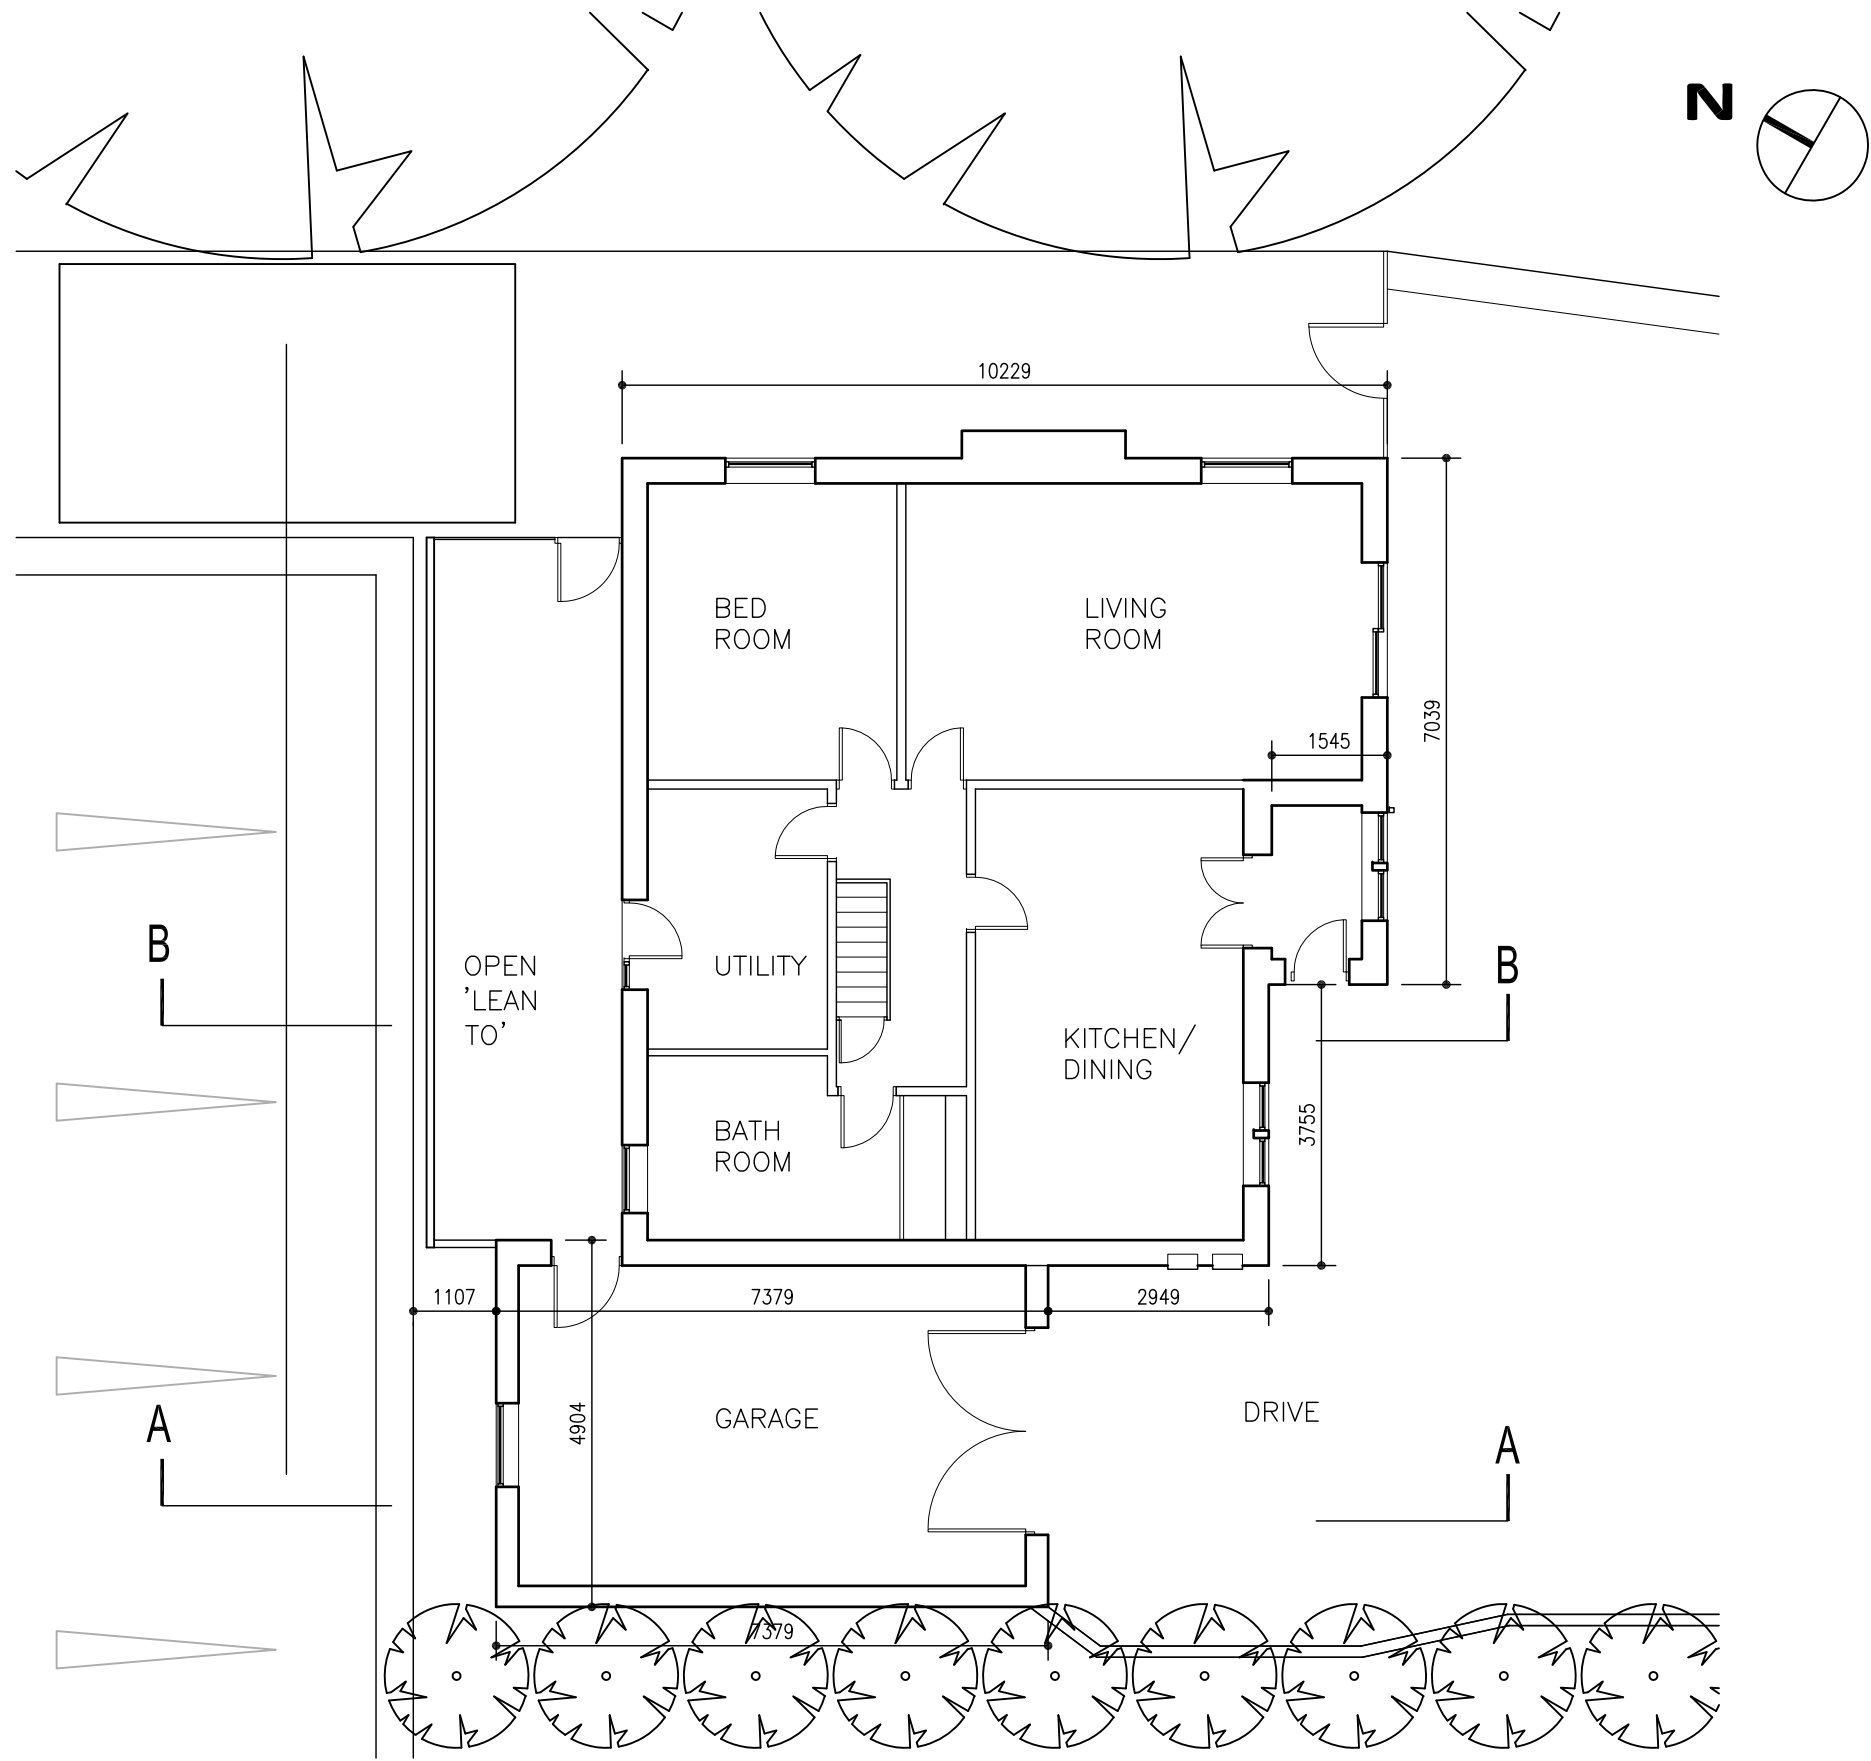

EXISTING GROUND FLOOR PLAN


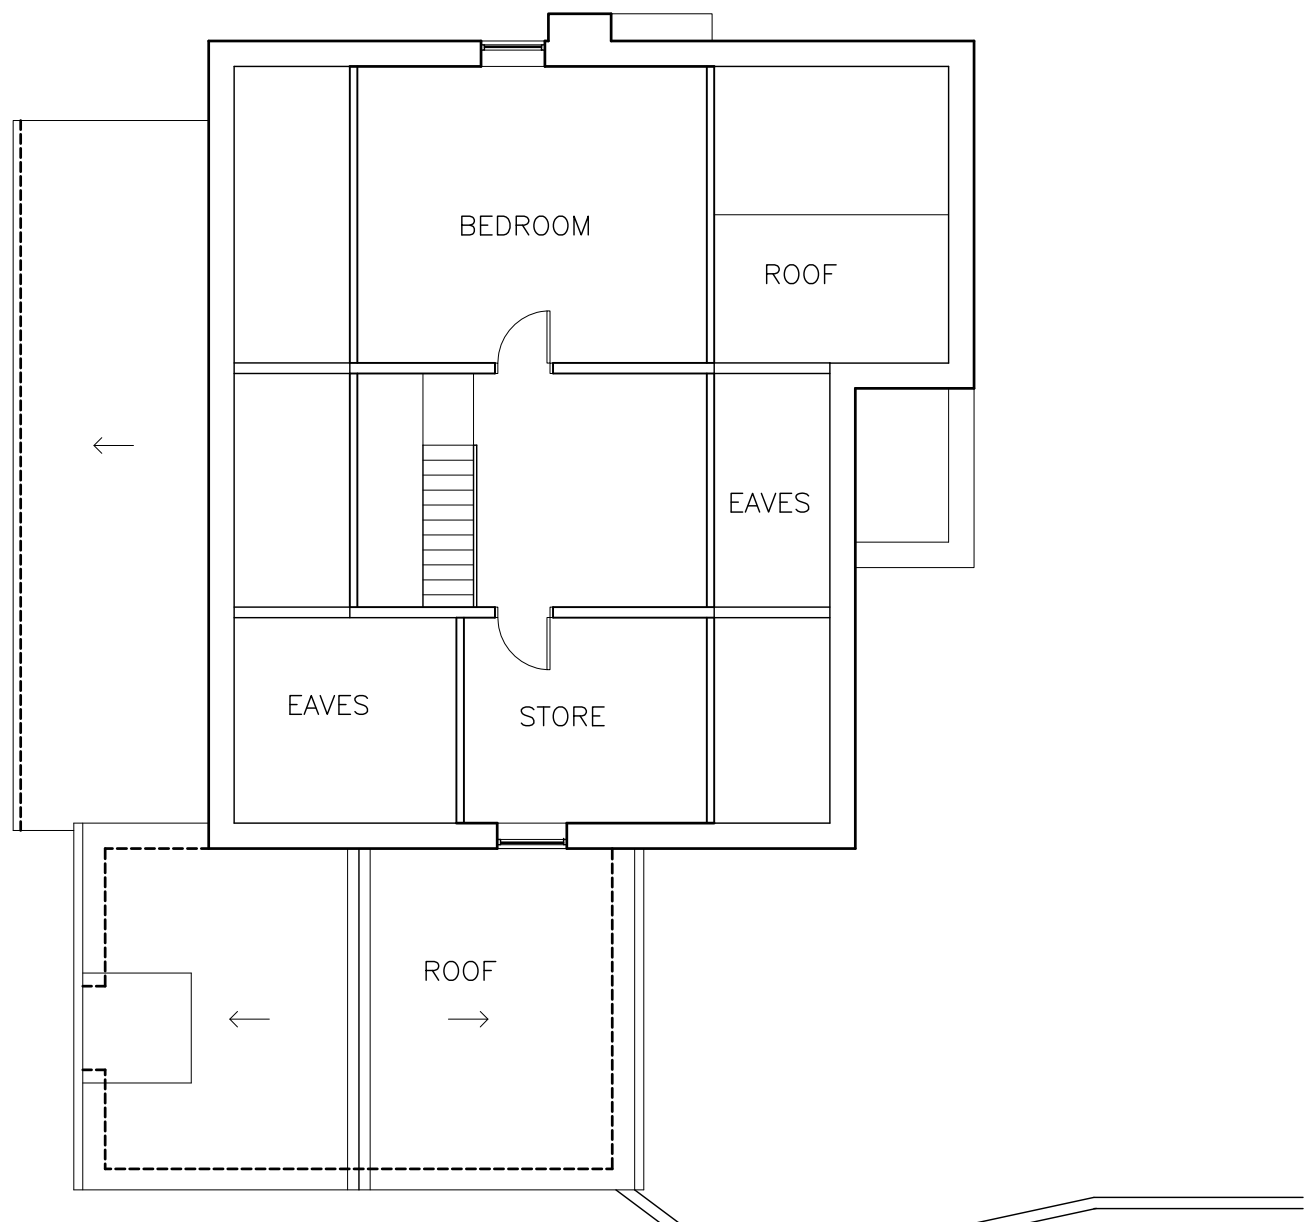


EXISTING FIRST FLOOR PLAN

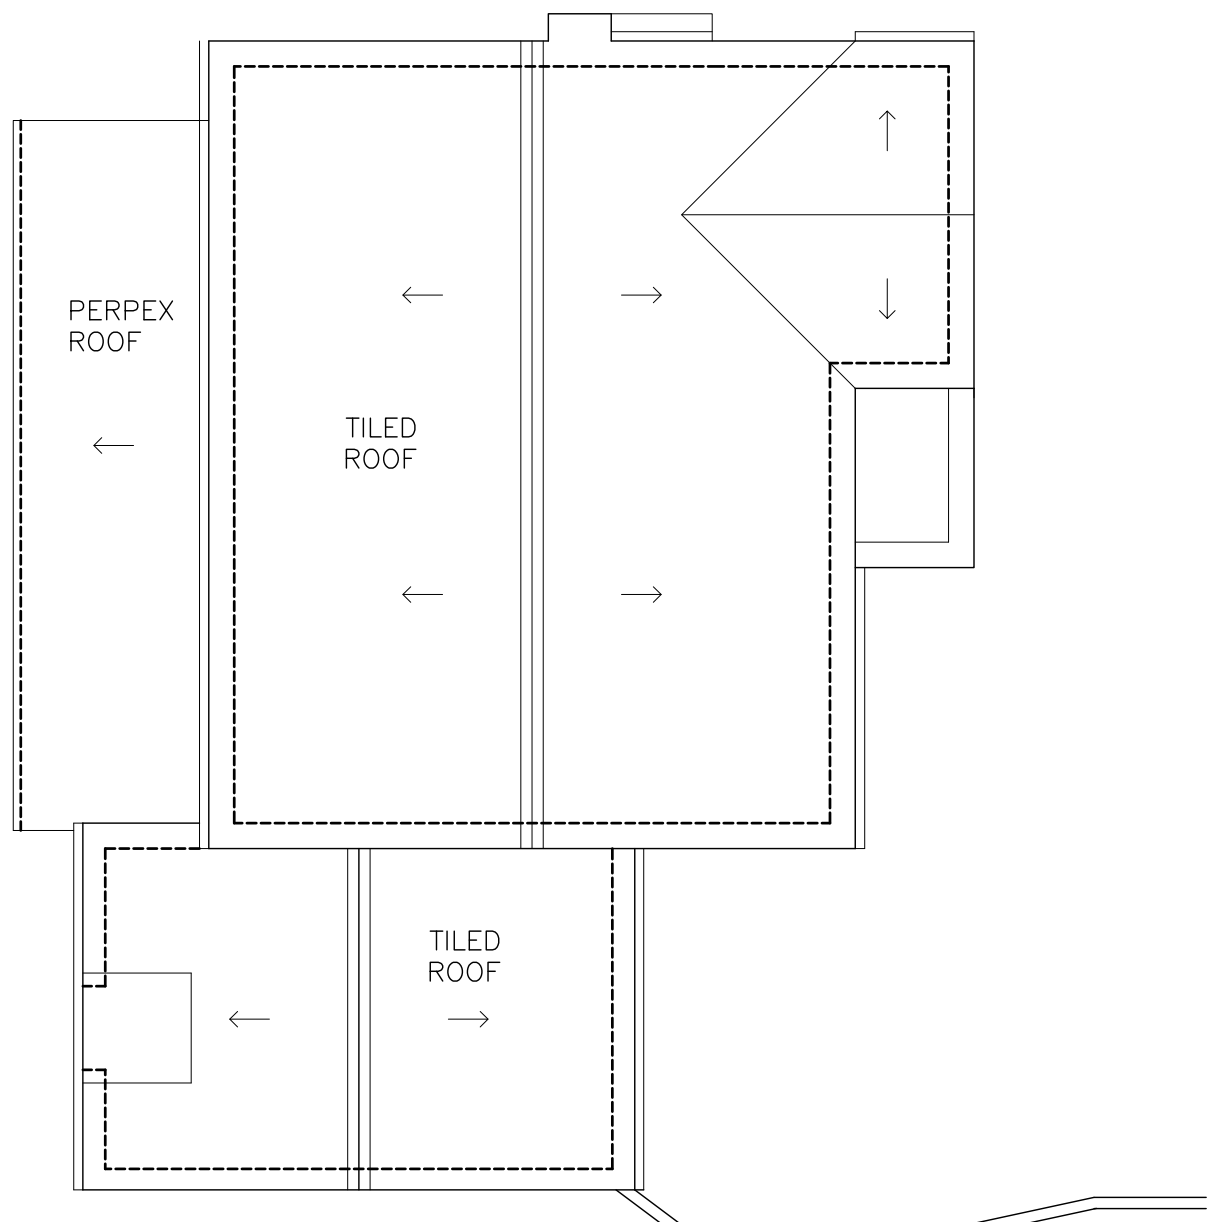


EXISTING ROOF PLAN


Construction staff and operatives must ensure the principal contractor has provided thorough and accurate information on all health and safety aspects relating to the designs identified on this drawing including the review of:	
• Designers/contractors risk assessments • Method statements • Permit to work • Pre construction information	
The designers note that the following health and safety risks relating to this drawing have not been eliminated during the design process:	
ref	residual risk

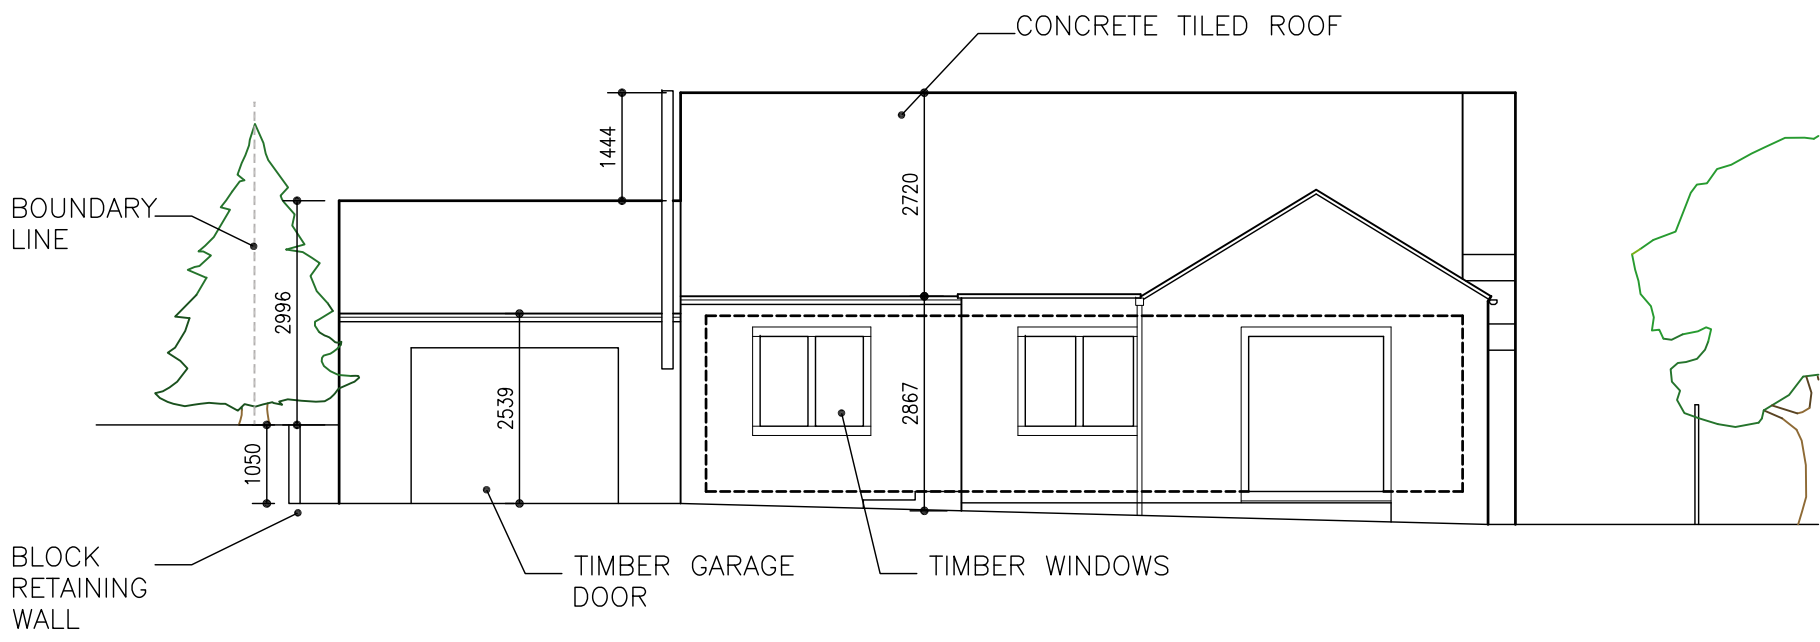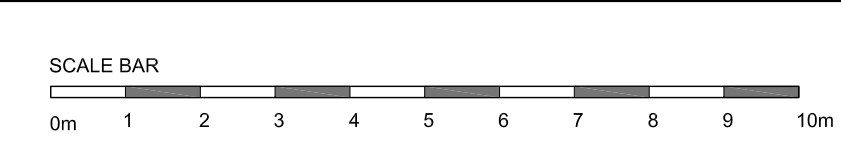


EXISTING FRONT (SE) ELEVATION

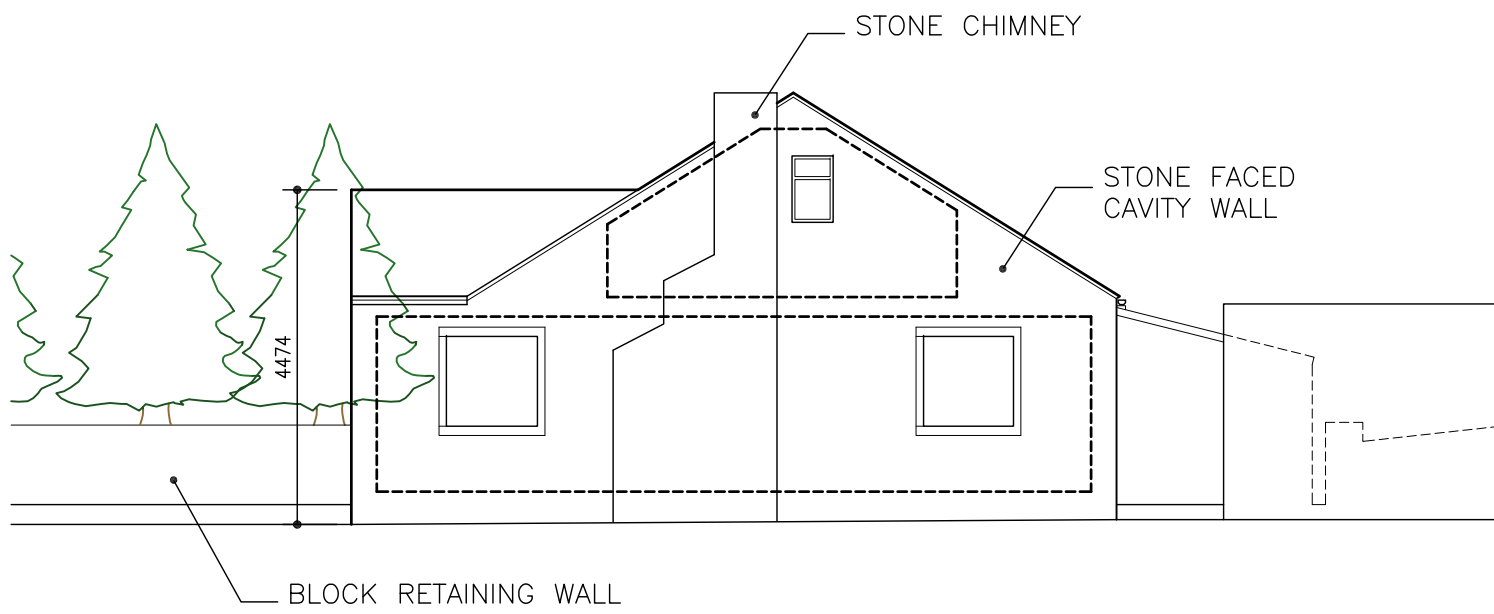


EXISTING SIDE (NE) ELEVATION

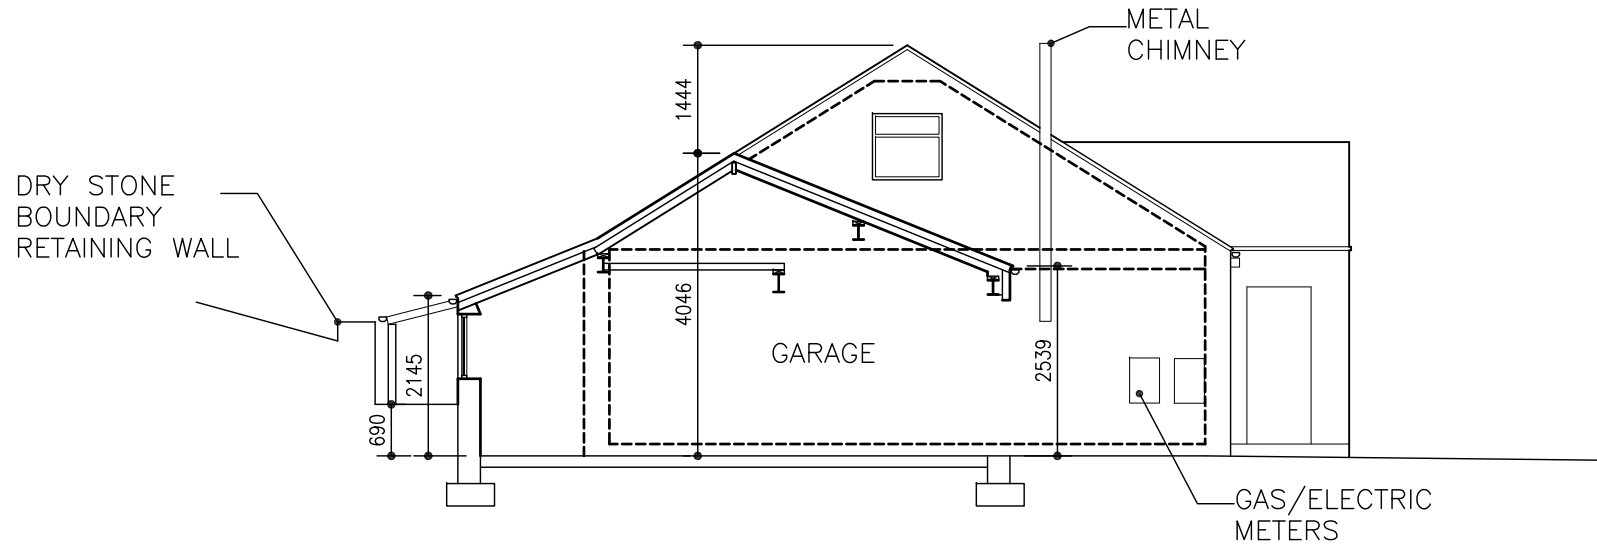


EXISTING SECTION AA

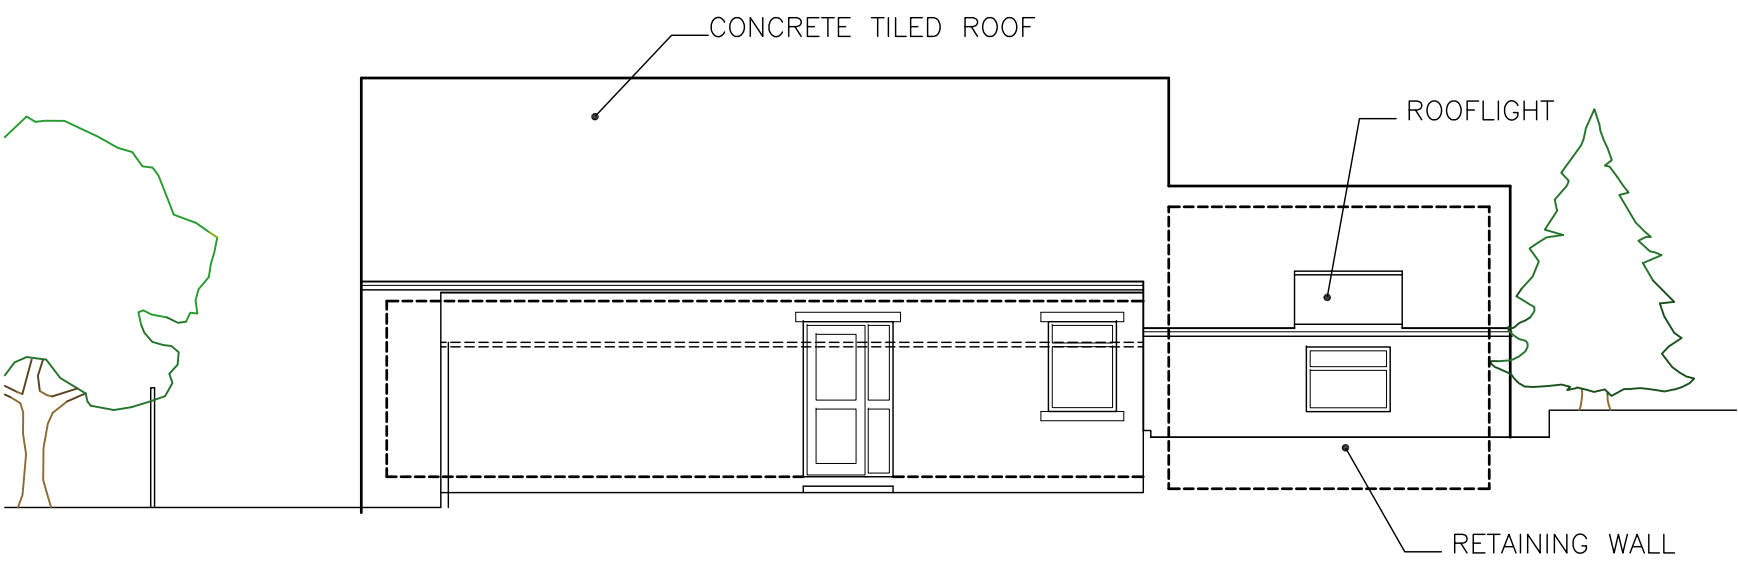

EXISTING REAR (NW) ELEVATION

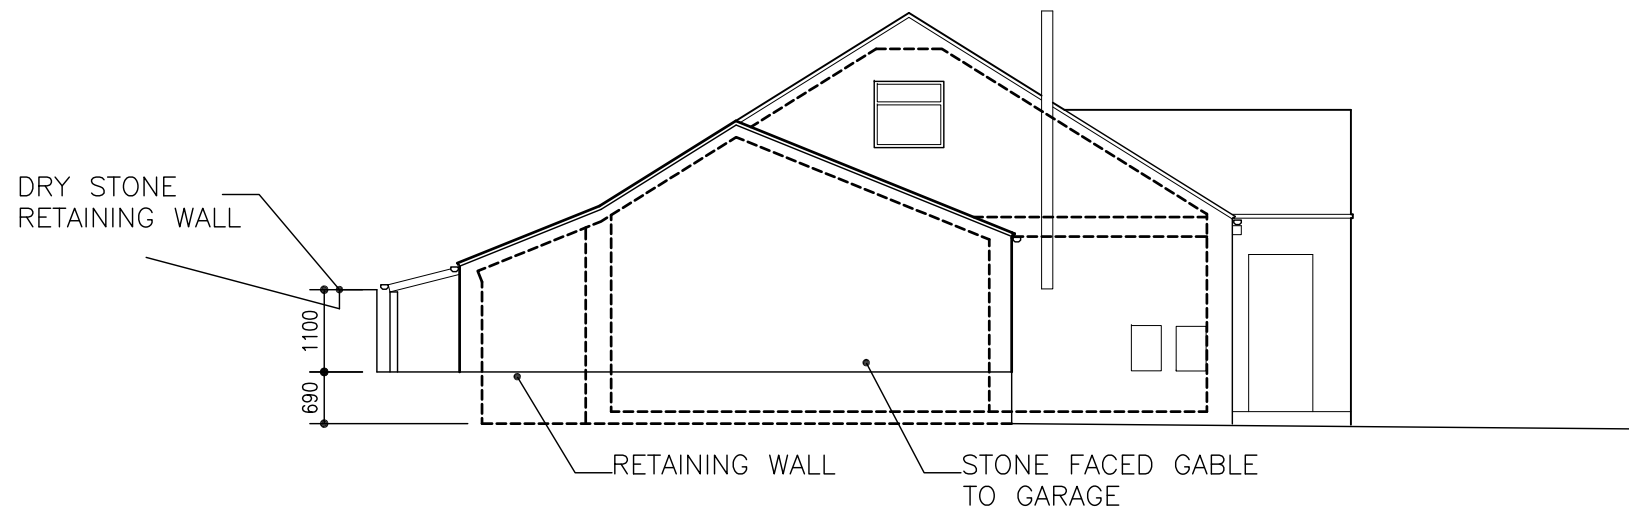

EXISTING SIDE (SW) ELEVATION

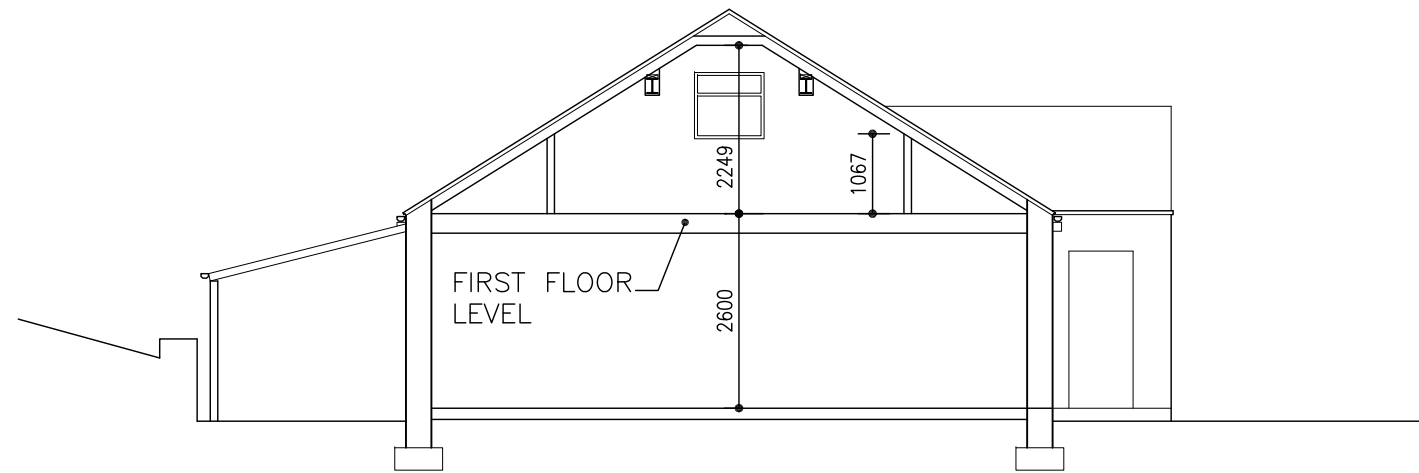

EXISTING SECTION BB

revision	date	by	chk
----------	------	----	-----

All dimensions to be verified on site and the Architect informed of any discrepancy. All drawings and specifications should be read in conjunction with the Health and Safety Plan; all conflicts should be reported to the CDM Co-ordinator.
This drawing is the Property of Holme Architecture Limited ©
DO NOT SCALE FROM THIS DRAWING

☐ preliminary	☐ comment	☐ construction
☐ planning	☐ tender	☐ record

holmearchitecture
17a Chapelgate · Scholes · Holmfirth · HD9 1SX
tel: 07975977532
matt@holmearchitecture.com
www.holmearchitecture.com



Alan Shaw and Emily Wade

drawn by	checked by	date	scale @ A1
dwn	chk	10.08.20	1:100

First Floor Extension to
51 Butt Lane, Hepworth

Existing Plans,
Sections and Elevations

project number	drawing number	revision
059	200	



cad reference: