


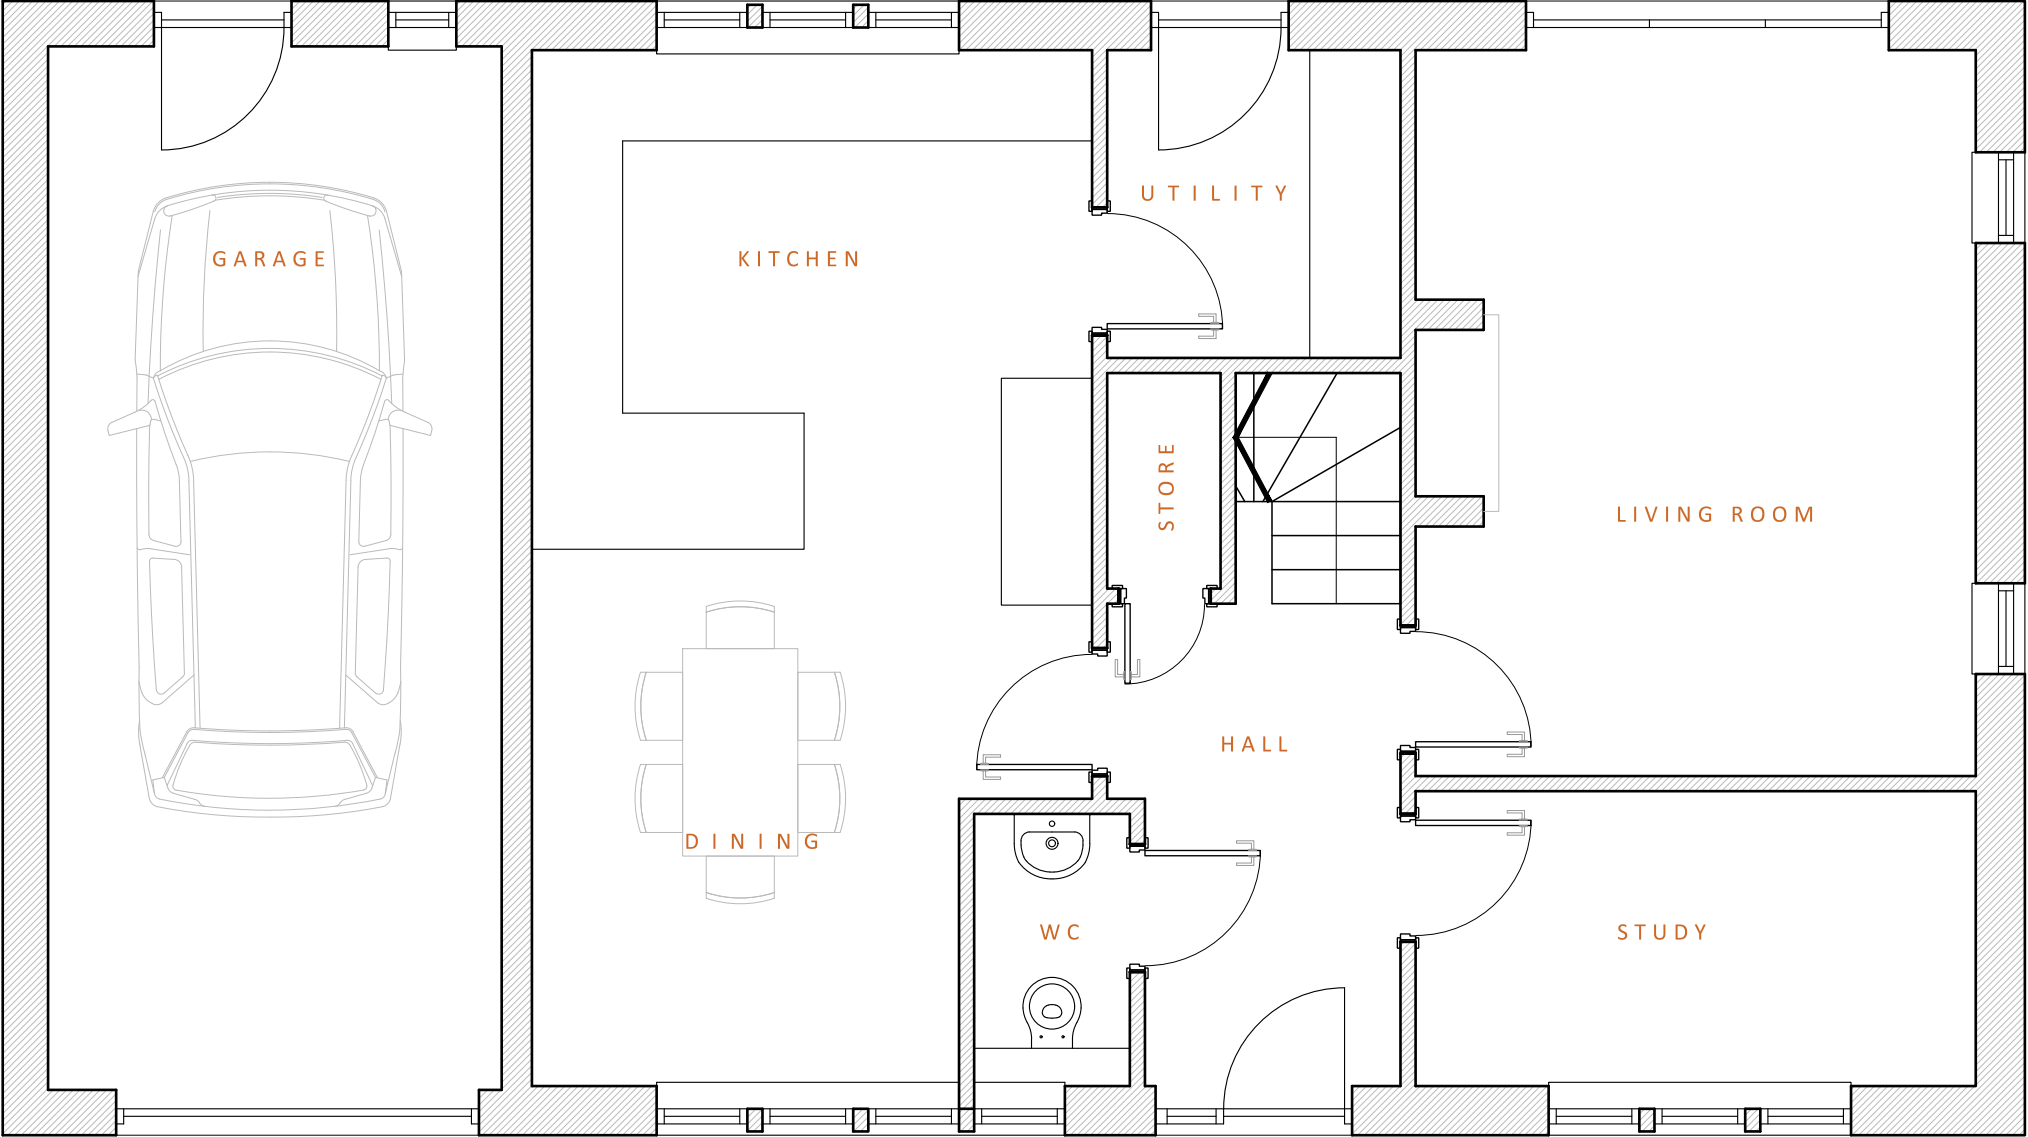

1 PROPOSED GROUND FLOOR PLAN
SCALE 1:50

Rev A -12/01/21- Plots 1 & 2 redesigned

Revisions

NORTHLIGHT
ARCHITECTURE LTD

The Media Centre
7 Northumberland Street
Huddersfield
HD1 1RL

t: 07815 290495
e: info@northlightarchitecture.com
w: www.northlightarchitecture.com

Client

Richard Ellis

Project

Carr Top, New Hey Road,
Scammonden,
Huddersfield

Drawing title

PLOT 1
Proposed Ground Floor Plan

PLANNING APPLICATION

Scale @ A1

1:50

Date

Mar '20

Drawing no

20.1125/(AL)02

Drawn by

CG

App'd

-

Rev

A