
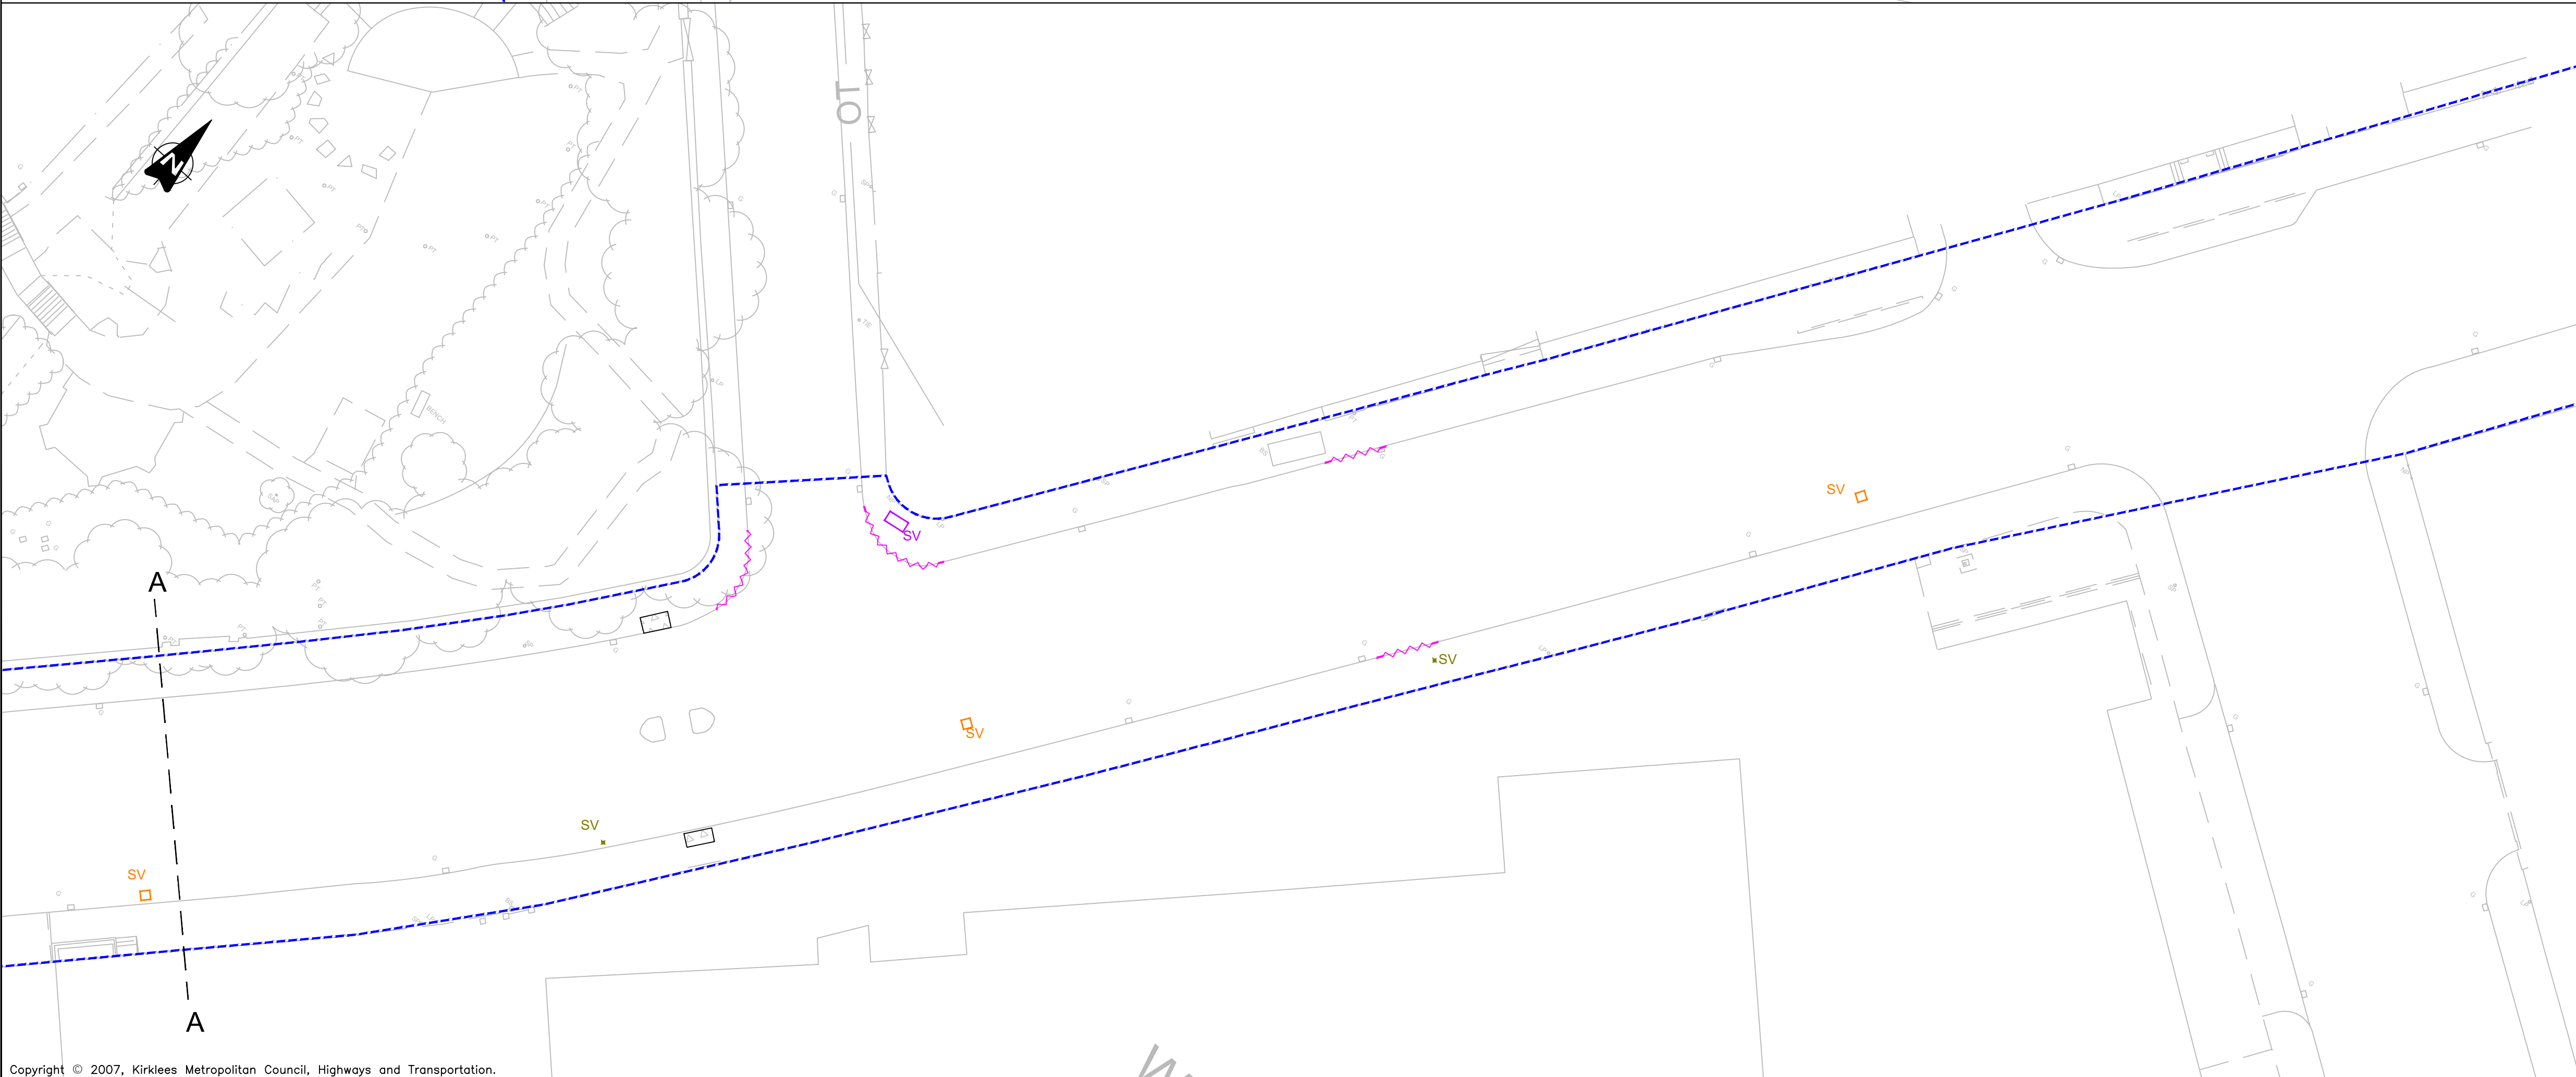


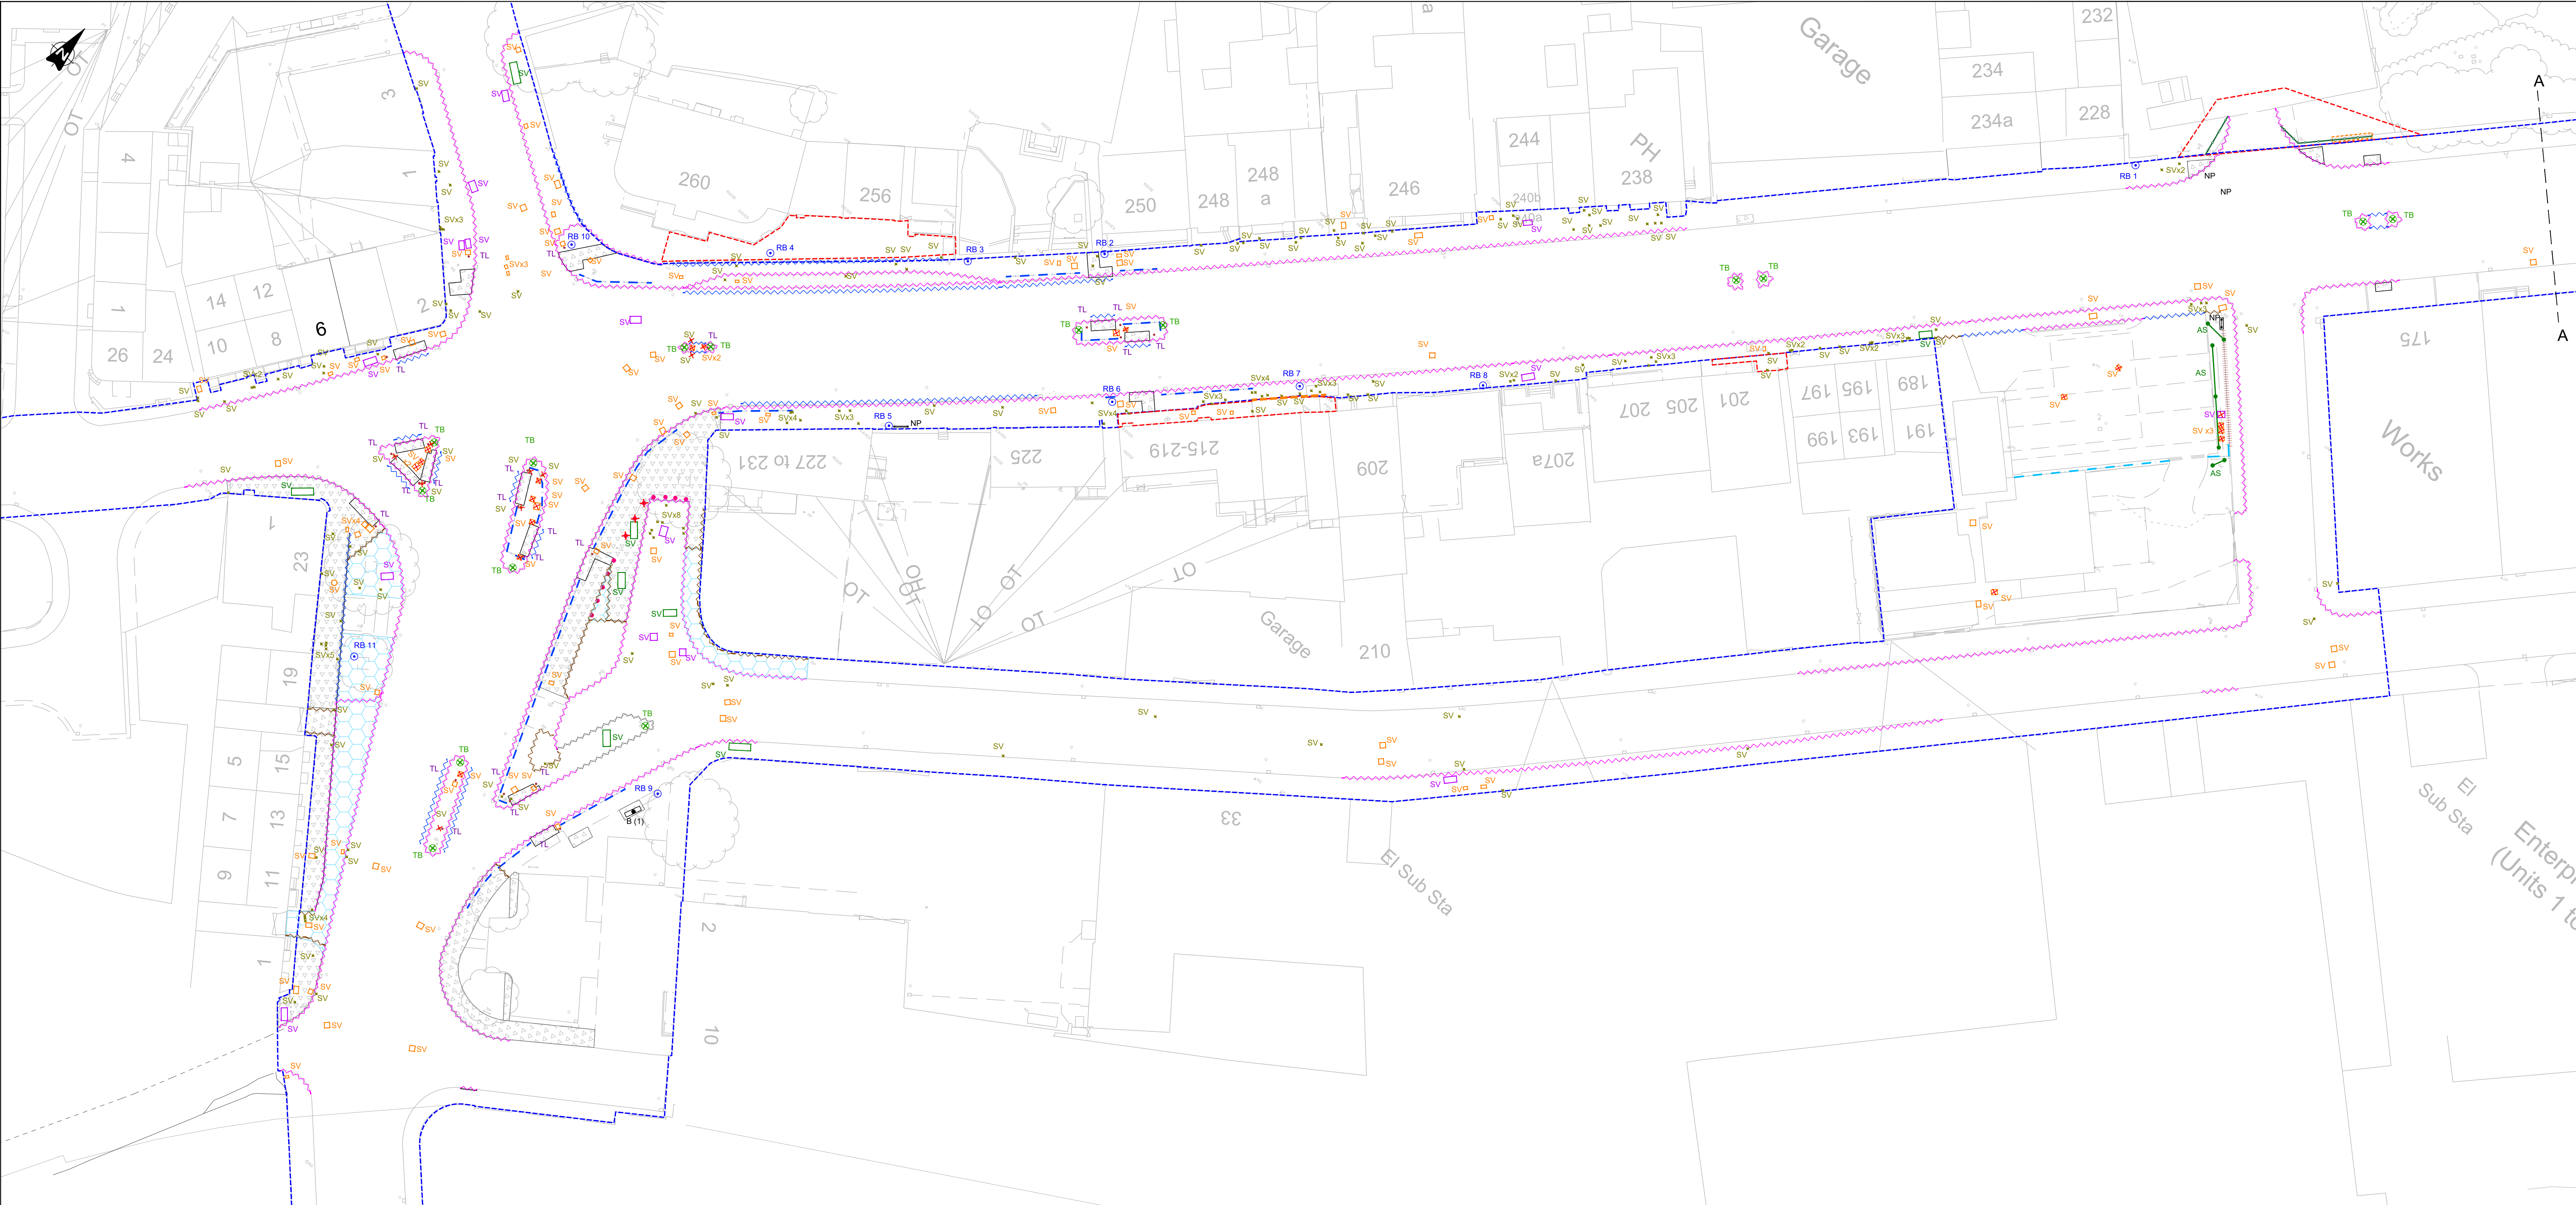

KEY

- Site extends under Kirklees Council ownership
- Site extends under Private ownership
- Take up or down and remove to tip off site existing pre-cast concrete kerbing units - 1.098m
- Take up or down and remove to tip off site existing pre-cast concrete safety kerbing units (TK2) - 22m
- Take up or down and remove to tip off site existing pre-cast concrete edging units (E1) - 89m
- Take up or down and remove to tip off site existing pre-cast concrete channel units - 205m
- Take up or down and remove to tip off site existing pedestrian guardrail - 125m
- Take up or down and remove to tip off site existing fencing - 13m
- Take up or down and remove to tip off site existing linear drainage - 6m
- Take up or down and remove to tip off site pre-cast concrete slabs 50mm to 100mm thick - 500sqm
- Take up or down and remove to tip off site pre-cast concrete blocks 50mm to 100mm thick - 205sqm
- Take up or down and remove to tip off site existing traffic signals - 24 No. - See note 10.
- Take up or down and remove to tip off site existing traffic bollards - 15 No.
- Take up or down and remove to tip off site existing permanent steel bollards - 3 No. - See note 12.
- Take up or down and remove to set aside for reuse existing permanent steel bollards - 9 No. - See note 12.
- Take up or down and remove to tip off site existing rubbish bins - 11 No.
- Take up or down and remove to tip off site existing bench - 1 No.
- Take up or down and remove to tip off site existing advertisement board with post 3 No.
- Take up or down and remove to tip off site existing name plate - 1 No.
- Take up or down and remove to tip off site V Mesh fence (include post)
- Take up or down and set aside for re-use stonework in mortared stone wall (including coping stones) - 5 cum
- Raise/lower the level of utility cover and frame on service box not exceeding 0.1sqm in area 150mm or less - 162 No.
- Take up or down and remove to tip off site utility cover and frame on service box not exceeding 0.1sqm in area 9mm or less
- Raise/lower the level of utility cover and frame on service box exceeding 0.1sqm but not exceeding 0.5sqm in area 150mm or less - No. 105
- Take up or down and remove to tip off site utility cover and frame on service box exceeding 0.5sqm but not exceeding 1.0sqm in area 150mm or less - No. 18
- Raise/lower the level of utility cover and frame on service box exceeding 0.5sqm but not exceeding 1.0sqm in area 150mm or less - No.20
- Raise/lower the level of utility cover and frame on service box exceeding 1.0sqm but not exceeding 2.0sqm in area 150mm or less - No.9

NOTES:

- All dimensions in millimeters and levels in meters unless noted otherwise.
- All manhole and chambers to be adjusted during surfacing, see general construction plan HD/25/64313/GC-1.
- Any discrepancies noted on site are to be reported to supervisor immediately.
- Contractor to check extents of existing and proposed work before commencement of works.
- This drawing shall be read in conjunction with other contract drawings and documents such as proposed design and bills of quantities.
- All works to be in accordance with Kirklees Council Standard Details (otherwise state in drawing)
- Contractor to check existing and proposed levels at tie in points before commencement of works.
- Steel lighting details please refer to drawing no. 6604 sl.
- Road signage and markings please refer to drawing no. HD/25/64313/RS-01.
- UTC traffic signal details please refer to drawing no. HD/25/64313/UTC-01, 02, 03, 04, 05 and 06.
- Drainage details please refer to drawing no. HD/25/64313/DR-01.

Reference Drawings

HD/25/64313/AW-01 Kerbline and Fencing	Accommodation Works
HD/25/64313/KF-01 Long & Cross Section Plan Sheets 1 to 8	Sign and Road Markings Sheets 1 to 2
HD/25/64313/DR-01 to 02 Drainage Layout Sheets 1 to 2	General Arrangement Sheets 1 to 2
HD/25/64313/GC-01 General Construction	Health & Safety Pre-Construction Information
HD/25/64313/H&SPCI-01 to 02 Health & Safety Pre-Construction Information	Sign and Road Markings Sheets 1 to 2
HD/25/64313/RS-01 to 02 Site Clearance	Site Clearance
HD/25/64313/SC-01 Combined Stats	Typical Sections
HD/25/64313/SU-01 Typical Sections	

Based upon the 2018 Ordnance Survey Mapping with the permission of the Controller of Her Majesty's Stationery Office - Crown copyright. Unauthorised reproduction infringes Crown copyright and may lead to prosecution or proceedings.

Kirklees Metropolitan Council, Licence Number: 100019241.
Date: 2018

REF.	DATE	REVISIONS
Streetscene and Housing Service Highways and Operation Division Flint Street, Fartown Huddersfield HD1 6LG		
SECTION Highway Design		
DRAWN MJ	CHECKED CW	
SCALE 1:250 A0	PROJECT NO. 25/64313	DATE MAR 2020
PROJECT Huddersfield Southern Corridors Lockwood Bar Improvement		
TITLE Site Clearance		
DRAWING No. HD/25/64313/SC-01		
CAD No.		