


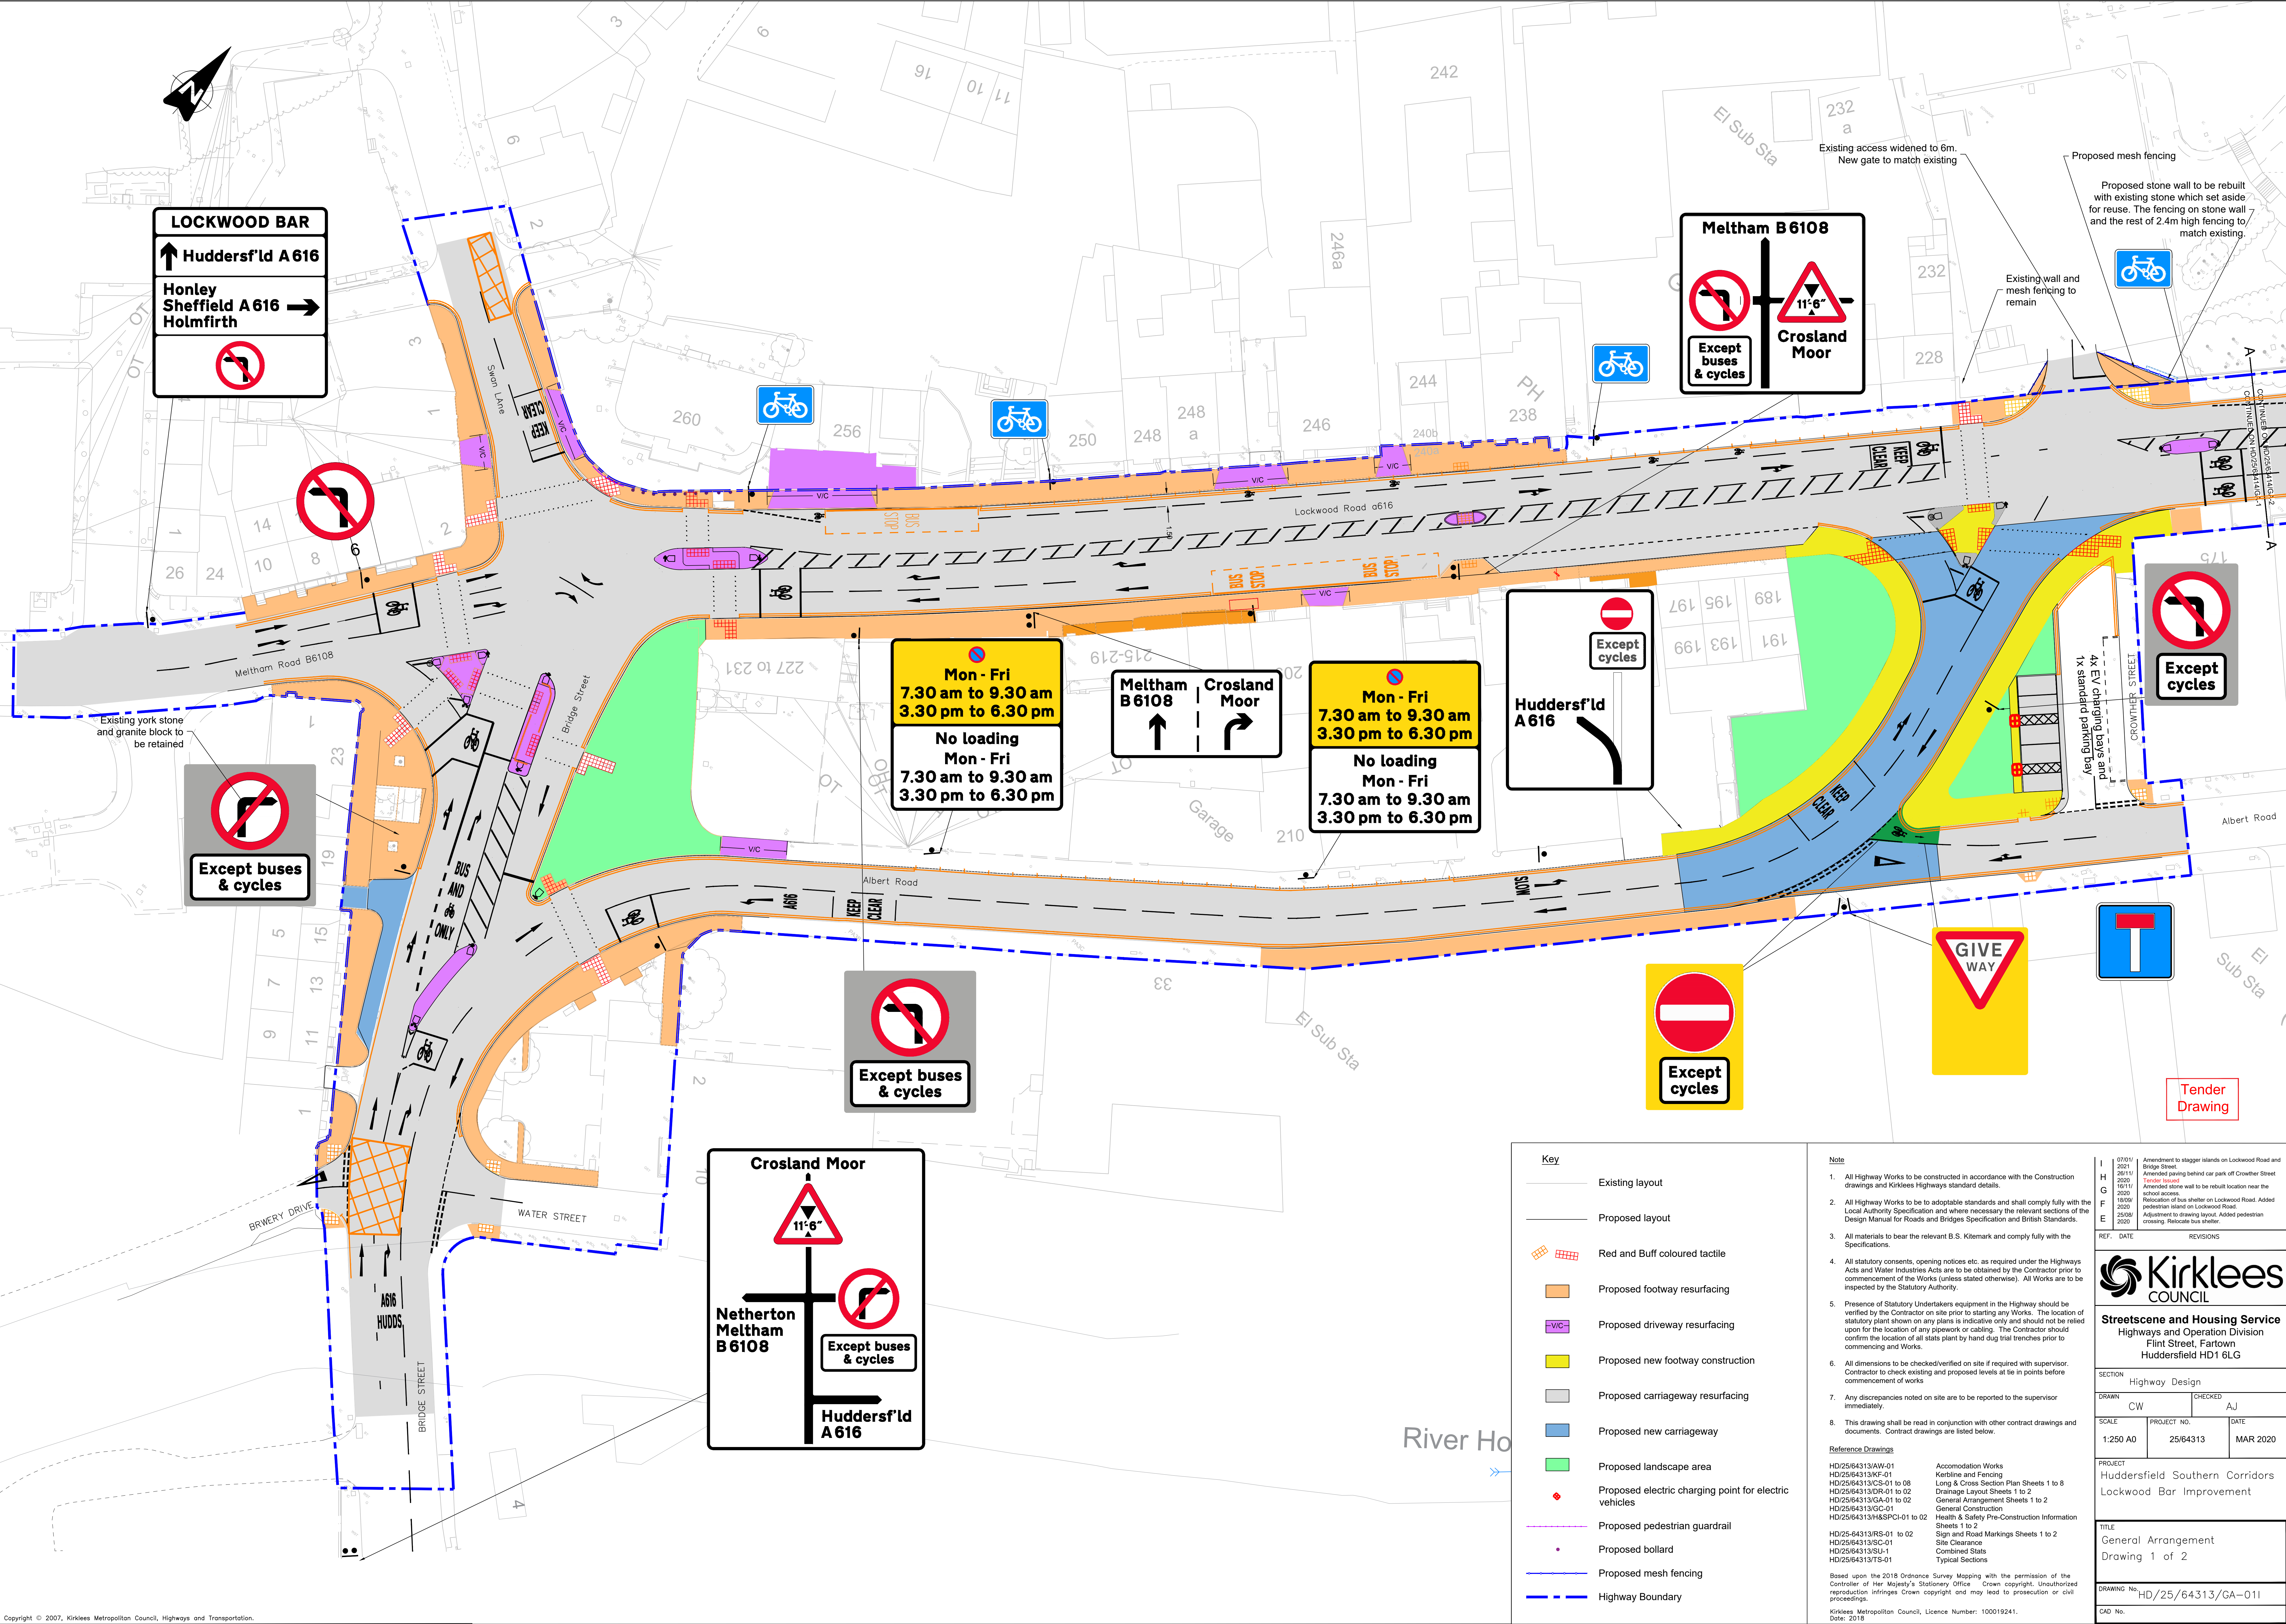

Key

- Existing layout
- Proposed layout
- Red and Buff coloured tactile
- Proposed footway resurfacing
- Proposed driveway resurfacing
- Proposed new footway construction
- Proposed carriageway resurfacing
- Proposed new carriageway
- Proposed landscape area
- Proposed electric charging point for electric vehicles
- Proposed pedestrian guardrail
- Proposed bollard
- Proposed mesh fencing
- Highway Boundary

Note

- All Highway Works to be constructed in accordance with the Construction drawings and Kirklees Highways standard details.
- All Highway Works to be to adoptable standards and shall comply fully with the Local Authority Specification and where necessary the relevant sections of the Design Manual for Roads and Bridges Specification and British Standards.
- All materials to bear the relevant B.S. Kitemark and comply fully with the Specifications.
- All statutory consents, opening notices etc. as required under the Highways Acts and Water Industries Acts are to be obtained by the Contractor prior to commencement of the Works (unless stated otherwise). All Works are to be inspected by the Statutory Authority.
- Presence of Statutory Undertakers equipment in the Highway should be verified by the Contractor on site prior to starting any Works. The location of statutory plant shown on any plans is indicative only and should not be relied upon for the location of any pipework or cabling. The Contractor should confirm the location of all static plant by hand dig trial trenches prior to commencing Works.
- All dimensions to be checked/verified on site if required with supervisor. Contractor to check existing and proposed levels at tie in points before commencement of works.
- Any discrepancies noted on site are to be reported to the supervisor immediately.
- This drawing shall be read in conjunction with other contract drawings and documents. Contract drawings are listed below.

Reference Drawings

HD/25/64313/AW-01	Accommodation Works
HD/25/64313/KF-01	Kerblines and Fencing
HD/25/64313/CS-01 to 08	Long & Cross Section Plan Sheets 1 to 8
HD/25/64313/DR-01 to 02	Drainage Layout Sheets 1 to 2
HD/25/64313/GA-01 to 02	General Arrangement Sheets 1 to 2
HD/25/64313/GC-01	General Construction
HD/25/64313/H&SPCI-01 to 02	Health & Safety Pre-Construction Information Sheets 1 to 2
HD/25/64313/RS-01 to 02	Sign and Road Markings Sheets 1 to 2
HD/25/64313/SC-01	Site Clearance
HD/25/64313/SU-1	Combined Stats
HD/25/64313/TS-01	Typical Sections

Based upon the 2018 Ordnance Survey Mapping with the permission of the Controller of Her Majesty's Stationary Office - Crown copyright. Unauthorised reproduction infringes Crown copyright and may lead to prosecution or civil proceedings.

Kirklees Metropolitan Council, Licence Number: 100019241.
Date: 2018

REF.	DATE	REVISIONS
I	07/01/2021	Amendment to stagger islands on Lockwood Road and Bridge Street.
H	20/11/2020	Amended paving behind car park off Crowther Street.
G	10/11/2020	Amended stone wall to be rebuilt location near the school access.
F	18/09/2020	Relocation of bus shelter on Lockwood Road. Added pedestrian island on Lockwood Road.
E	25/08/2020	Adjustment to drawing layout. Added pedestrian crossing. Relocate bus shelter.

Kirklees COUNCIL

Streetscene and Housing Service
Highways and Operation Division
Flint Street, Fartown
Huddersfield HD1 6LG

SECTION Highway Design

DRAWN	CW	CHECKED	AJ
SCALE	1:250 A0	PROJECT NO.	25/64313
		DATE	MAR 2020

PROJECT Huddersfield Southern Corridors
Lockwood Bar Improvement

TITLE General Arrangement
Drawing 1 of 2

DRAWING No. HD/25/64313/GA-011

CAD No.