






front elevation

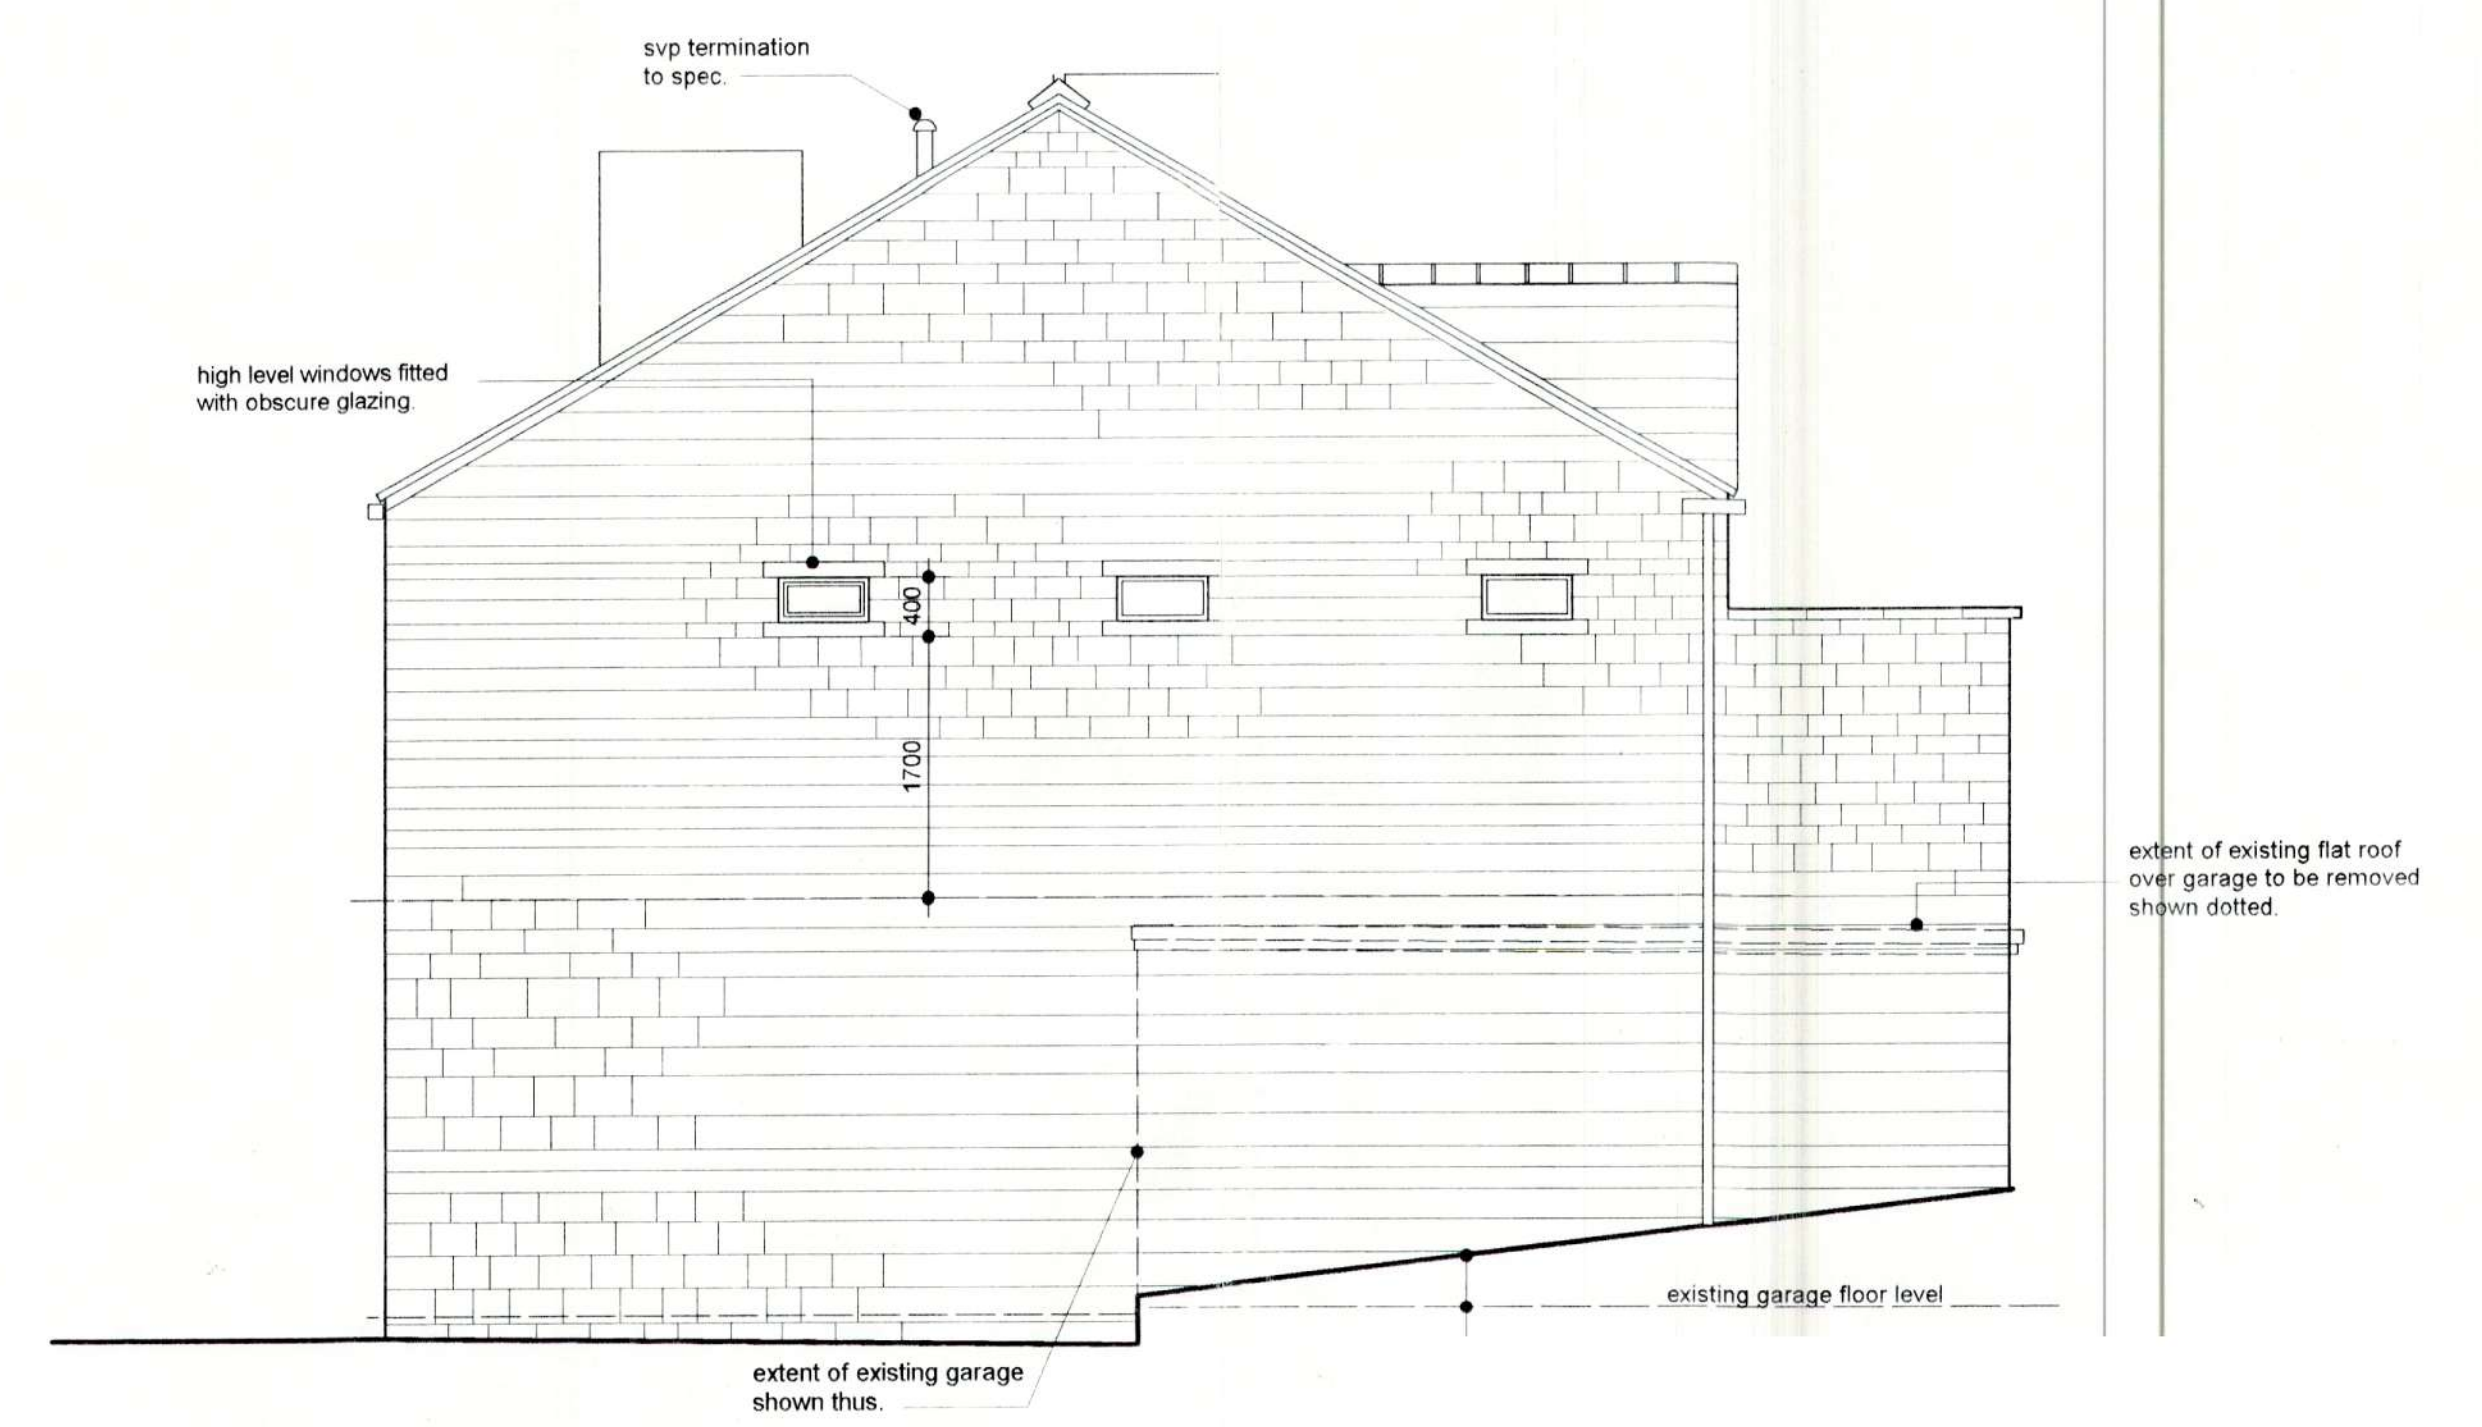

side elevation

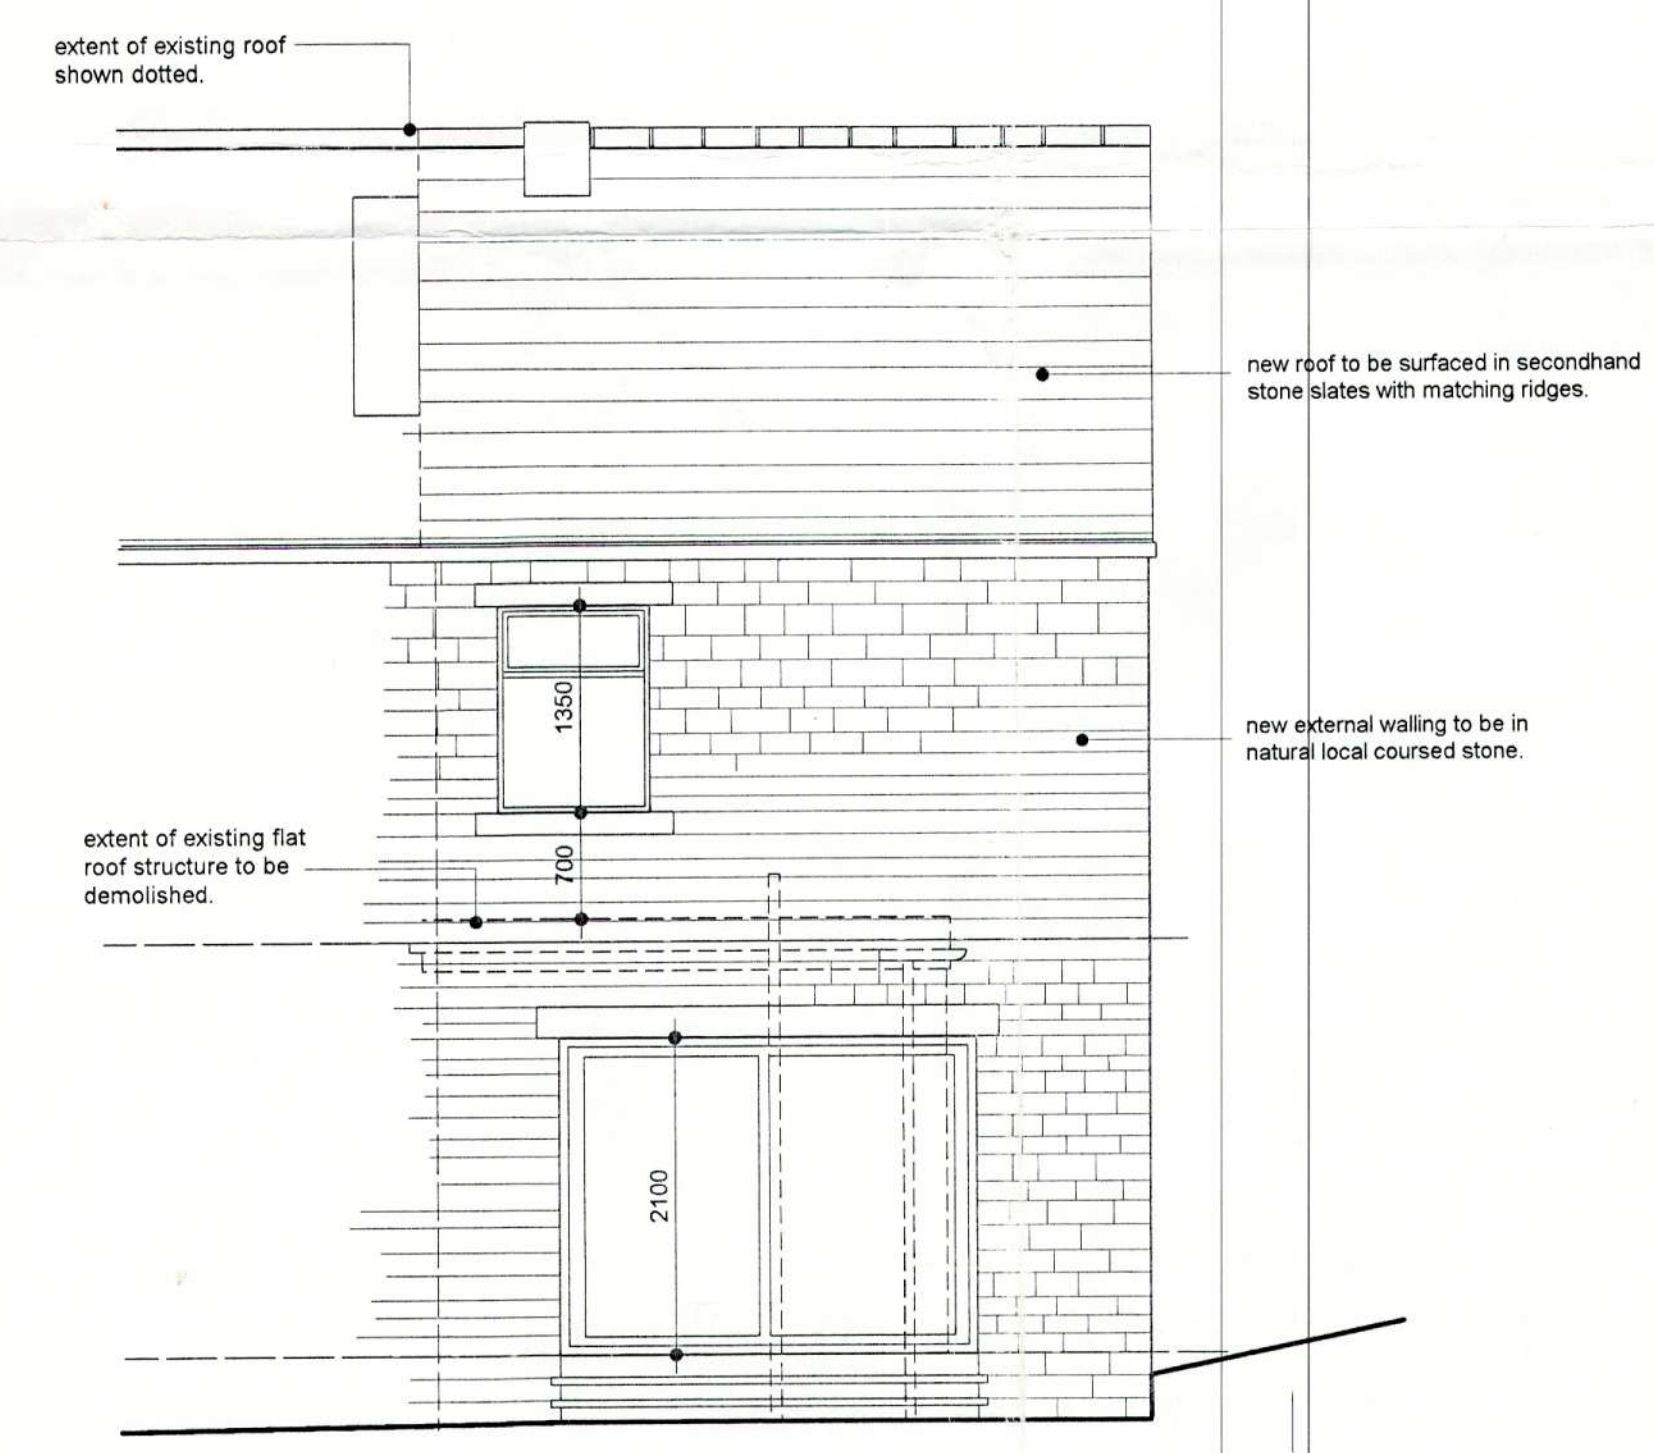

rear elevation

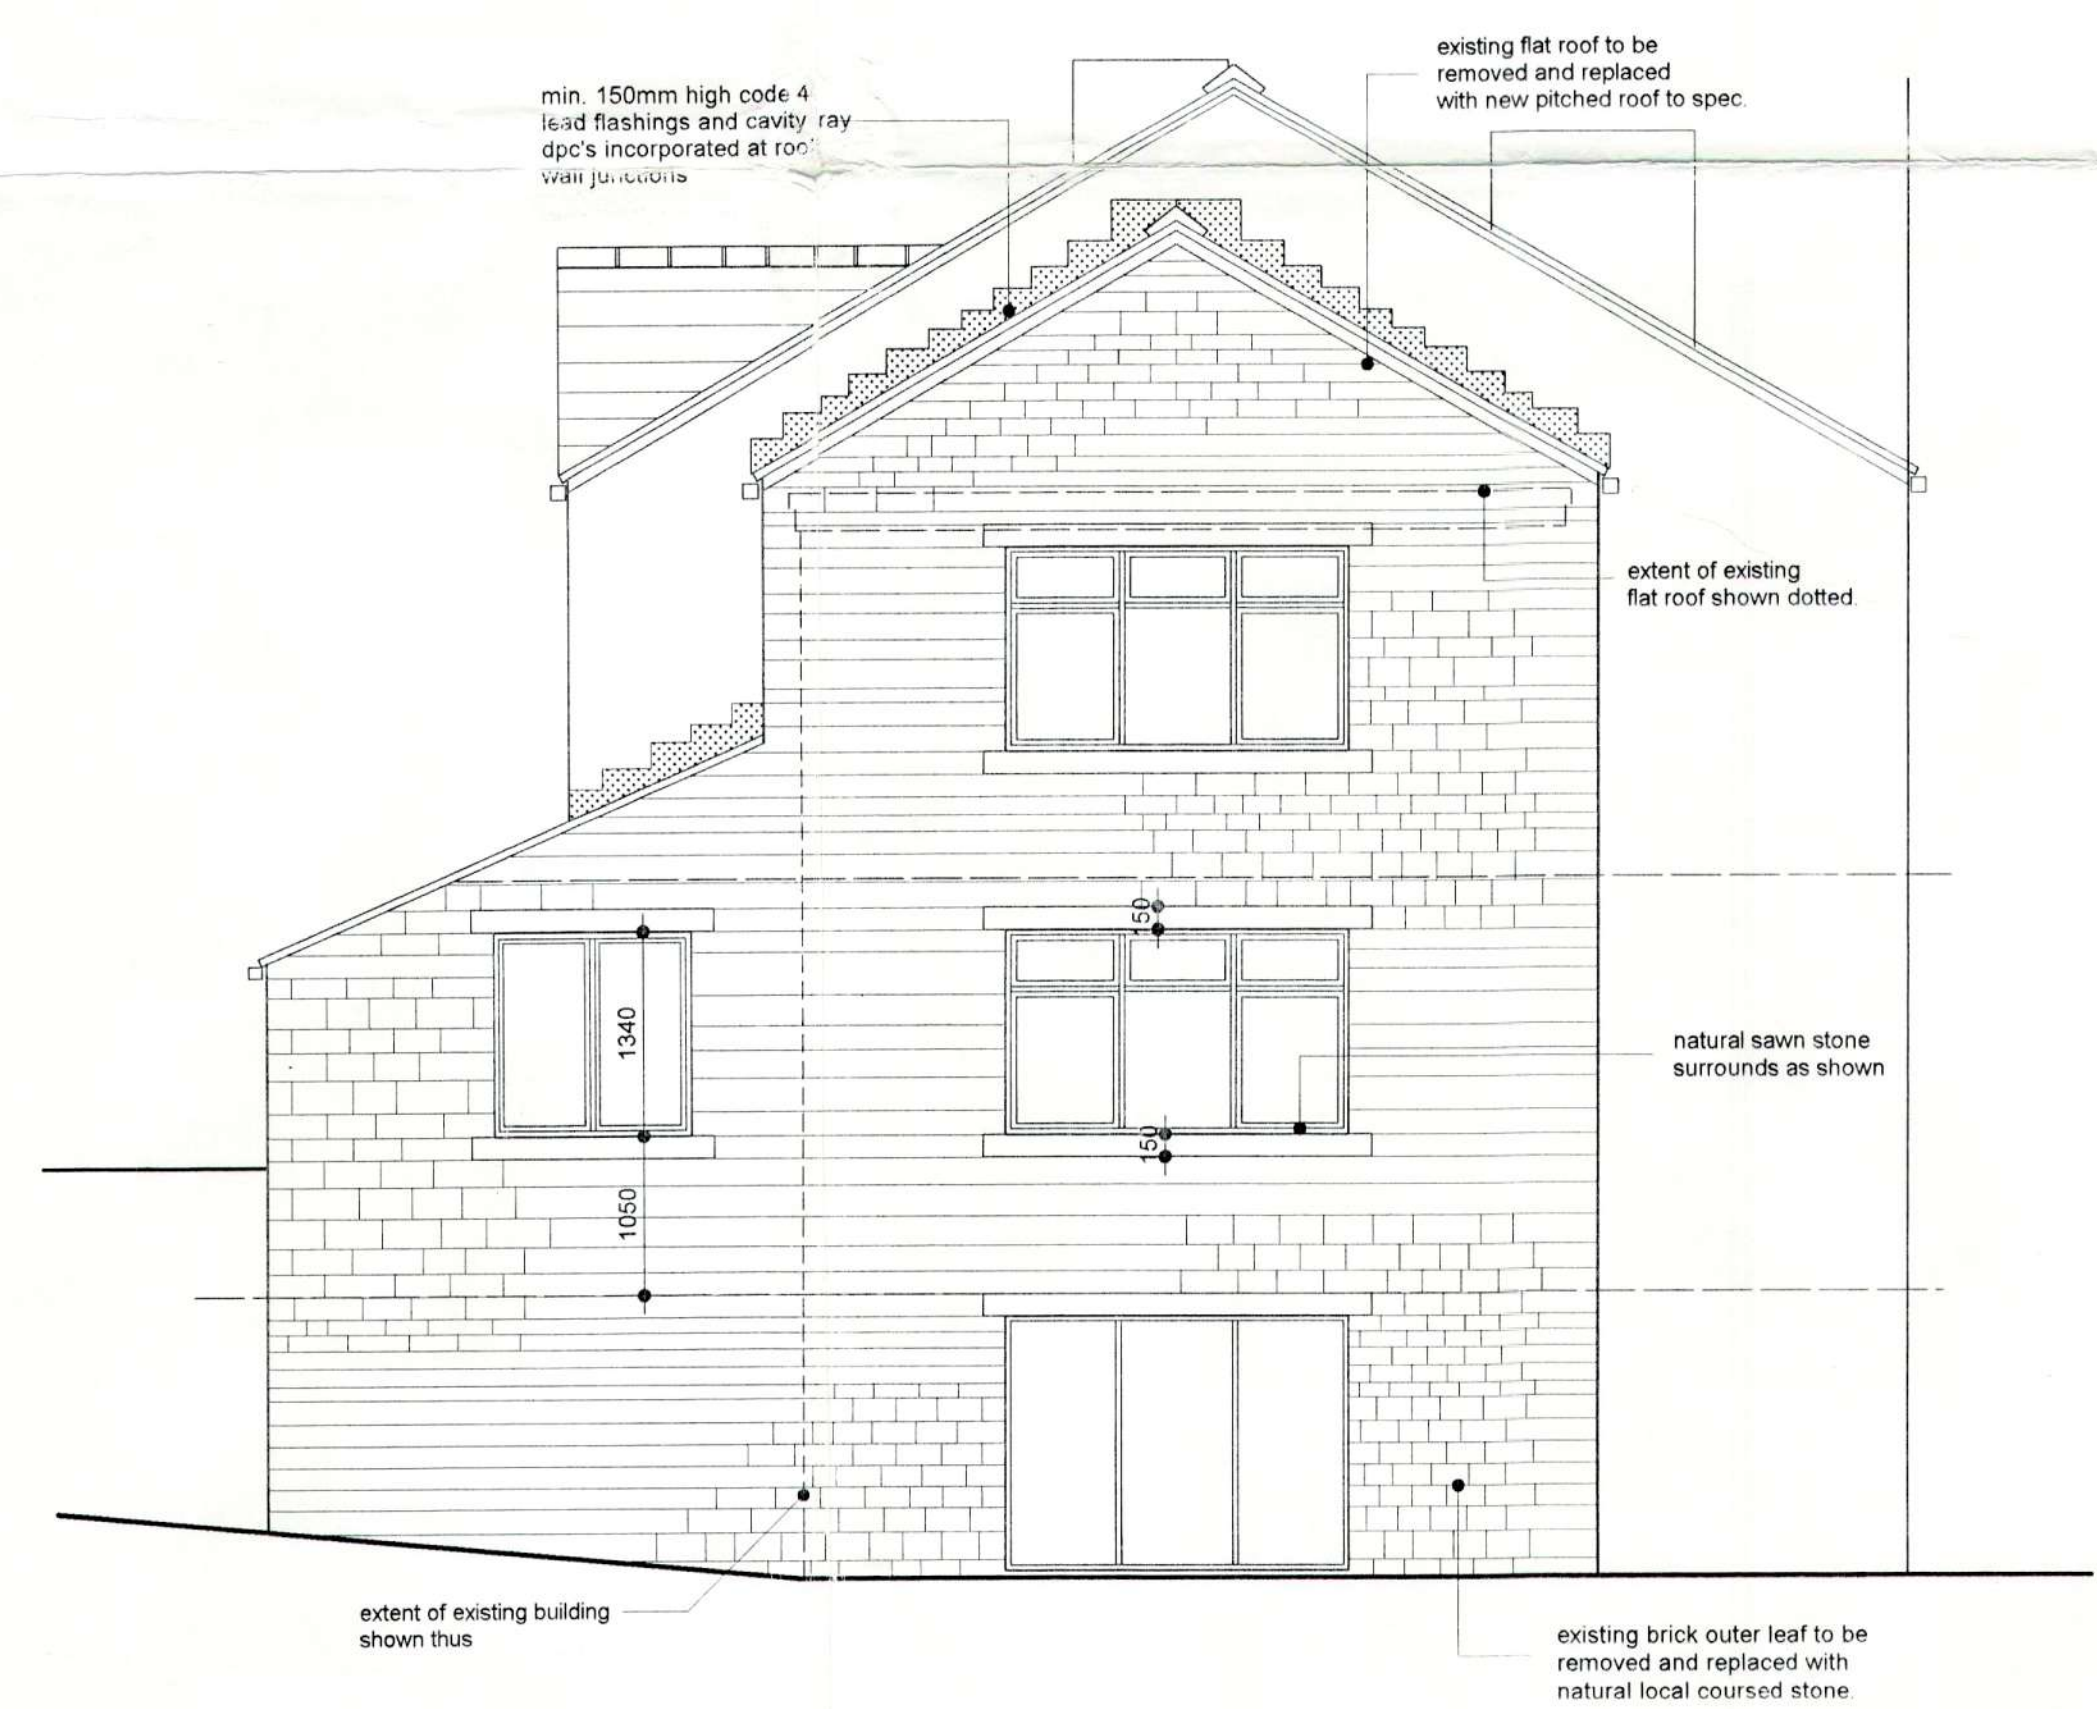

side elevation

Project			
26 Wells Road, Thornhill, Dewsbury			
Client			
Mr & Mrs Stewart			
Subject			
Elevations			
Scale	1/50	Drawn	A.S.
Date	June 2001	Drawing No.	00-120-06
		Rev.	