

IF IN ANY DOUBT PLEASE ASK THE ARCHITECT FOR CLARIFICATION.
DO NOT SCALE FROM DRAWING. ALL DIMENSIONS TO BE CHECKED ON SITE
THE COPYRIGHT FOR THESE DRAWINGS REMAINS THE PROPERTY OF THE ARCHITECT.
THEY MUST NOT BE REPRODUCED IN ANY WAY WITHOUT THE ARCHITECTS PRIOR
WRITTEN CONSENT.



SOUTH ELEVATION




WEST ELEVATION




NORTH ELEVATION




EAST ELEVATION

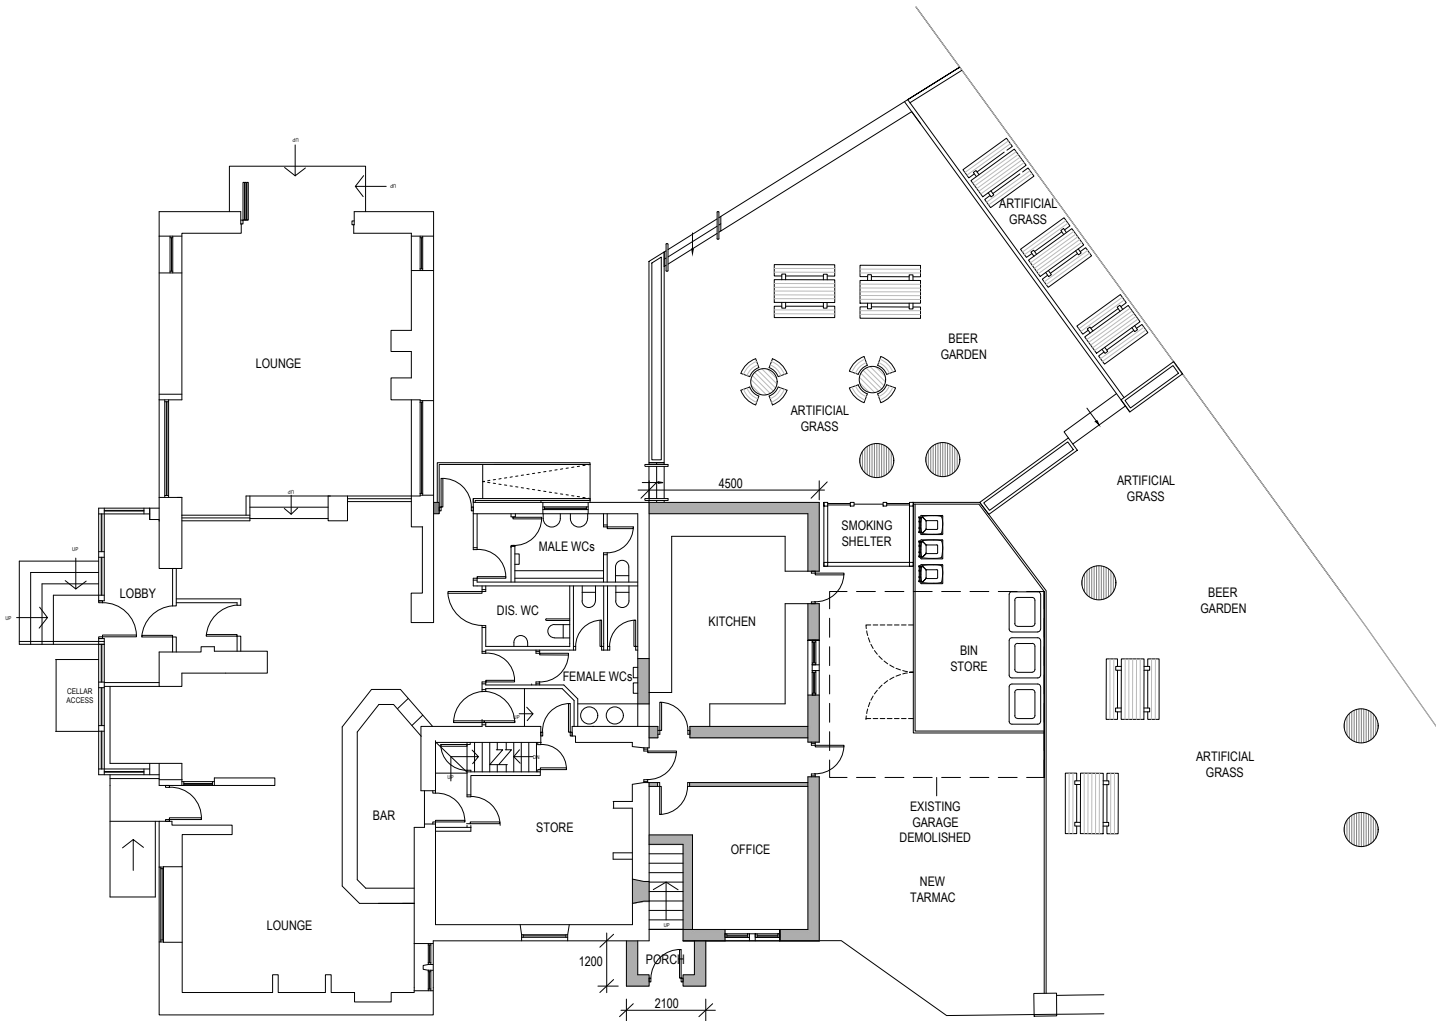


SITE PLAN 1:200

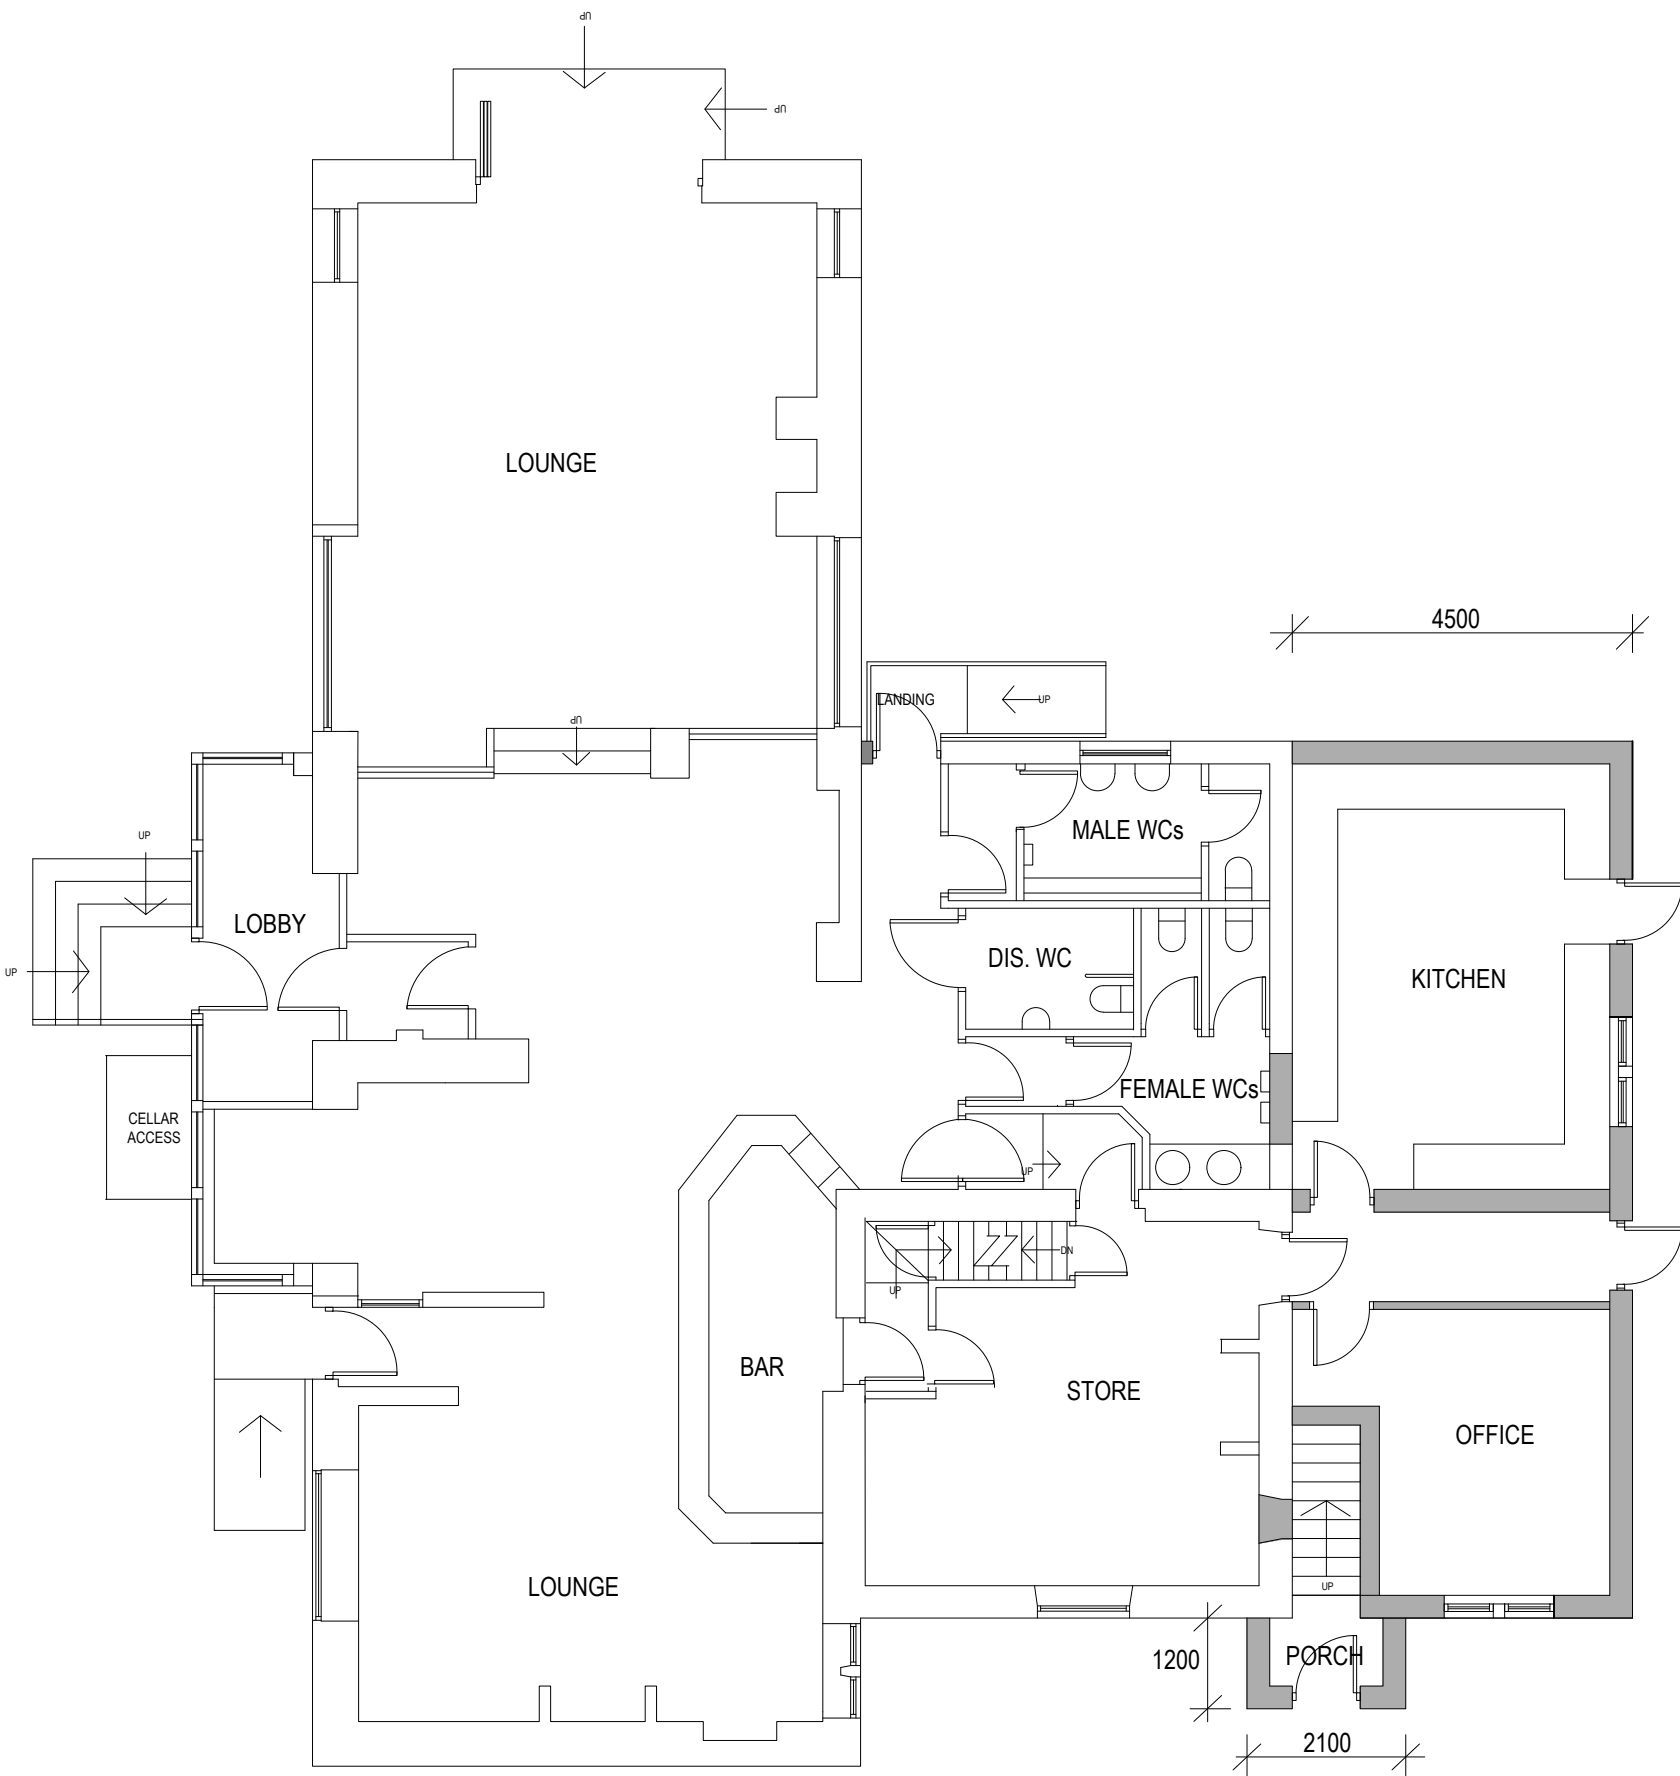

GROUND FLOOR PLAN

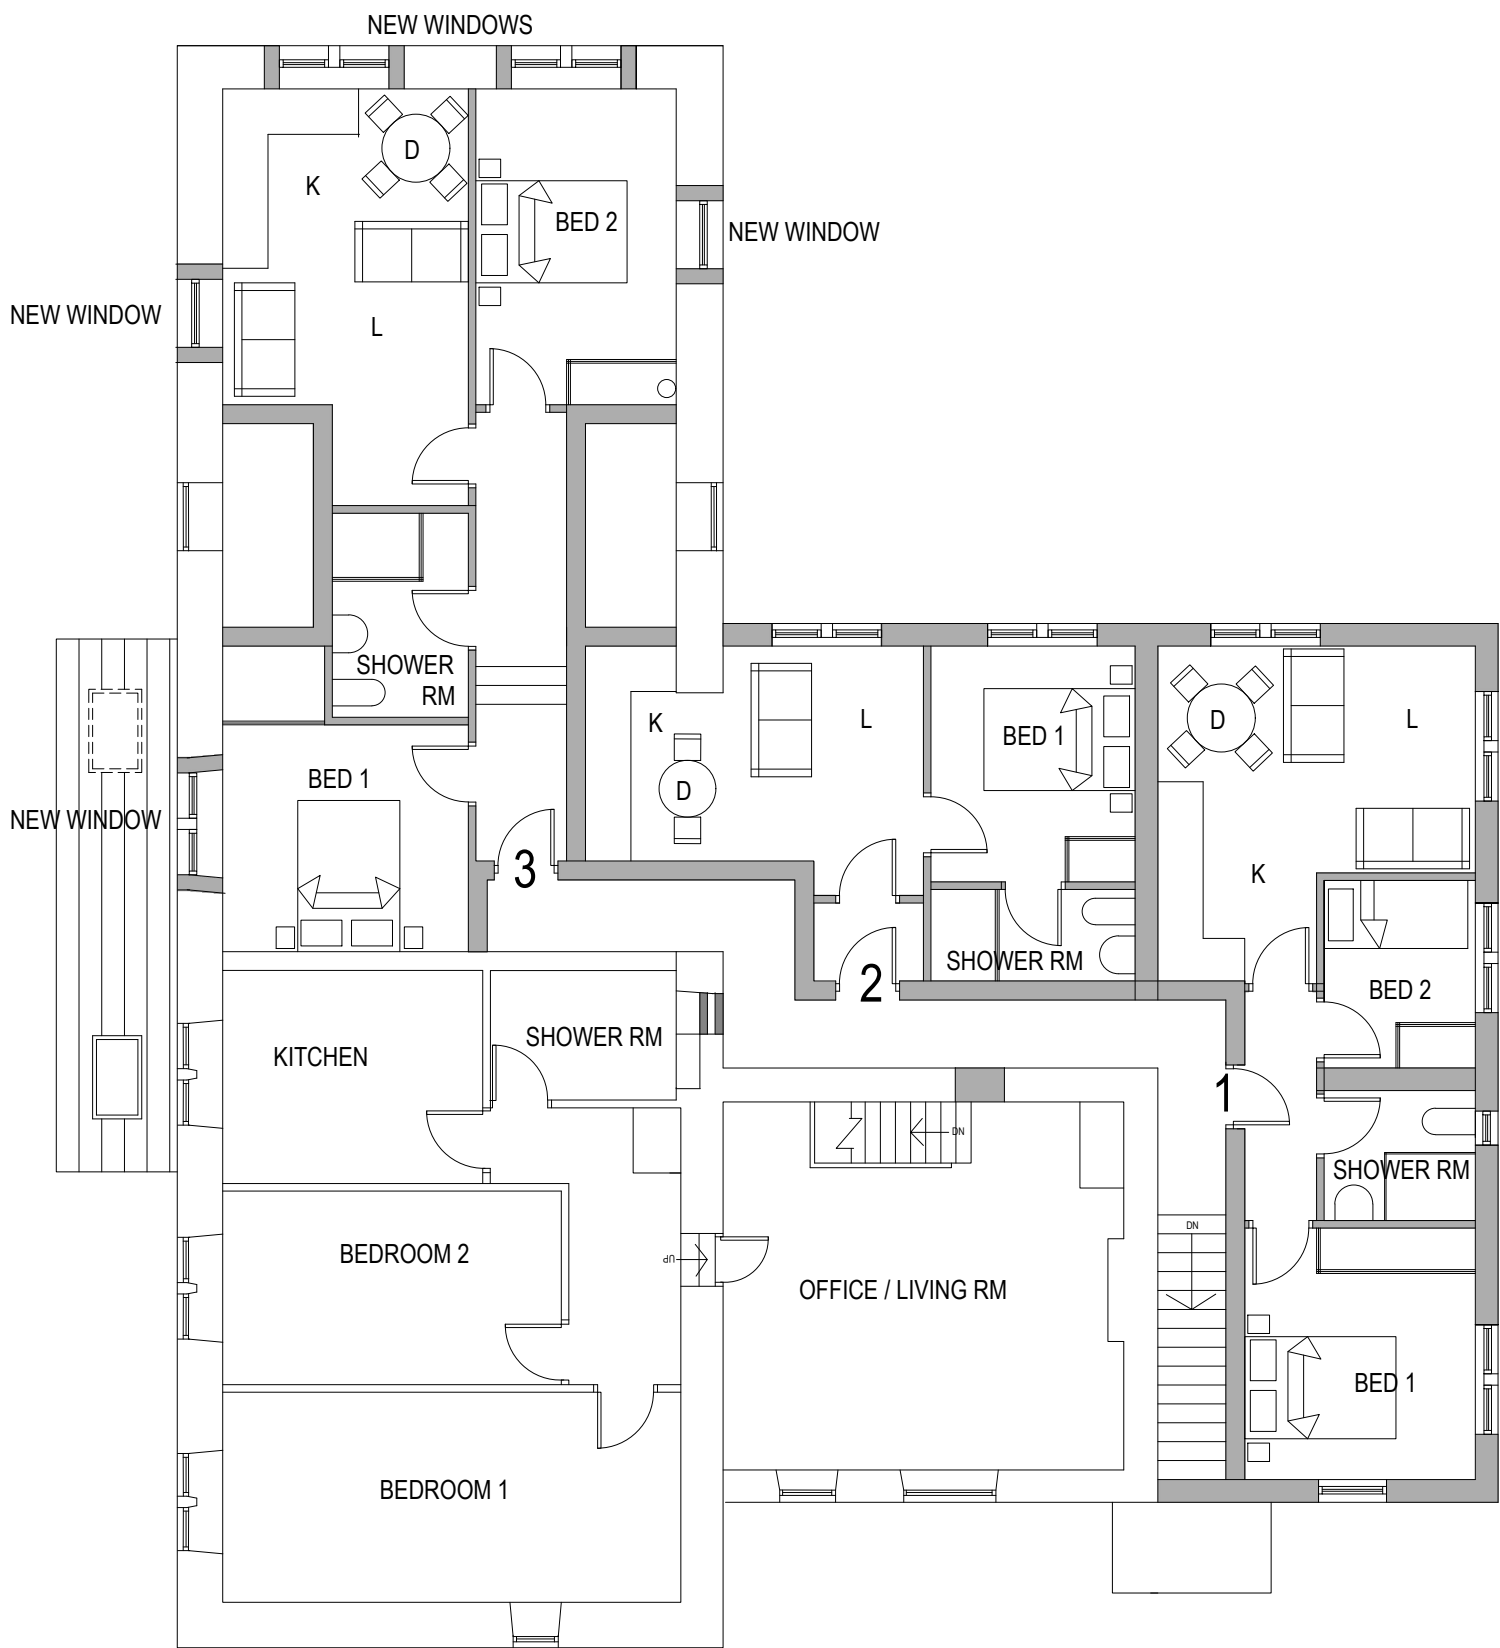

FIRST FLOOR PLAN

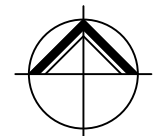

**NORTHERN
DESIGN
PARTNERSHIP**
Chartered Architects

THE CHAPEL
MILLMOOR ROAD
MELTHAM
HUDDERSFIELD HD9 5JU
TELEPHONE (01484) 854848
FAX (01484) 854949

CLIENT			
BEM HOLDINGS LTD			
PROJECT			
TRAVELLERS REST SLAITHWAITE ROAD MELTHAM HOLMFIRTH HD9 5NH			
DRAWING TITLE			
PLANS AND ELEVATIONS AS PROPOSED			
Rev.	Notes	Date	Drawn
SCALE	1:100 @ A1	02.20	PB
PROJECT No.		DRAWING No.	Rev.
2013		02	