


GENERAL NOTES

Do not scale from this drawing, use figured dimensions only - where in doubt consult Engineer

This drawing to be read in conjunction with all relevant Architects and Building Services Engineers drawings

TO BE READ IN CONJUNCTION WITH SAWYER CONSULTING ENGINEERS STRUCTURAL ENGINEERS REPORT DATED AUG 2020

REFURBISHMENT/DEMOLITION ASBESTOS REPORT TO BE CARRIED OUT PRIOR TO CARRYING OUT INTRUSIVE INVESTIGATIONS AND CONSTRUCTION WORK

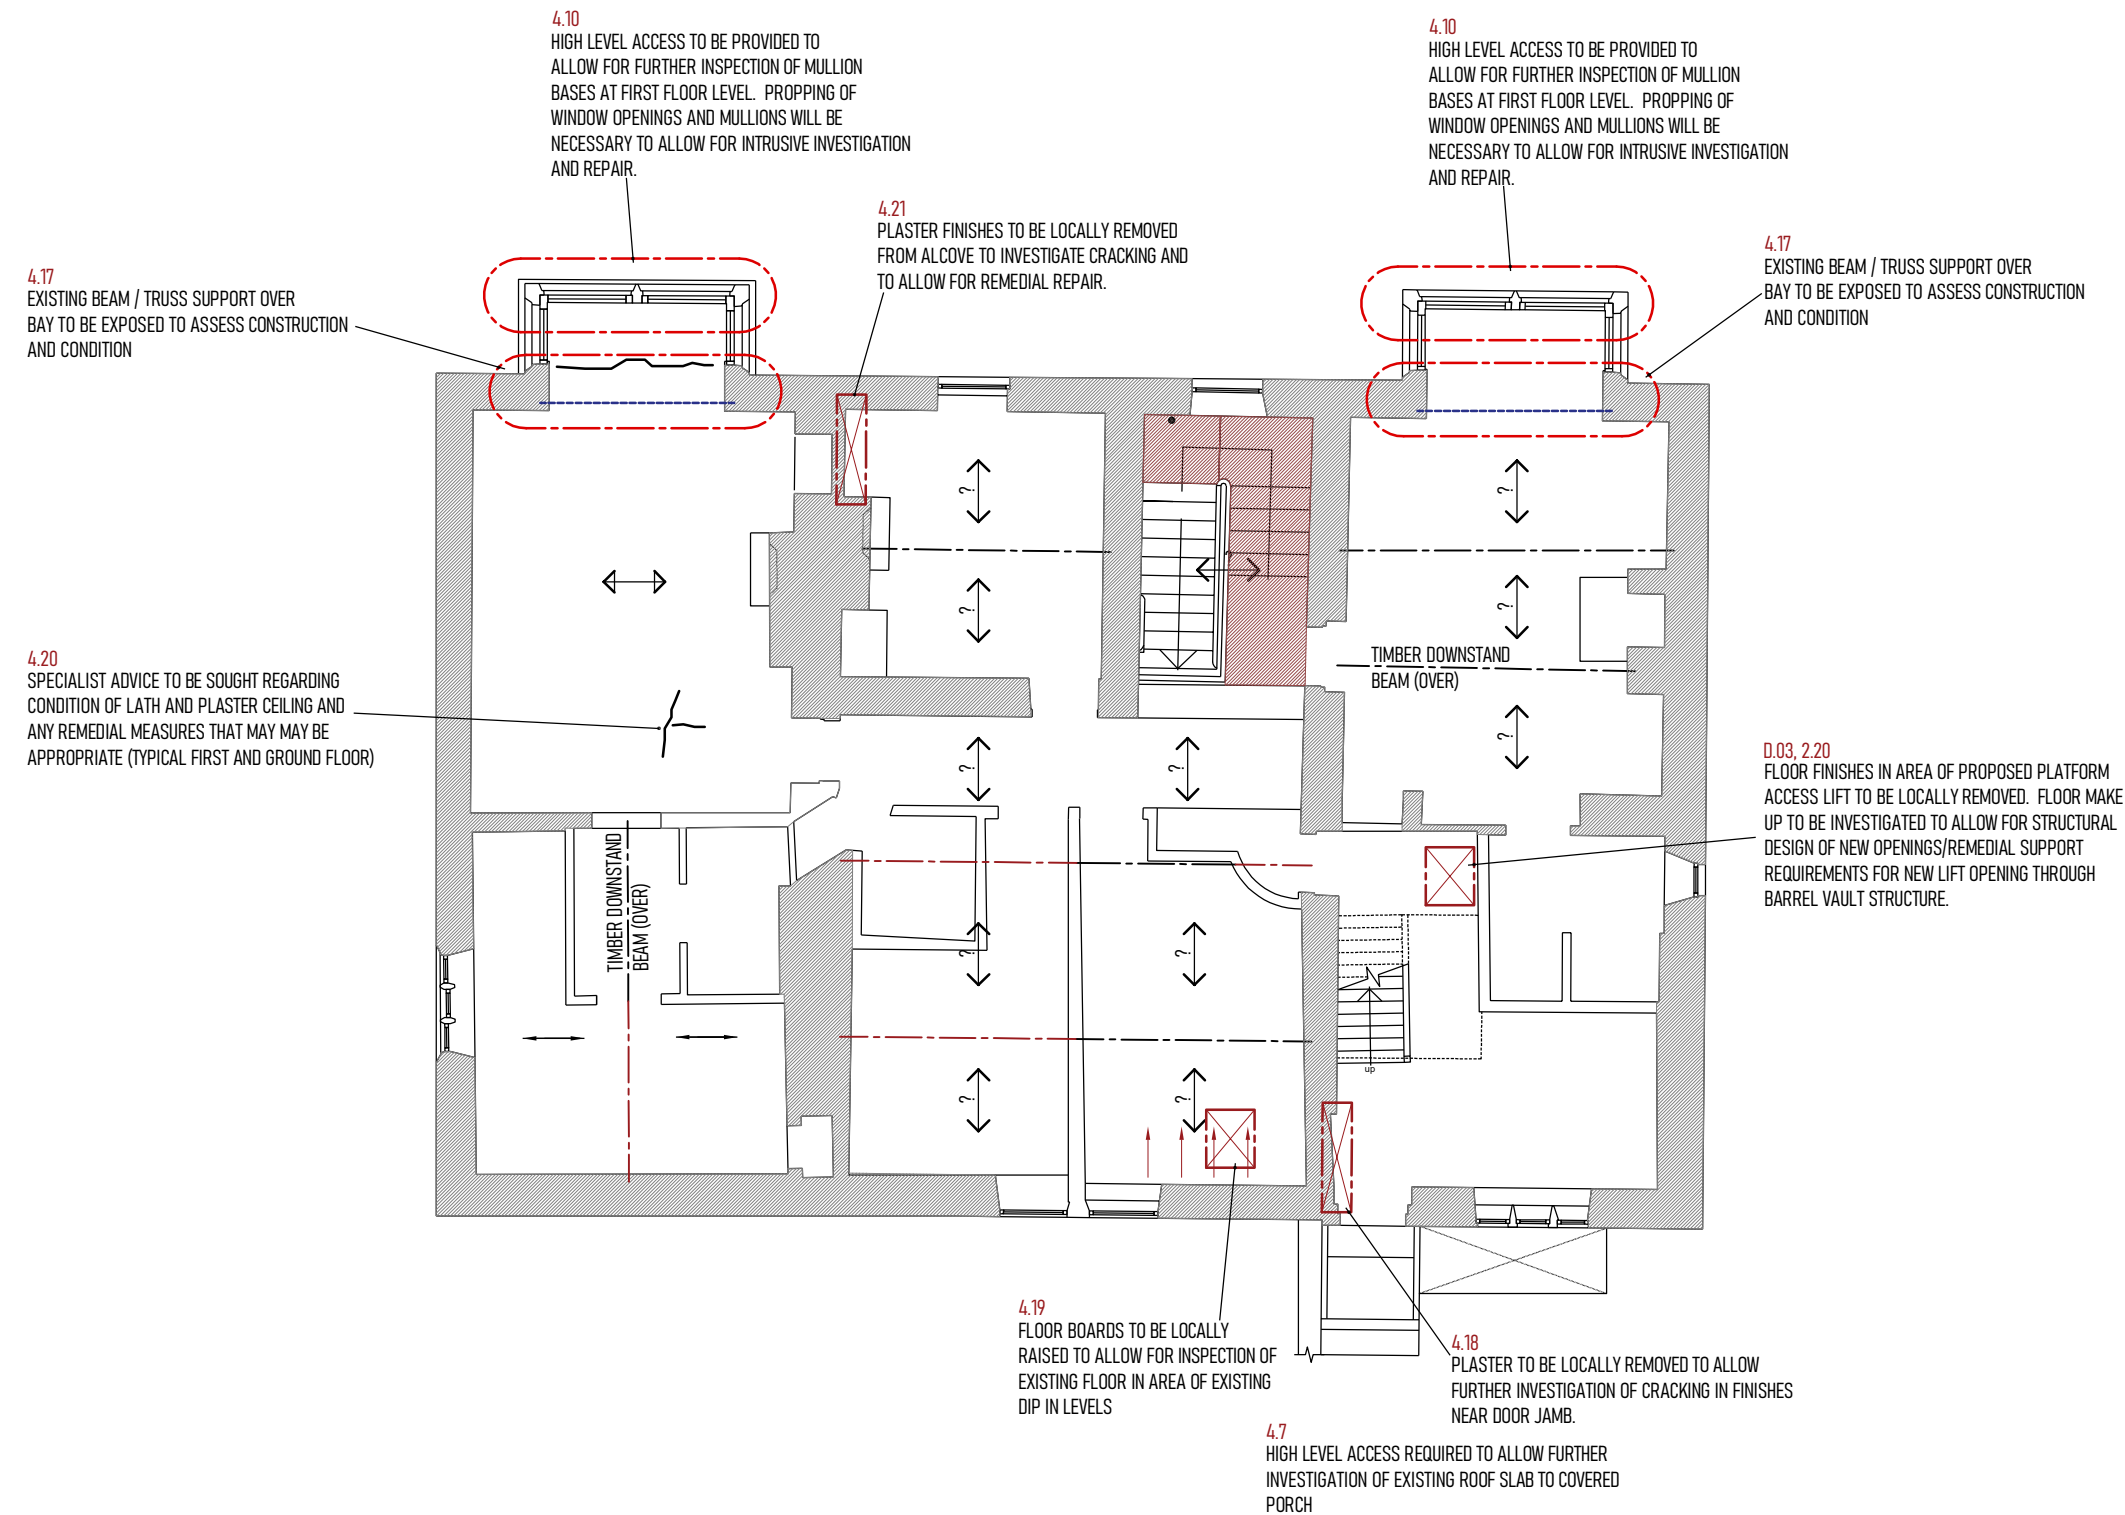

EXISTING FIRST FLOOR PLAN

1: 100

P1	Initial Issue	TBC
Revision	Description	Date
Upperbridge House 24 Huddersfield Rd Holmfirth HD9 2JS dan@sawyerconeng.com 07703 495485 Client Mr & Mrs Sykes Project LOW HOUSE QUAKER BOTTOM HIGH FLATTS		
Drawing Title SCHEDULE FOR INTRUSIVE INVESTIGATION - FIRST FLOOR PLAN		
Status	Drawn	DS
Scal	Checked	DS
AS NOTED - PLOTTED AT A3		
Project and Org No.	Rev	
20_031_SK009	P1	