




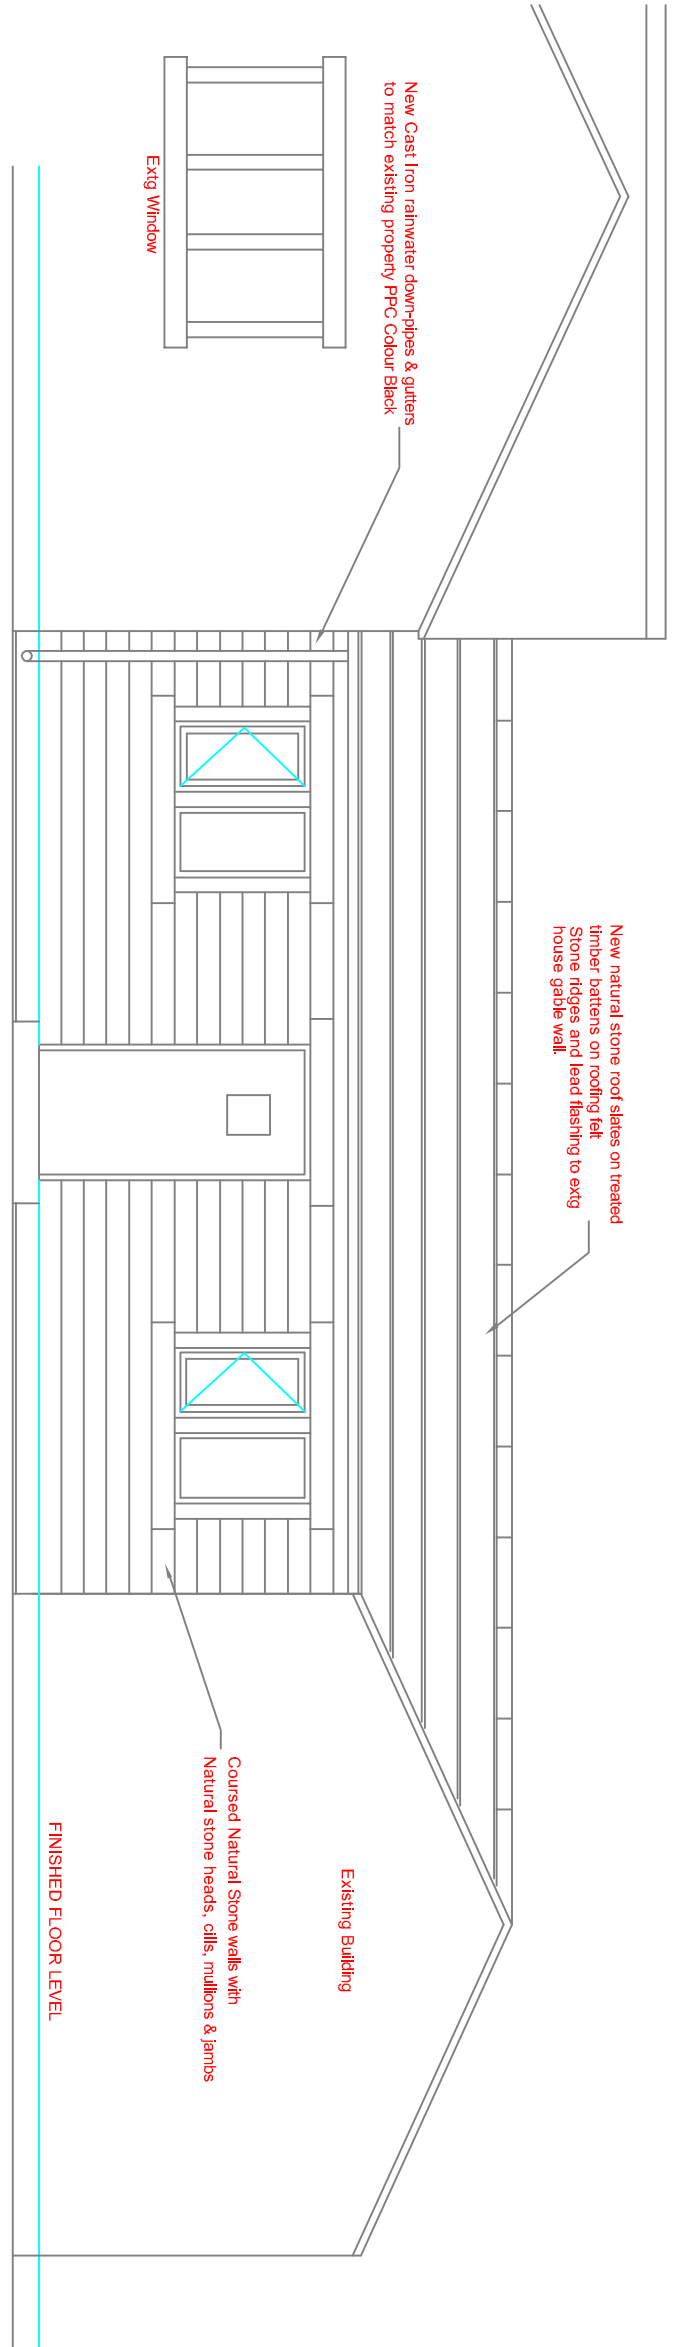


Proposed Front Elevation - To Hunsworth Lane
Scale 1 : 50

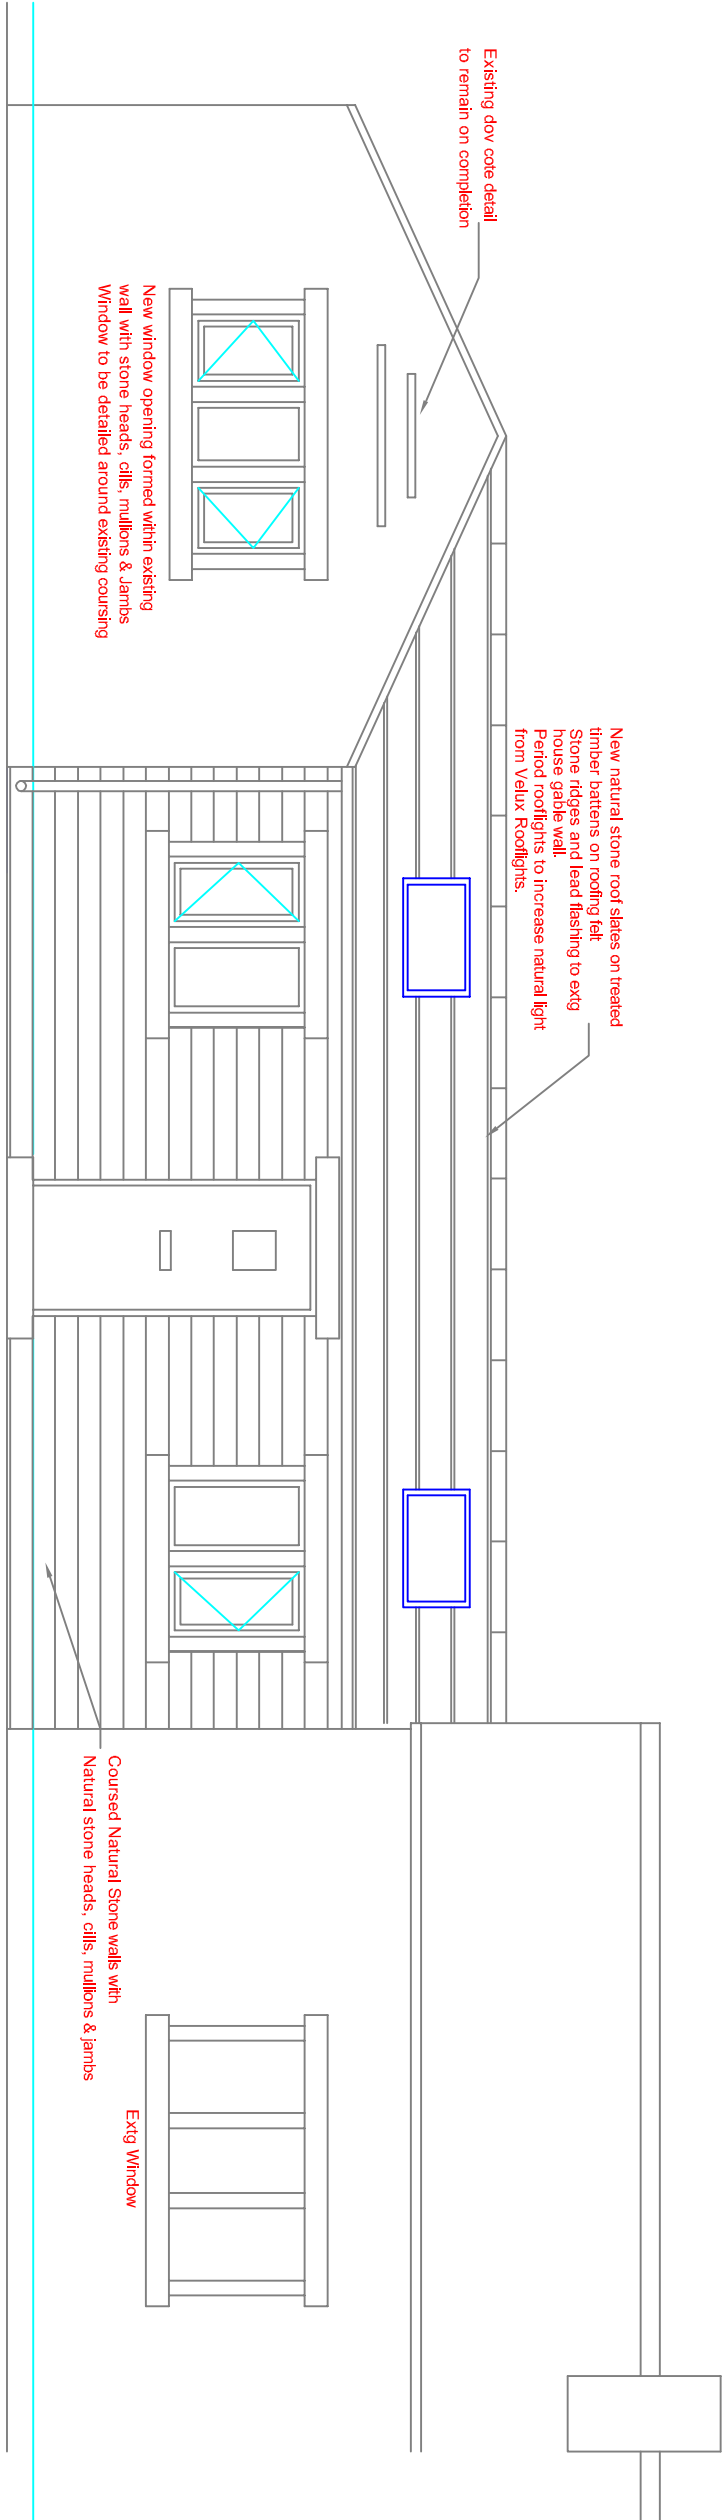


Proposed Rear Elevation
Scale 1 : 50

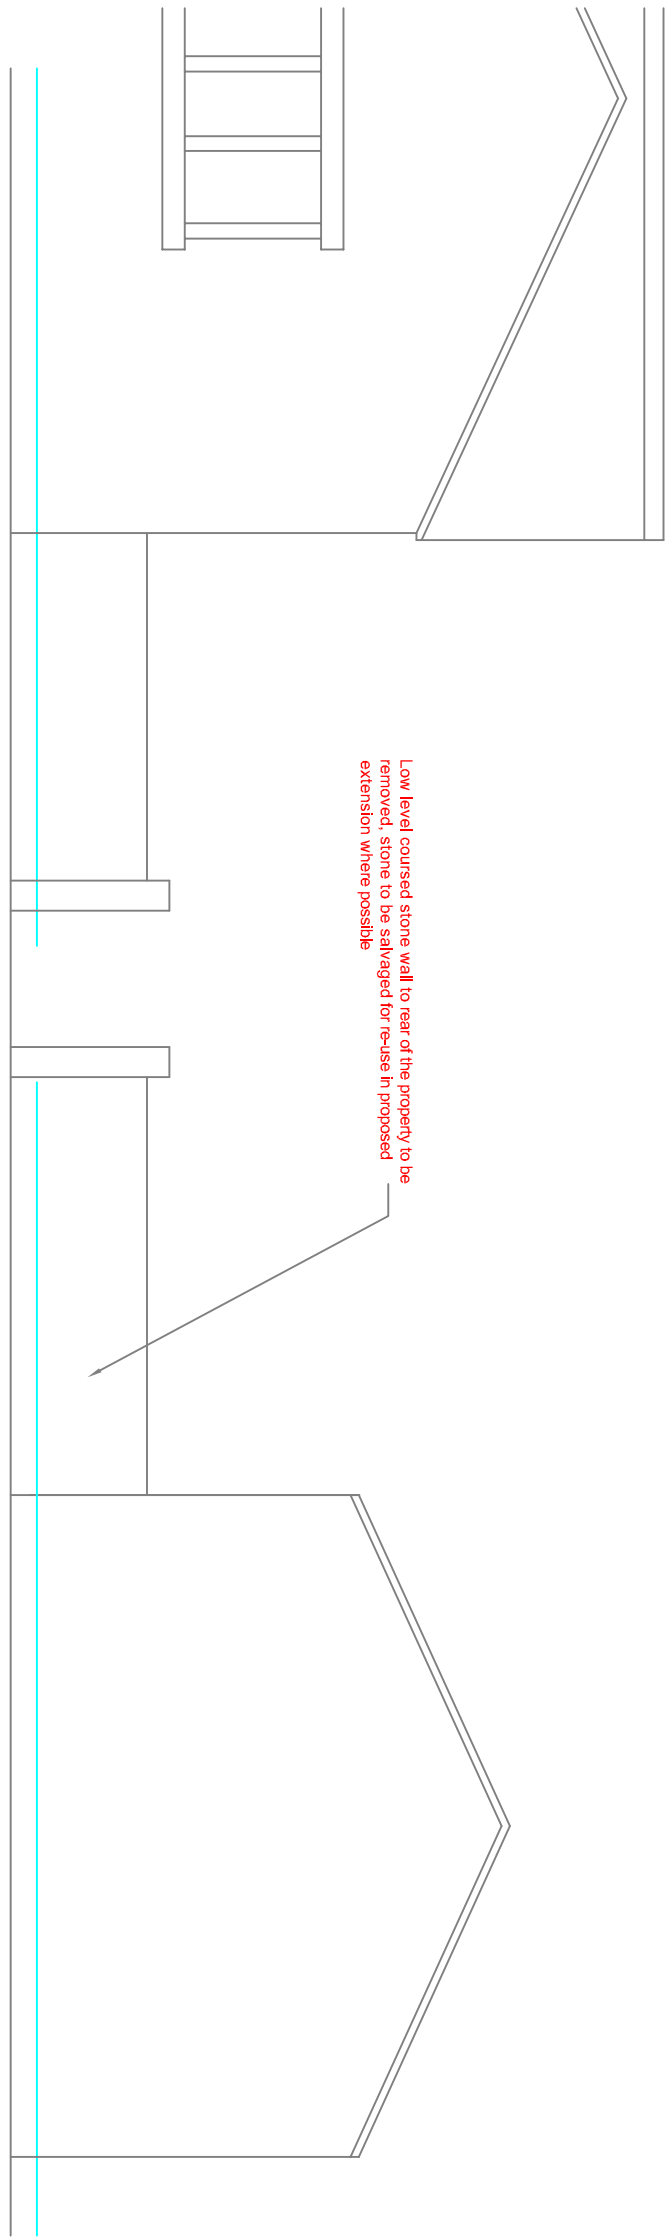


Existing Front Elevation - To Hunsworth Lane
Scale 1 : 50

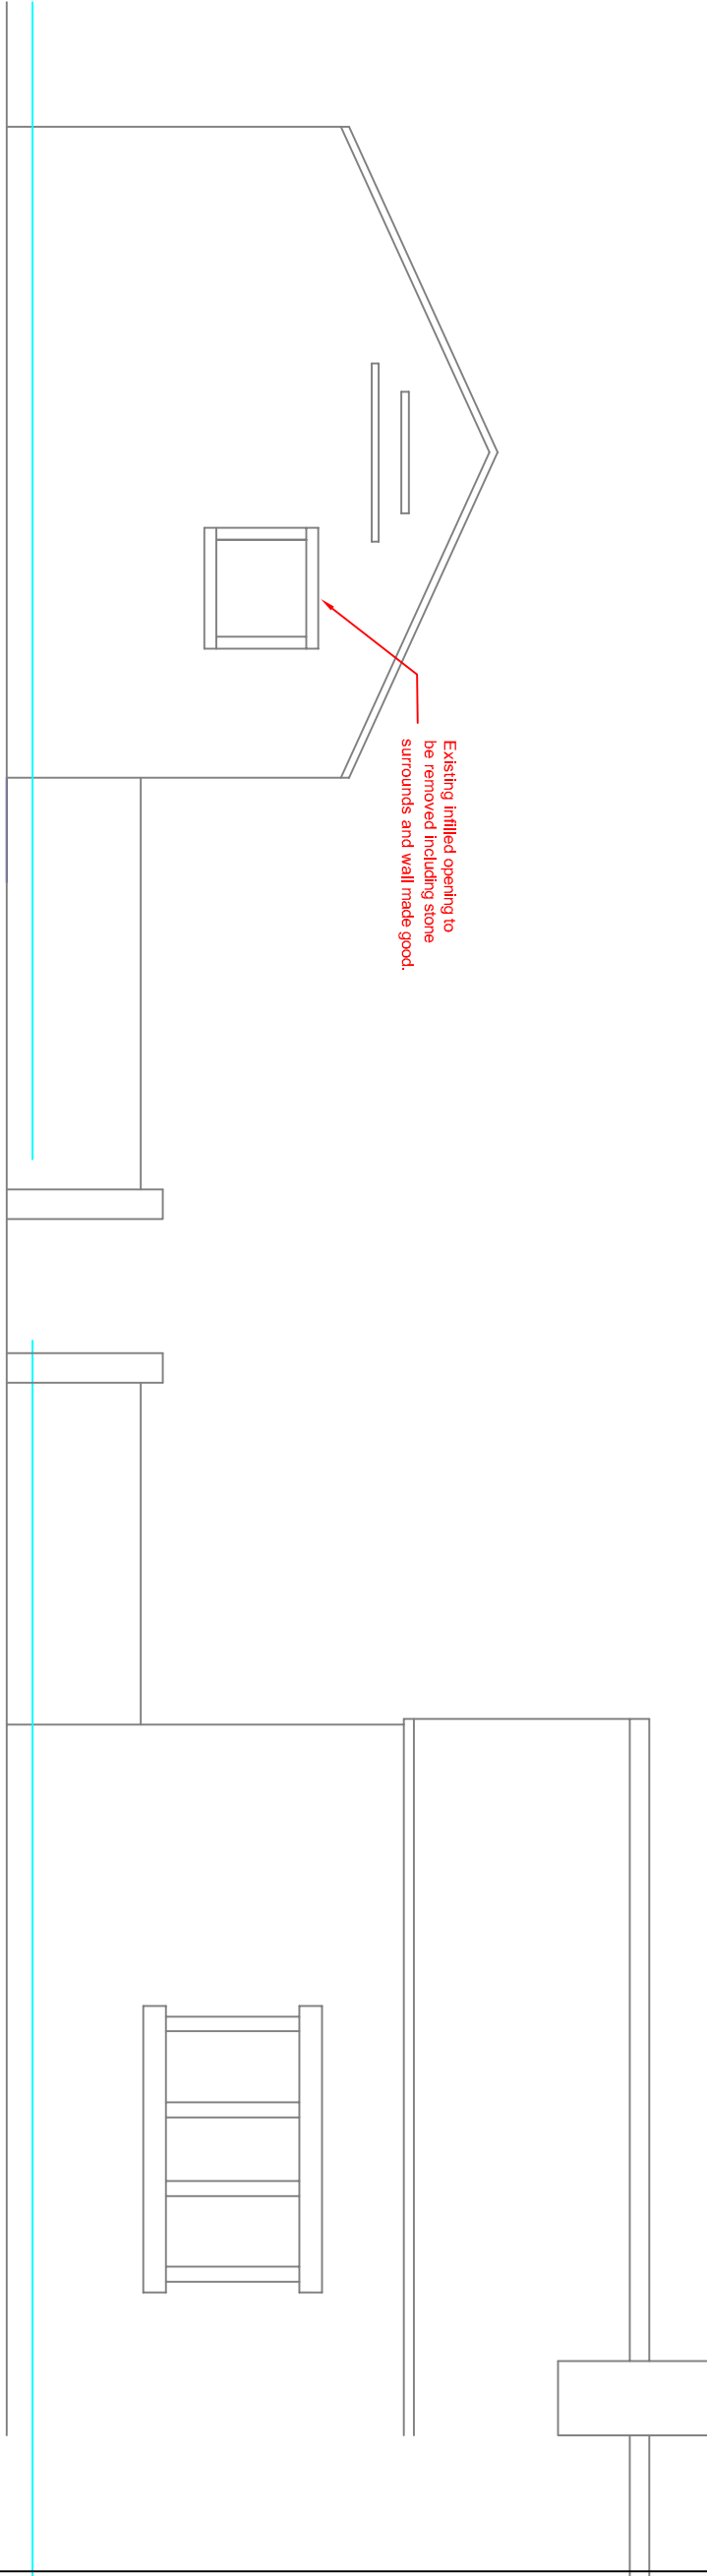


Existing Rear Elevation
Scale 1 : 50

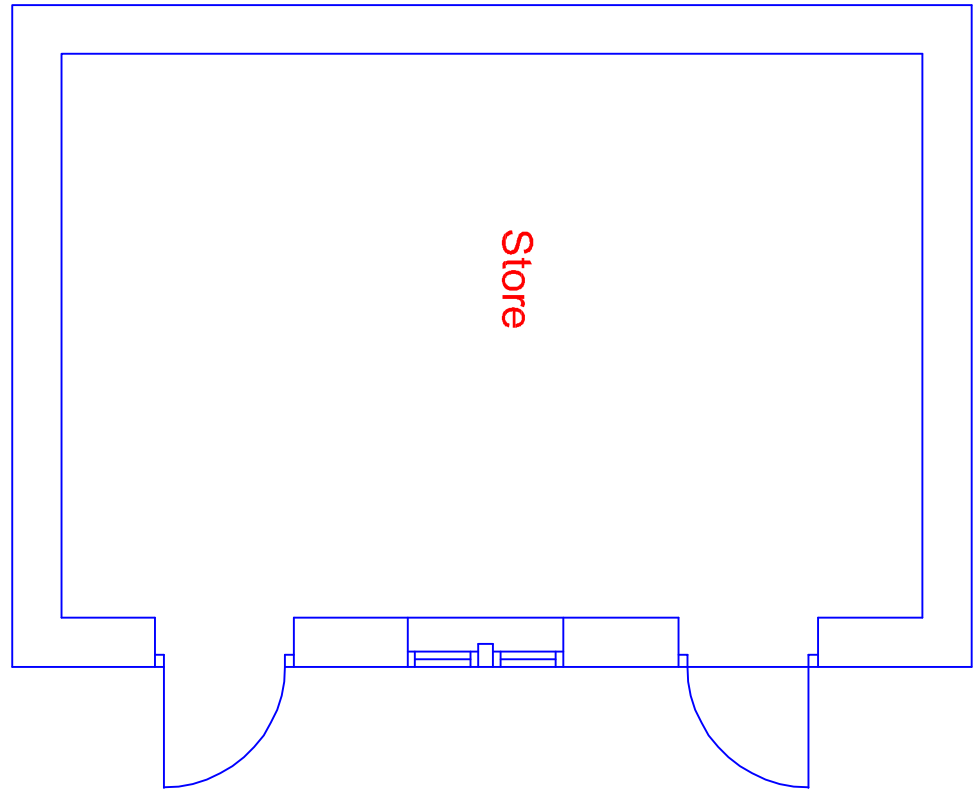

Existing Plan
Scale 1 : 50

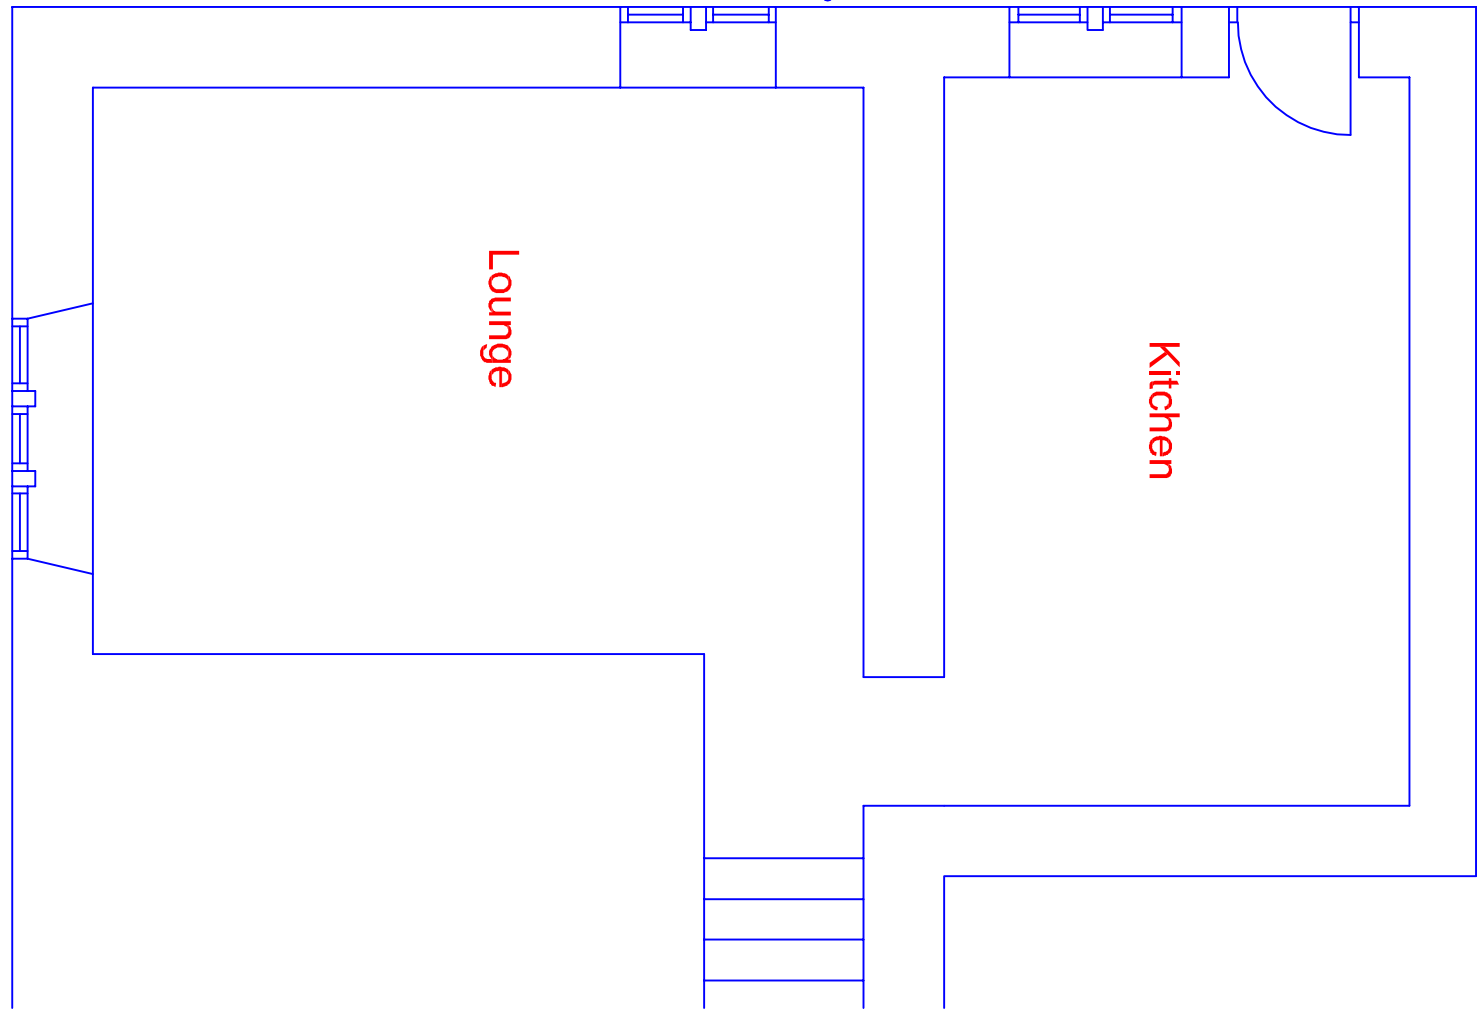

Proposed Ground Floor Plan
Scale 1 : 50

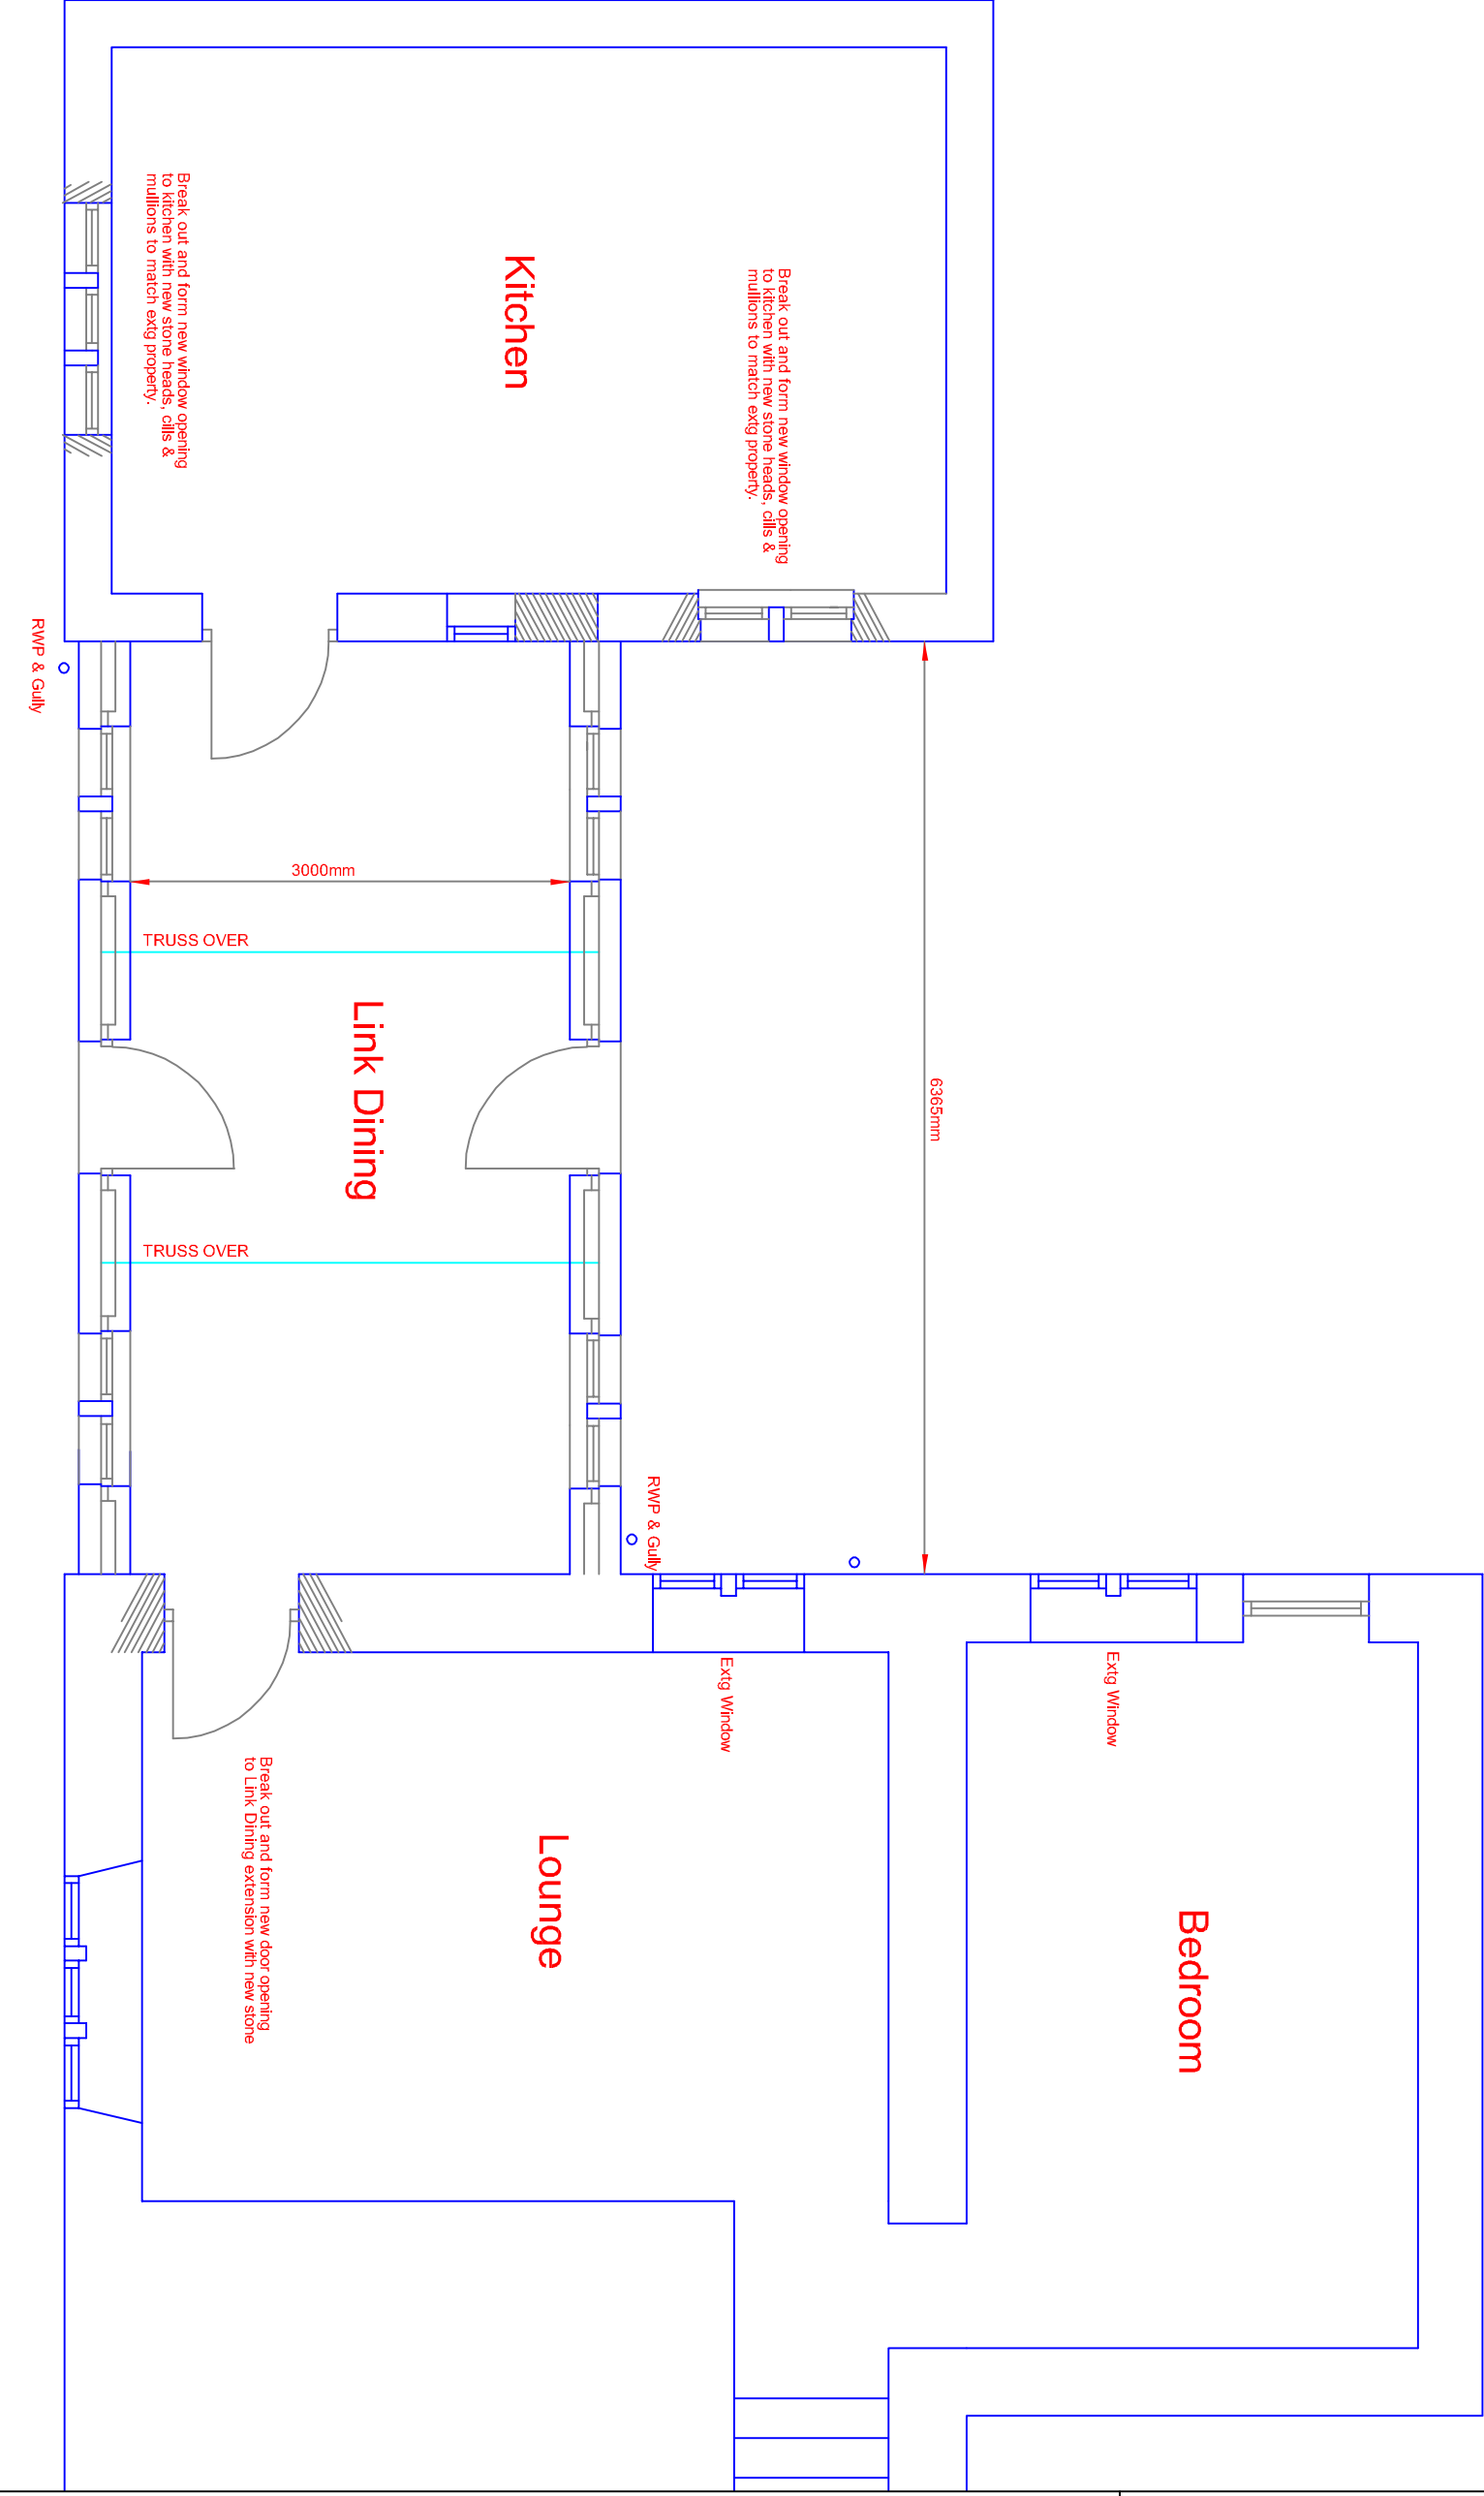

CLIENT
**MR & MRS
RYDILL**

PROJECT
**PROPOSED EXTENSION
COBBLE COTTAGE
634 HUNSWORTH LANE
EAST BIERLEY**

DRAWING TITLE
**PLAN AS EXISTING
AND PROPOSED**

JNBDesign

4. STIRLING WOOD CLOSE			
HDS 3UB	DATE	05/10/2020	TEL: 01422 375956
DRAWN BY	SDB	CHECKED BY	@A1
DRAWING NUMBER	2020.0001-02	REVISION	/

DESIGN RISK CONSIDERED - YES / NO

GENERAL NOTES