






Front Elevation

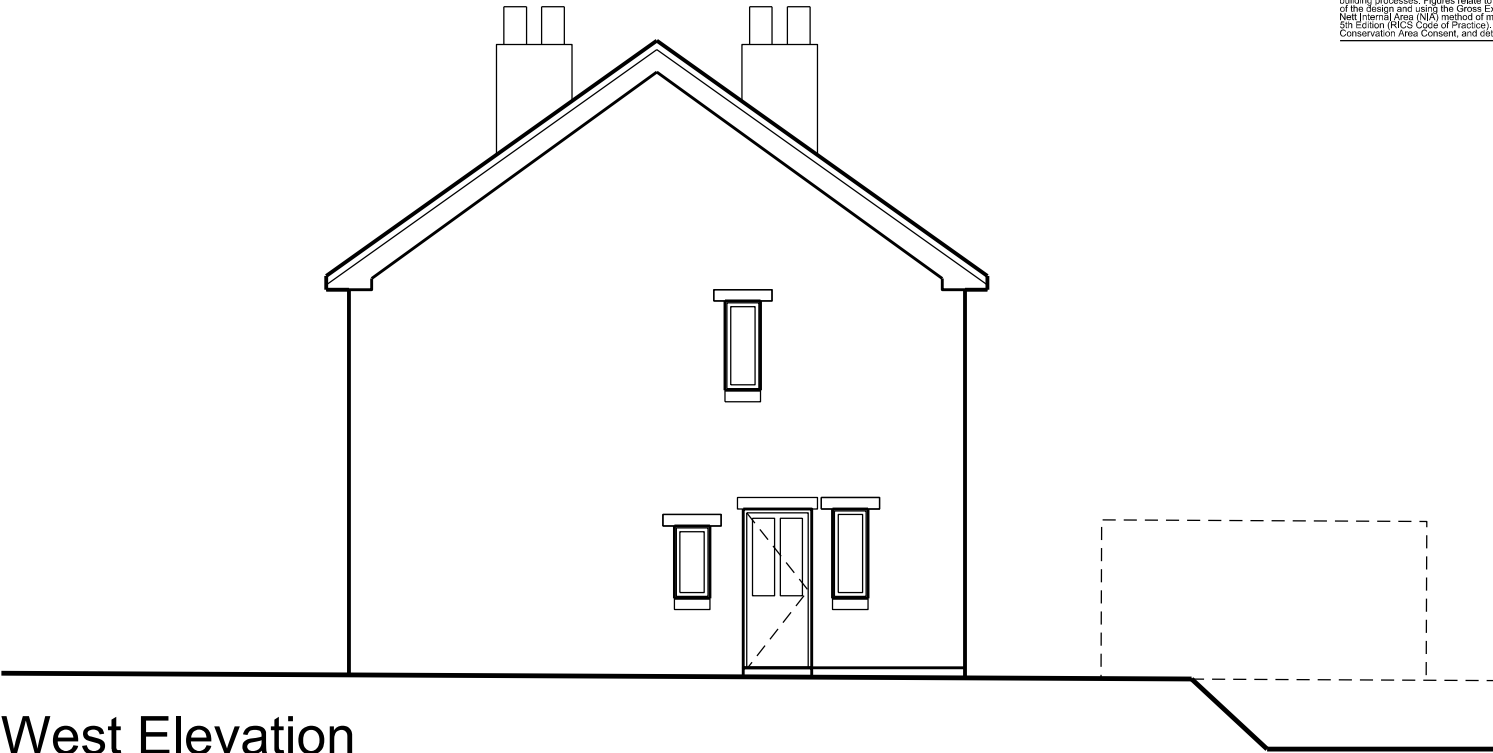

West Elevation

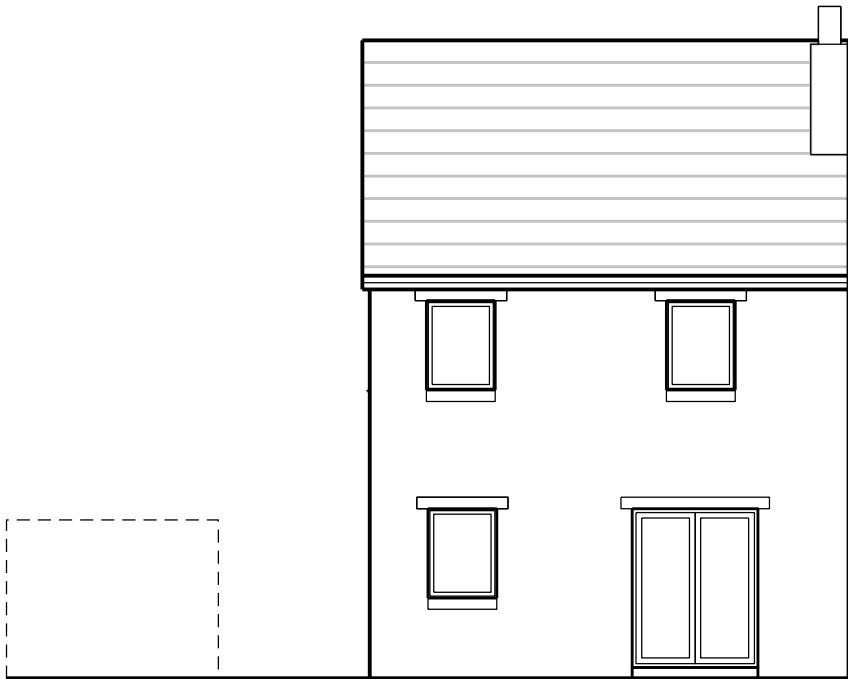

South Elevation

 

12 - 10 - 2020 Rev - : Submitted for planning

43 George Avenue, Huddersfield

DRAWING Existing Elevations
Double Storey Side & Single Storey Rear Extension

STATUS	SCALE @ A3	DATE
Planning	1:100	12.10.2020

DRAWING NO.
0018 - 200 - NA

REV
-