


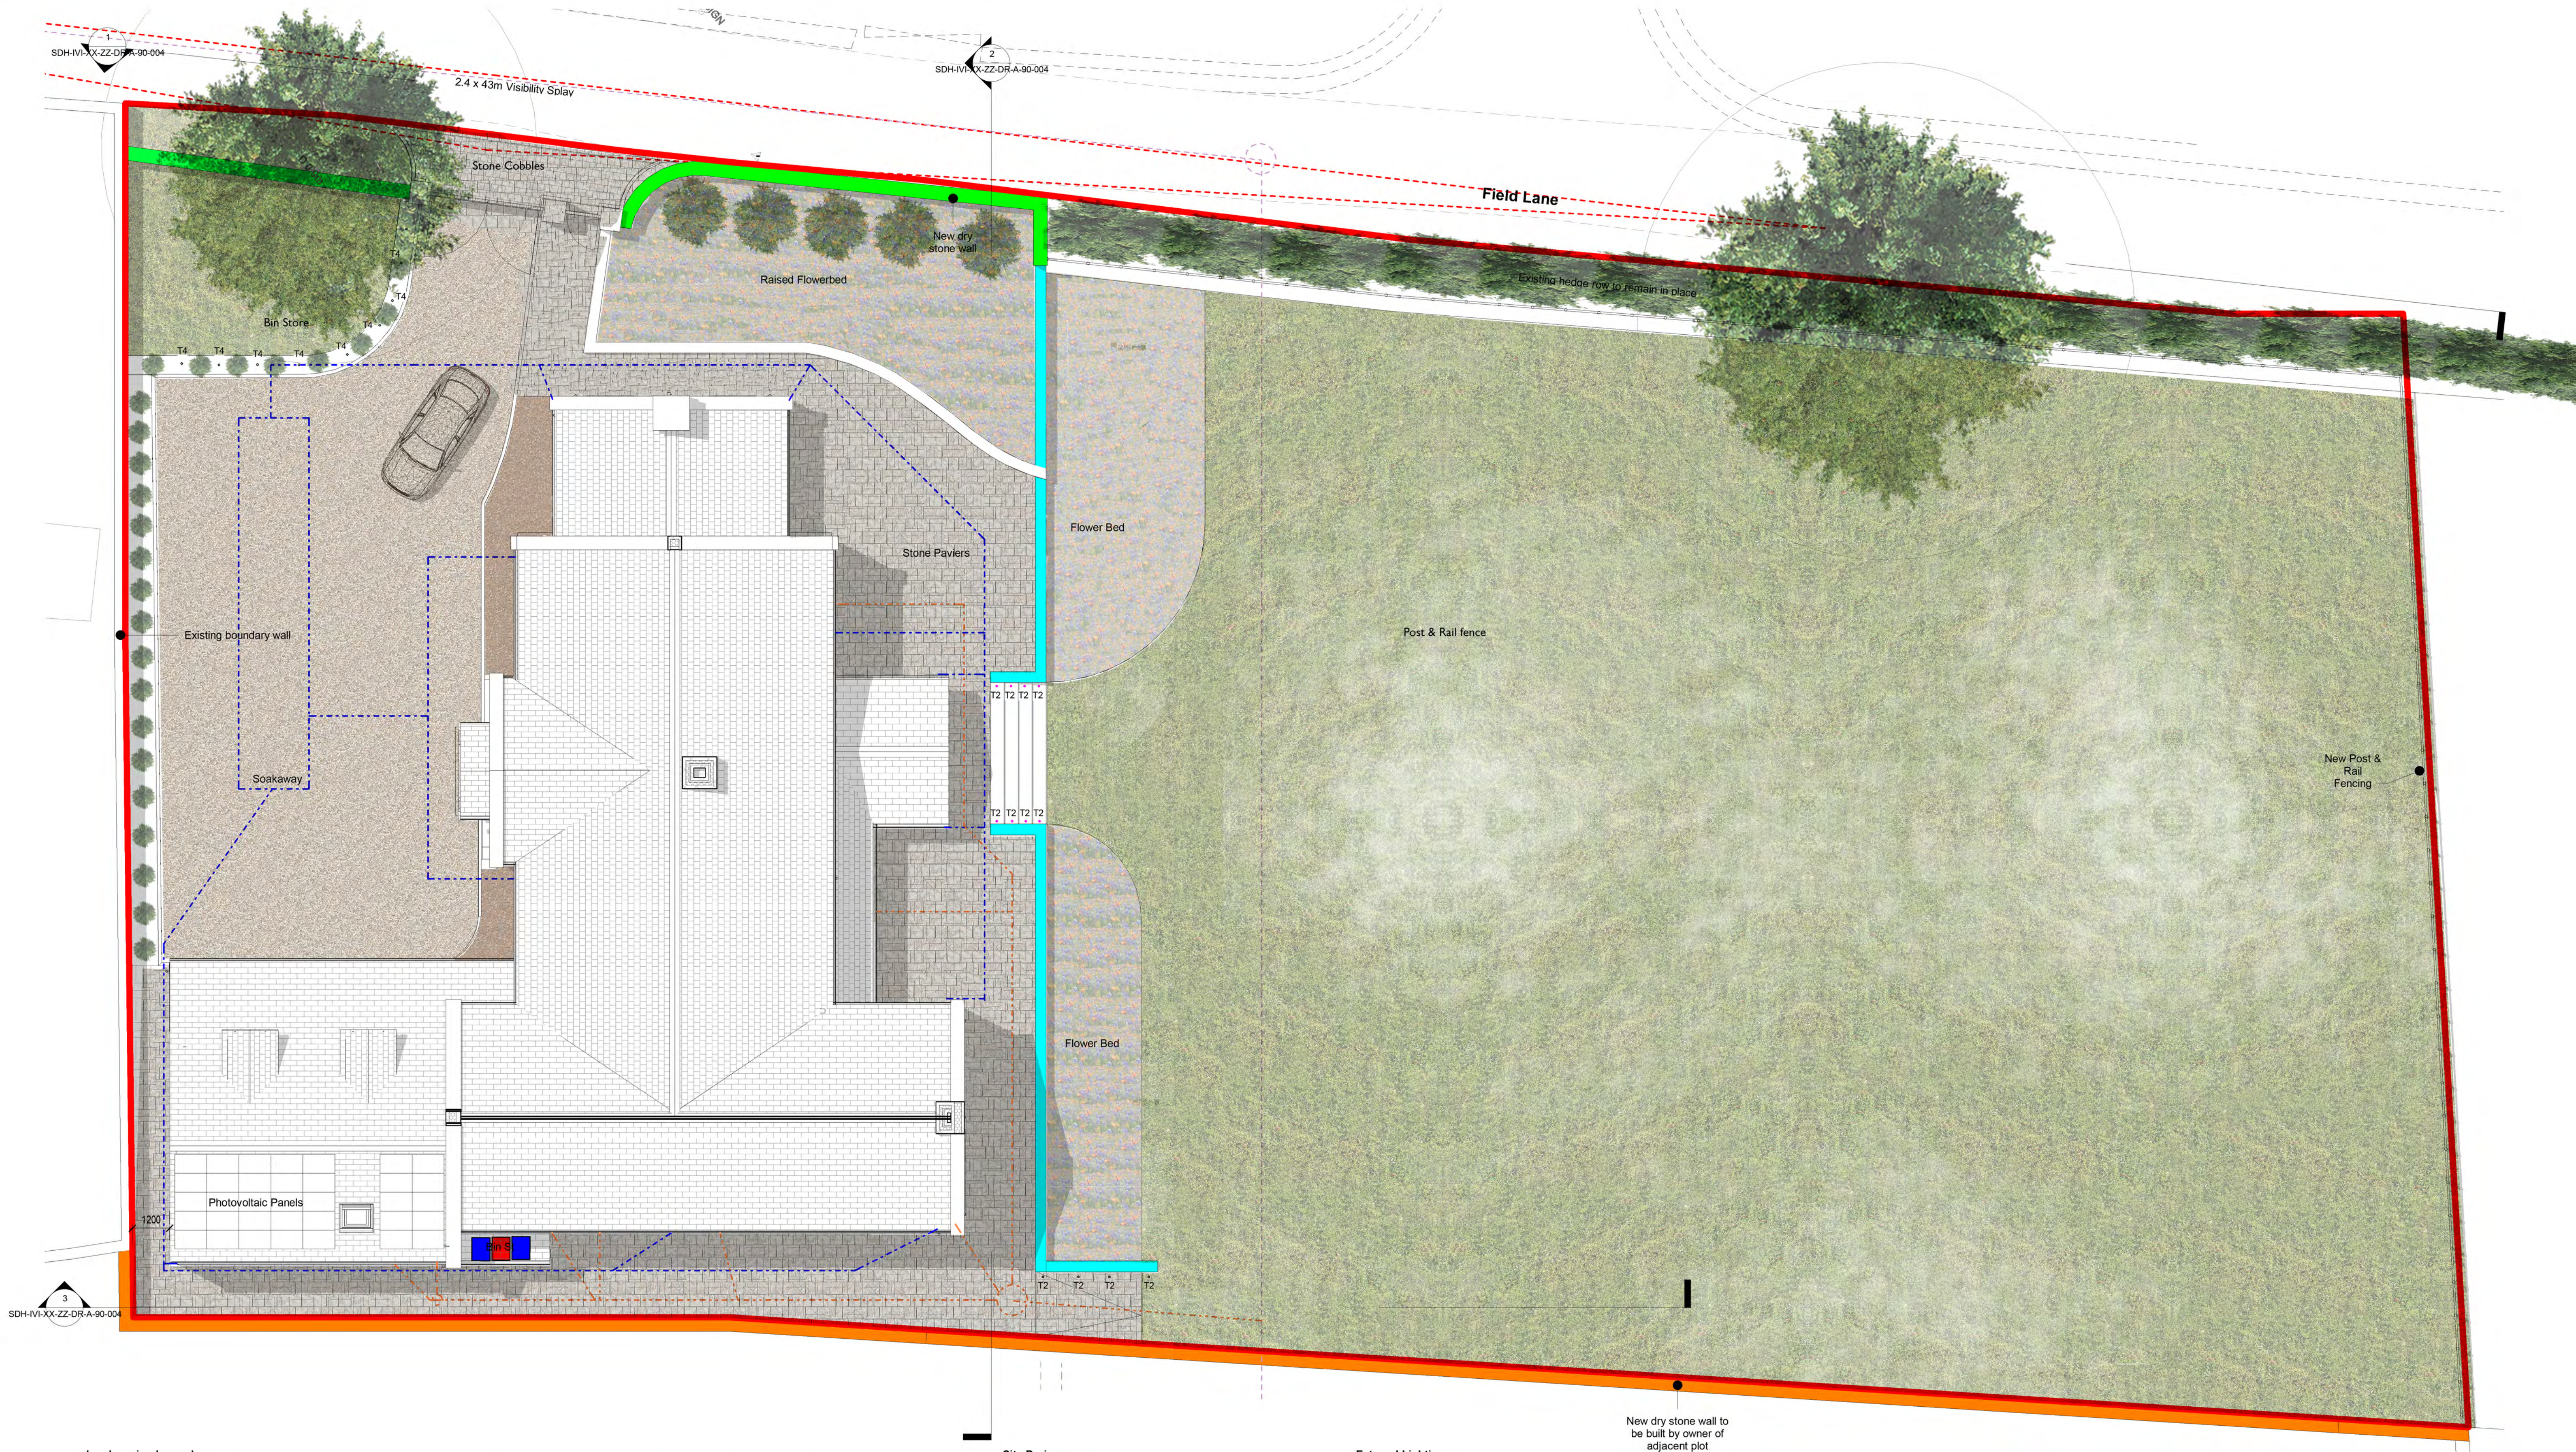

Landscaping Legend

	1200mm Dry stone boundary wall with rough stone half round capping.		1600mm Dry stone boundary wall with rough stone half round capping.		1000mm Retaining wall faced to have the aesthetic of a Dry stone wall with stone pavier capping.
	Balsalt Gravel Chippings 20mm		Amenity Grass		Prunus Lautoceraus Hedge Planting
	600mm x 900mm Natural stone flags		250mm x 150mm Natural Stone Sets		Retaining wall to be built by owner of adjacent plot - 3 Deer Croft
	Flower Bed		Boundary		

Site Drainage

	Proposed Surface Water Drainage Drainage runs shown in dicatively refer to Civil Engineers drawings for details
	Proposed Surface Water Drainage Drainage runs shown in dicatively refer to Civil Engineers drawings for details
	Proposed Sewer Location (approx.) Drainage runs shown in dicatively refer to Civil Engineers drawings for details
	ACO Threshold Drain
	ACO Raindrain Brickslot B 125

External Lighting

T1		Collingwood GL 100
T2		Collingwood WL341 Asymmetric Straight to mains cast step light
T3		Collingwood GL018 C AB Small Antique Brass LED Marker Light
T4		Collingwood SL220 Straight to mains LED spike light

New dry stone wall to be built by owner of adjacent plot

SCALE 1 : 100



Client Name
Mr & Mrs Sykes

Project
Stock Dove House, Famley Tyas

project number
2018.00205.000

drawing
Proposed Site Plan

drawing number
SDH-IVI-XX-ZZ-DR-A-90-002

Scale
As indicated @A1

Issue status
Tender

rev
P04

original by
MS

date created
11/09/18

approved by
-



ONEFOURONE Architects
5 Beech Court
Famley Tyas
Huddersfield
HD4 6AX
United Kingdom
T +447730 691282
E info@onefourone-arch.co.uk
www.onefourone-arch.co.uk