




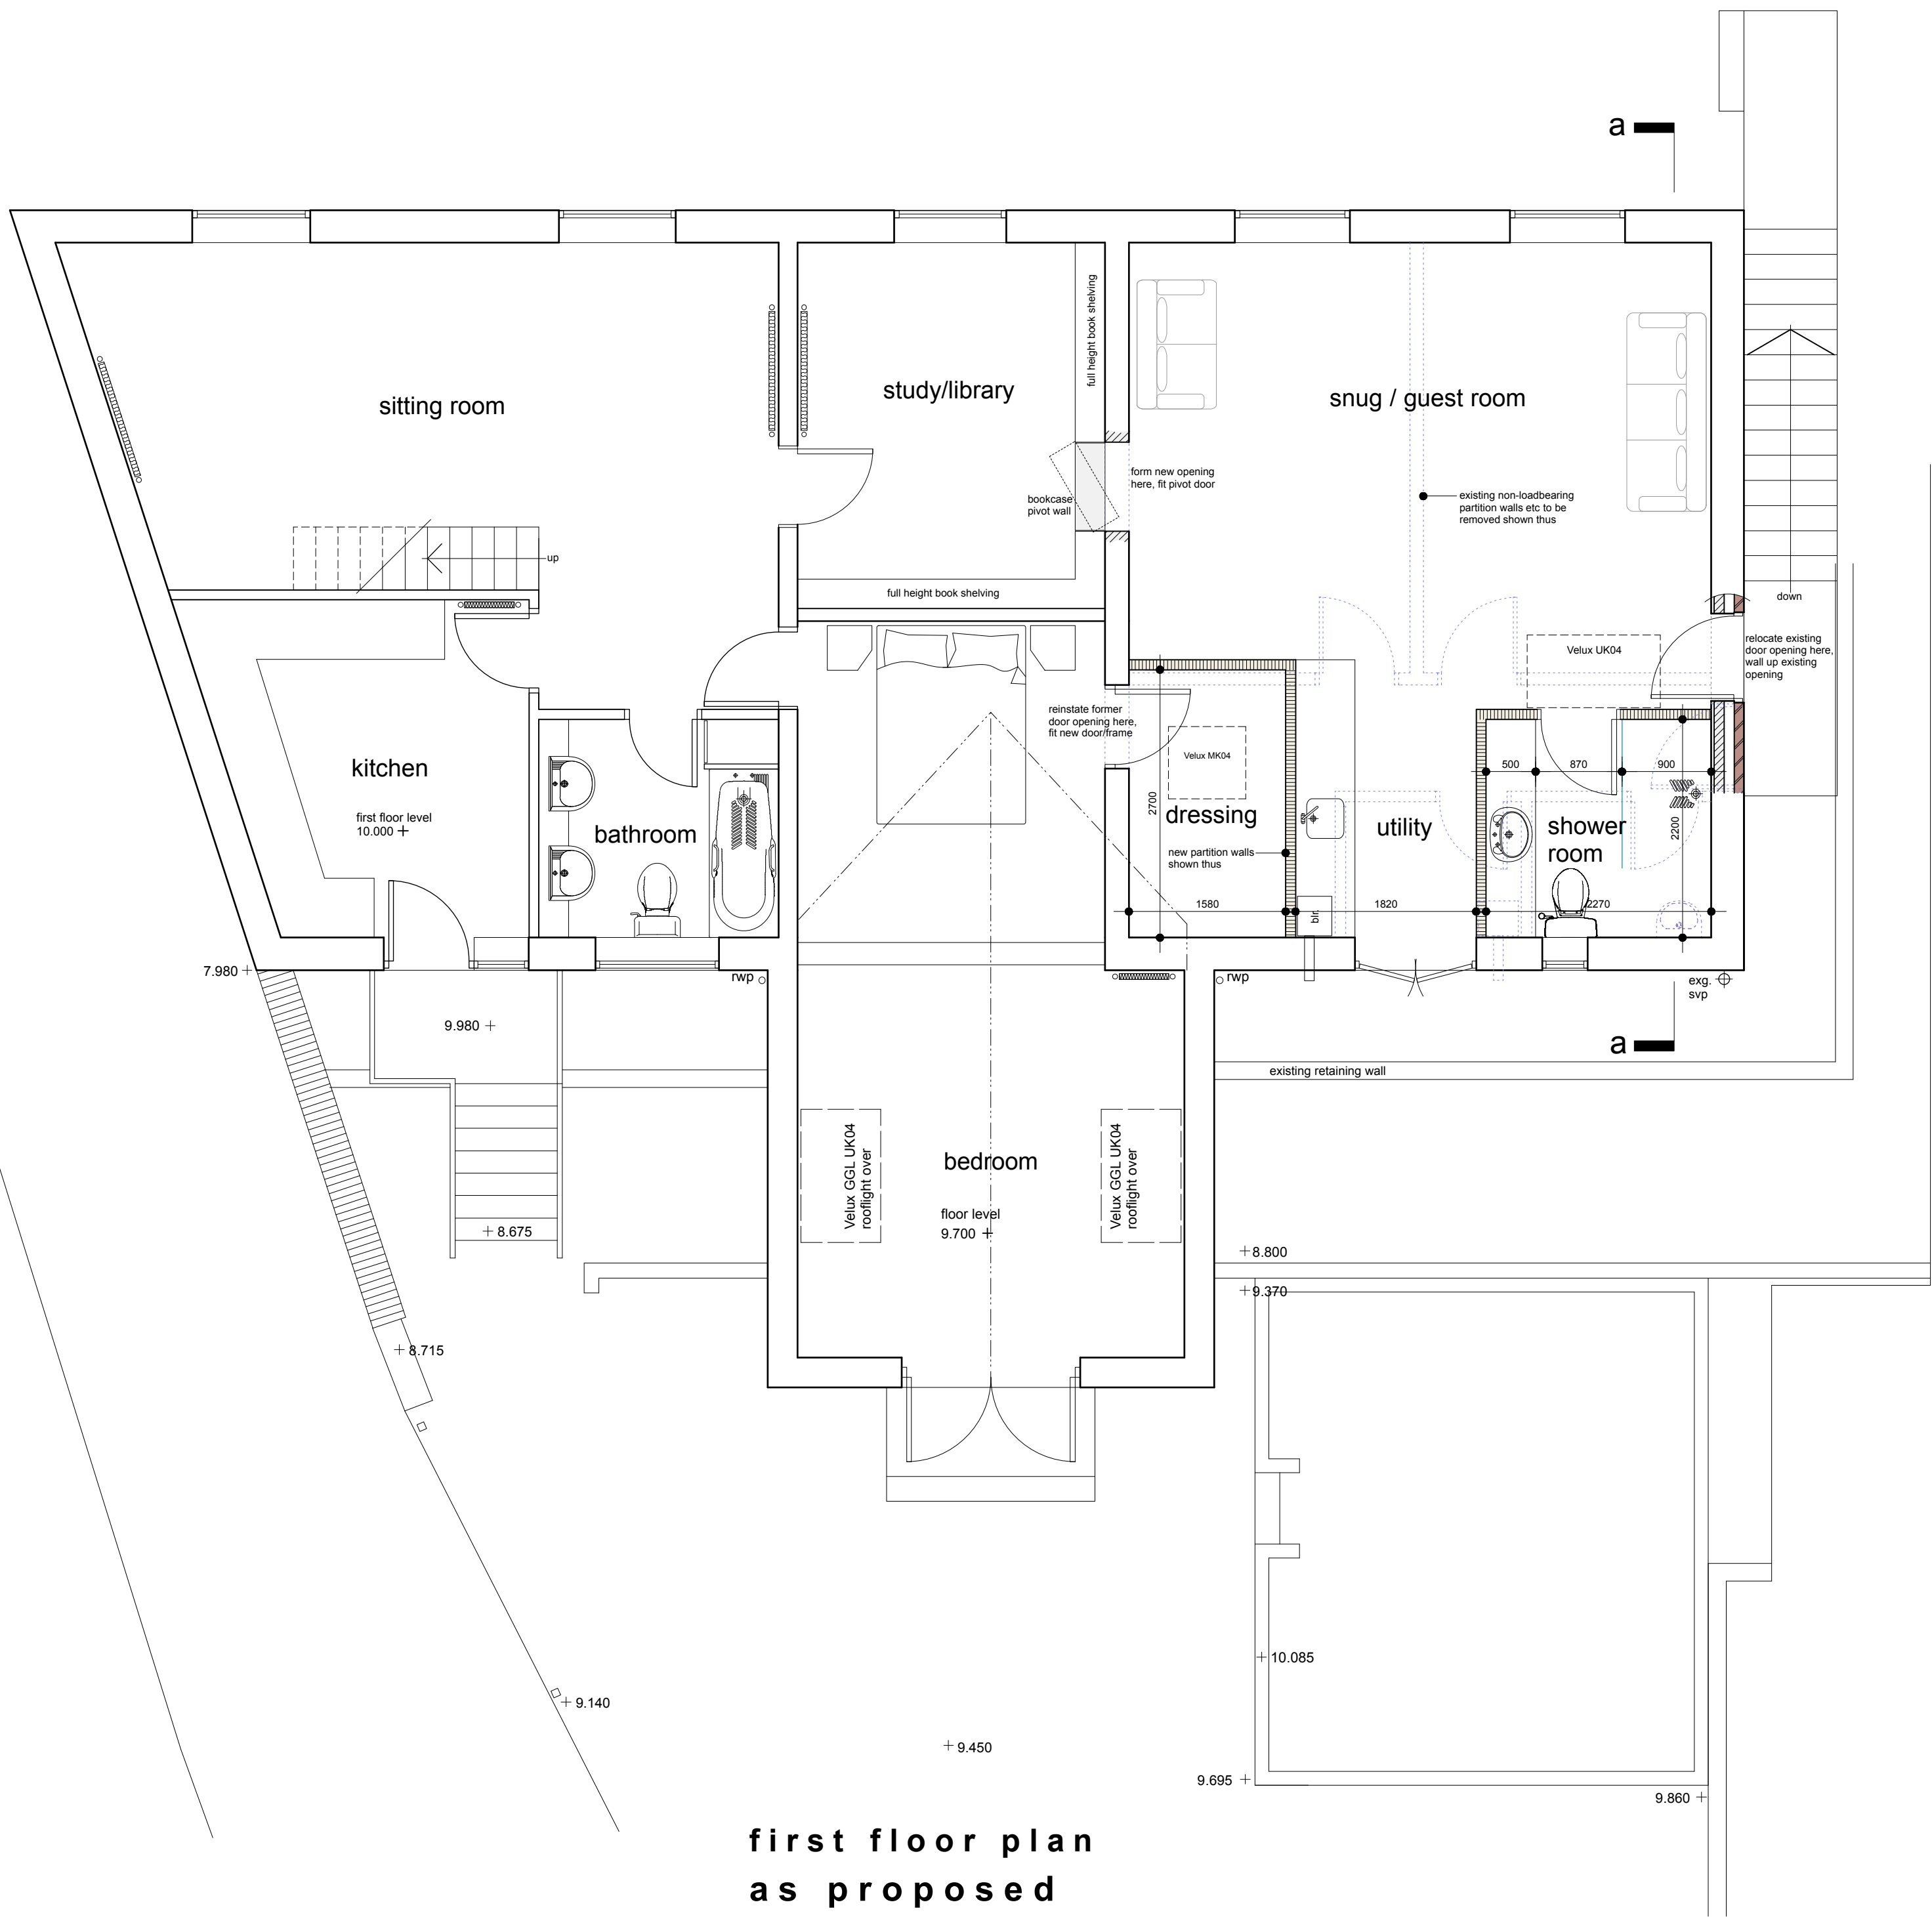


first floor plan
as proposed

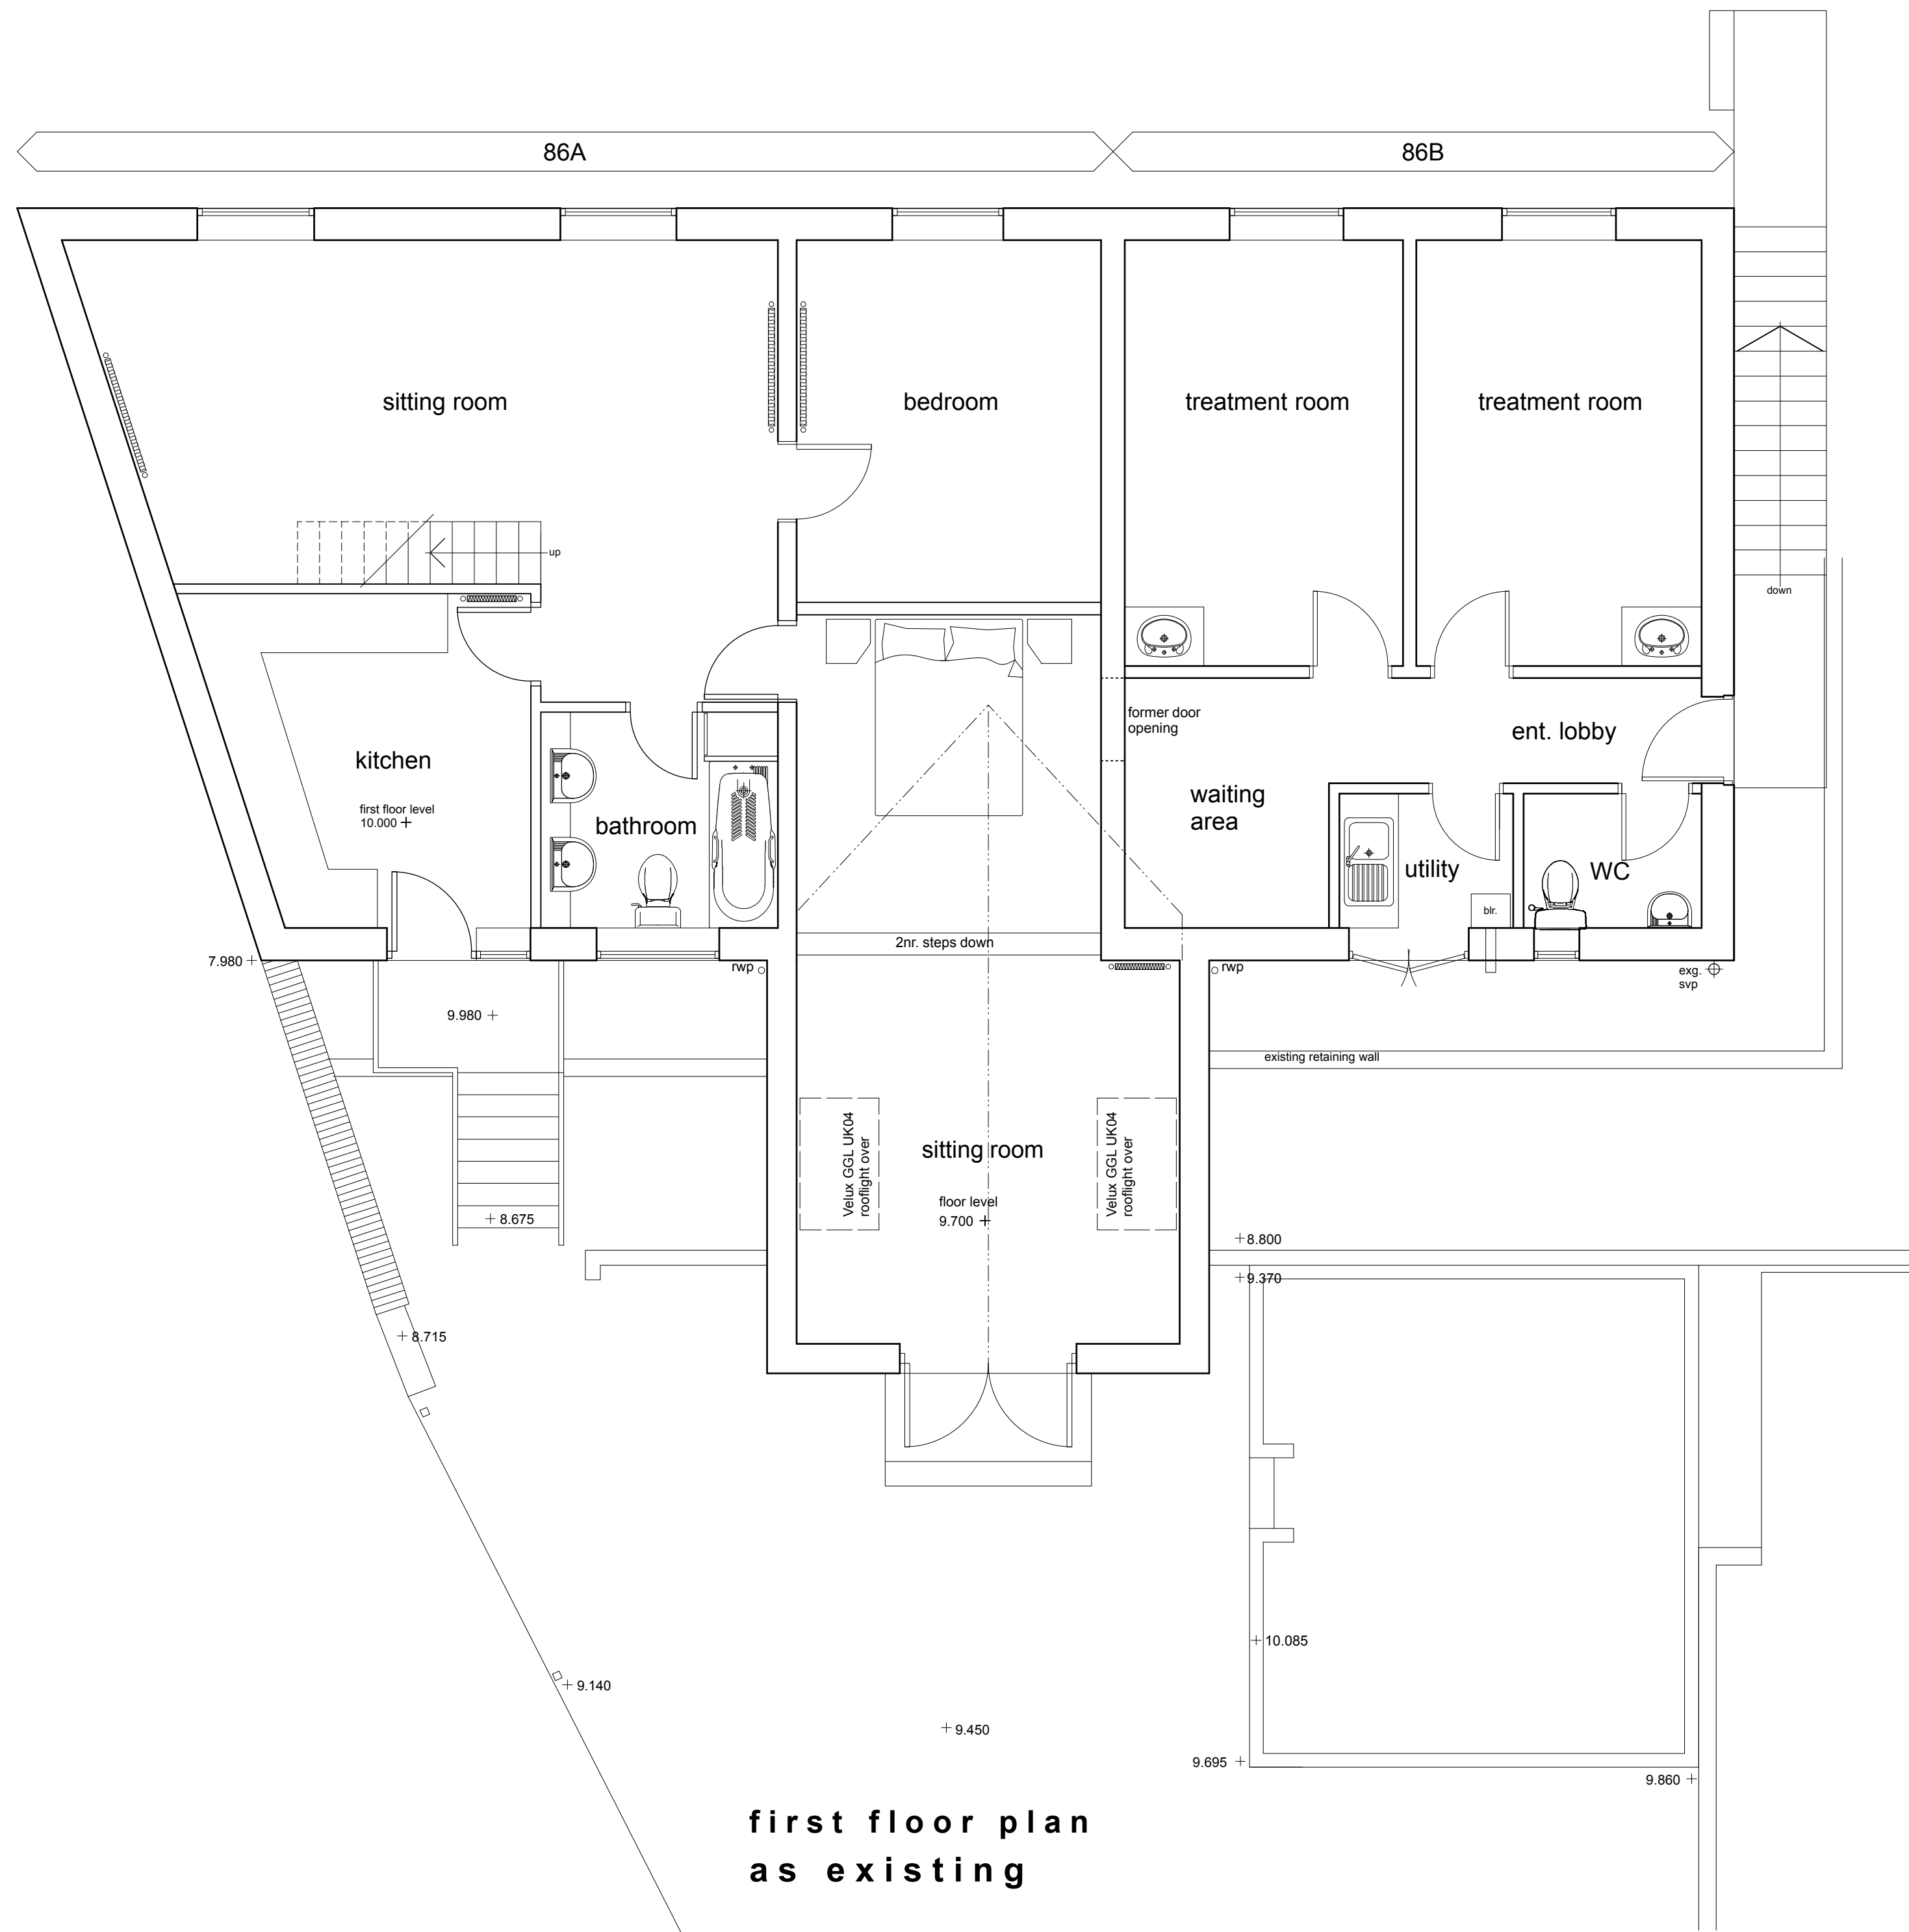

first floor plan
as existing

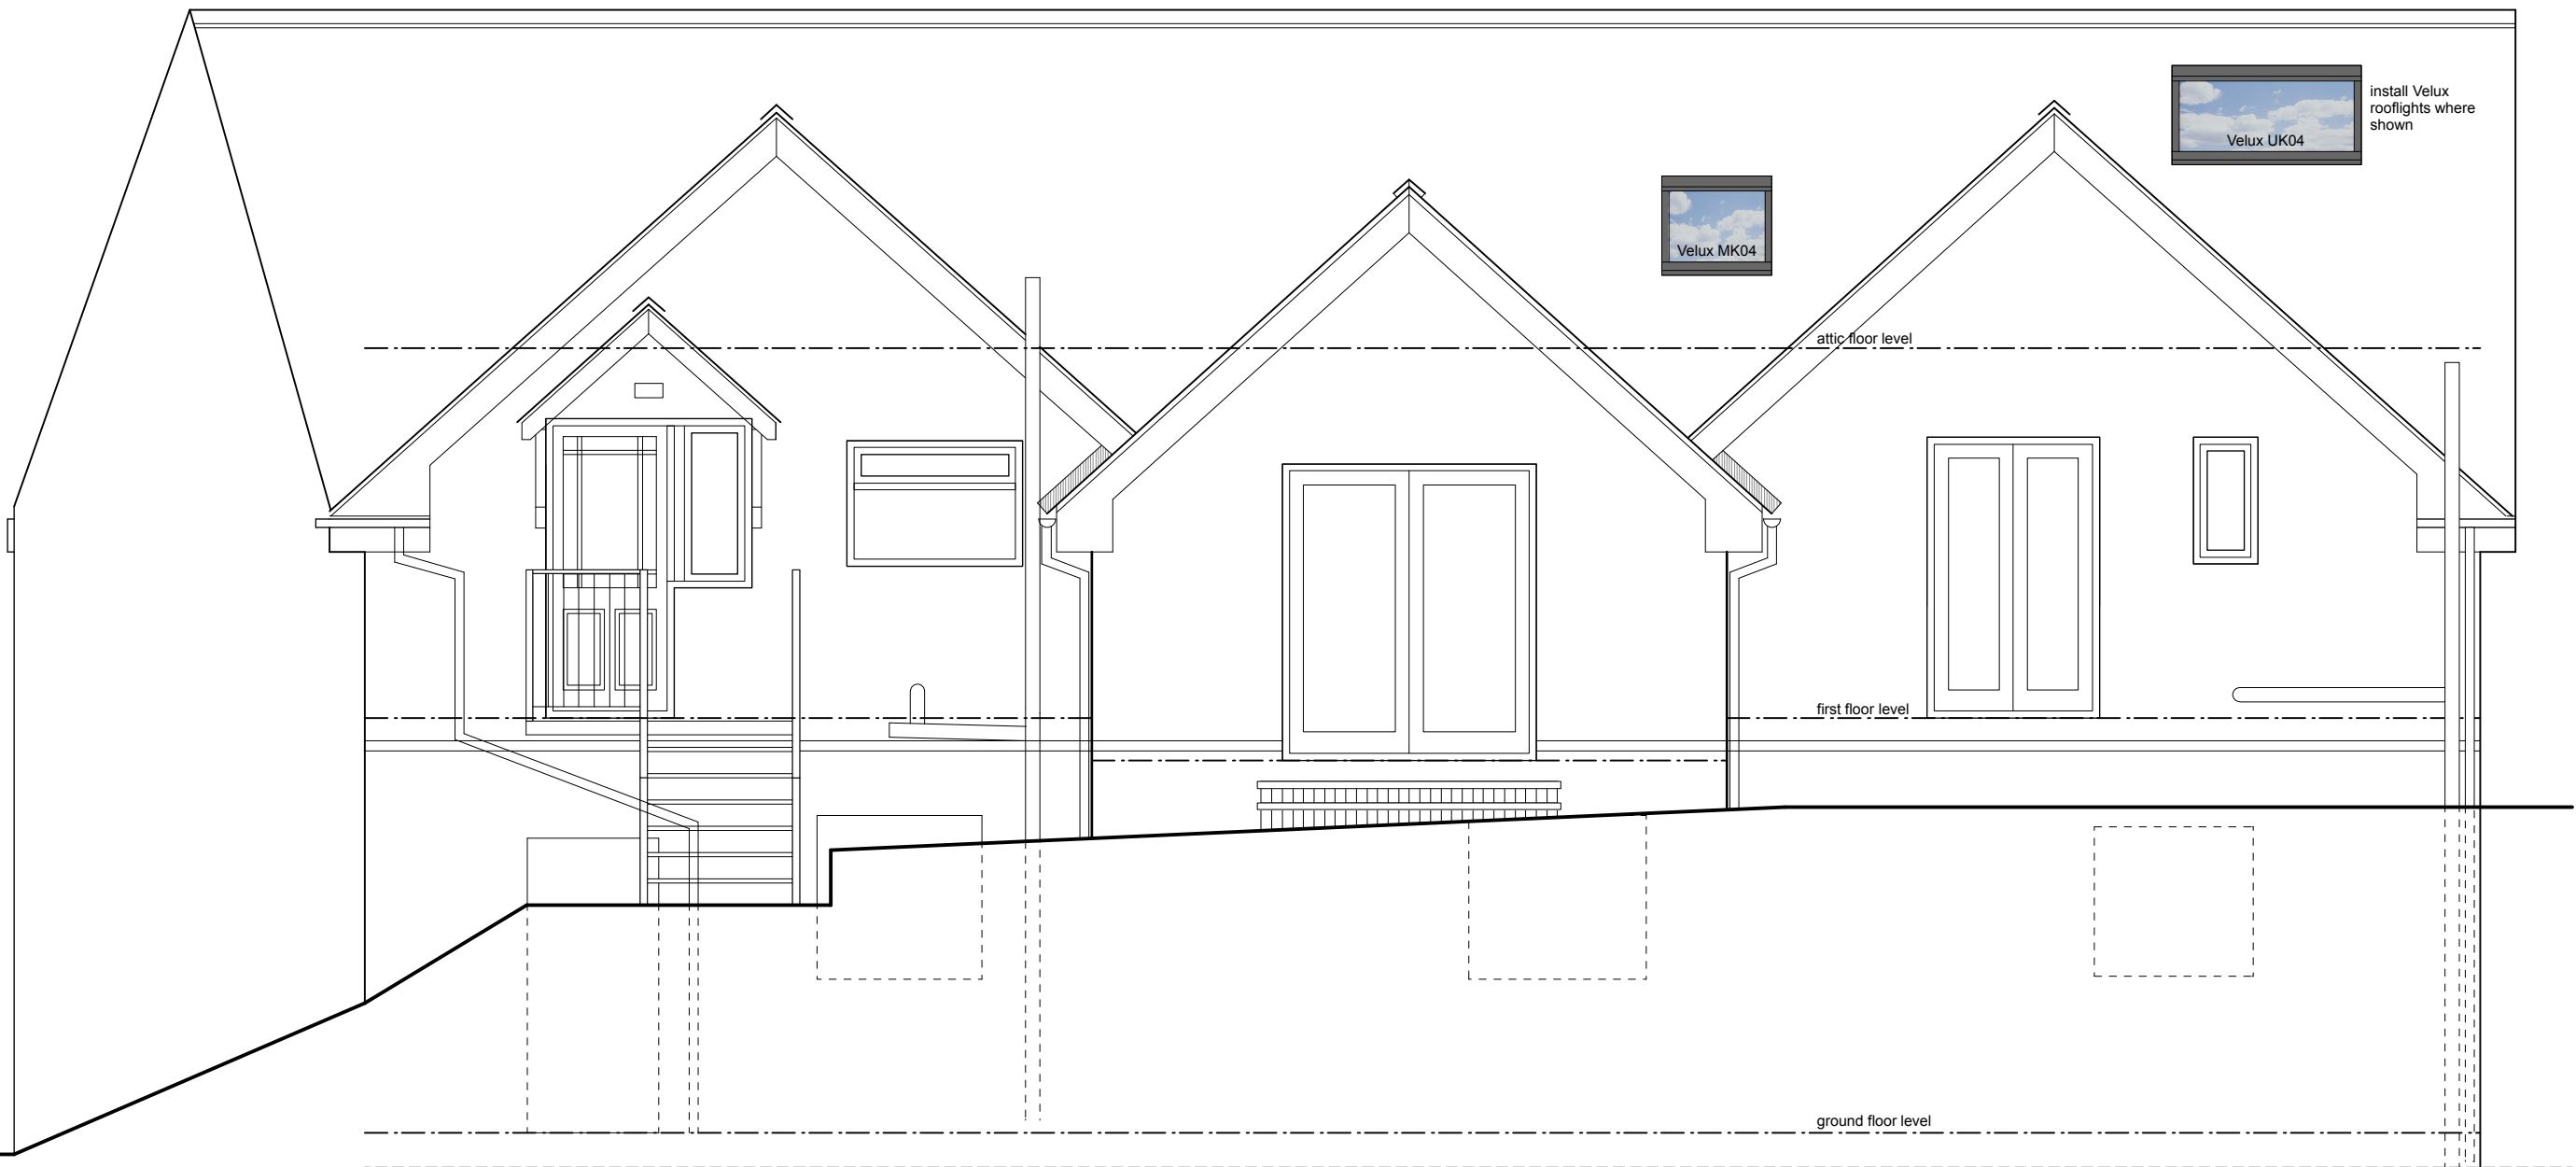

rear elevation

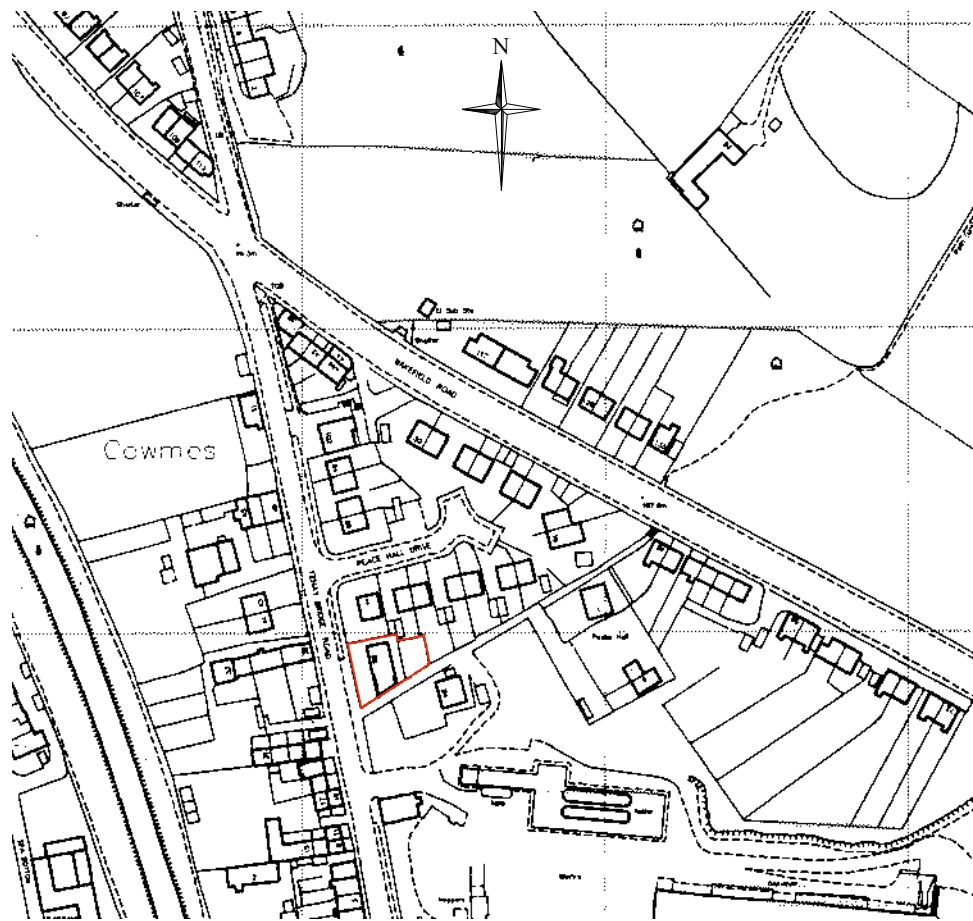

location plan 1/2500

This drawing has been prepared specifically for the purpose of obtaining Planning Permission and/or Building Regulation Approval. Its suitability for other purposes, without supplementary details and specifications cannot be guaranteed. The Permissions and/or Approvals are beyond the Architects control, and no guarantee that such will be granted is given or to be inferred by reason of the preparation of this drawing. Only figured dimensions are to be used. All dimensions to be checked on site. This drawing together with the design is the property and copyright of the Architect and must not be reproduced without prior written permission.

P03	Velux revised	10.11.20	AS	AS
P02	Drawing revised	10.11.20	AS	AS
P01	Drawing originated	16.10.20	AS	AS
rev.	description	date	drawn	approved



project change of use of first floor treatment rooms (86B) to extend accommodation of flat (86A) at 86A / 86B, Fenay Bridge Road, Fenay Bridge, Huddersfield for V. Moorhouse

title general arrangement as proposed
number 20053D-02-P03
scale 1:50
size A1

ARCHITECTURE
+ DESIGN
PARTNERSHIP

The Old Police Station 16 Bridge Lane Holmfirth HD9 7AN
T: 01484 685411 E: hello@adp-architects.com
W: www.adp-architects.com

RIBA
Chartered Practice