




- Notes:
1. Setting out to be the responsibility of contractor.
2. Contractor to pay particular attention to pitch of roof and headroom at stairs.
3. Any discrepancies to be reported to Colne Valley Design.

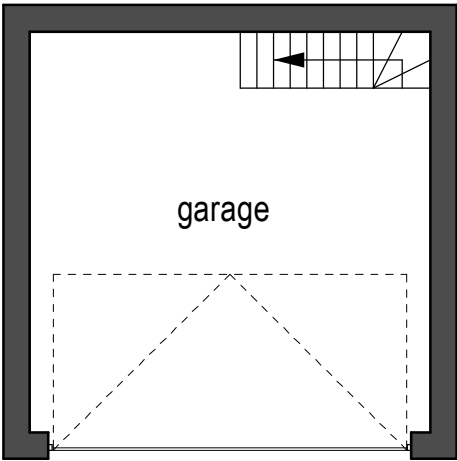


Proposed garage layout (1:100)

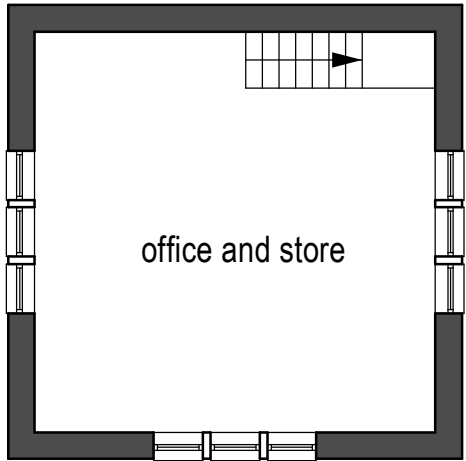


Proposed first floor layout (1:100)

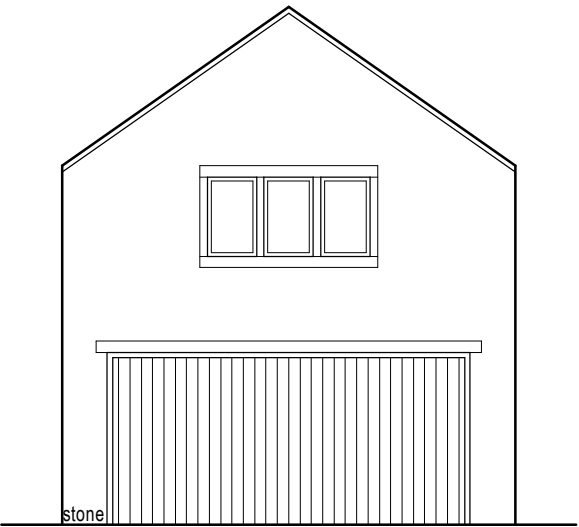


Proposed front elevation (1:100)

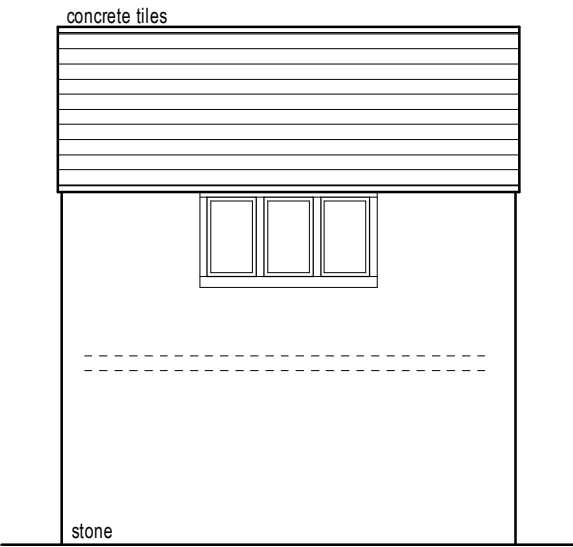


Proposed side elevation (1:100)

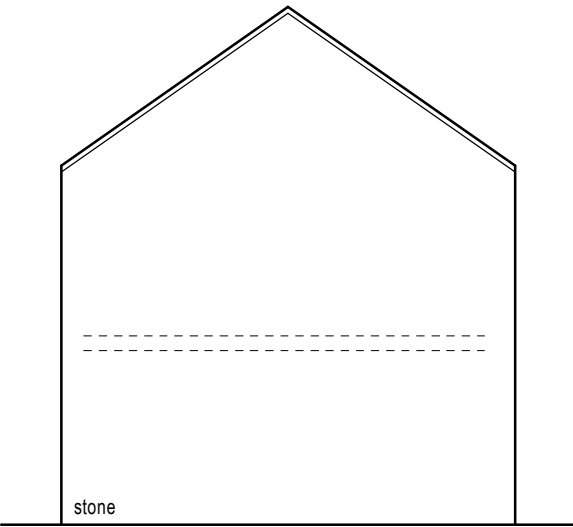


Proposed rear elevation (1:100)

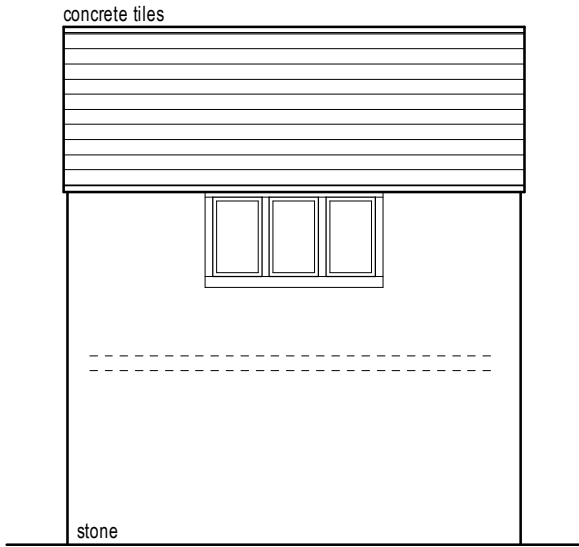


Proposed side elevation (1:100)

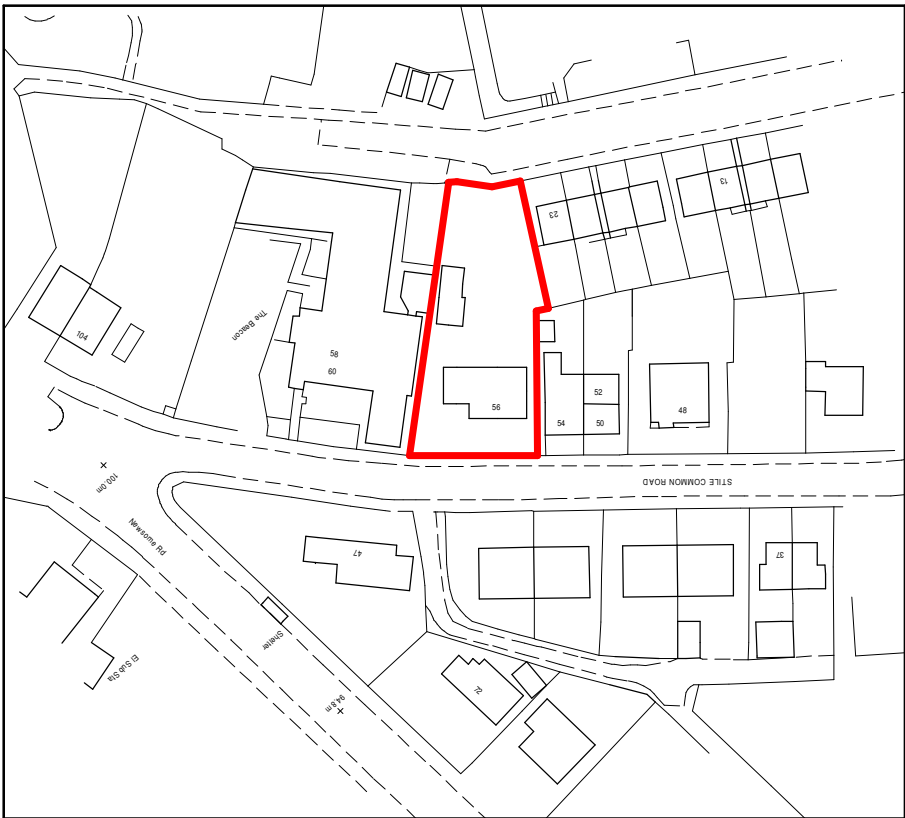

Location plan (1:1250)

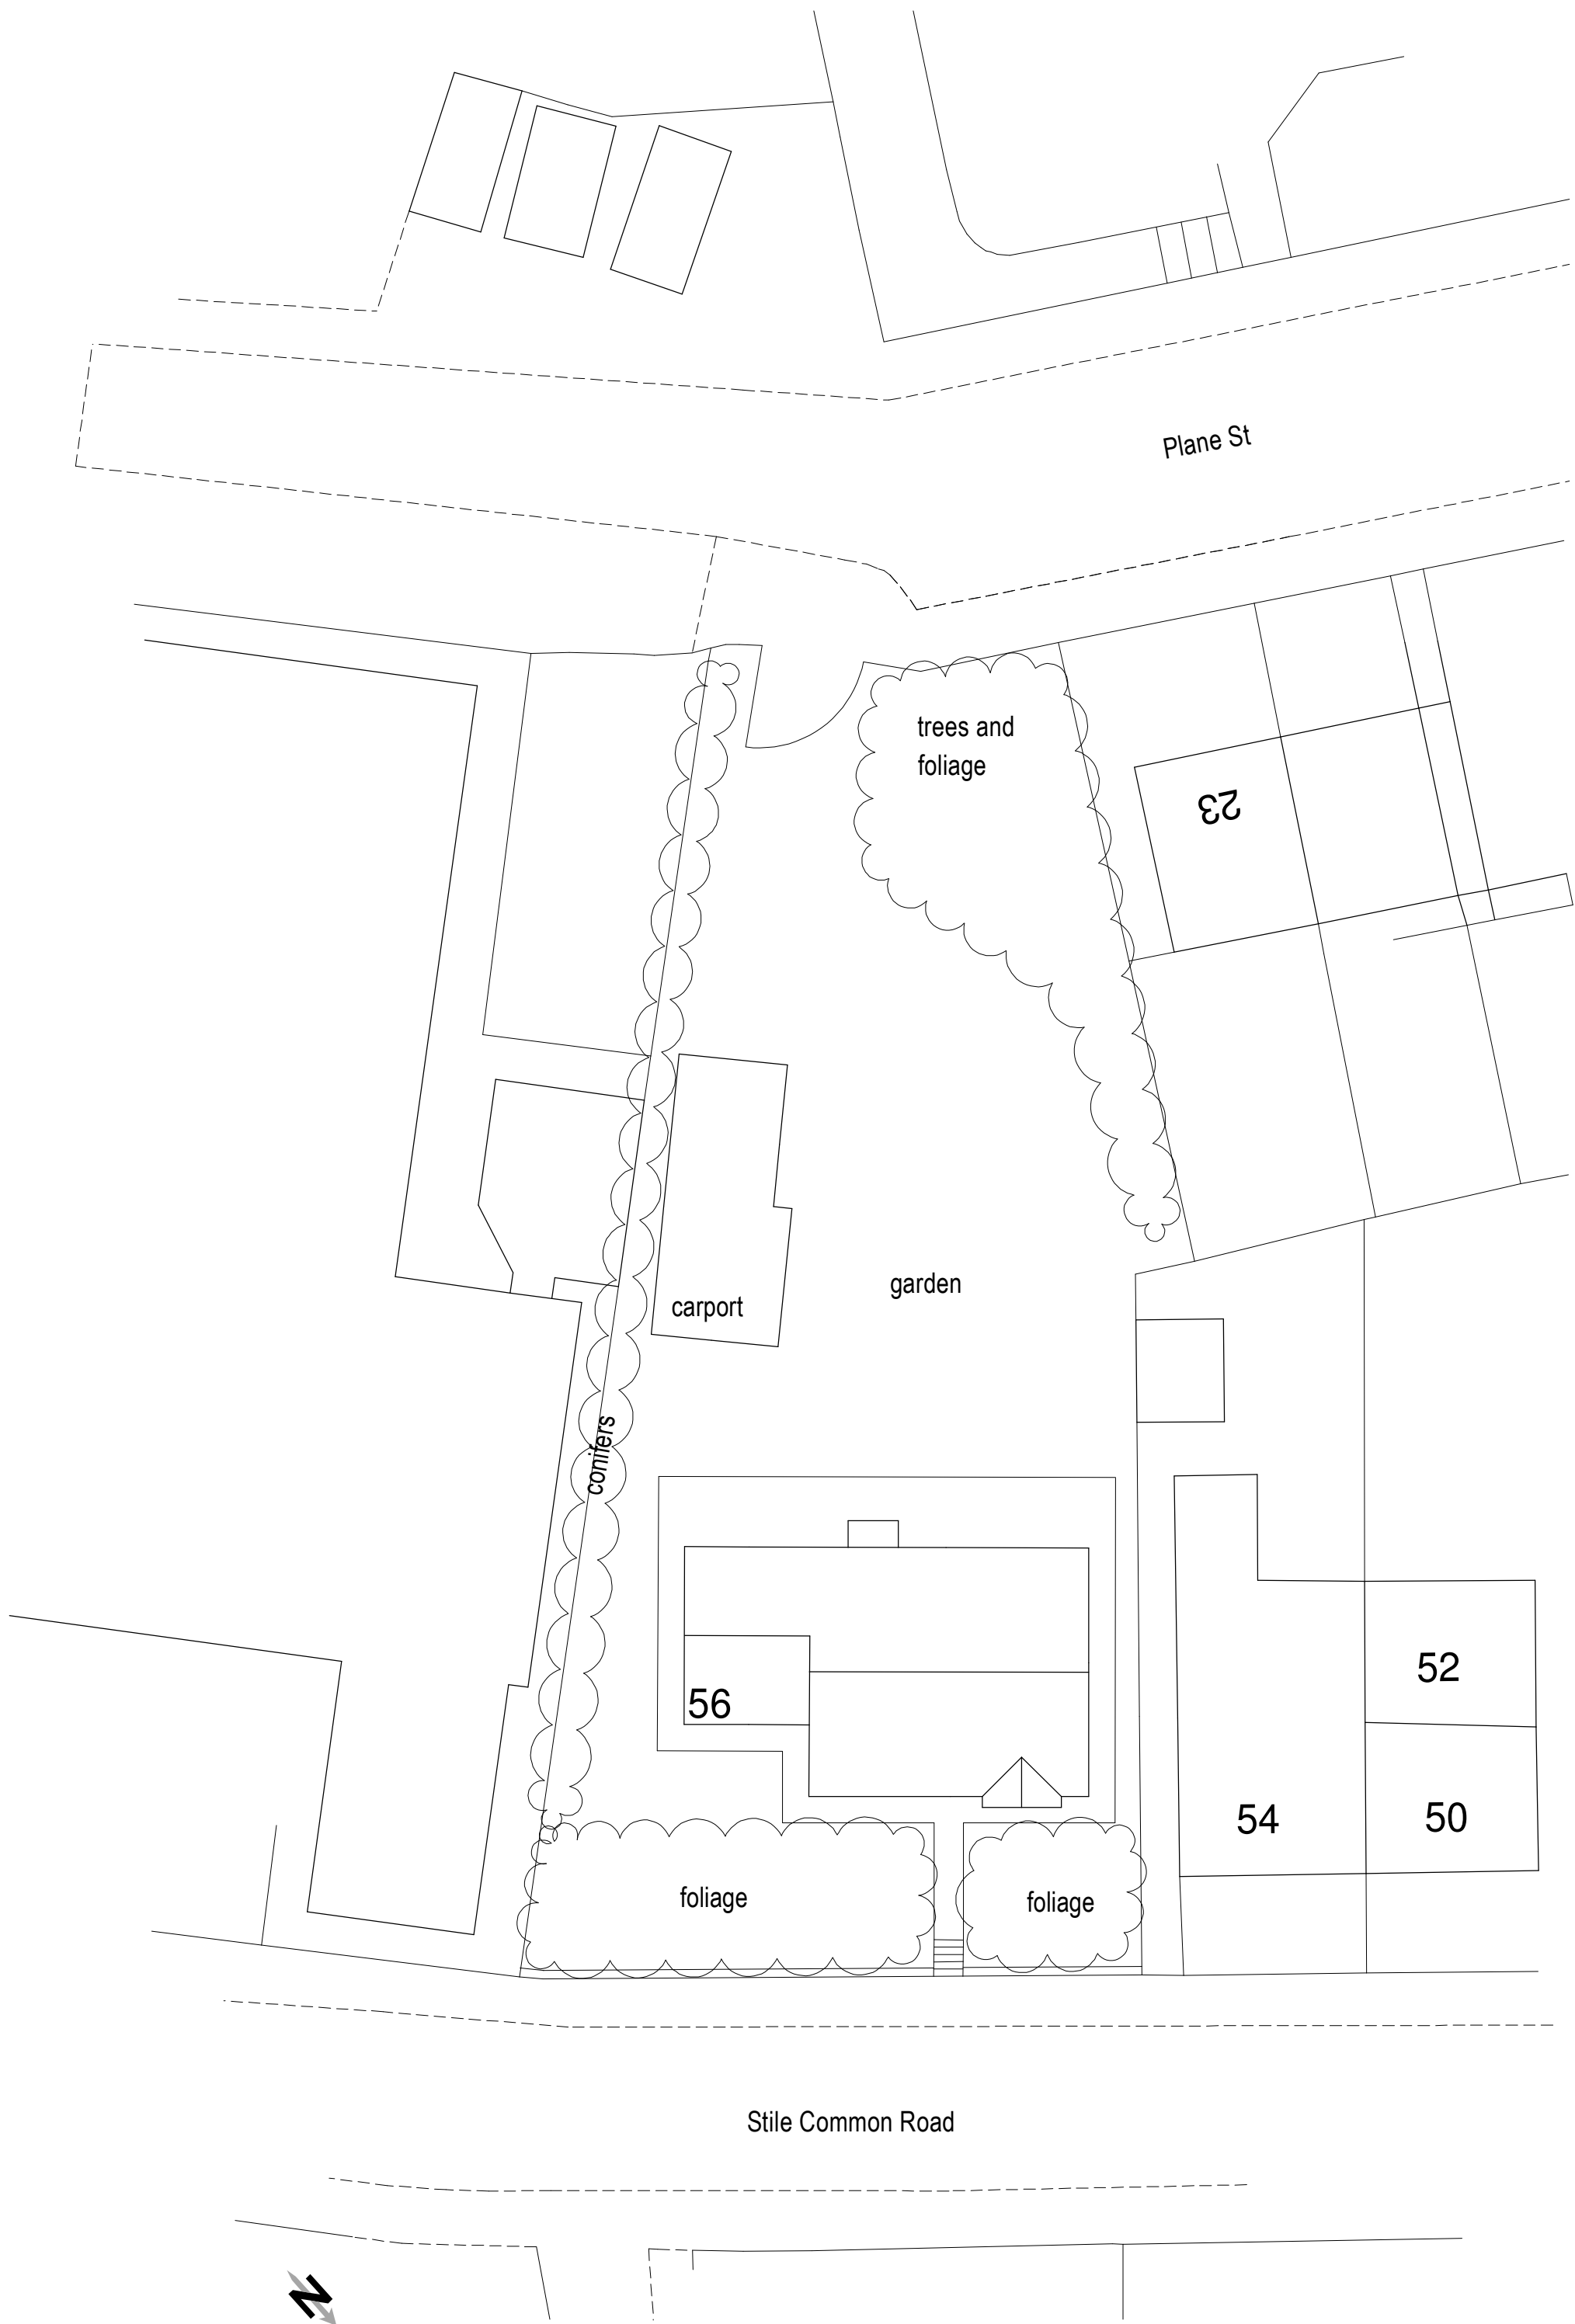

Existing site plan (1:200)

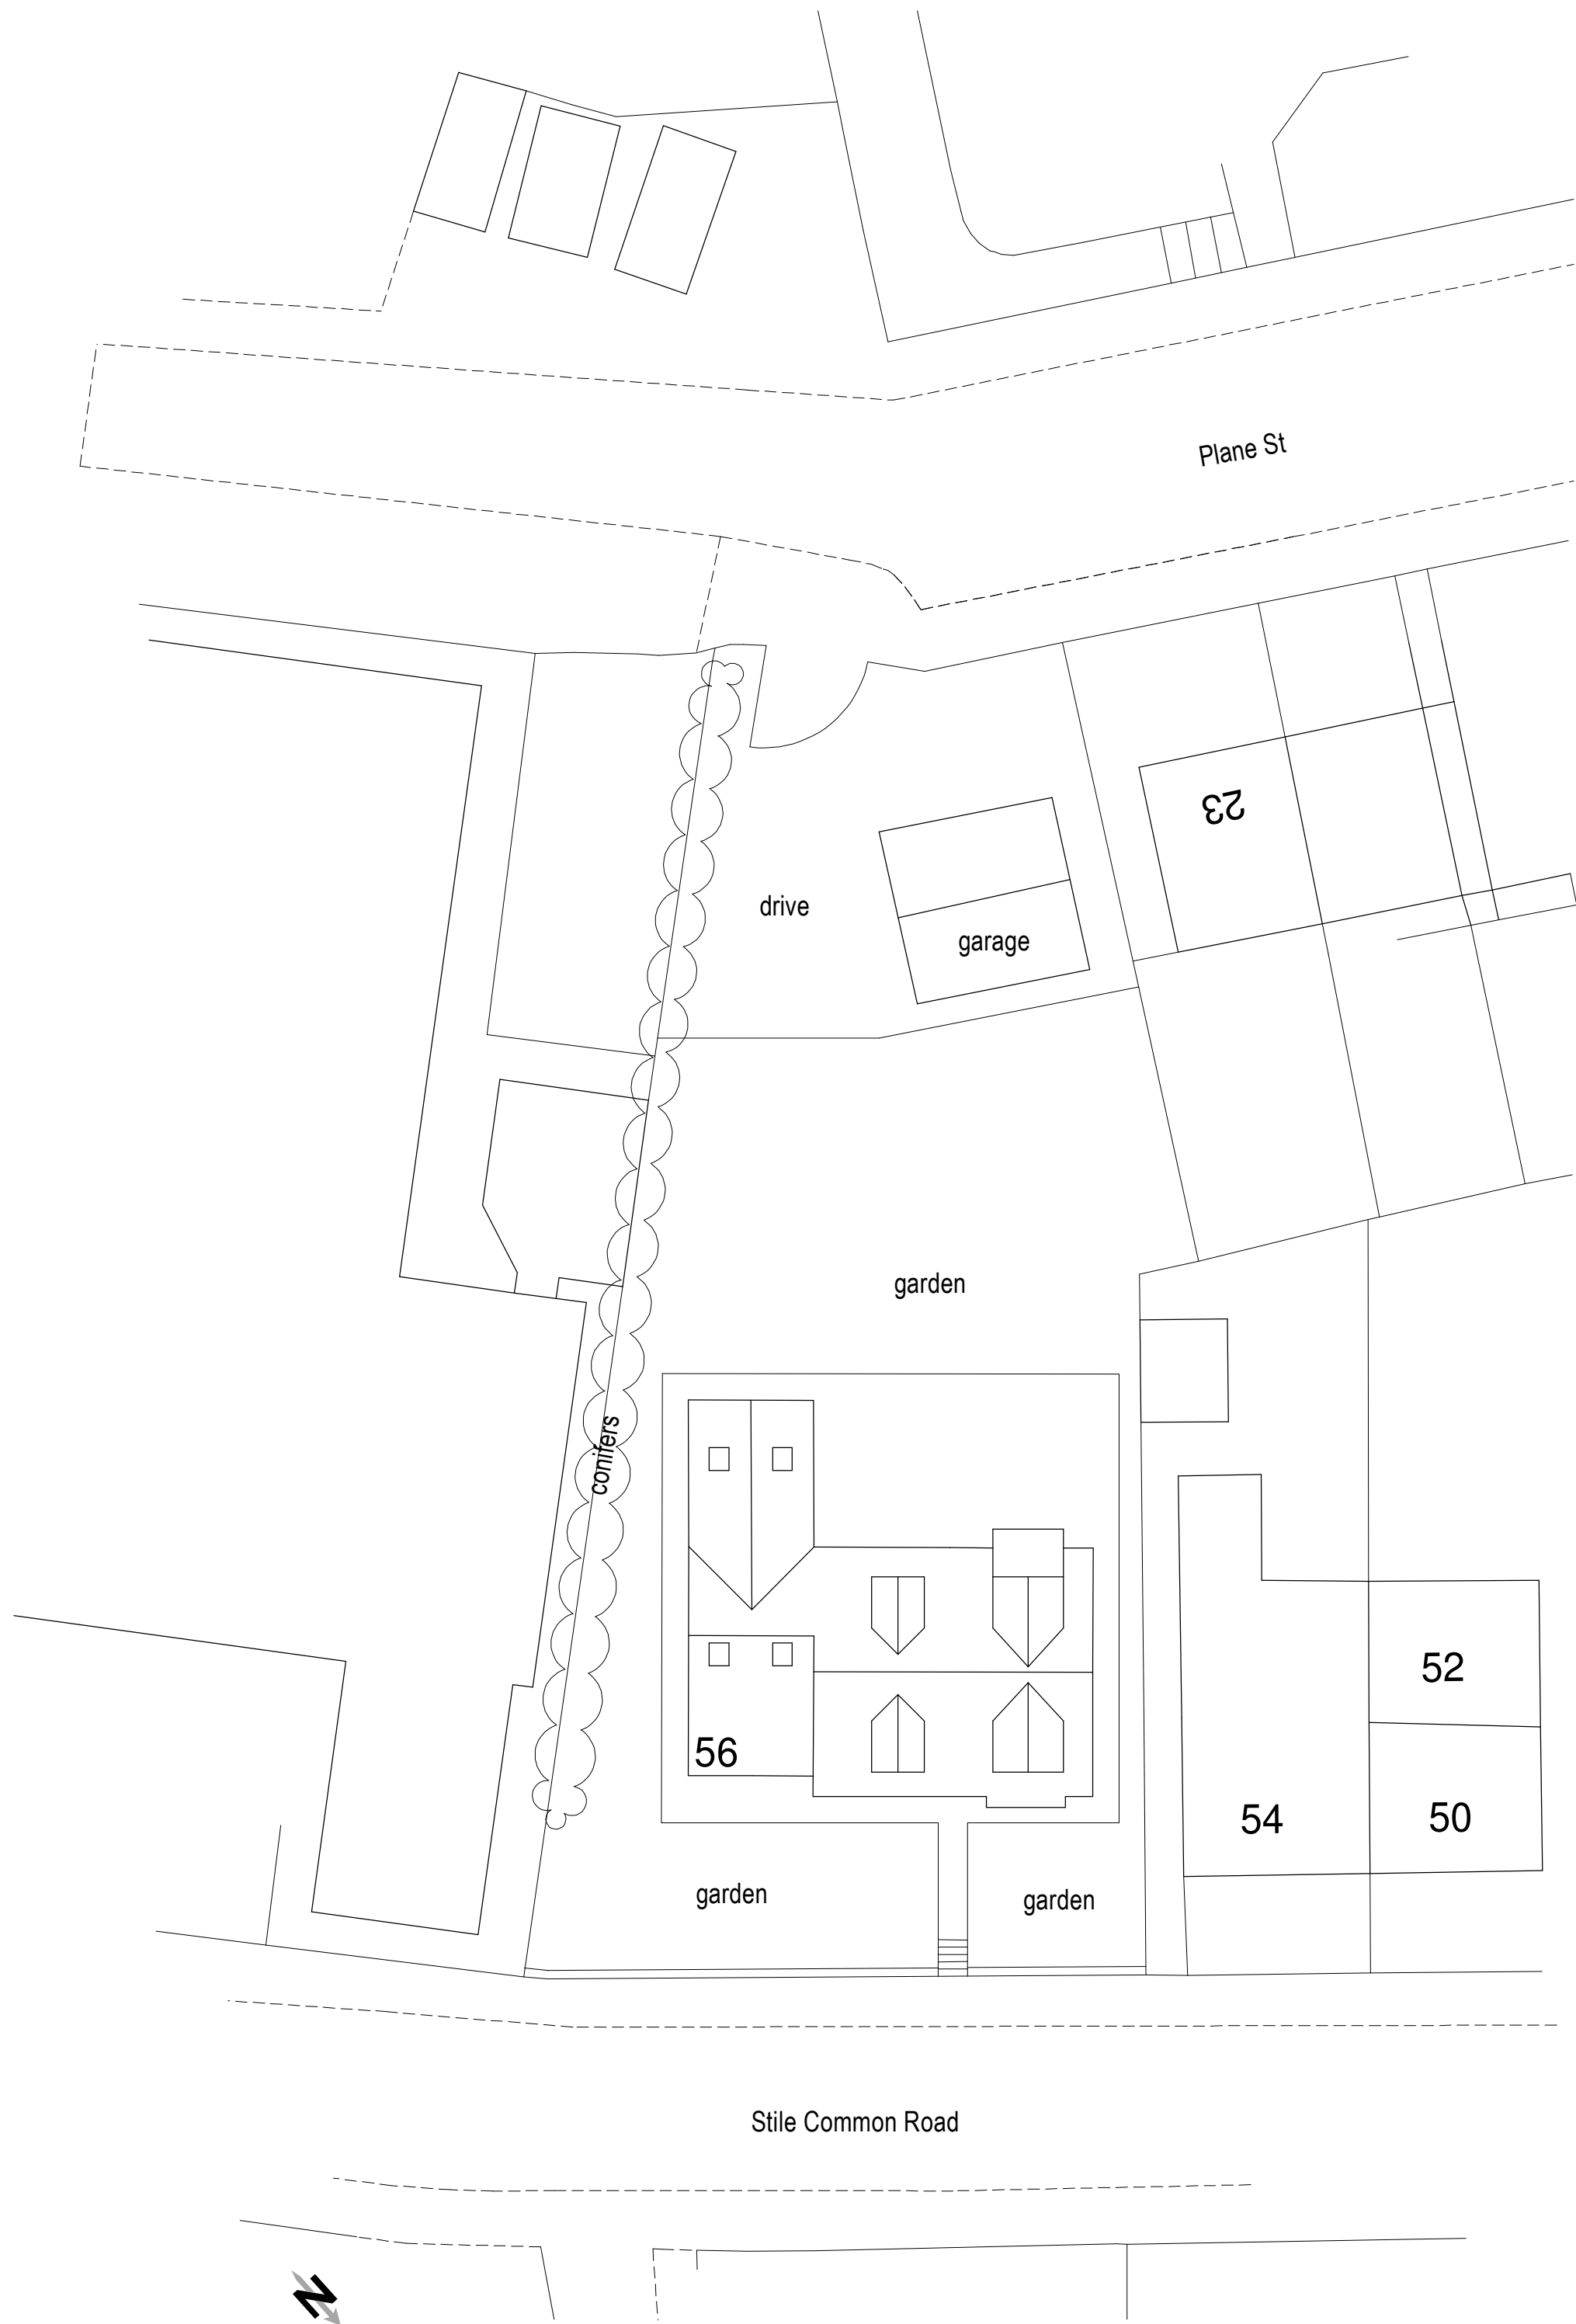

Proposed site plan (1:200)



Colne Valley Design
8 Meadow Lane
Staithe
Huddersfield HD7 5EX

Tel: 01484 842097
Mobile: 07867 803312
E-mail: mitchell@sbhomes.co.uk

Proprietor: S.A. Mitchell (A/CIOB)

Project
Proposed extensions and detached garage.

For
Mr M Greenwood.

Address
56 Stile Common Road
Newsome
HD4 6DE.

Title
Site plans and garage details.

Job No.
20 J 49.

Drawing number
02.

Date
Oct 2020.