



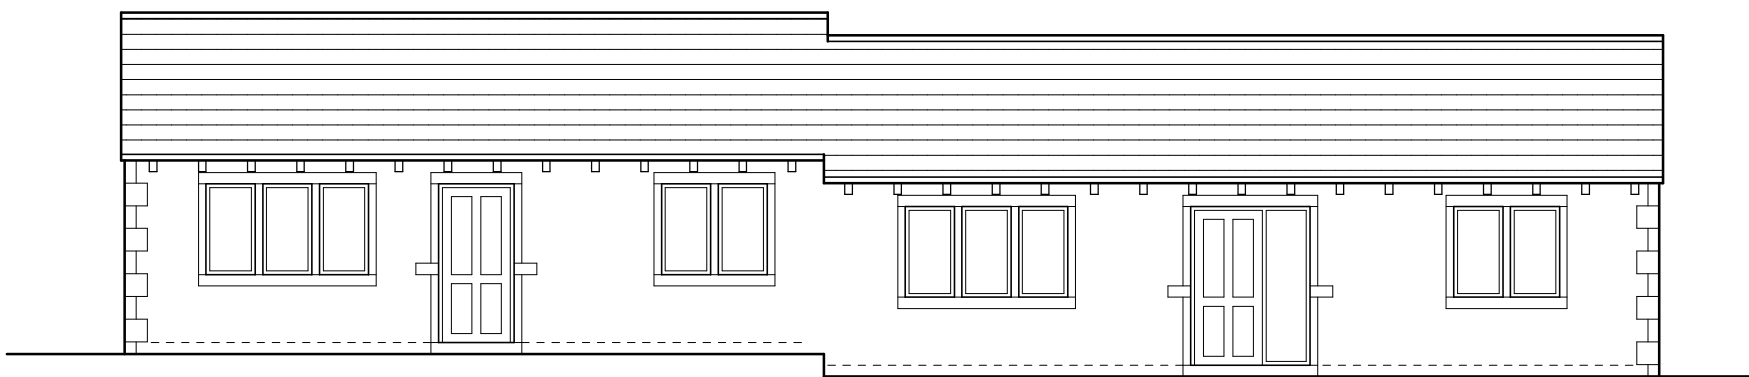


Front elevation (1:100)

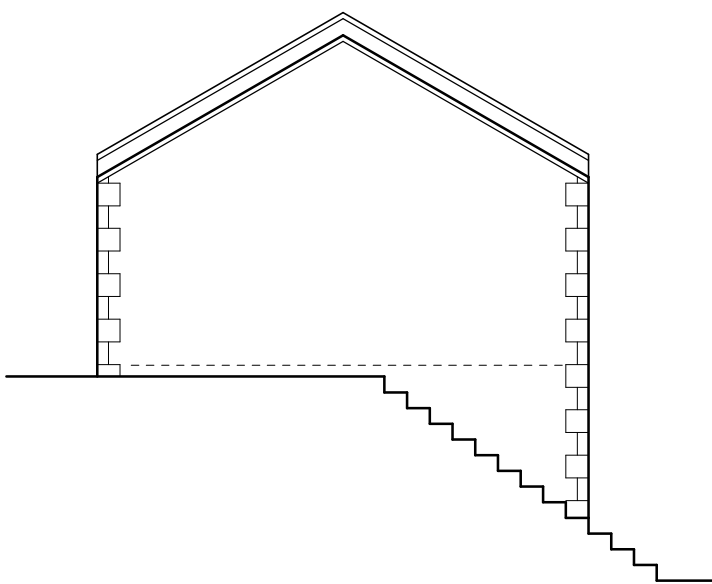


Side elevation (1:100)



Rear elevation (1:100)

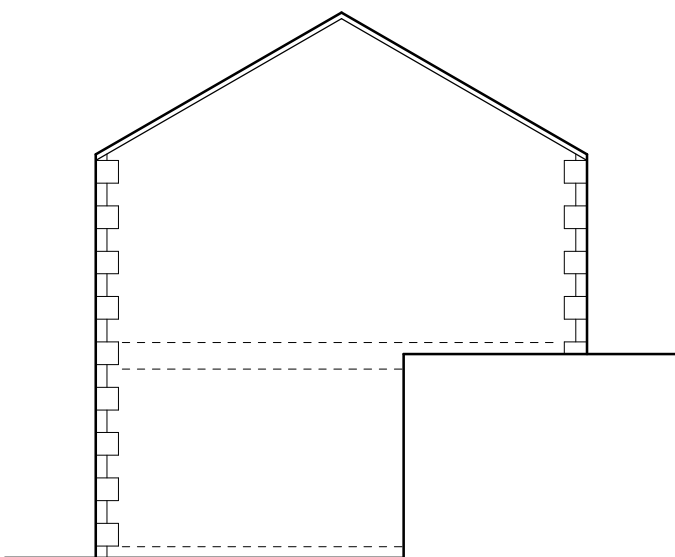


Side elevation (1:100)

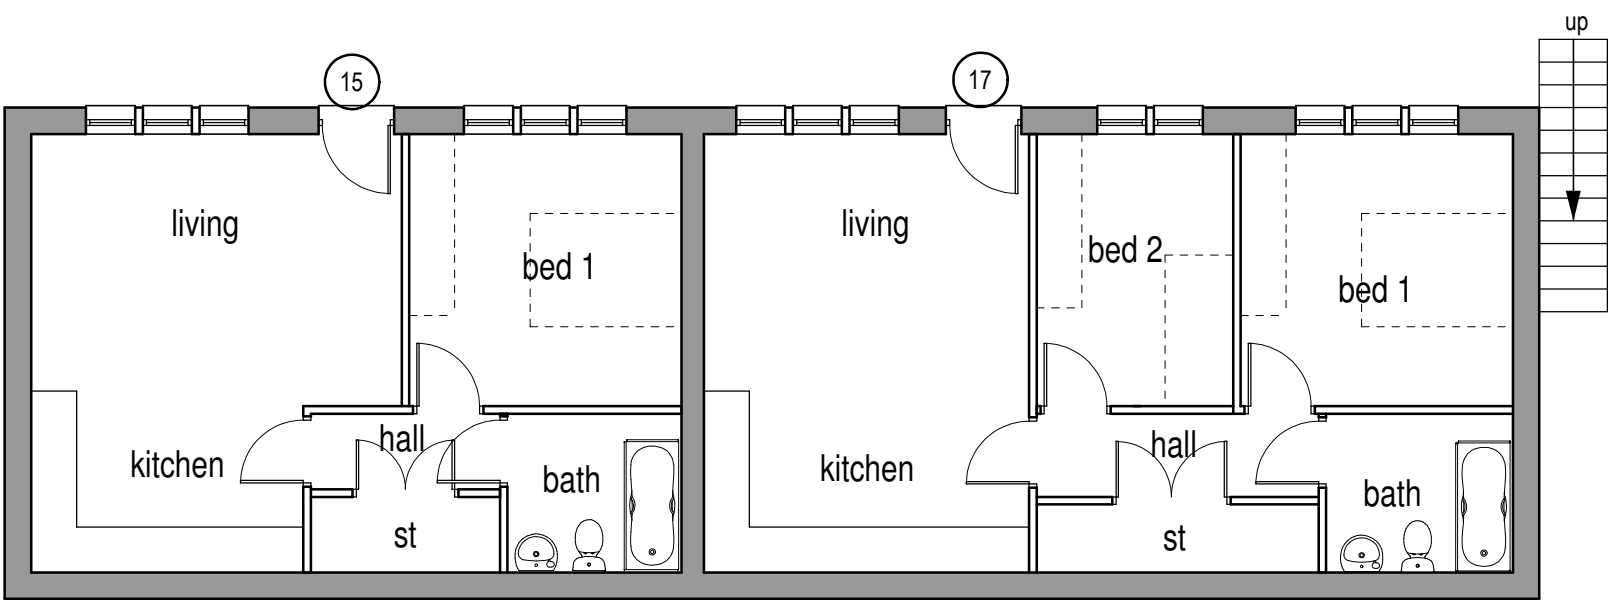

Lower Ground Floor (1:100)

Plot 15
50 m² (538ft²)
1 bed, 2 person flat.

Plot 17
62 m² (667ft²)
2 bed, 3 person flat.

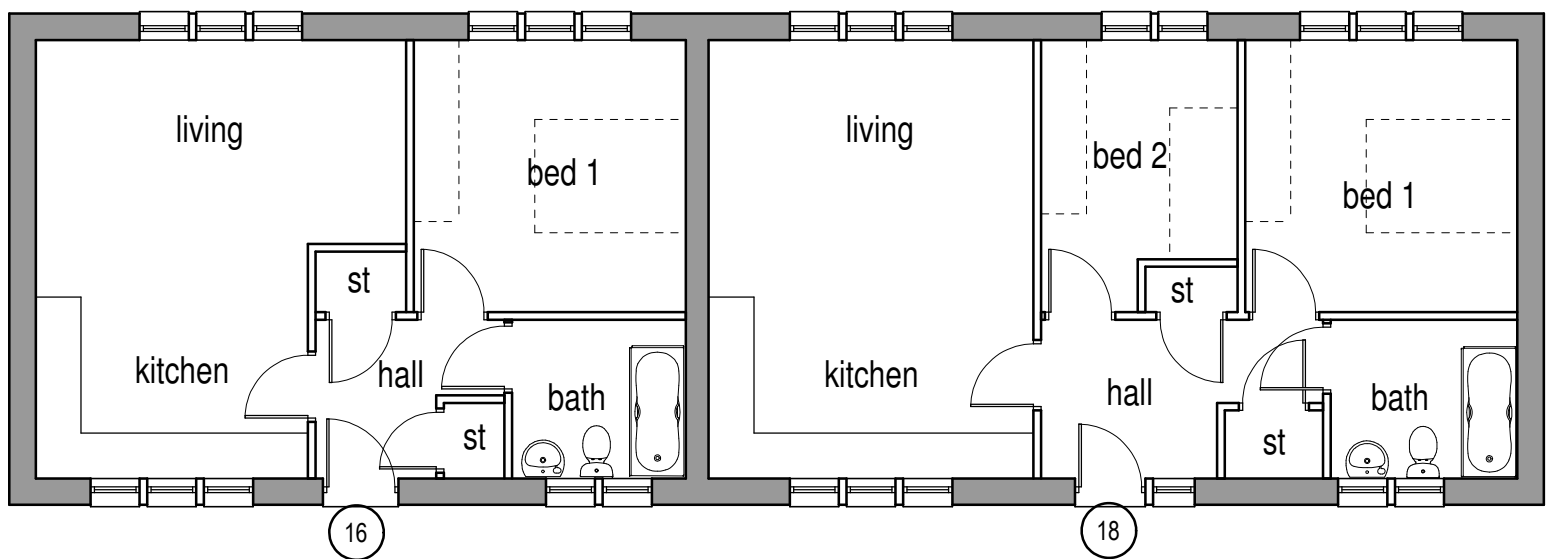


Ground Floor (1:100)

Plot 16
50 m² (538ft²)
1 bed, 2 person flat.


Plot 18
62 m² (667ft²)
2 bed, 3 person flat.

Type H1.

Type H2.

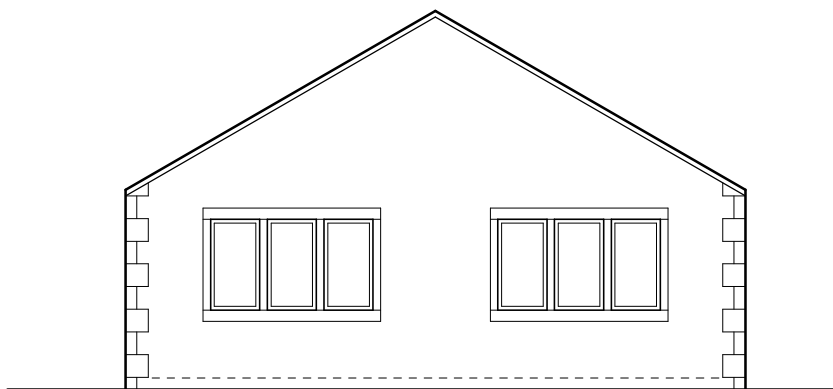


Front elevation (1:100)

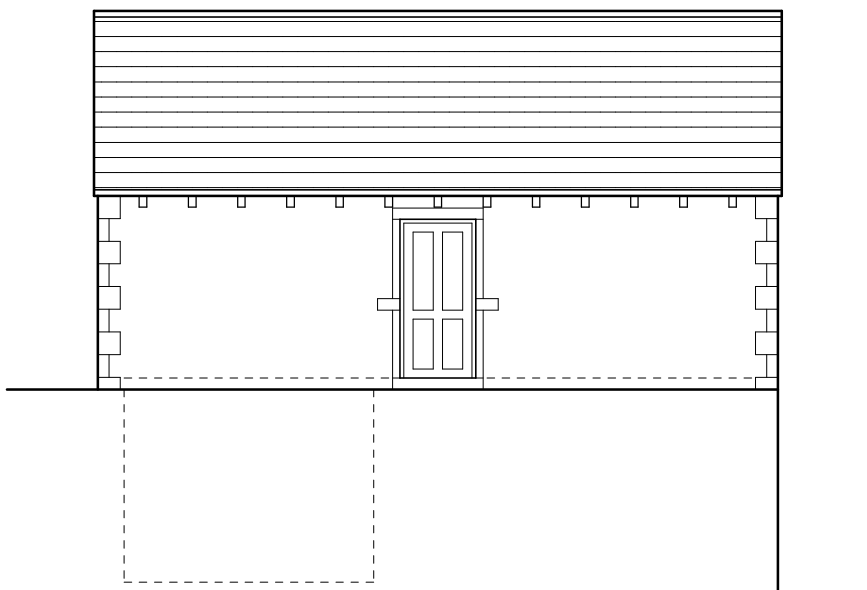


Side elevation (1:100)



Rear elevation (1:100)

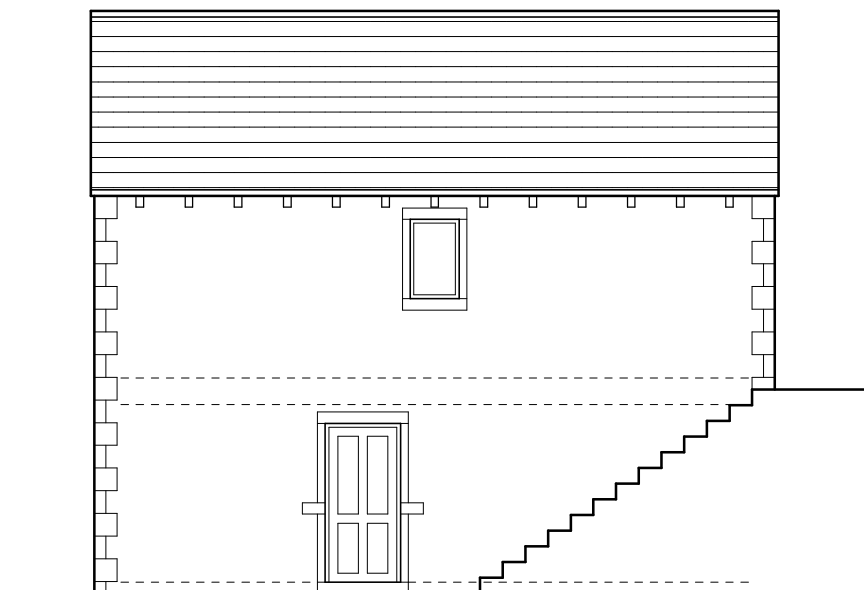


Side elevation (1:100)

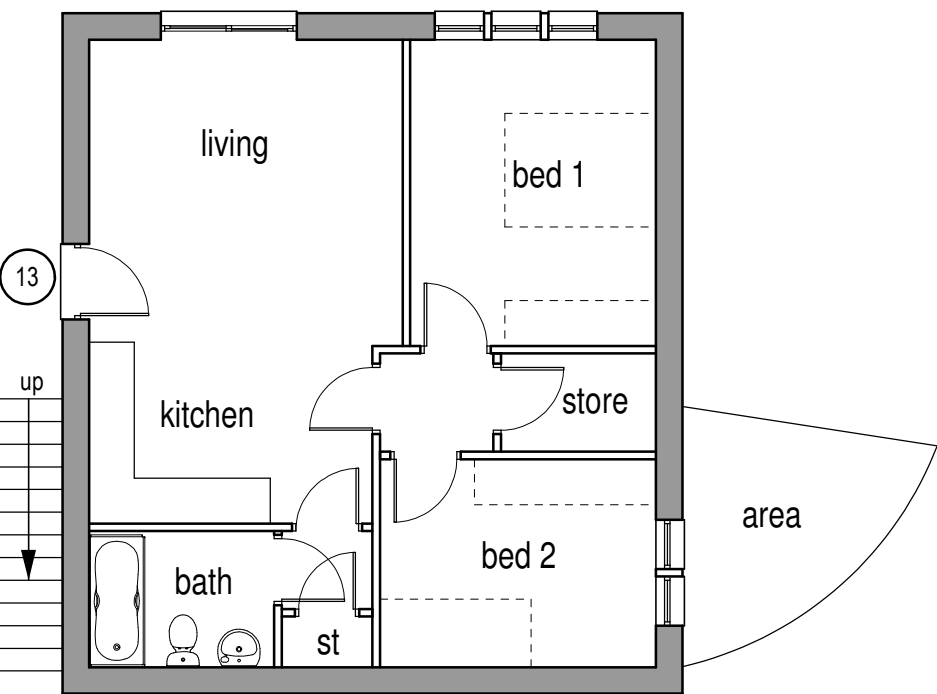

Lower Ground Floor (1:100)

Plot 13
62.25 m² (670ft²)
2 bed, 3 person flat.

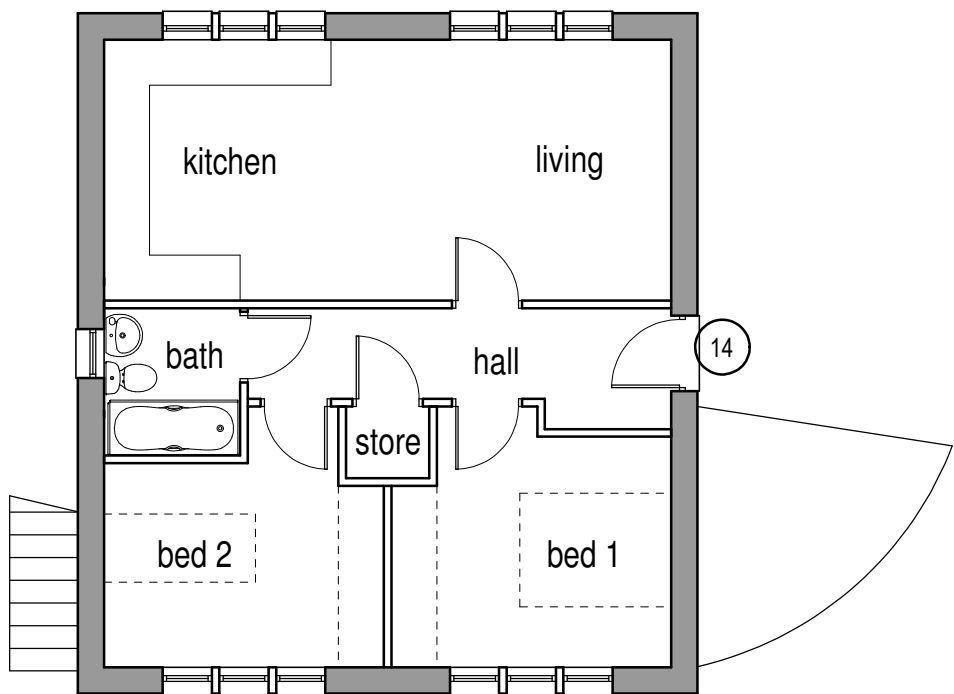

Ground Floor (1:100)

Plot 14
62.25 m² (670ft²)
2 bed, 3 person flat.

Rev C 09/01/2023 Flat types amended to suit new site plan. Type H2 added to drawing.
Rev B 12/05/2022 Layouts and elevations amended.
Rev A 25/01/2022 Elevations amended.

Project :	Housing at Lingards Road, Slaithwaite.		
Client :	SB Homes.		
Drawing :	Flat Type H1 and H2.		
Scale :	1:100.	Date :	Nov 2021
Dwg No :	2019 572 114.	Rev :	C

William Best RIBA
The Chapel House
22 Pole Gate
Scammonden
West Yorkshire
HD3 3FW.

Tel 01484 845896.