



IF IN ANY DOUBT PLEASE ASK THE ARCHITECT FOR CLARIFICATION.  
DO NOT SCALE FROM DRAWING. ALL DIMENSIONS TO BE CHECKED ON SITE  
THE COPYRIGHT FOR THESE DRAWINGS REMAINS THE PROPERTY OF THE ARCHITECT,  
THEY MUST NOT BE REPRODUCED IN ANY WAY WITHOUT THE ARCHITECTS PRIOR  
WRITTEN CONSENT.

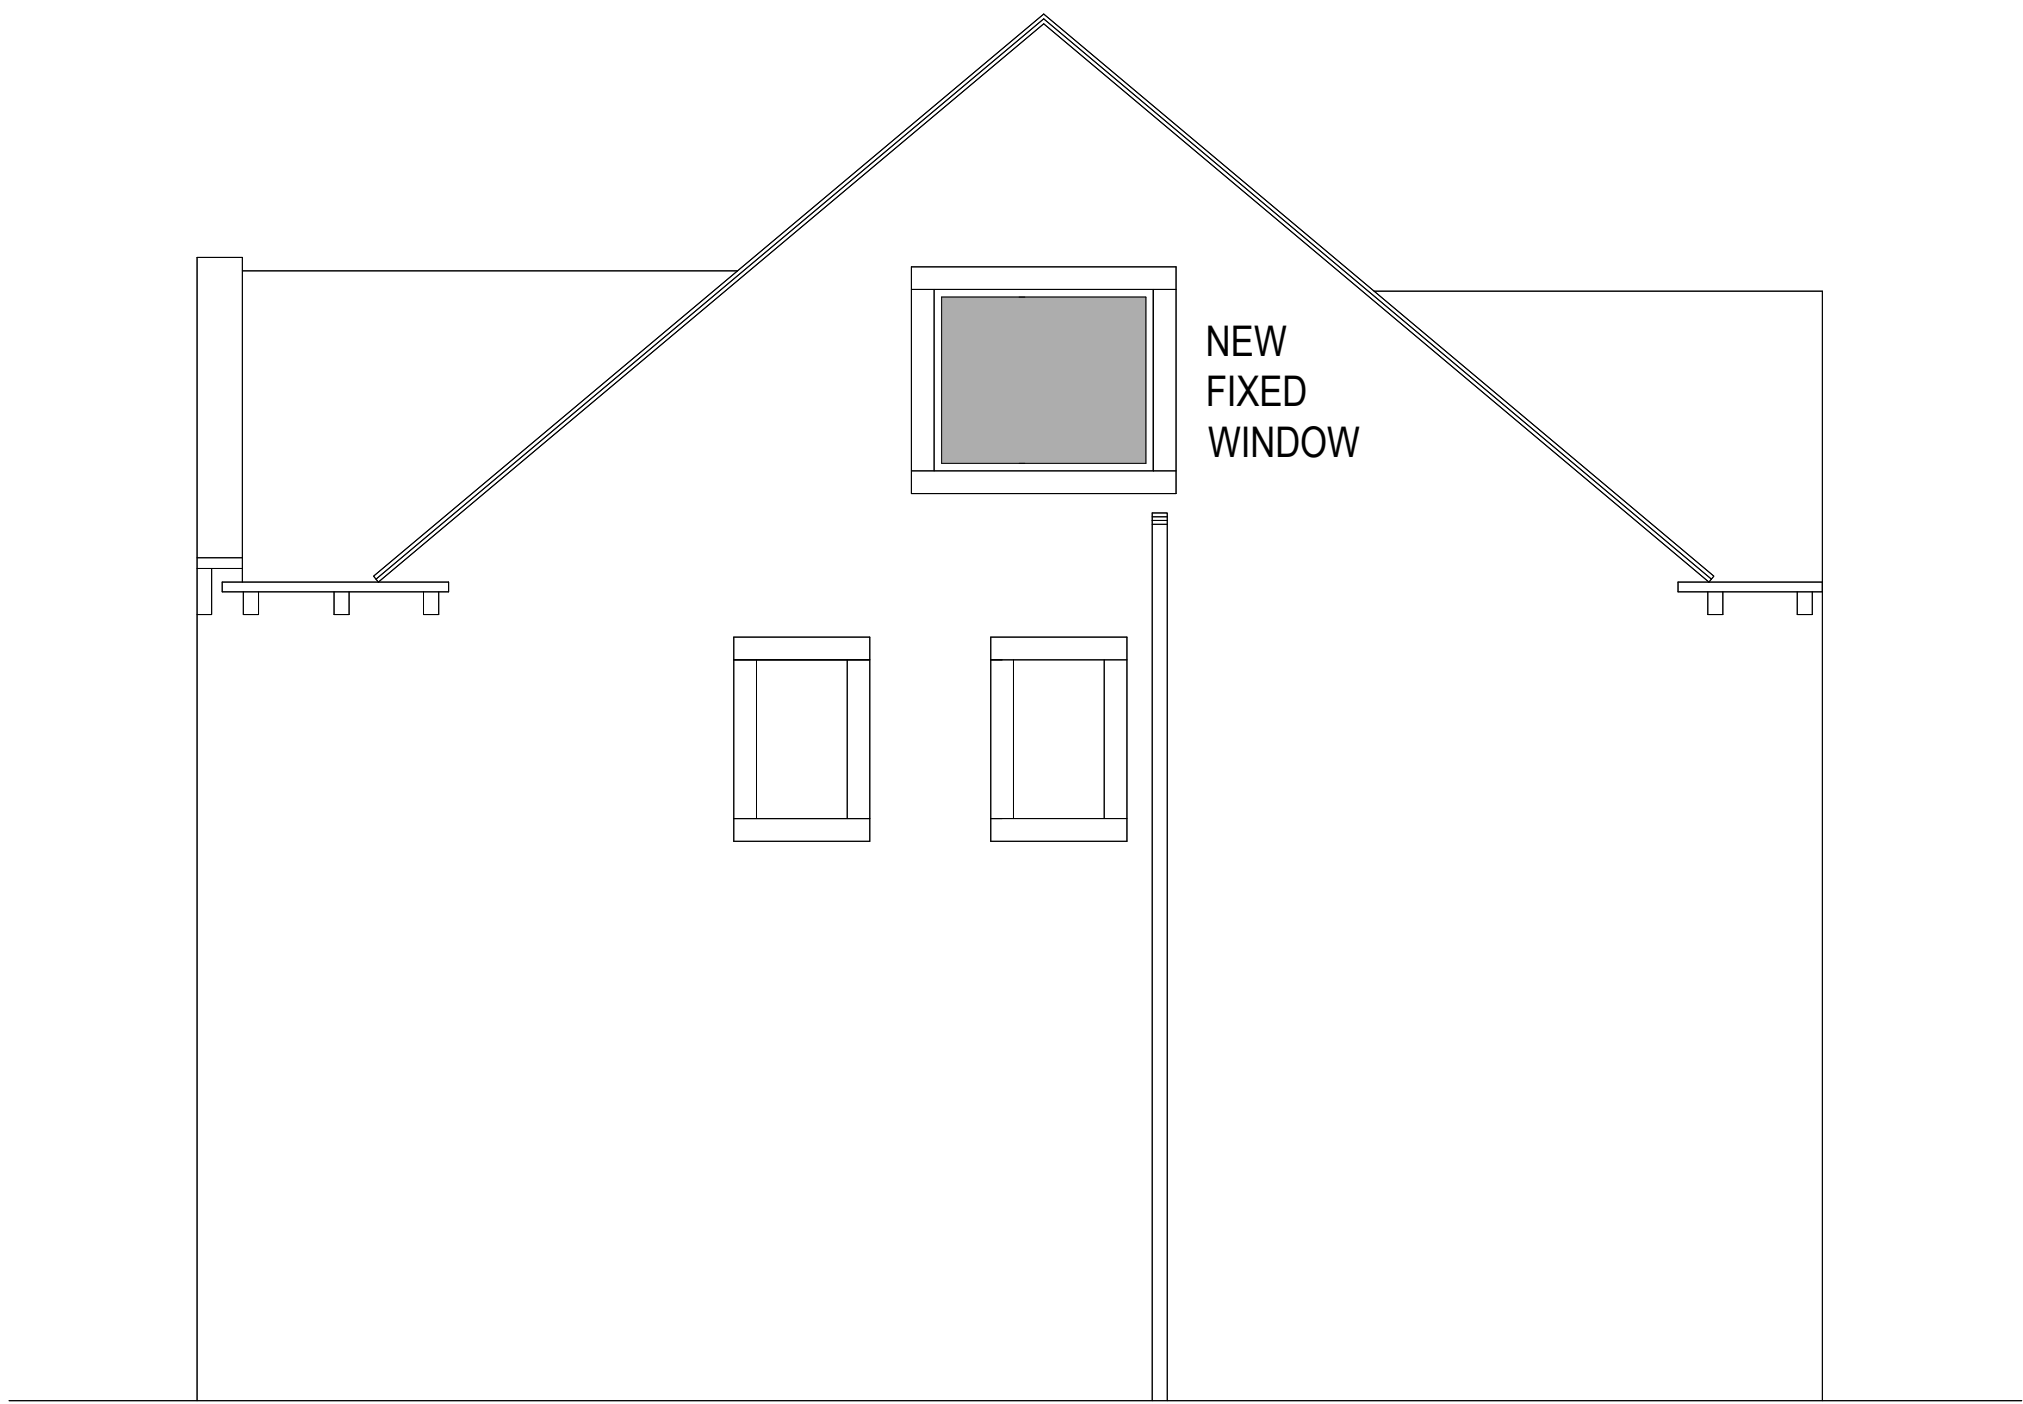

SIDE ELEVATION AS  
PROPOSED




REAR ELEVATION AS  
PROPOSED

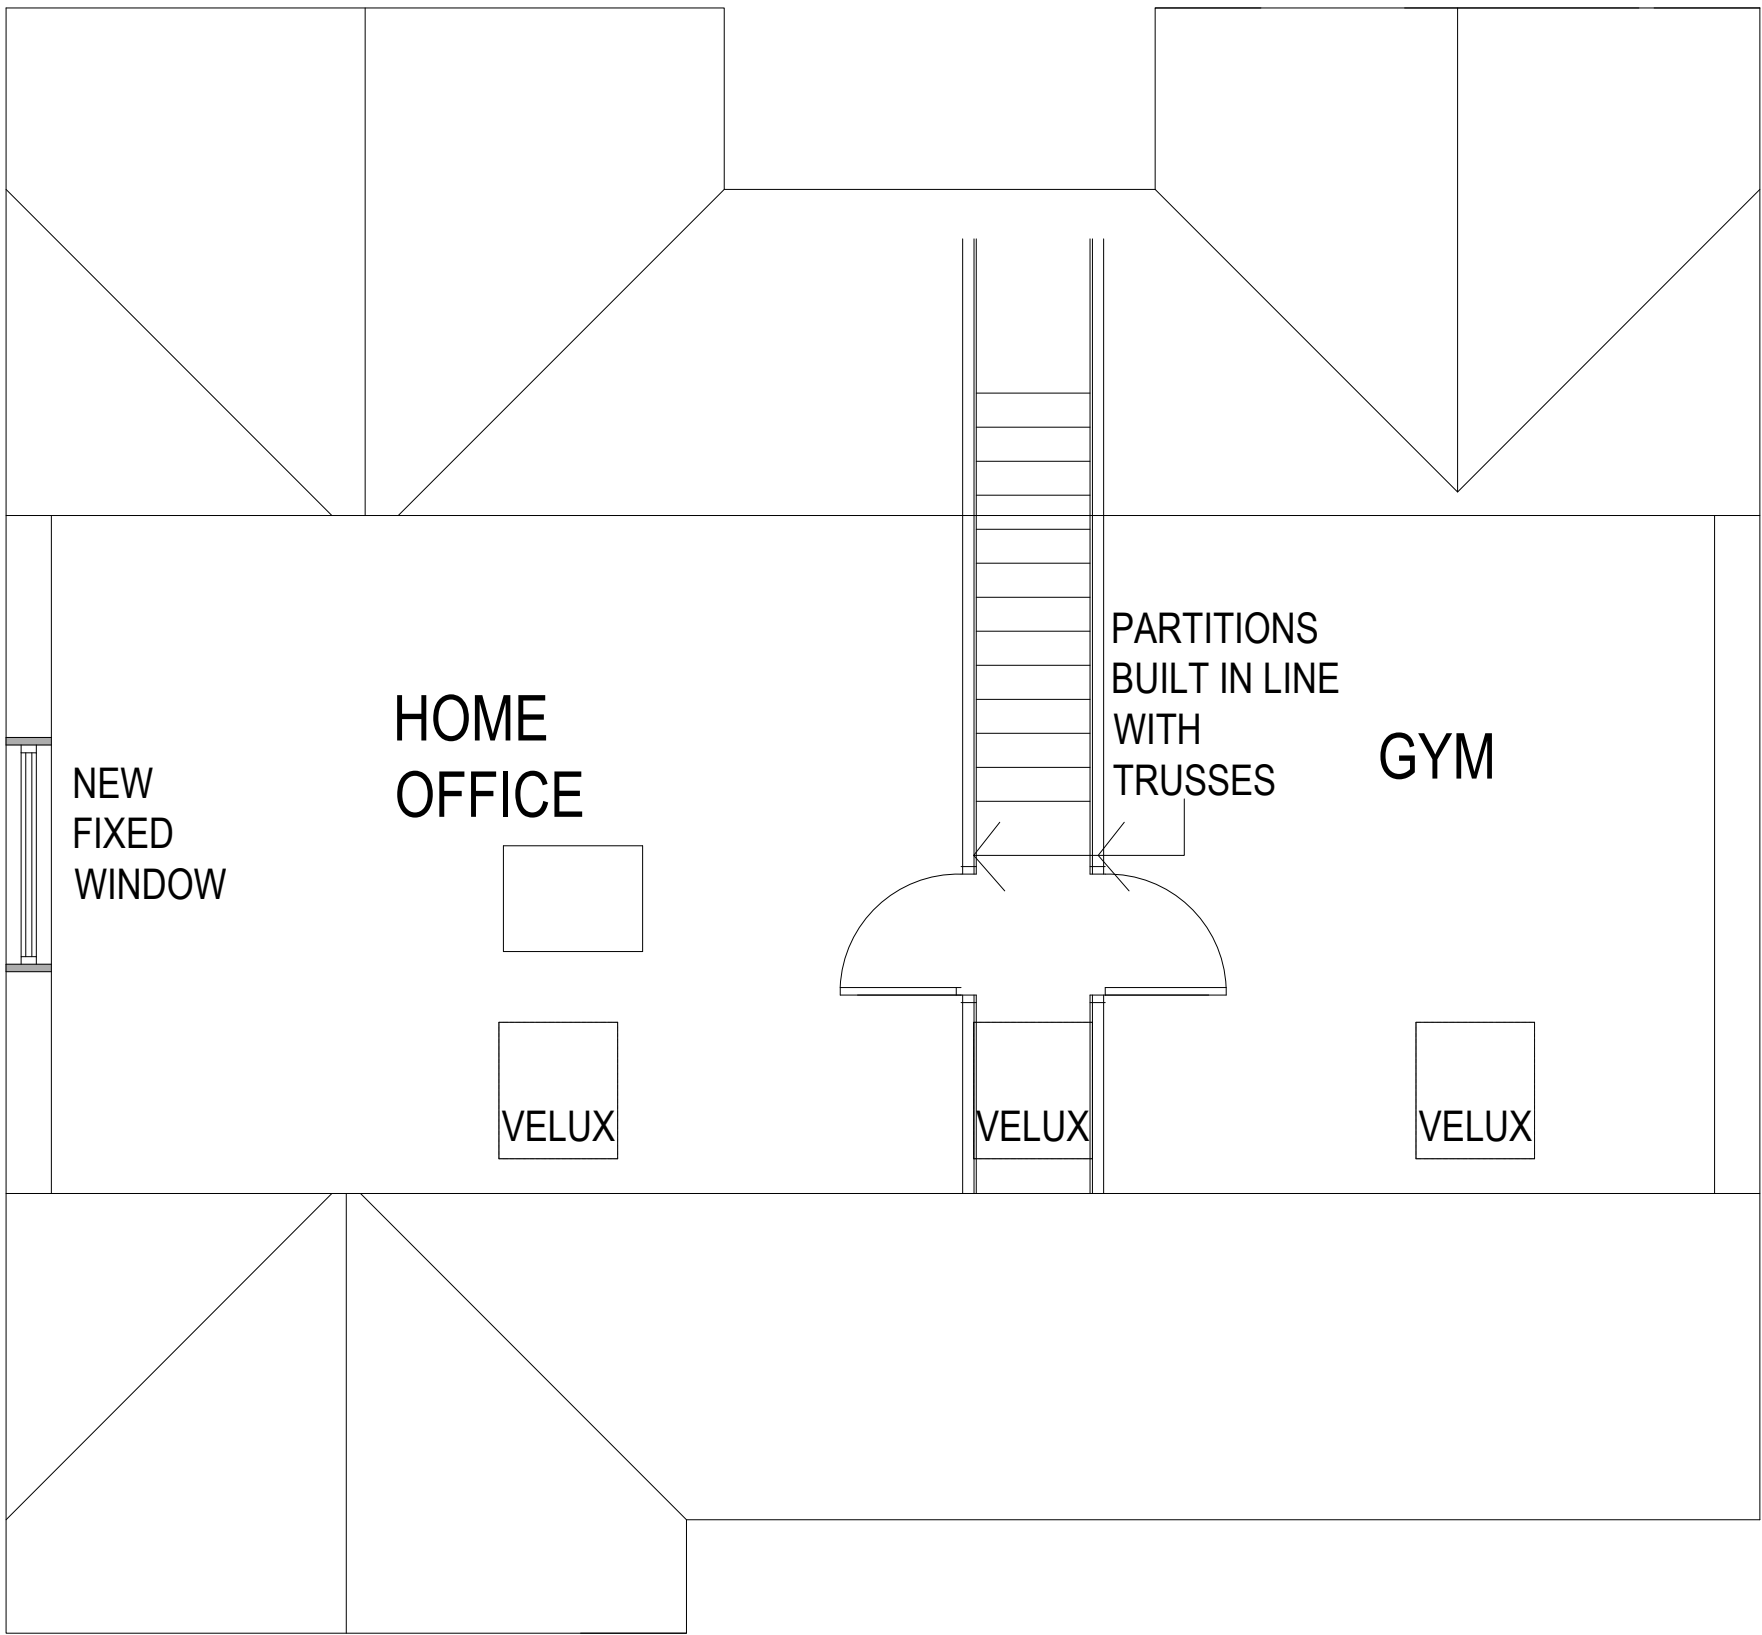

PROPOSED ATTIC FLOOR

WINDOWS REQUIRING  
PERMISSION ARE SHADED  
IN

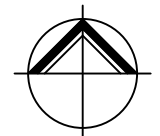

**NORTHERN  
DESIGN  
PARTNERSHIP**  
Chartered Architects

THE CHAPEL  
MILLMOOR ROAD  
MELTHAM  
HUDDERSFIELD HD9 5JU  
TELEPHONE (01484) 854848  
FAX (01484) 854949

CLIENT

MR & MRS CARSON

PROJECT

PROPOSED ATTIC CONVERSION  
119A STATION ROAD,  
SHEPLEY, HUDDERSFIELD  
HD8 8DU

DRAWING TITLE

PROPOSED ATTIC PLAN AND  
ELEVATIONS

| Rev. | Notes | Date | Drawn |
|------|-------|------|-------|
|      |       |      |       |
|      |       |      |       |
|      |       |      |       |
|      |       |      |       |
|      |       |      |       |

SCALE

1:50 AT A1

11.20

PB

| PROJECT No. | DRAWING No. | Rev. |
|-------------|-------------|------|
| 2078        | 01          | -    |