


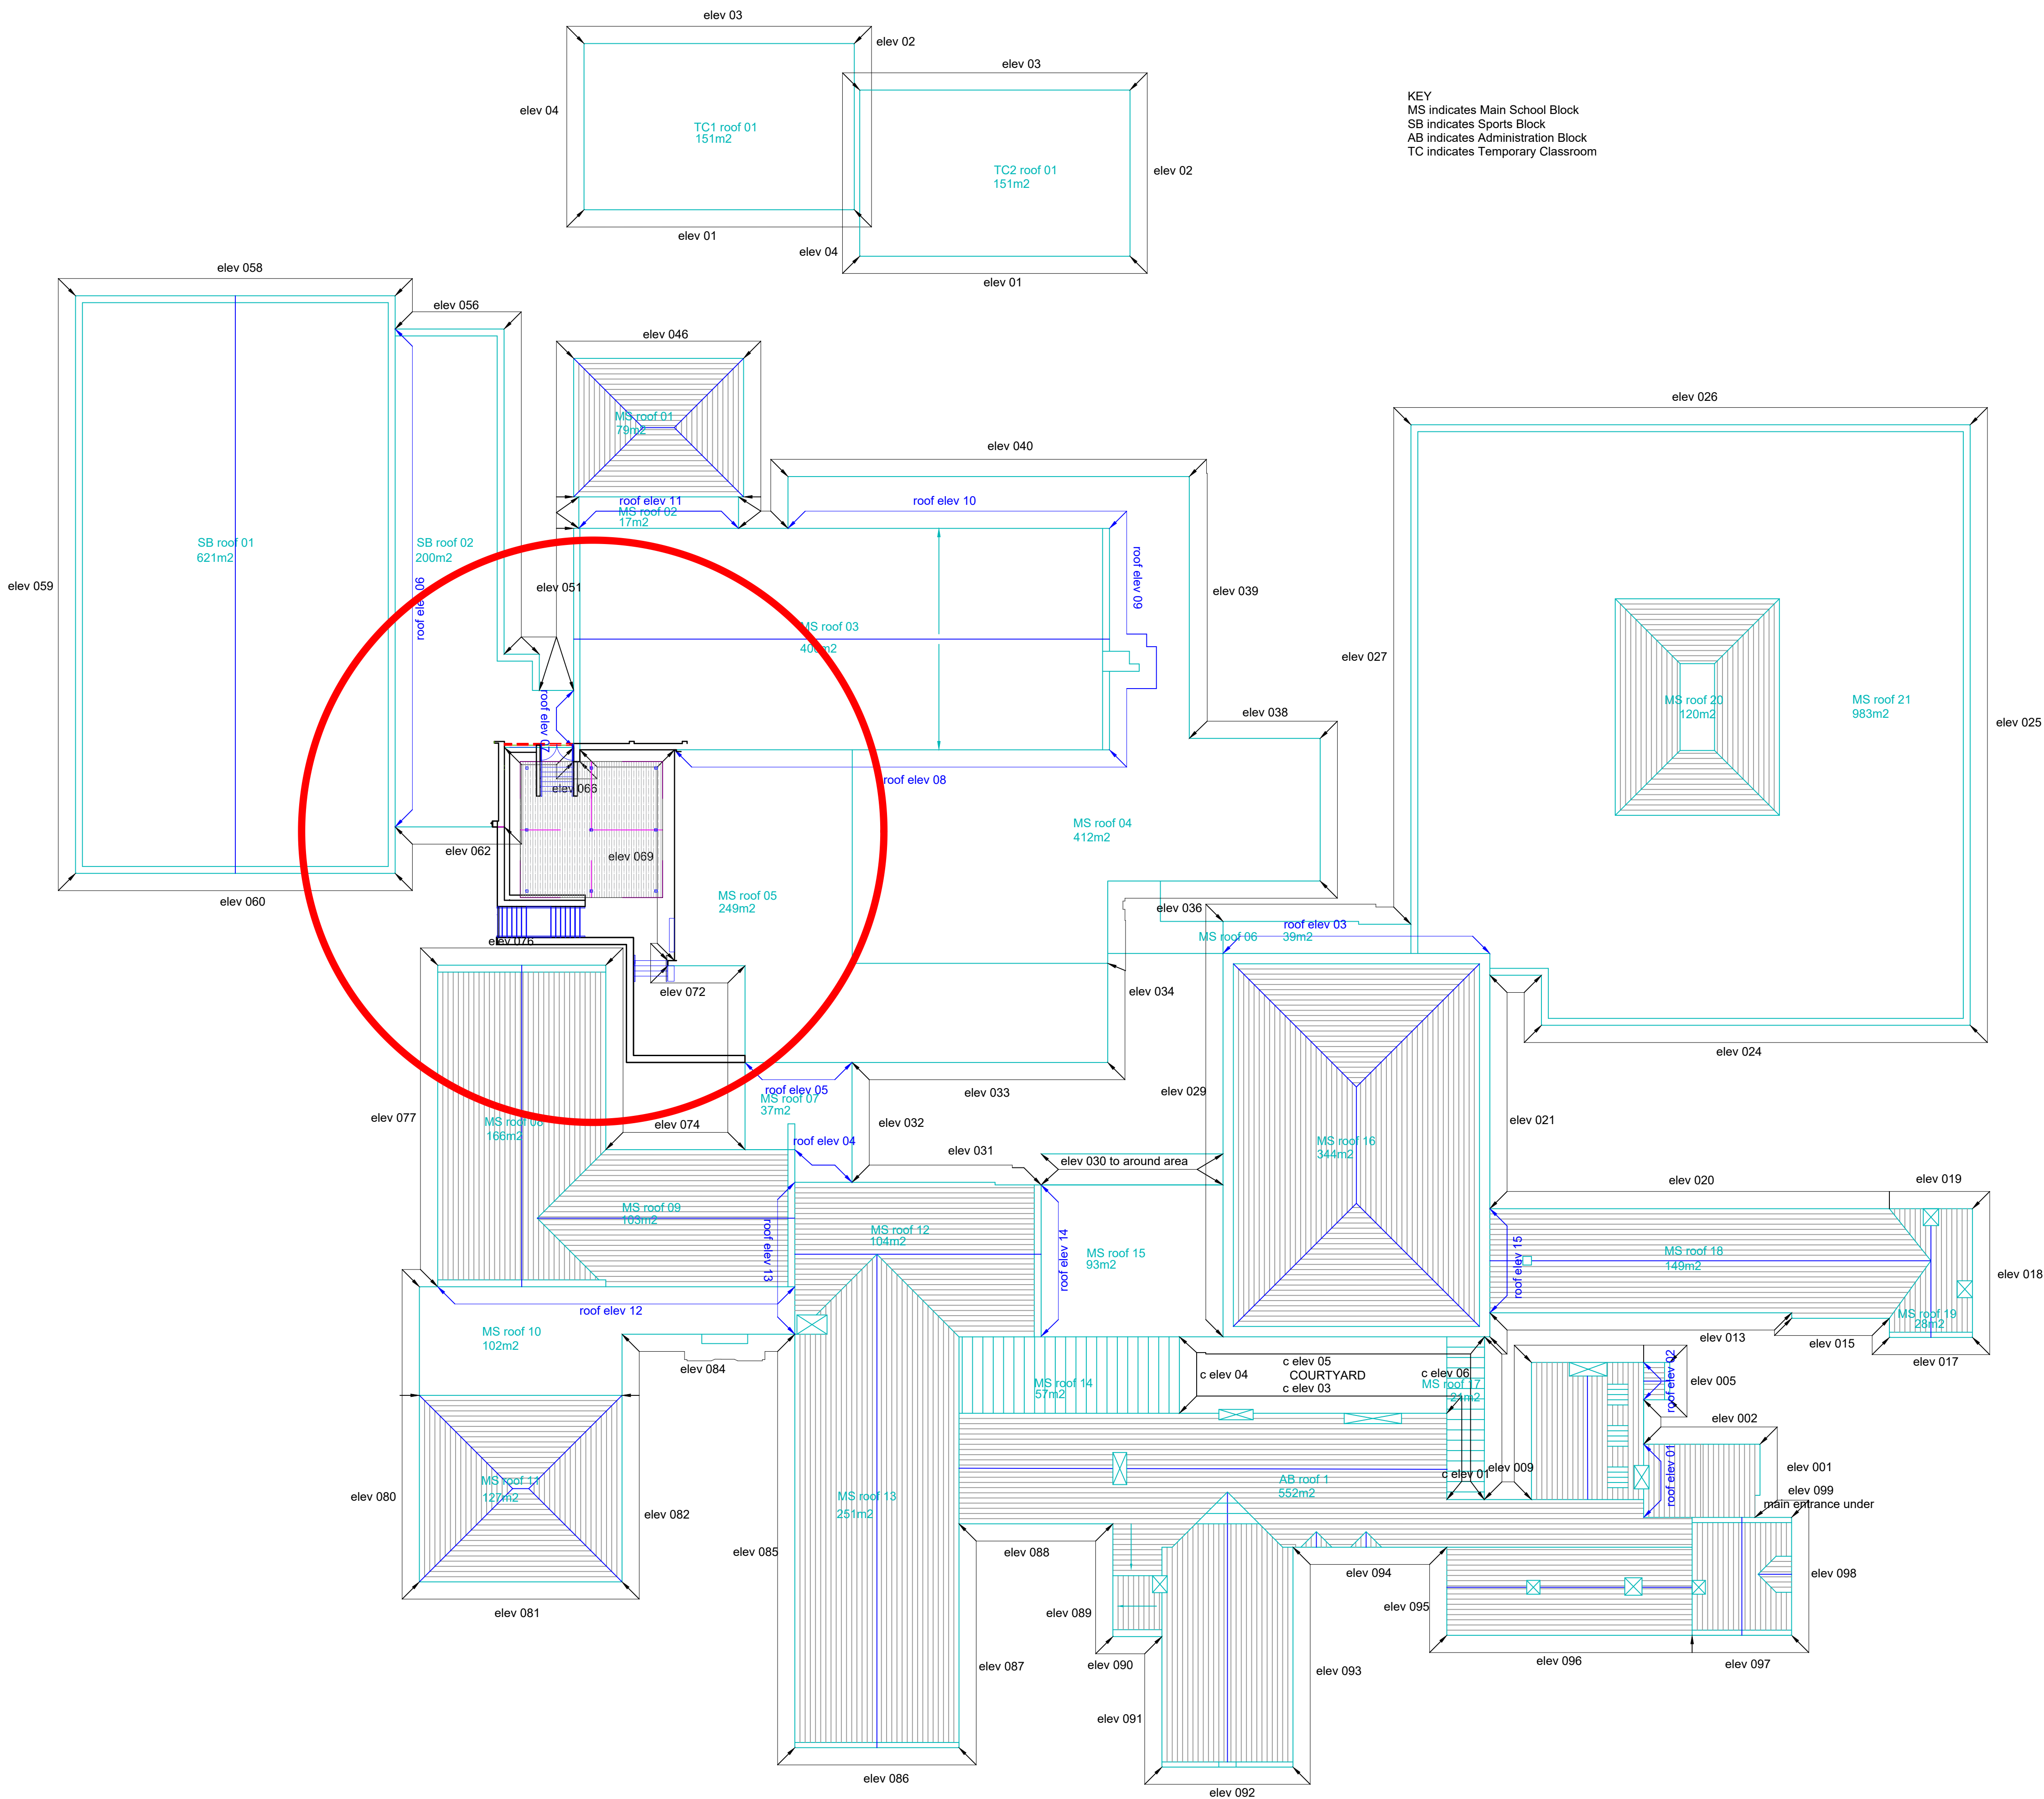

KEY
MS indicates Main School Block
SB indicates Sports Block
AB indicates Administration Block
TC indicates Temporary Classroom

Rev	Description	Date	Drn / Chk
Document Control			
 Kirklees COUNCIL Economy & Skills		Civic Centre III Market Street Huddersfield HD1 2EY T: 01484 221000 E: prp@kirklees.gov.uk www.kirklees.gov.uk	
Client			
Economy & Skills			
Project			
King James's School			
Sheet Title			
Proposed Dining Hall Roof Plan			
Drawn CY200283F Oct 2020		Checked	
Project Number		Issue Status	
Drawing Number GA003		Planning	
Revision		Scale 1:200	A1
Cad Ref: x:\administration\2020\2020\new plan\king james\2020\project\king james\1 This drawing is to be read in conjunction with all other drawings and contract documents issued. All dimensions must be checked and verified on site before commencing any works. This drawing is copyright and remains the property of Kirklees Council.			