


Plotted by Achar Said on 07/12/2020 at 1:11 plot scale

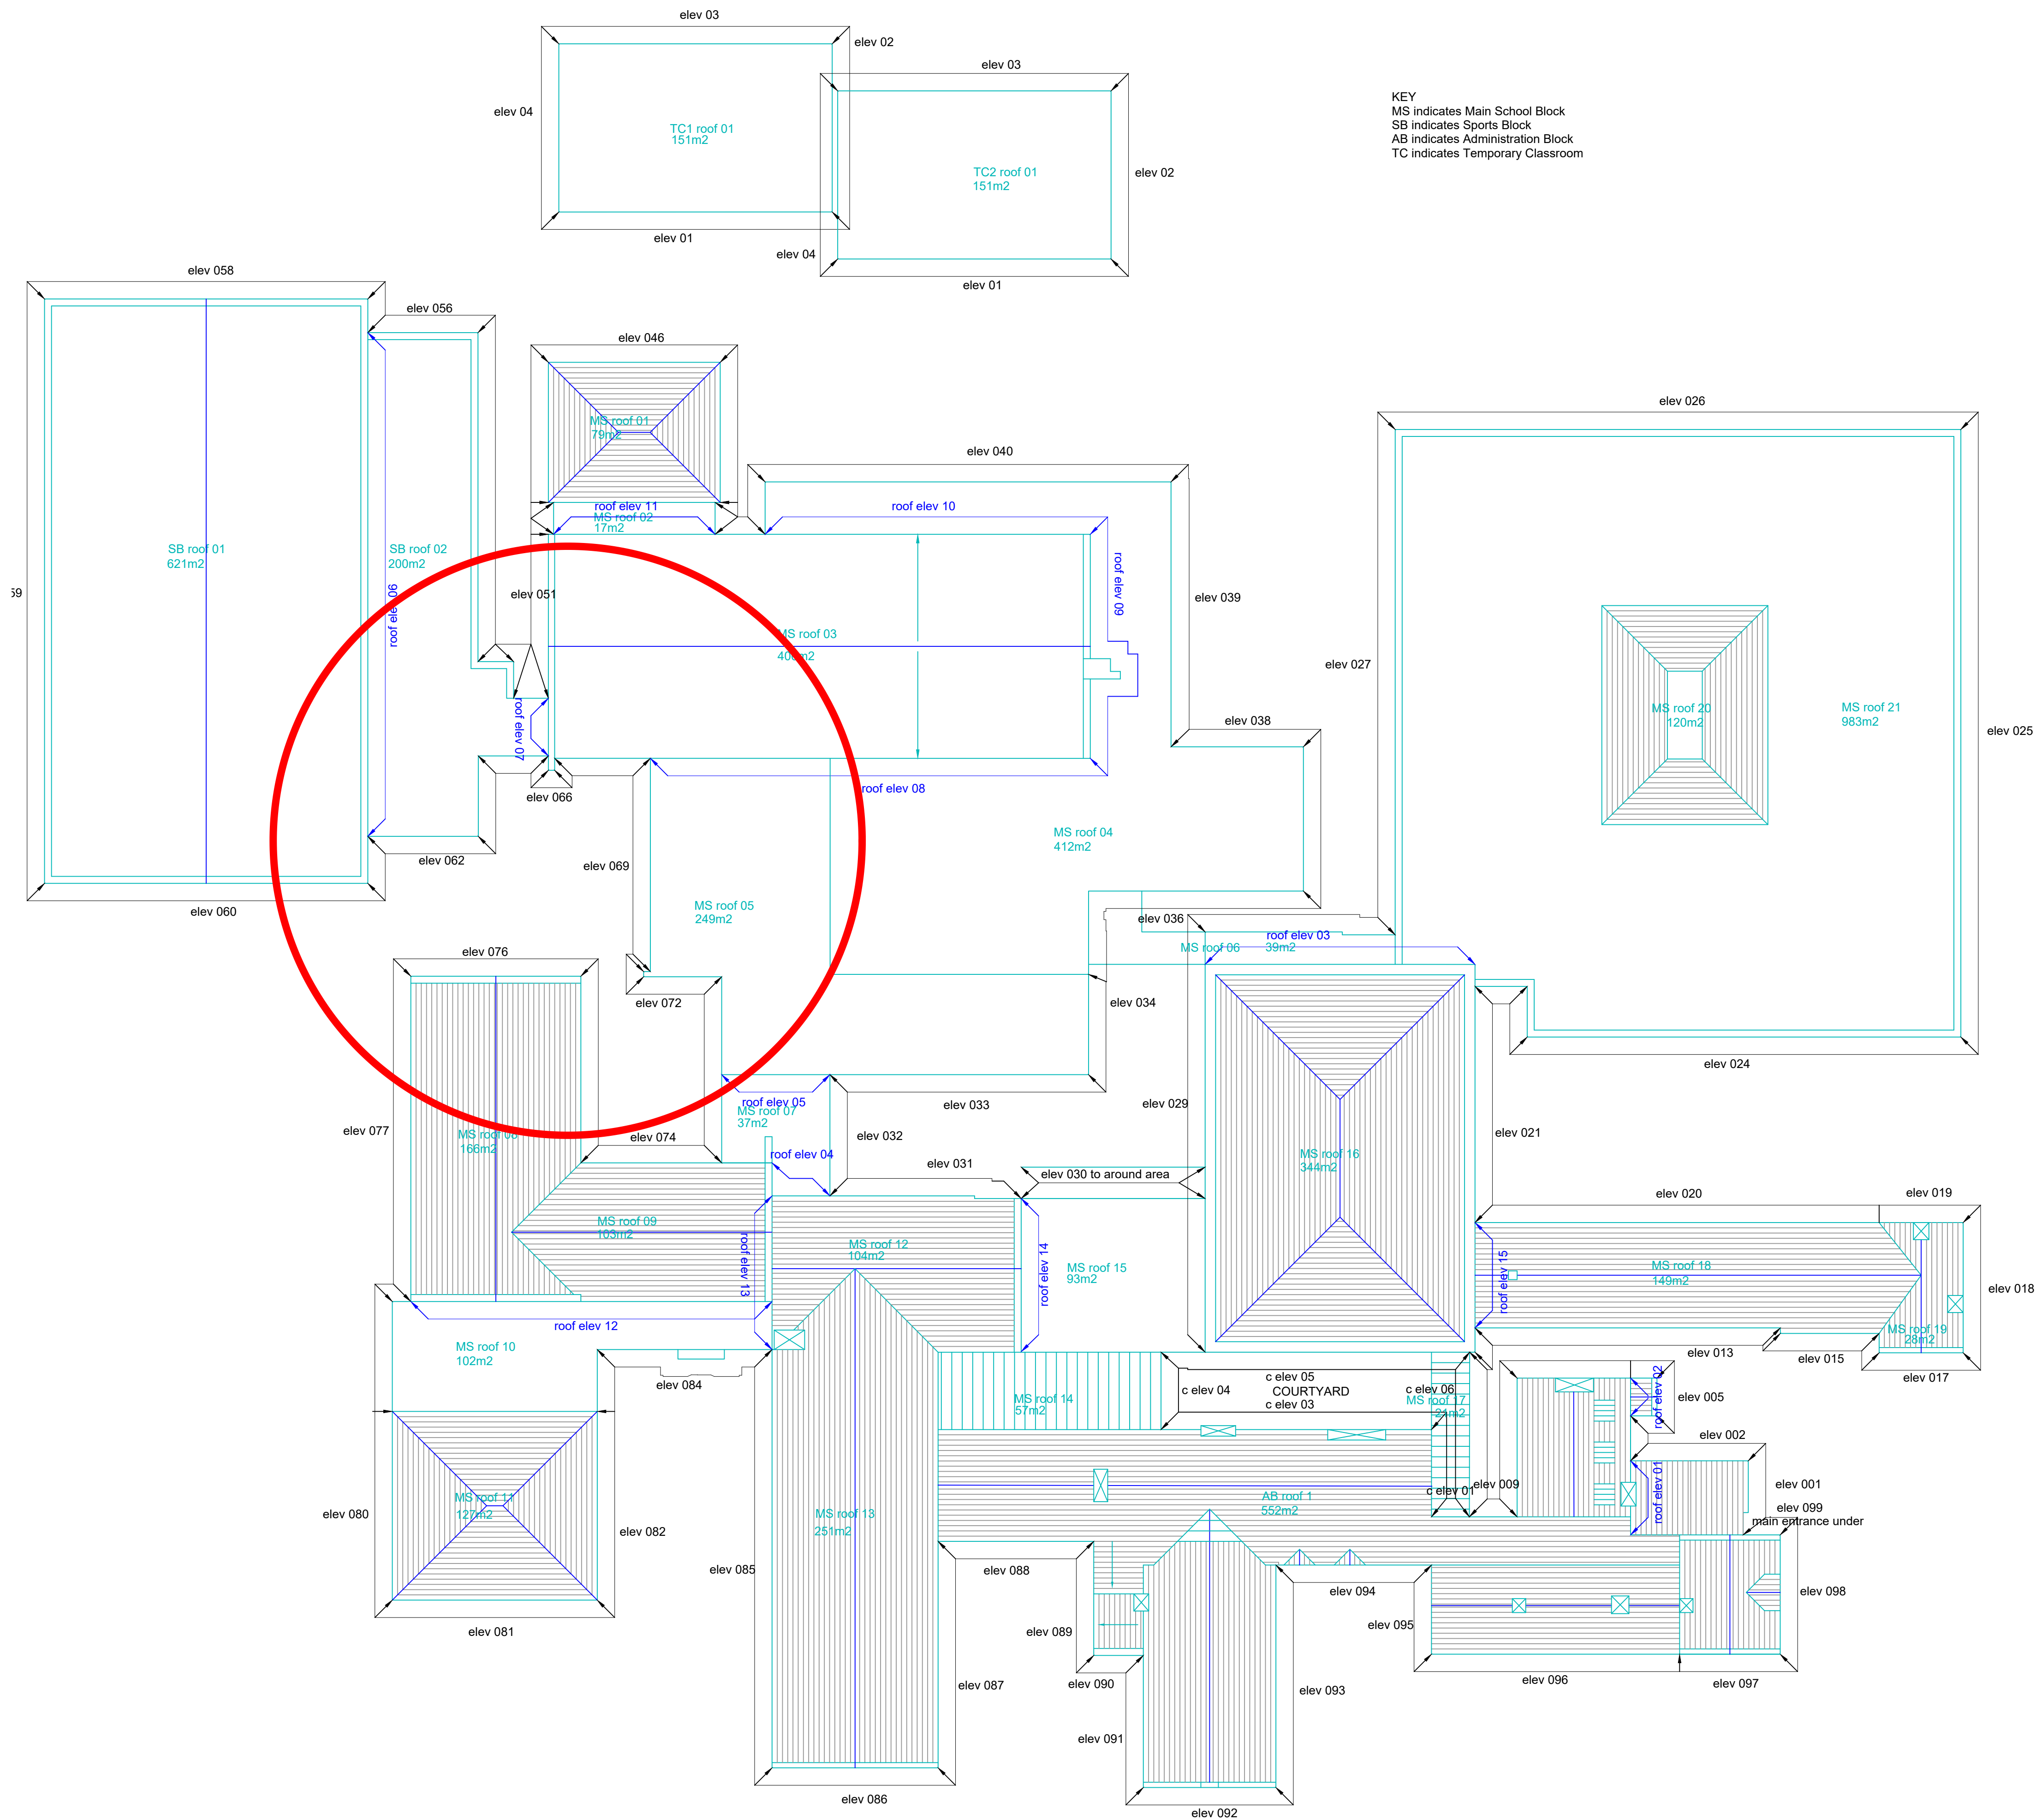

KEY
MS indicates Main School Block
SB indicates Sports Block
AB indicates Administration Block
TC indicates Temporary Classroom

Rev	Description	Date	Drn / Chk
Document Control			
			
Civic Centre III Market Street Huddersfield HD1 2DY T: 01484 221000 E: prp@kirklees.gov.uk www.kirklees.gov.uk			

Client

Economy & Skills

Project

King James's School

Sheet Title

Existing Dining Hall
Roof Plan

Drawn	Oct 2020	Checked	
Project Number	CY200283F	Issue Status	Planning
Drawing Number	GA002	Revision	1:200
		Scale	A1
Cad Ref: \\ars\data\csh\shylding\hplanning_k03_optor_c.mxd 07/12/20 This drawing is to be read in conjunction with all other drawings and contract documents issued. All dimensions must be checked and verified on site before commencing any works. This drawing is copyright and remains the property of Kirklees Council.			