


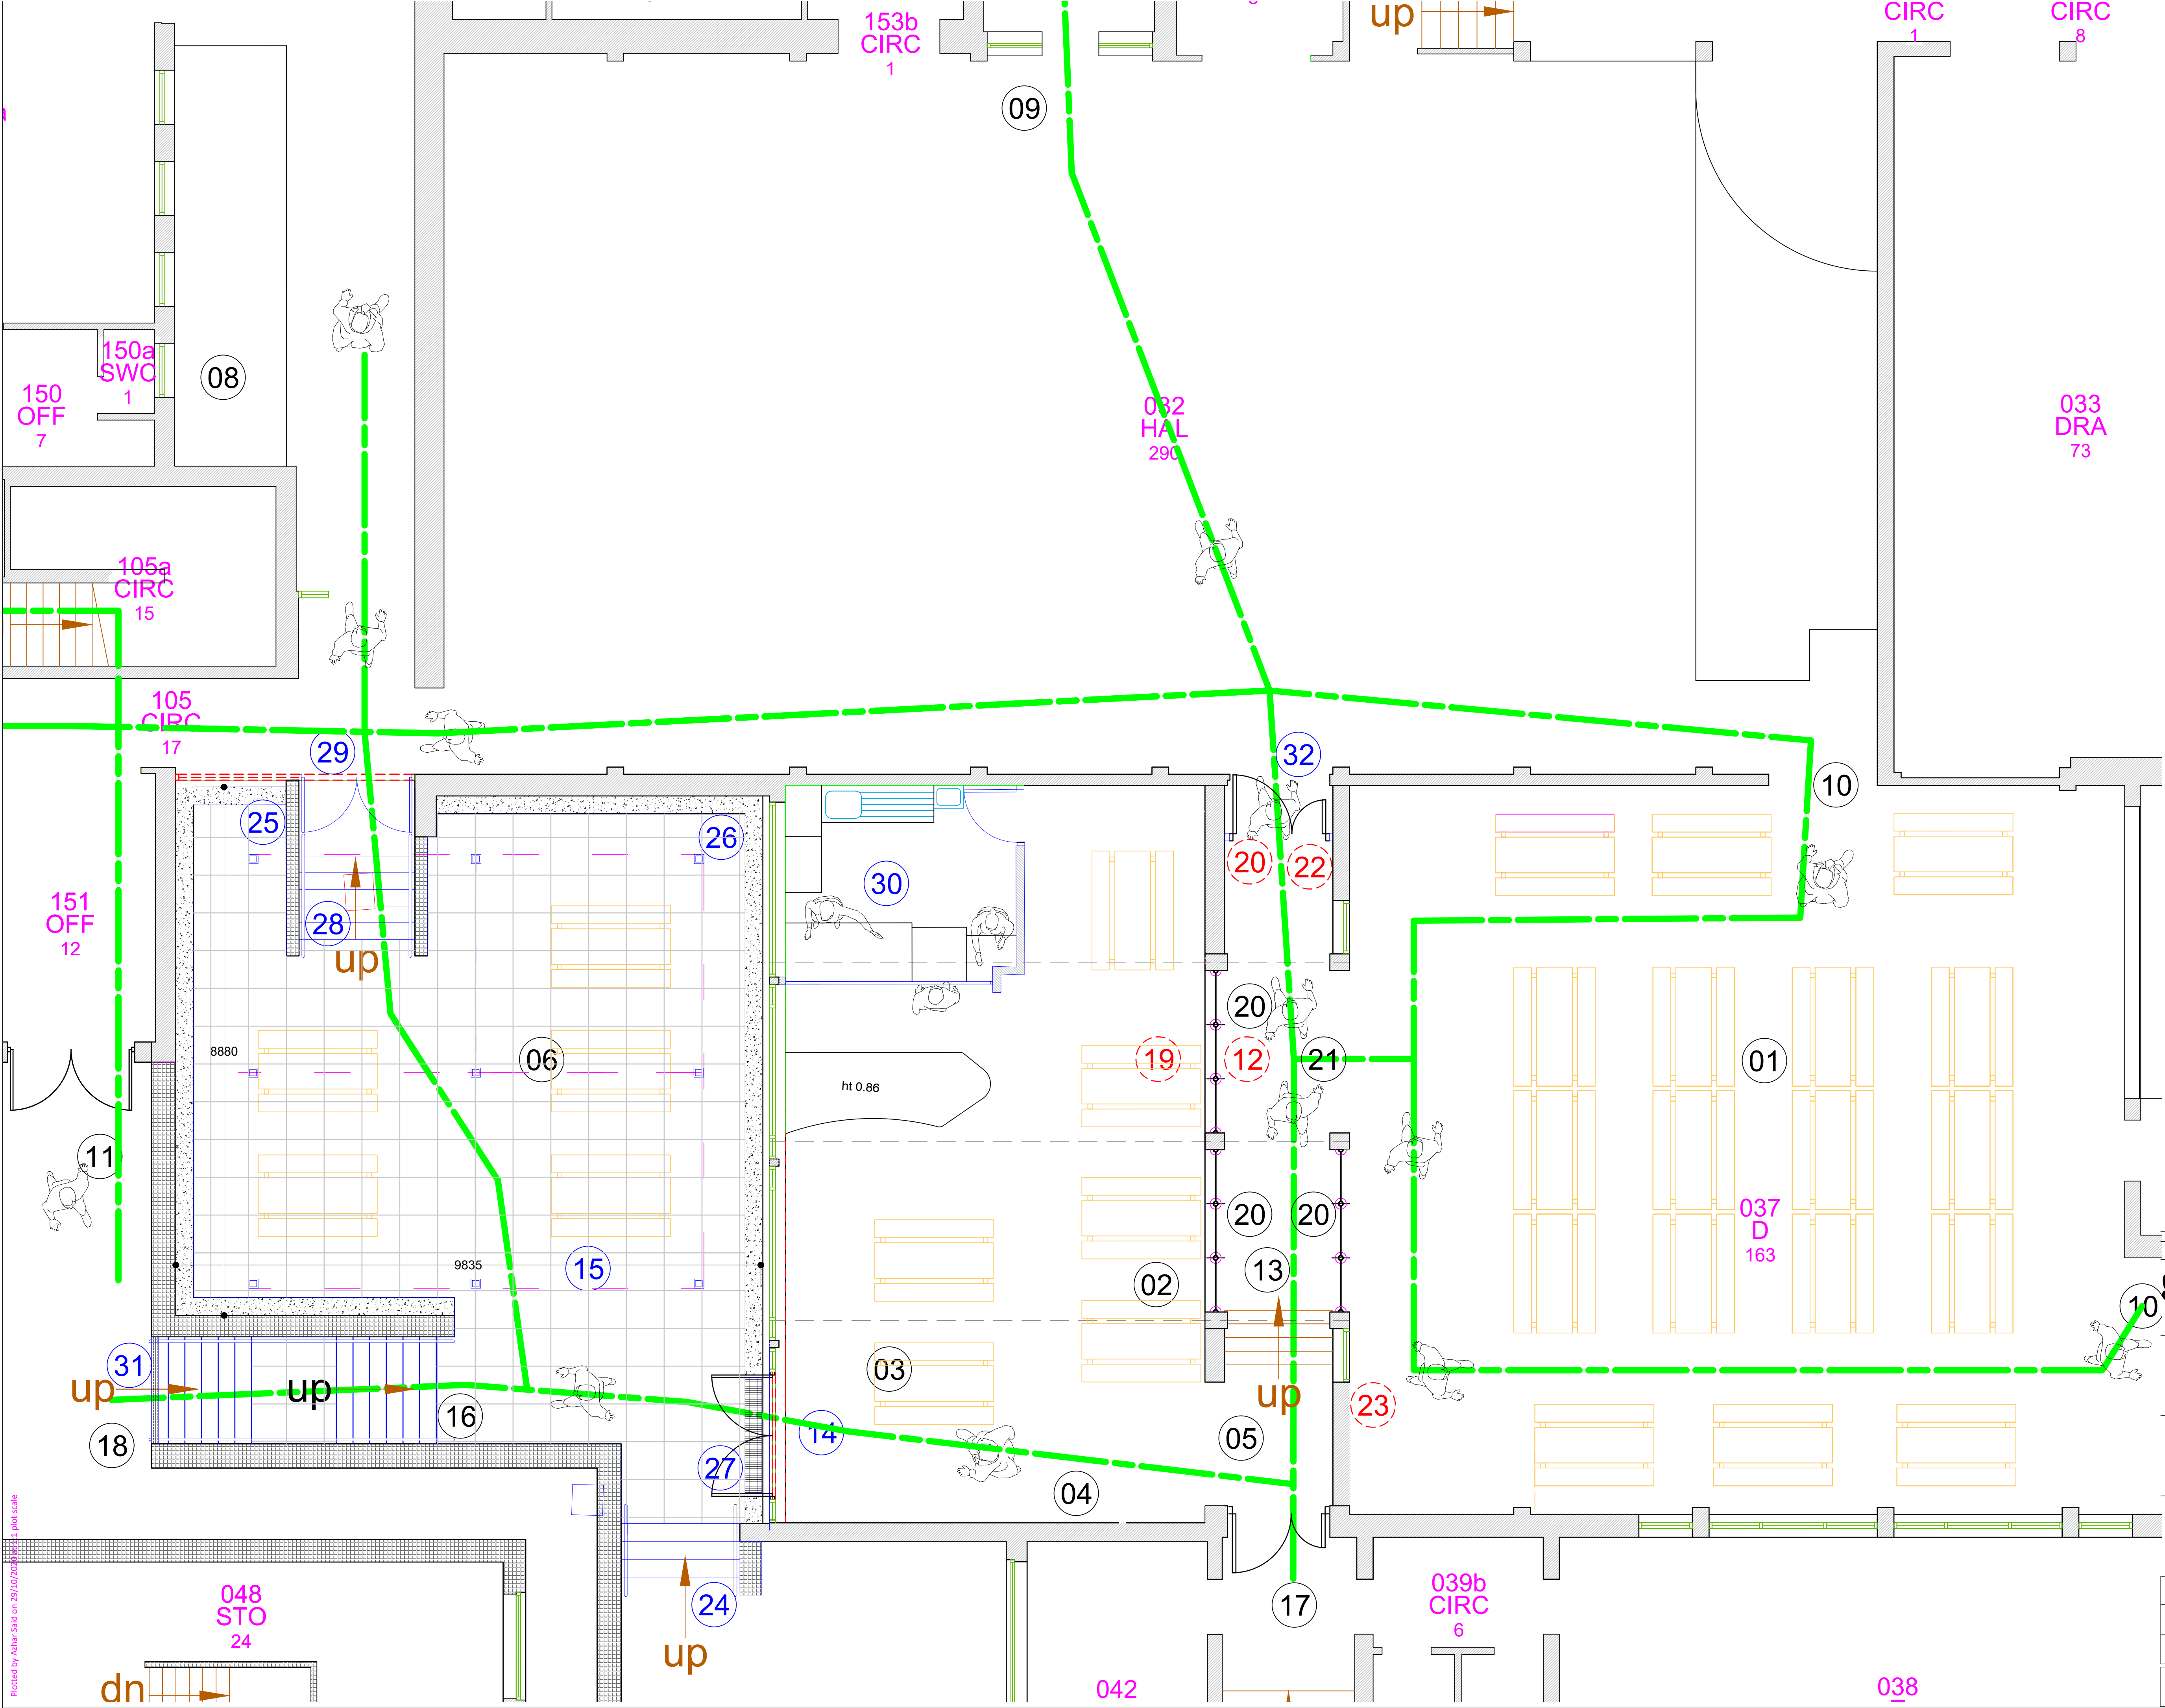

- NOTE: ALL EXISTING DOORS ARE NOT SHOWN ON THIS PLAN
- Notes:
- Existing Dining Hall remains as existing
 - Existing Classroom - Store removed
 - Existing Office - Store
 - Cleaner's Store removed
 - Doorway widened to open up lower corridor to new Dining Hall
 - Sloping outdoor space levelled, new paving
 - Corridor stairs to Dining Hall remain as existing
 - Main Sports Hall
 - Fire Exit from School Hall remains
 - Fire Exit from Dining Hall remains
 - Fire Exit from School Hall remains
 - New openings to existing Classroom
 - Adjust existing stairs to suit new layout
 - New doors to outdoor space repositioned
 - New outdoor covered area size reduced
 - New retaining wall & stairs to lower level
 - New Fire Doors to existing Fire Escape Route
 - Additional Fire Escape Route
 - New stairs to lower Dining Hall; insufficient headroom
 - New proprietary glass balustrade system (1100mm high) between existing columns
 - Existing doors, and glazed screen removed
 - Existing wall and window removed
 - Existing wall and window removed
 - Additional steps as requested by school
 - Additional corridor link & steps requested by school
 - Free draining strip / land drain
 - Leval access threshold slot drain
 - Reposition existing drainage manhole
 - Double doorway in existing fenestration
 - Install re-used kitchen facility from Yr 11 Dining Hall as requested by school
 - Security roller shutter / gate requested by school subject to Fire Officer approval
 - New fire doors set back from existing opening

Rev	Description	Date	Drn / Chk
1	Document Control		

Kirklees COUNCIL
Economy & Skills

Client: King James's School

Project: King James's School

Sheet Title: Proposed Dining Hall Extension Option C - Ground Floor Plan

Drawn	Oct 2020	Checked	
Project Number	CY200283F	Issue Status	Planning
Drawing Number	SK03	Revision	C_4
		Scale	1:50
			A1

Cad Ref: c:\users\chris\desktop\king james\cad\drawing\king james\option c_rvk_29.10.20
This drawing is to be read in conjunction with all other drawings and contract documents issued.
All dimensions must be checked and verified on site before commencing any works.
This drawing is copyright and remains the property of Kirklees Council.