



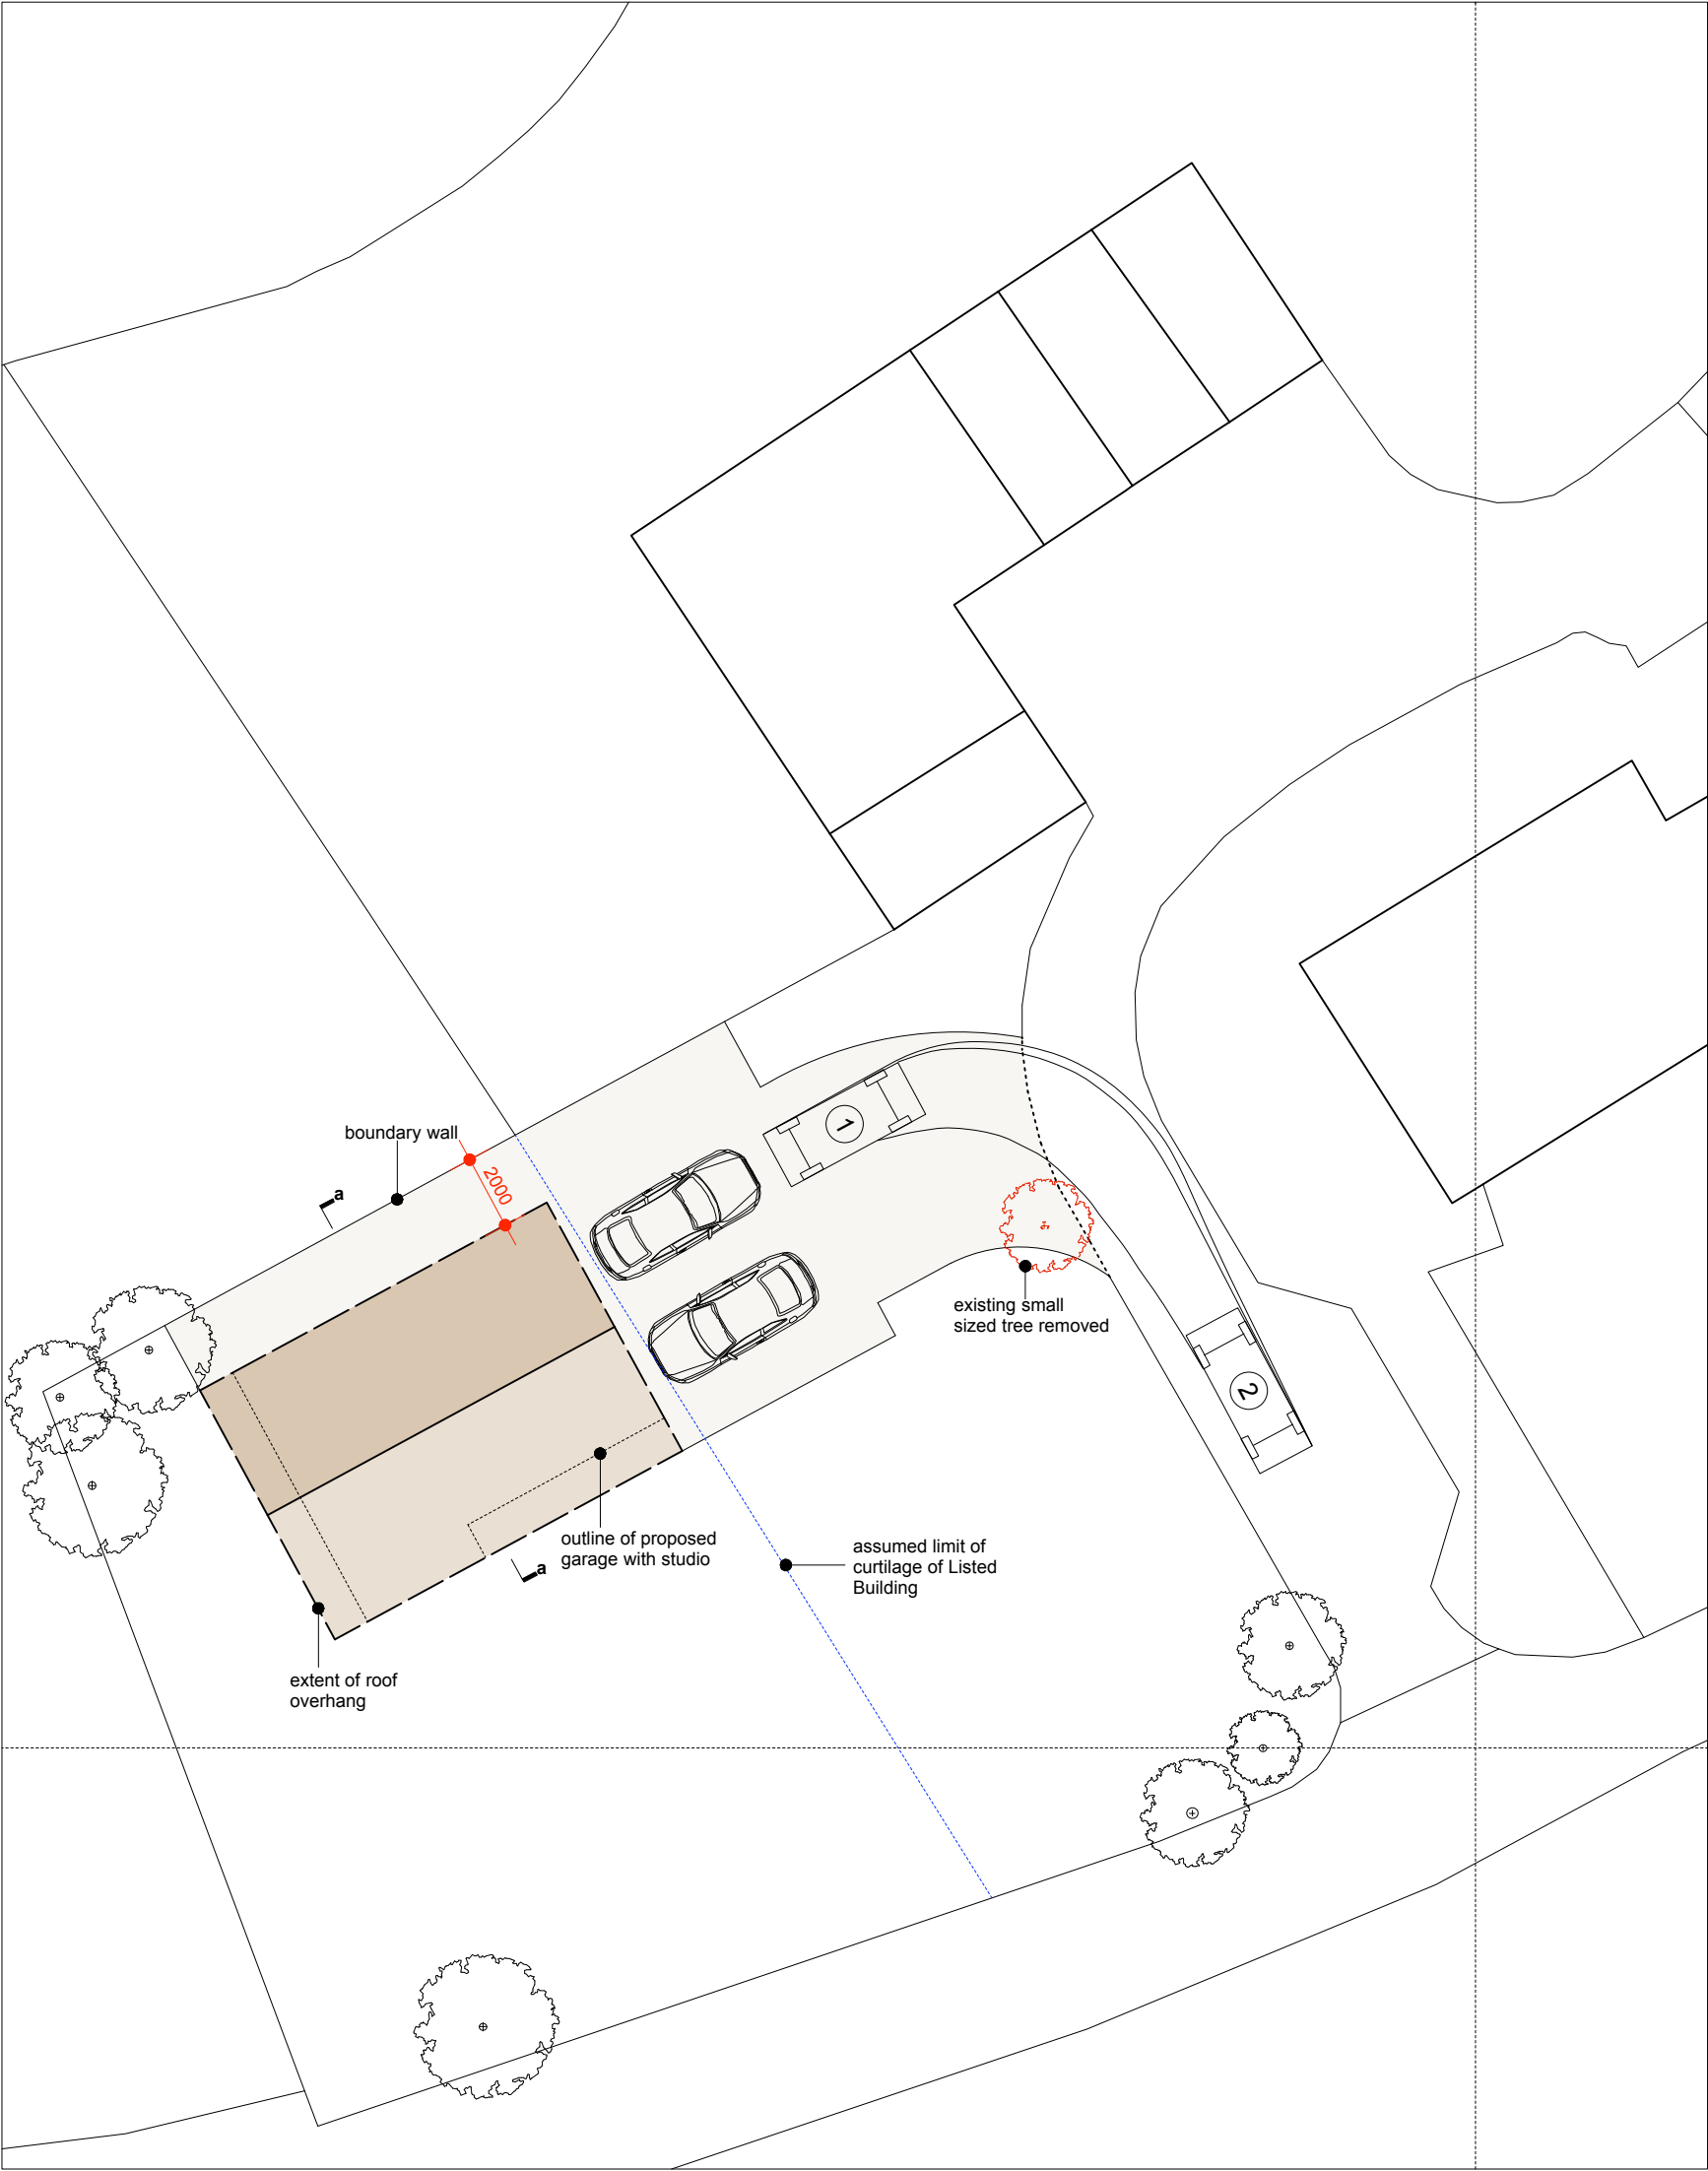


site plan
scale: 1/200

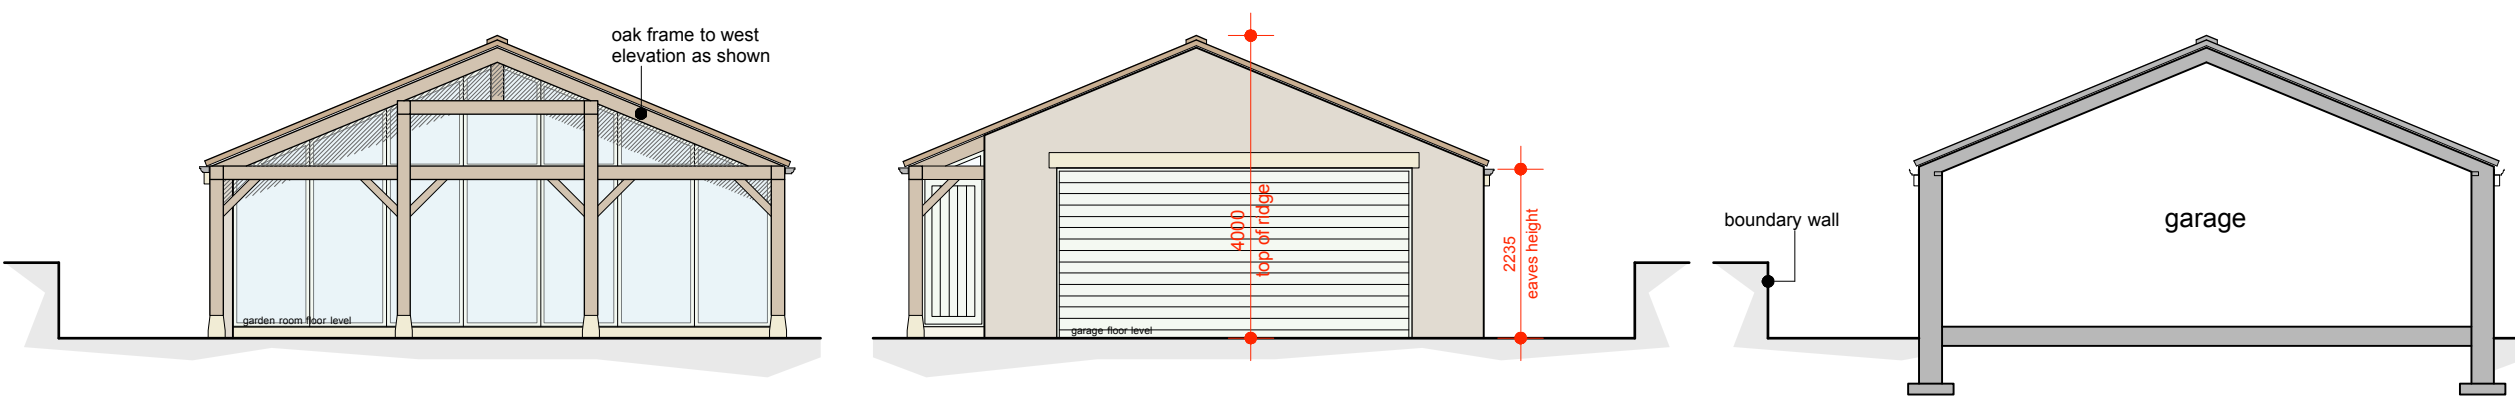


front elevation
scale: 1/100

rear elevation
scale: 1/100


section a-a
scale: 1/100

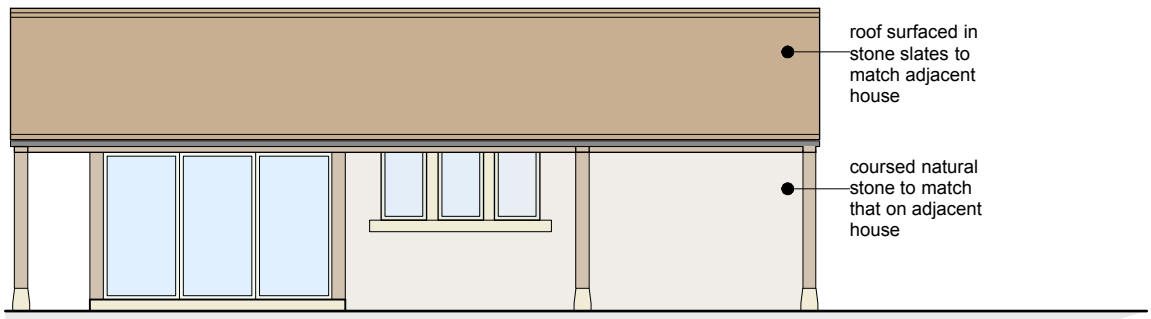

side elevation
scale: 1/100

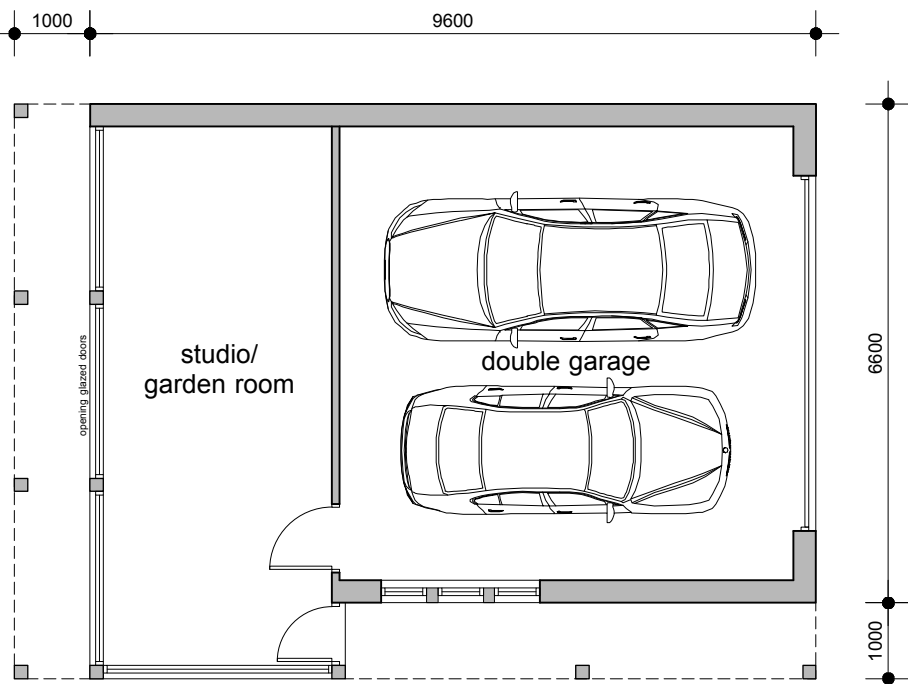

ground floor plan
scale: 1/100

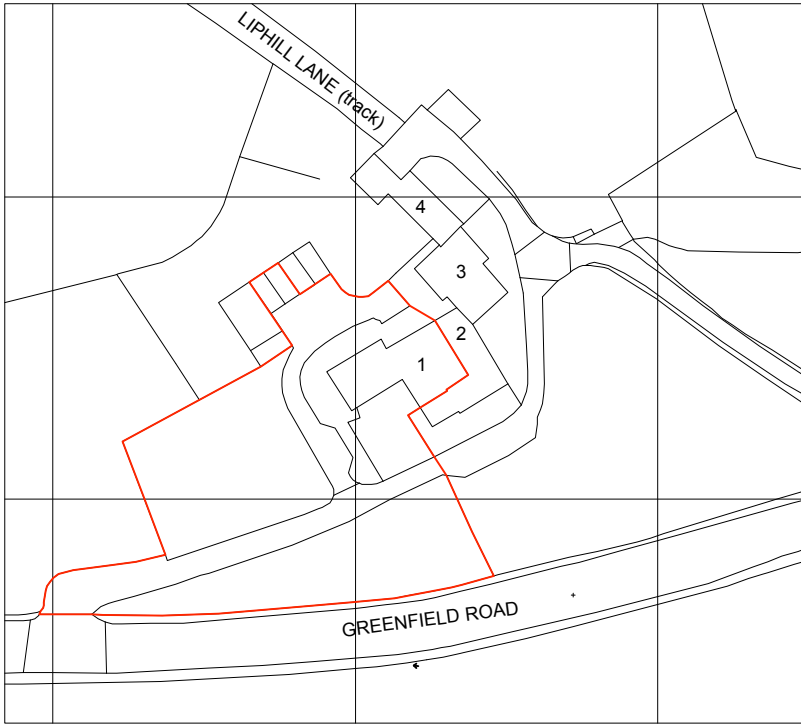

location plan
scale: 1/1250

This drawing has been prepared specifically for the purpose of obtaining Planning Permission and/or Building Regulation Approval. Its suitability for other purposes, without supplementary details and specifications cannot be guaranteed. The Permissions and/or Approvals are beyond the Architects control, and no guarantee that such will be granted is given or to be inferred by reason of the preparation of this drawing. Only figured dimensions are to be used. All dimensions to be checked on site. This drawing together with the design is the property and copyright of the Architect and must not be reproduced without prior written permission.

P06	Amendments to building, footprint reduced and re-located on site	29.03.21	JS	RE
P05	Limit of LB curtilage shown and alternative position of building out of LB curtilage	19.11.20	RE	RE
P04	Further amendments to scheme	05.10.20	JS	RE
P03	Further amendments to scheme	07.10.19	RE	RE
P02	Roof and eaves height lowered	23.08.19	JS	RE
P01	Drawing originated	13.05.19	JS	RE
rev.	description	date	drawn	approved

ADP

project Proposed detached double garage with studio
at 1 Liphill Farm, Greenfield Road
Holmfirth, HD9 3XQ
for Mr & Mrs Wilson

title GA as proposed
number 18139D-02-P06
scale 1:100,1:200
size A2

ARCHITECTURE
+ DESIGN
PARTNERSHIP

The Old Police Station 16 Bridge Lane Holmfirth HD9 7AN
T: 01484 685411 E: hello@adp-architects.com
W: www.adp-architects.com

RIBA
Chartered Practice