




Notes:
1. Setting out to be the responsibility of contractor.
2. Contractor to pay particular attention to pitch of roof and headroom at stairs.
3. Any discrepancies to be reported to Colne Valley Design.

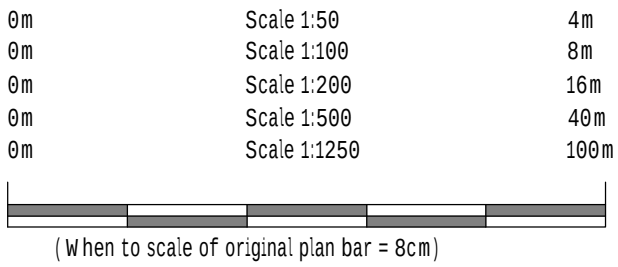


Existing front elevation (1:100)

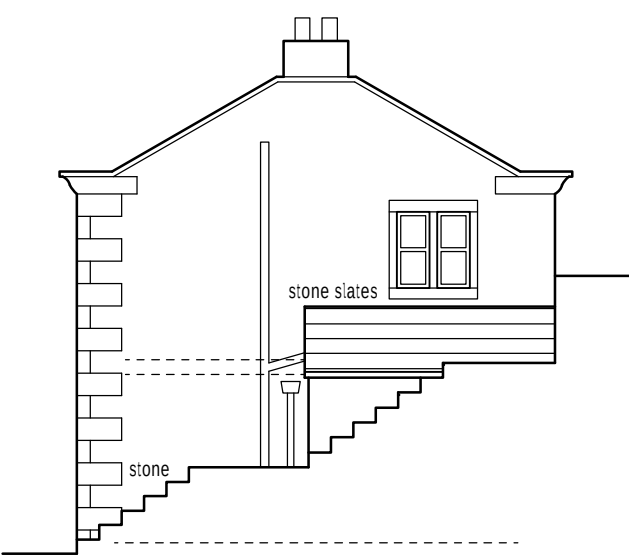


Existing side elevation (1:100)

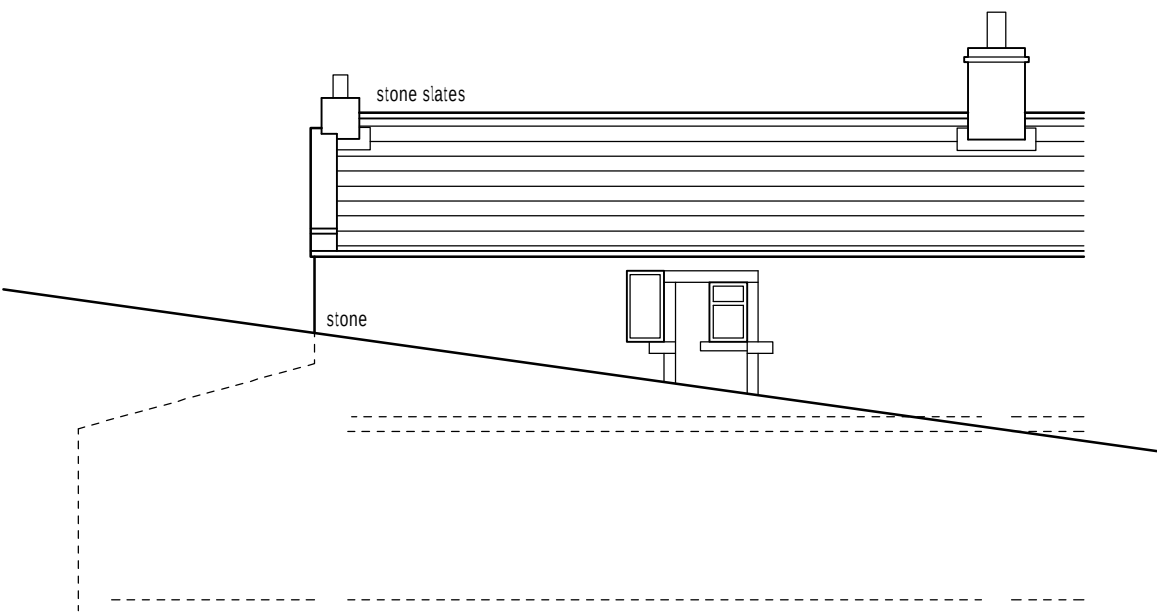

Existing rear elevation (1:100)

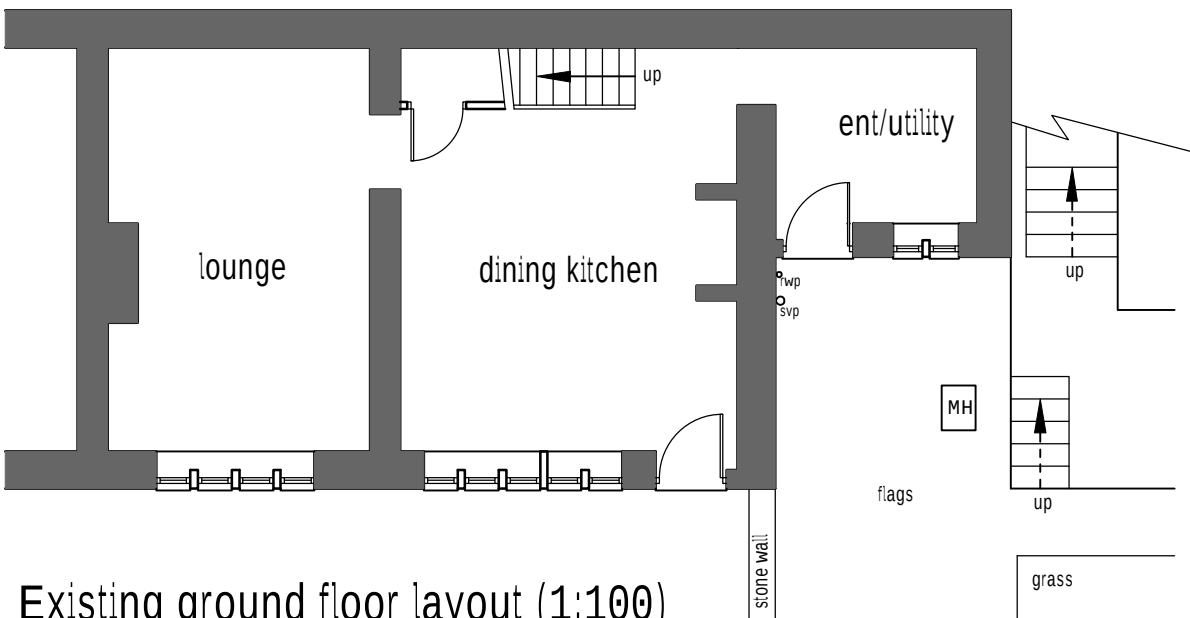


Existing ground floor layout (1:100)

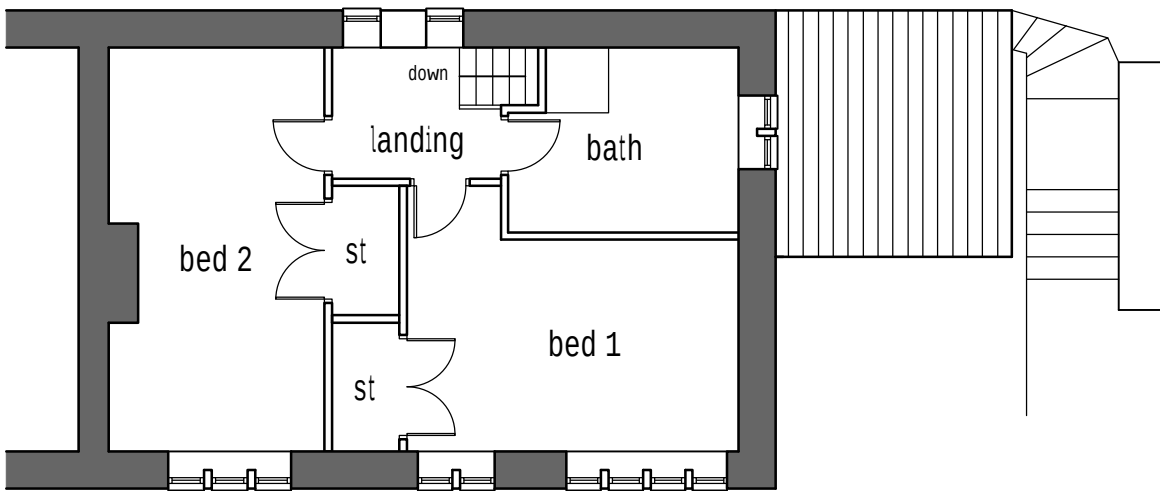


Existing first floor layout (1:100)




Proposed front elevation (1:100)

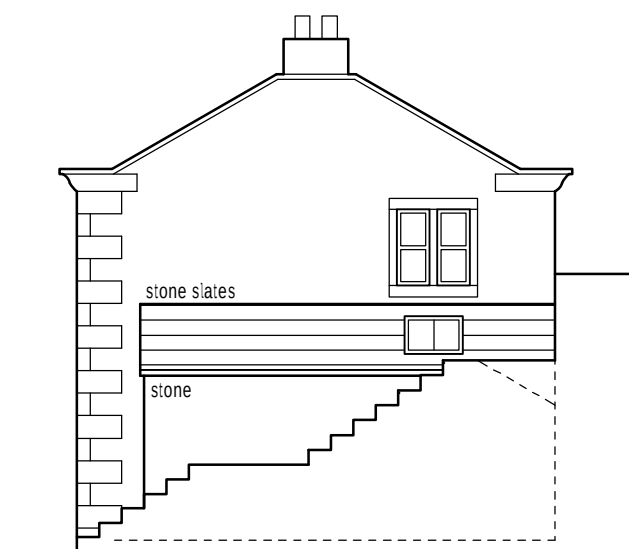


Proposed side elevation (1:100)

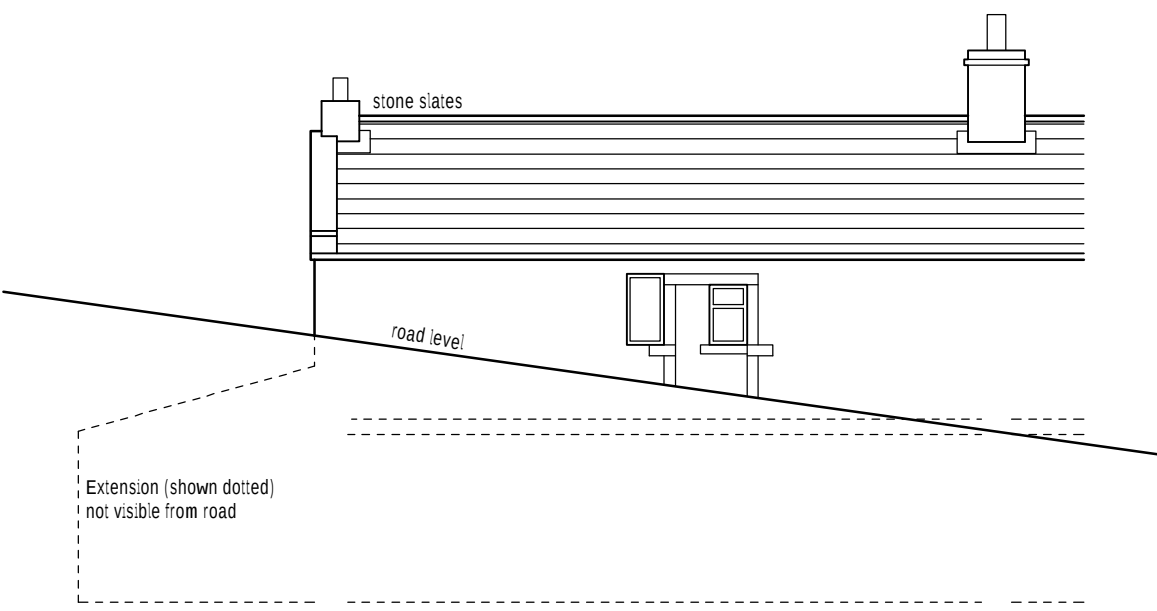

Proposed rear elevation (1:100)

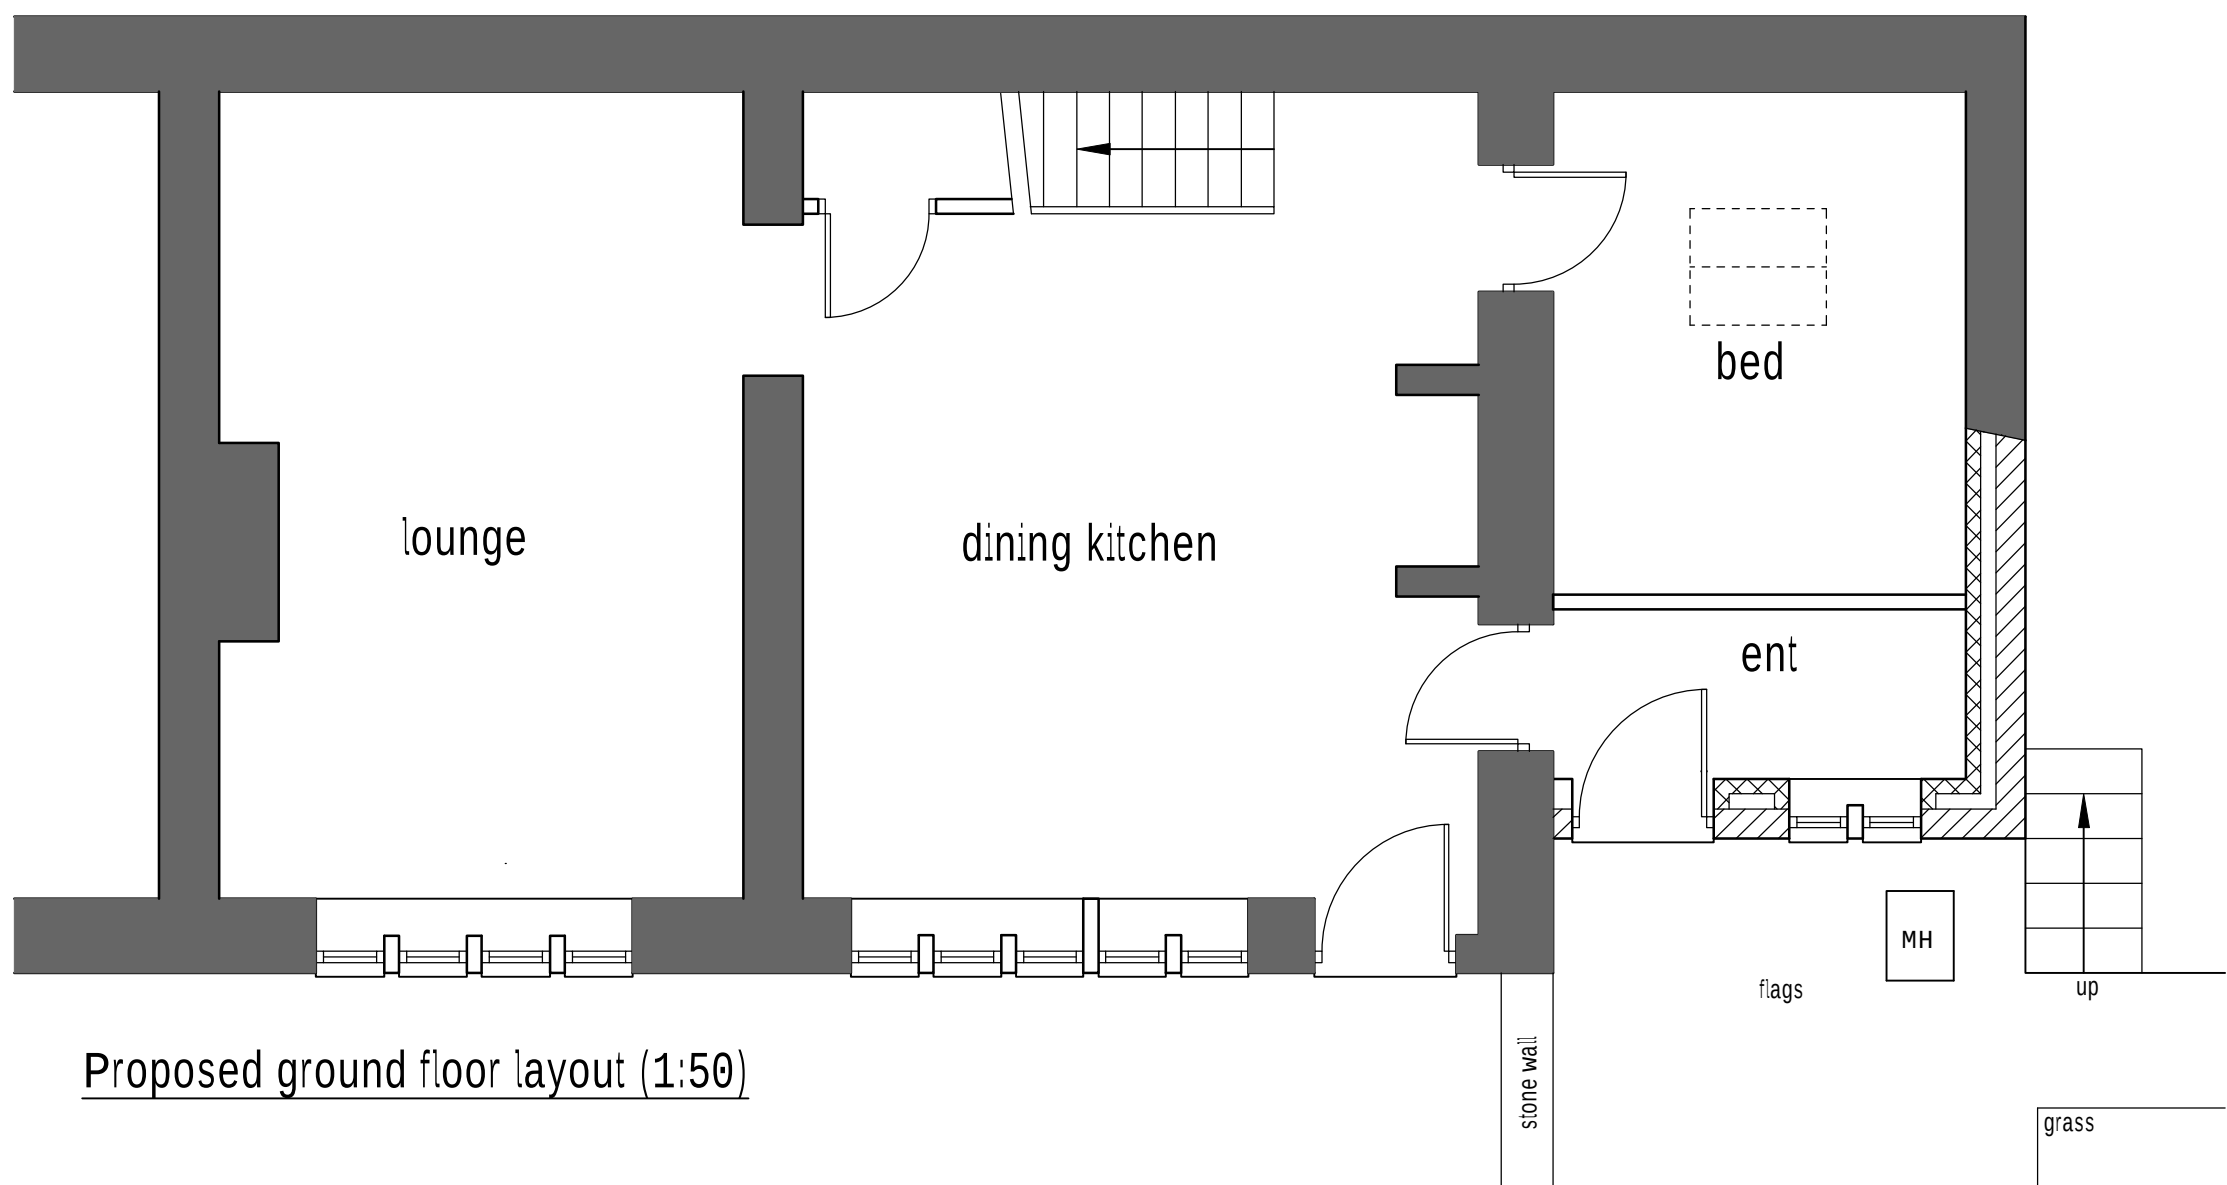

Proposed ground floor layout (1:50)

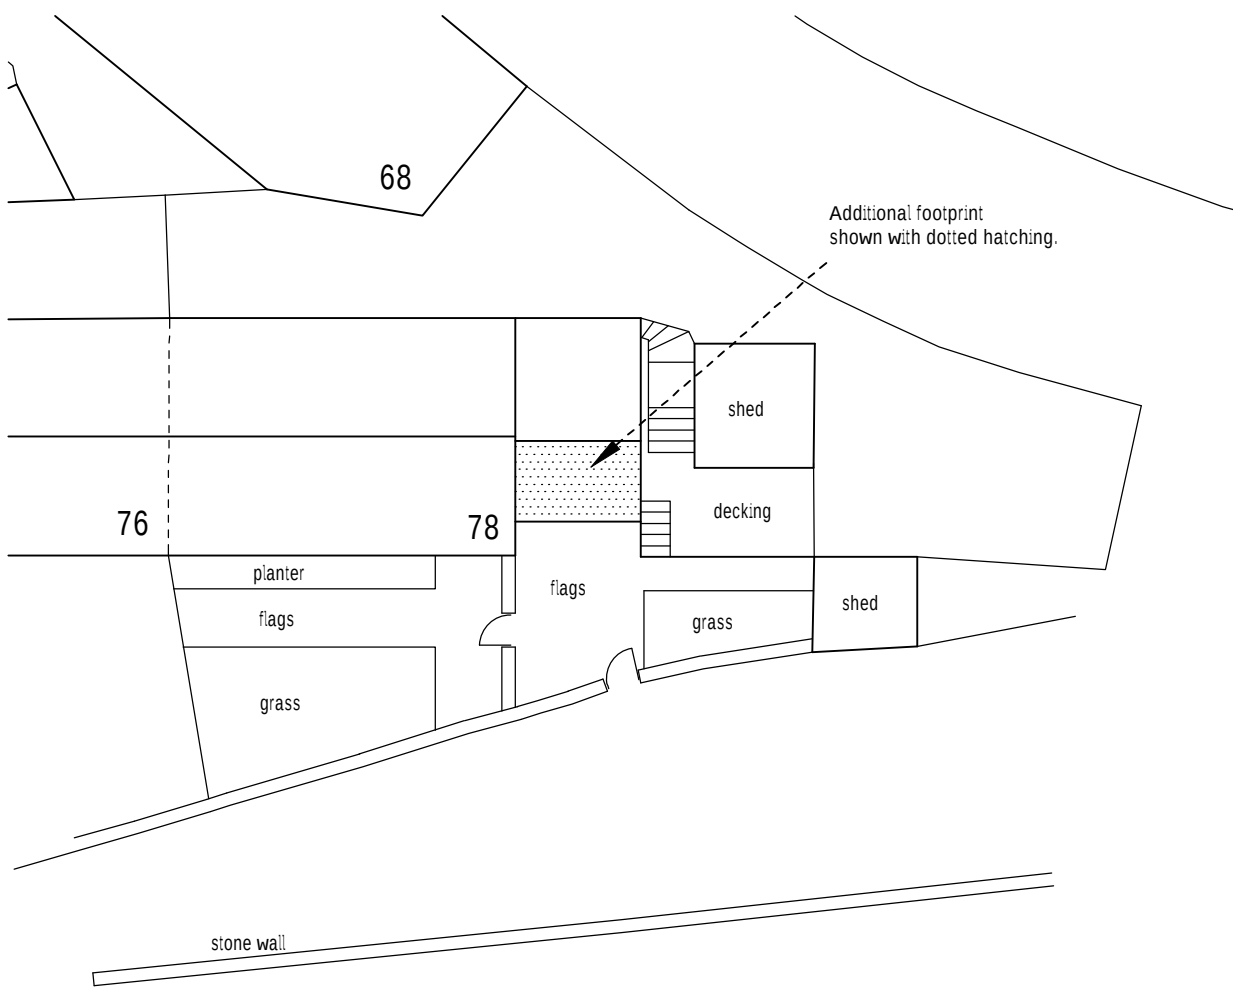

Block plan (1:200)



Location plan (1:1250)

Rev E 03/05/2023 Door and windows to front elevation amended.
Rev D 05/04/2023 Extension roof amended to lean to.
Rev C 23/02/2023 Extension amended to single storey.
Rev B 17/12/2020 Site/block plan amended.
Rev A 04/12/2020 Finalised prior to planning submission.



Colne Valley Design
8 Meadow Lane
Slaithwaite
Huddersfield HD7 5EX

Tel: 01484 842097
Mobile: 07867 803312
E-mail: mitchell@sbhomes.co.uk

Proprietor: S.A. Mitchell (A/CIOB)

Project
Proposed side extension.

For
Mr & Mrs E Blackmore.

Address
78 Wellhouse Green
Golcar
HD7 4ET.

Title
Planning Drawing.

Job No.
20 J 41.

Drawing number
01 E.

Date
Oct 2020.