






Existing front elevation (1:100)

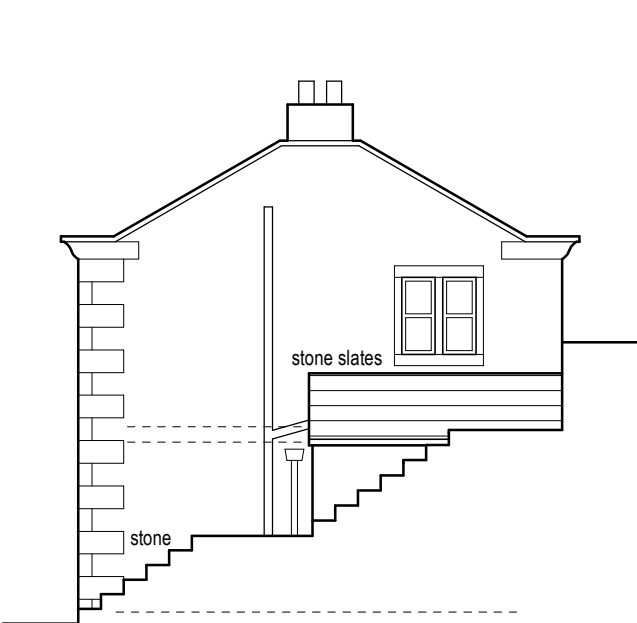


Existing side elevation (1:100)

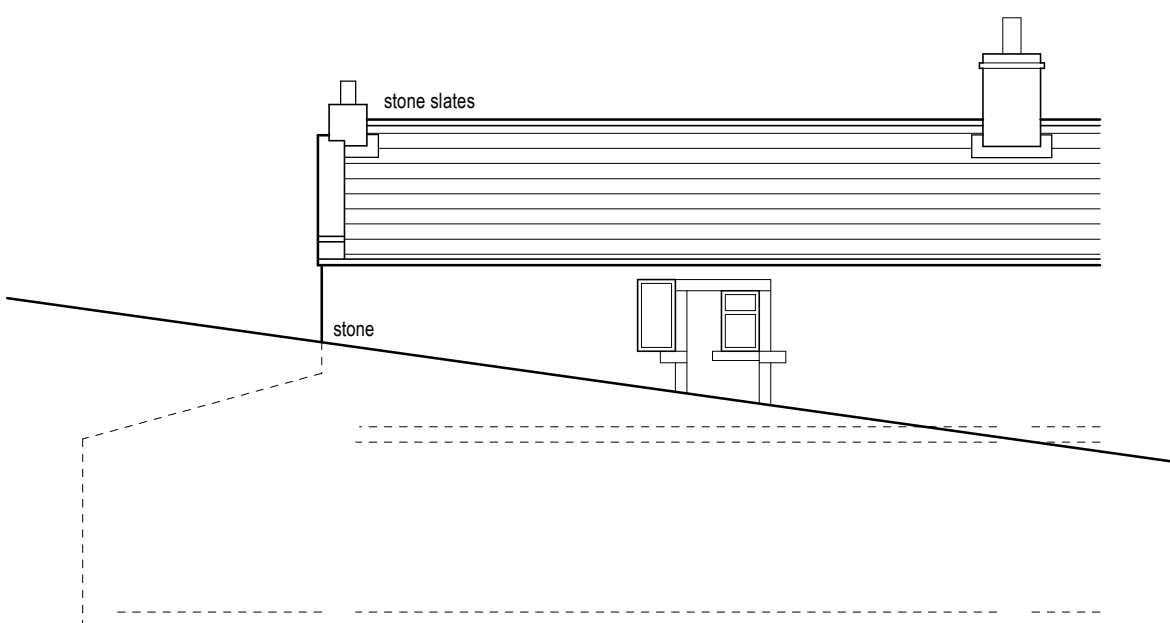

Existing rear elevation (1:100)

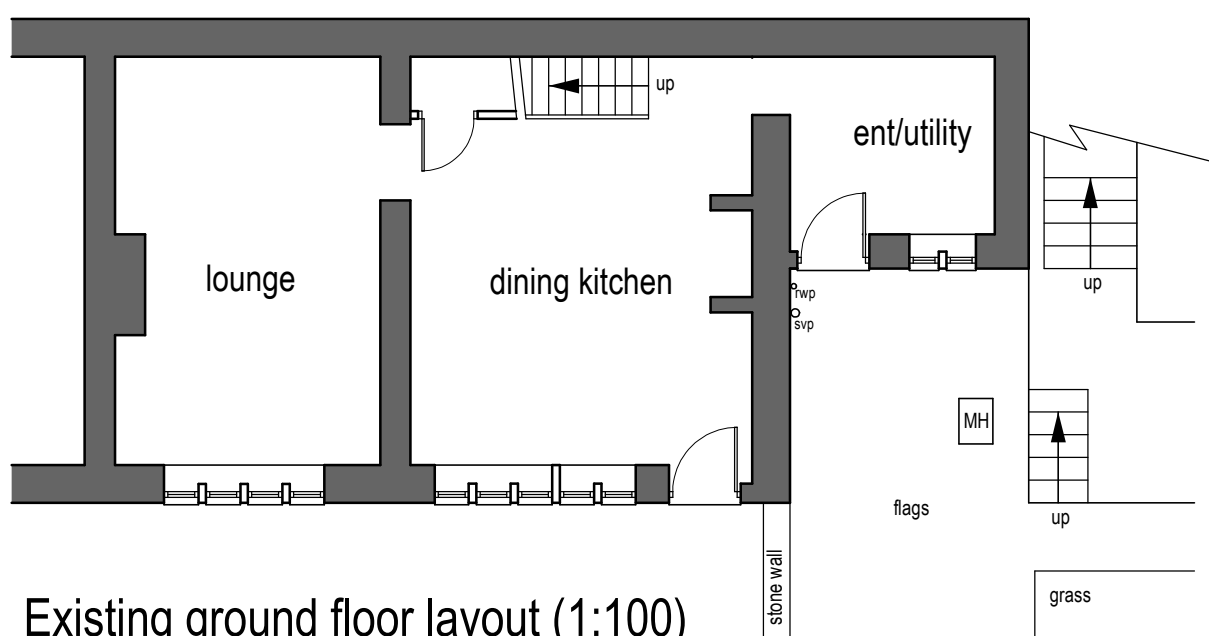


Existing ground floor layout (1:100)

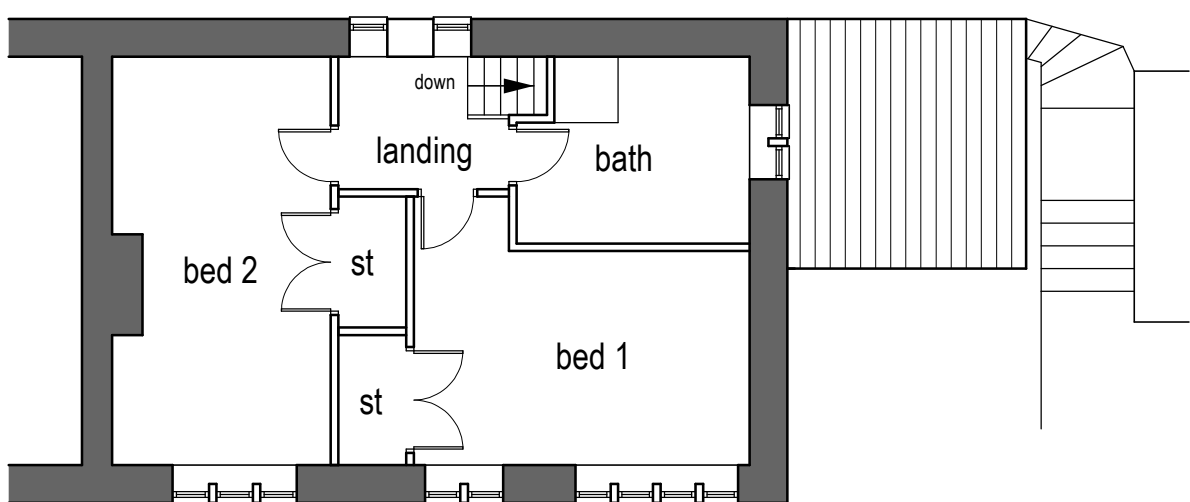


Existing first floor layout (1:100)




Proposed front elevation (1:100)

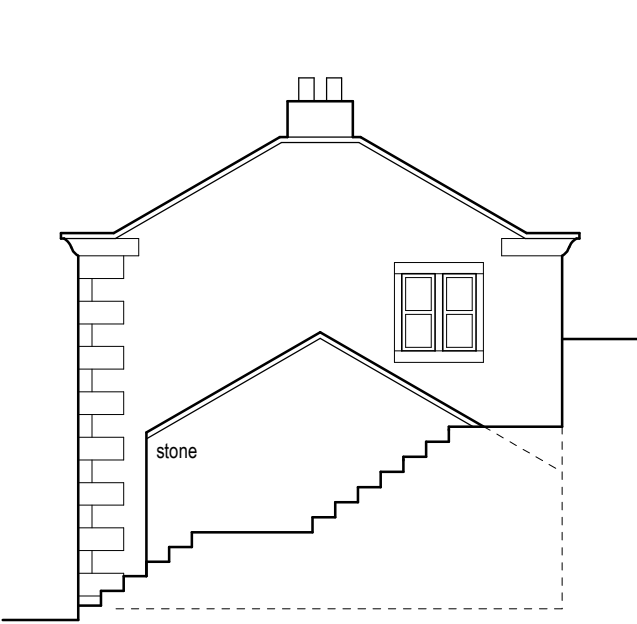

Proposed side elevation (1:100)

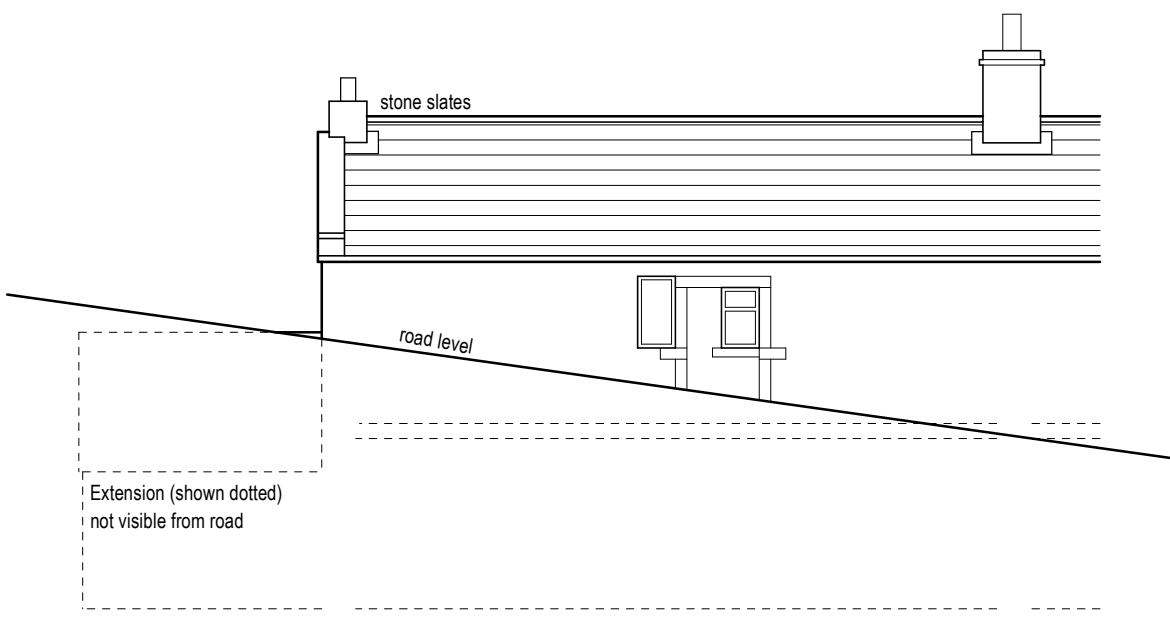

Proposed rear elevation (1:100)

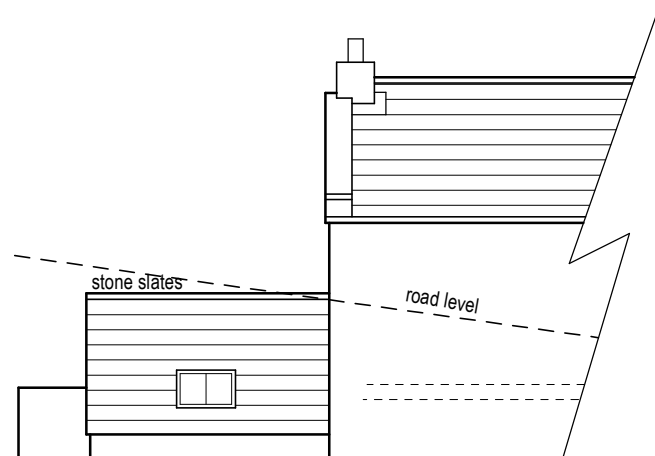

Proposed rear elevation
within site (1:100)



Location plan (1:1250)

Rev C 23/02/2023 Extension amended to single storey.
Rev B 17/12/2020 Site/block plan amended.
Rev A 04/12/2020 Finalised prior to planning submission.



Colne Valley Design
8 Meadow Lane
Slaithwaite
Huddersfield HD7 5EX

Tel: 01484 842097
Mobile: 07867 803312
E-mail: mitchell@sbhomes.co.uk

Proprietor: S.A. Mitchell (ACIOB)

Project
Proposed side extension.

For
Mr & Mrs E Blackmore.


Address
78 Wellhouse Green
Golcar
HD7 4ET.

Title
Planning Drawing.


Job No.
20 J 41.

Drawing number
01 C.

Date
Oct 2020.

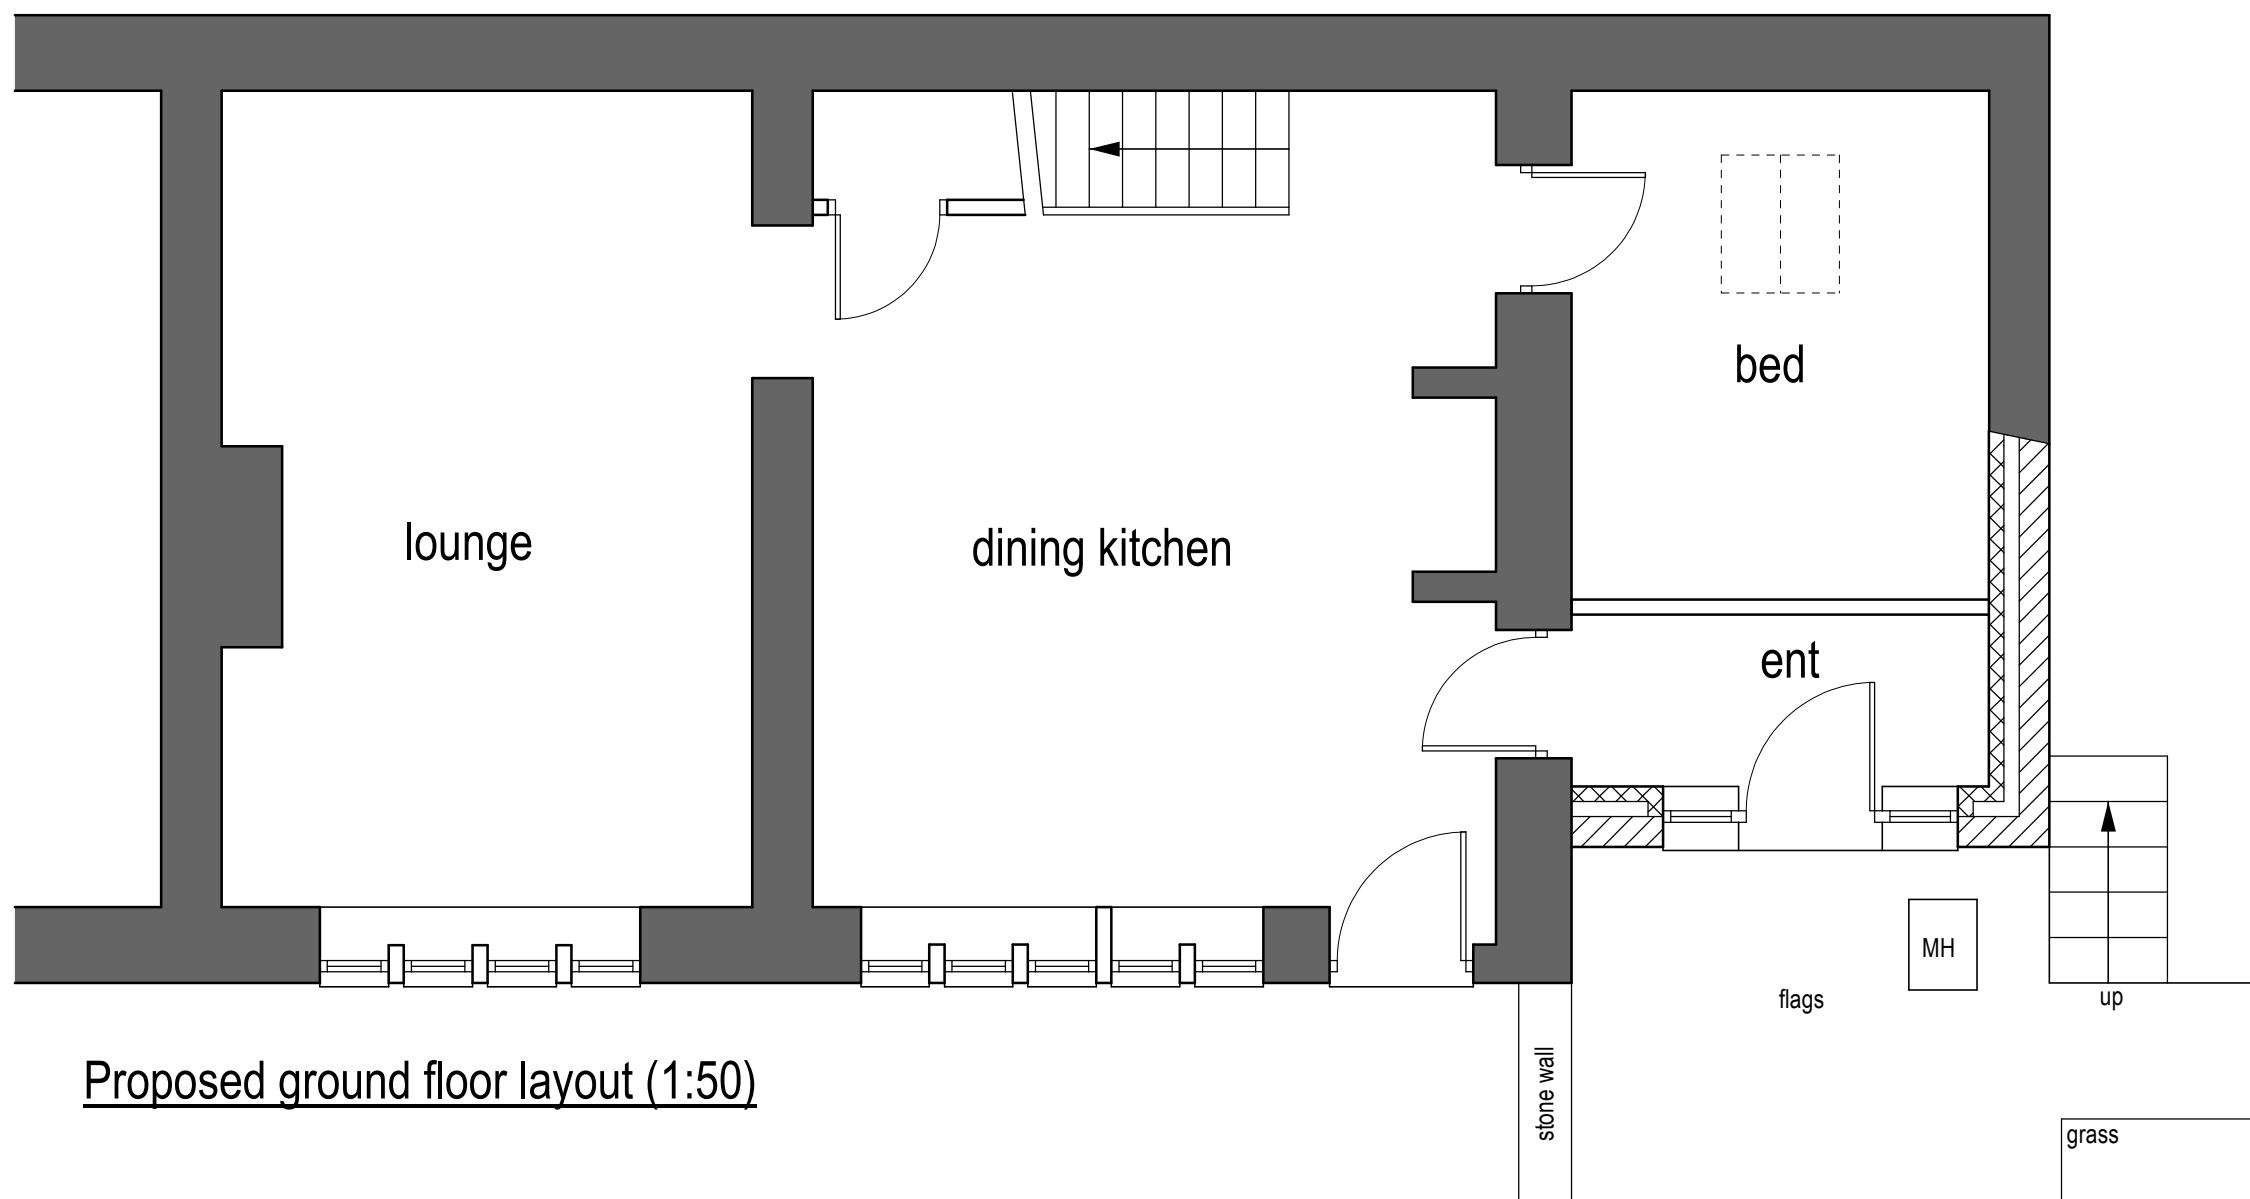

Proposed ground floor layout (1:50)

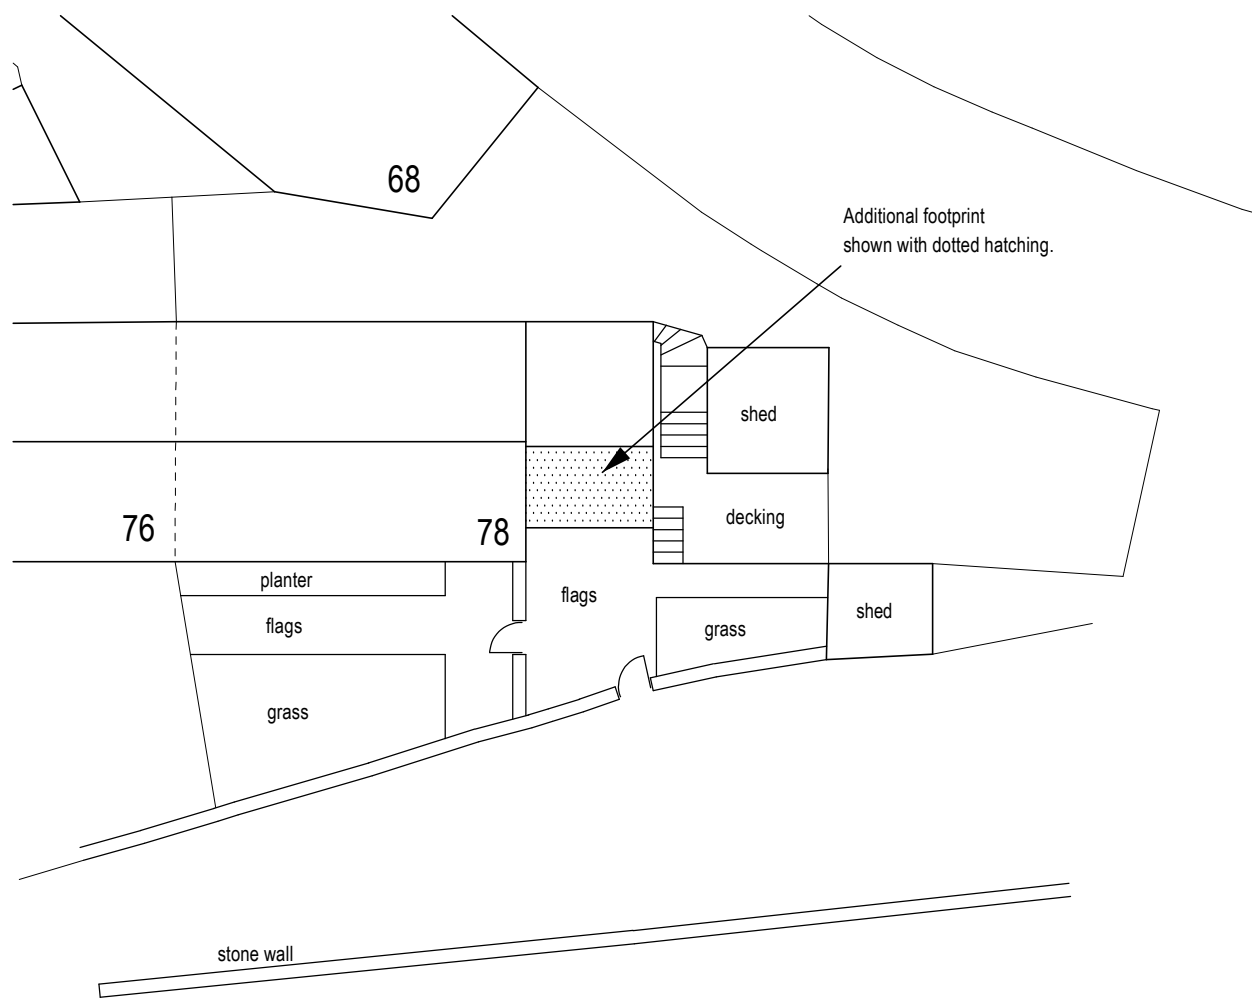

Block plan (1:200)