

IRDA CRE

426200m

POLLARD WAY

120750m

420800m

144.2m

426200m


COMPUTER GENERATED DRAWING - DO NOT ALTER

Dwg No. Stone_03_Gomersal

Sheet No.

SCALE	1:500	REV
-------	-------	-----

Scale 1:1000

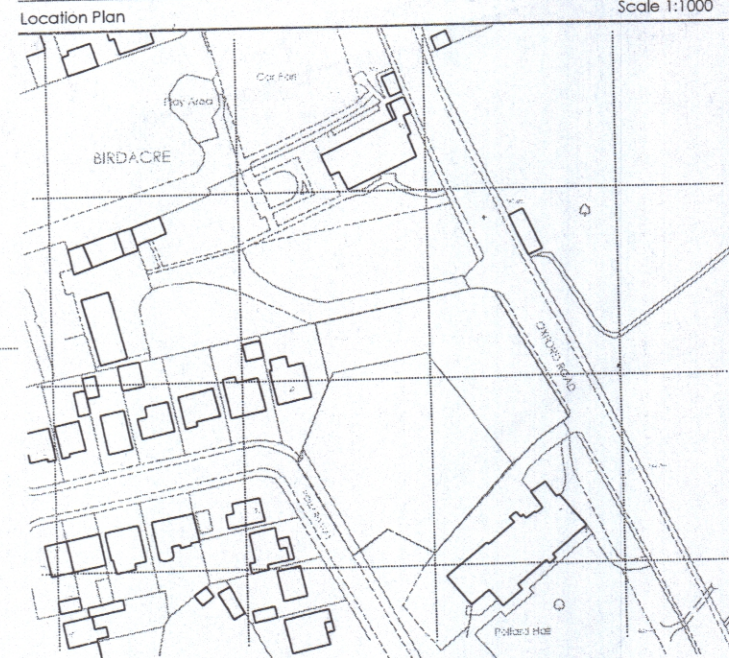

Ordnance Survey (c) Crown Copyright 2020. All rights reserved. Licence number 100022432

Notes:

Due to overgrown site:
Limited topographical survey of site adjacent to Pollard
Way, Gomersal. Site should be surveyed/verified post
vegetation clearance.

Survey Control Coordinates				
Reference	East	North	Elevation	Description
GP101	420800.038	426288.834	144.66	Survey Station
GP102	420818.403	426277.600	145.24	Survey Station
GP103	420818.403	426277.600	145.80	Survey Station
GP104	420735.423	426275.588	144.82	Survey Station
HS1	420800.057	426288.839	144.71	Survey Station
HS3	420774.886	426244.745	145.28	Survey Station
HS4	420816.833	426226.726	145.60	Survey Station
HS5	420846.403	426177.717	144.04	Survey Station
HS6	420793.375	426178.443	145.91	Survey Station
HS7	420774.467	426148.925	144.33	Survey Station

Site Survey Control & Datum Information

Grid Orientation:
Survey related to Ordnance Survey "OSGB 36" at control point GPS01 and the survey data was processed on a plane grid. (No Scale Factor)

Level Datum:
OS Orthometric Hfs

Rev	Description			By	Date
Surv.	Drawn	Date	Chkd	Date	
NH	NH	07.07.20			

This drawing may not be reproduced, made use of or issued to a third party without permission of:

Stone Developments (Yorkshire) Ltd

Stone Developments (Yorkshire) Ltd
Oxford Road, Gamersal, Cleckheaton,
West Yorkshire, United Kingdom, BD19 4PY



T/F: 0773 493 6469 E: holdensurveys@msn.com

Title. Site Plan

Site. Pollard Way
Gomersal
West Yorkshire

COMPUTER GENERATED DRAWING - DO NOT ALTER

Dwg No. Stone_03_Gomersal

Sheet No.

SCALE	1:500	REV
-------	-------	-----
