


NOTES

Do not scale from this drawing.


This drawing is solely for the use of obtaining Planning Permission.

Floor Area :

Ground floor : 45.00 m2 484.59 sq ft
First floor : 45.00 m2 484.59 sq ft

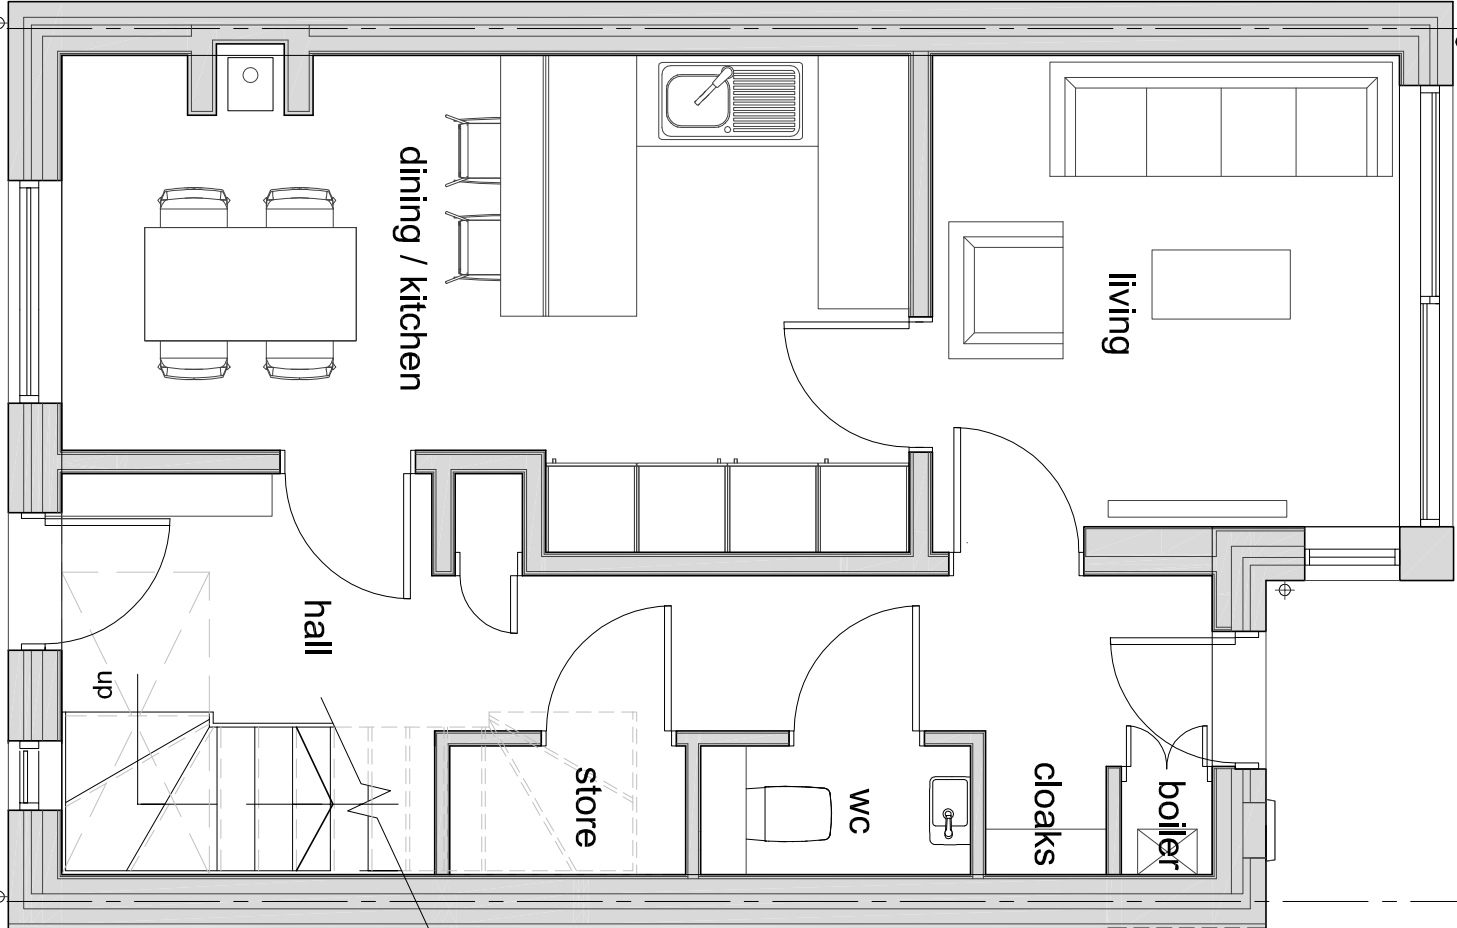

ground floor plan. scale 1 : 50 @ A3

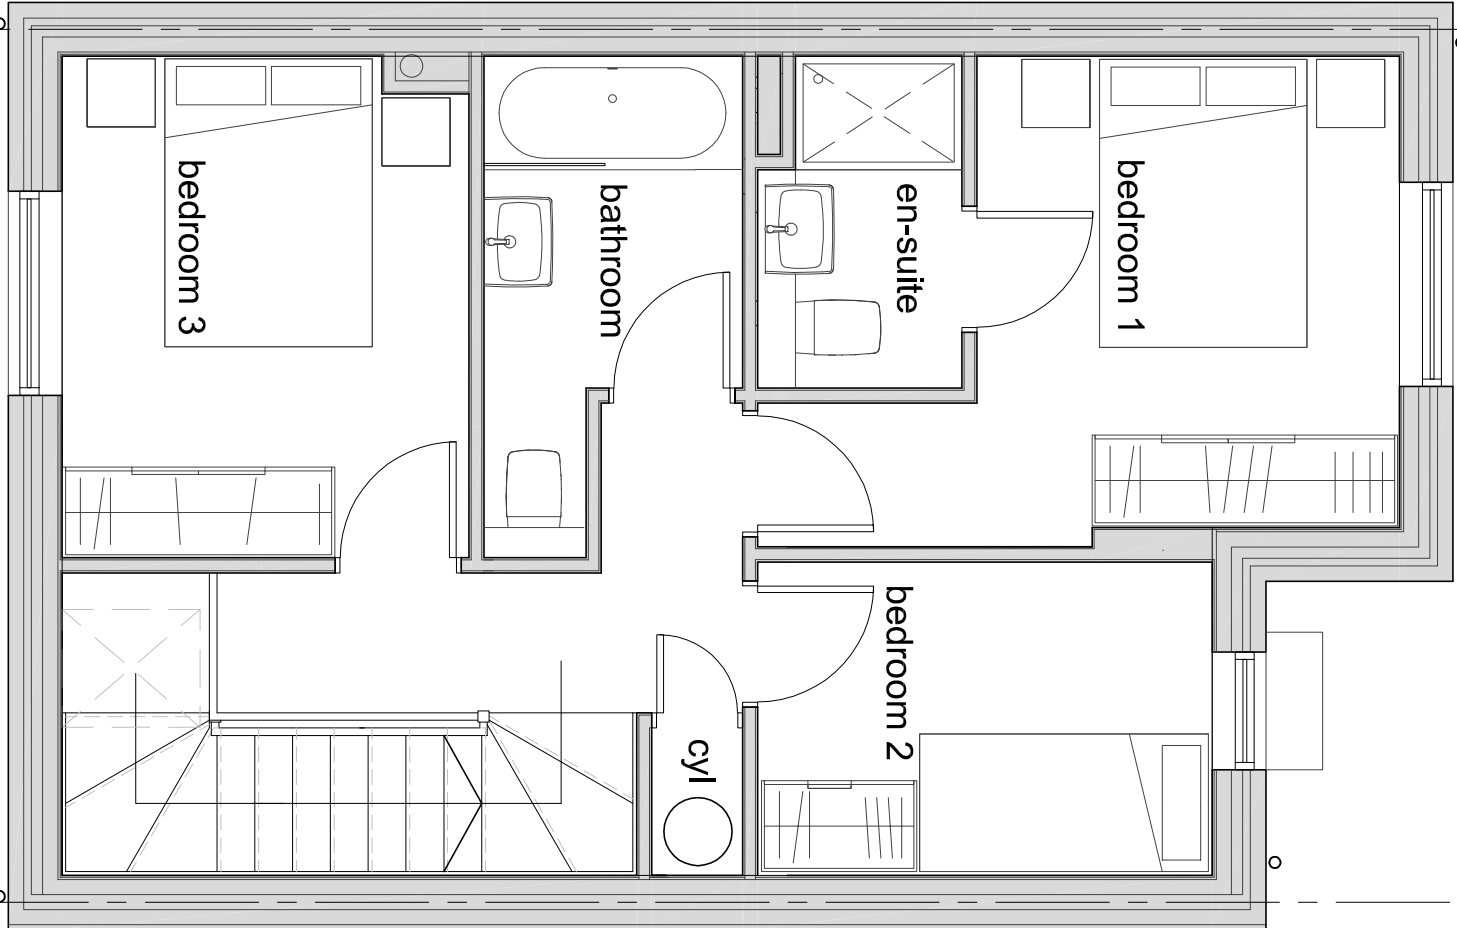

first floor plan. scale 1 : 50 @ A3

client name		Owens Developments Ltd			
project	New Dwellings - Land at St Lukes.				
drawing	House Type A : Ground and First Floor Plans				
project number	19/157		plot date	24/11/20	
			scale	1:50 @A3	
drawing number	rev	issue status			
107	-	Planning Submission			
This drawing is to be read in conjunction with all related drawings. All dimensions must be checked and verified on site before commencing any work or producing shop drawings. The originator should be notified immediately of any discrepancy.					