


NOTES

Do not scale from this drawing.

This drawing is solely for the use of obtaining
Planning Permission.

Proposed Ground Floor Area : 161m2 1733 sqft

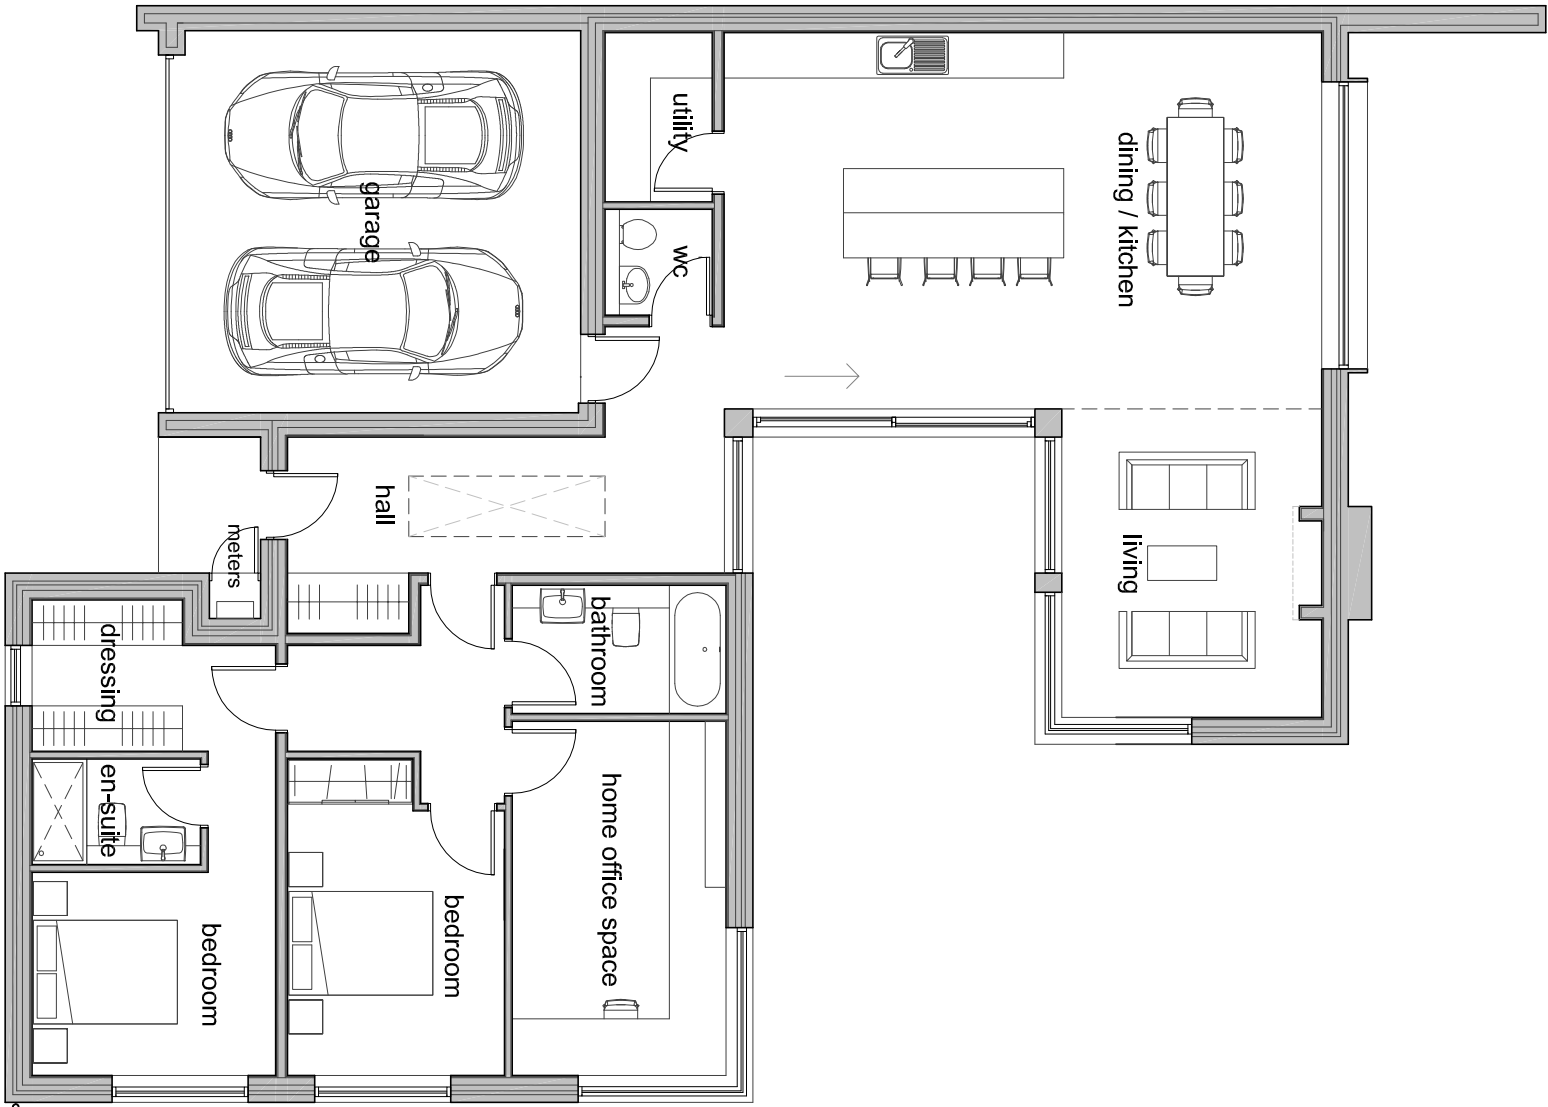

floor plan scale 1 : 100 @ A3

Rev	Description	Date	Dr by	App by
original by	date created	25/11/20	approved by	n
jszn				
npjacques@nj-architects.co.uk				
10 Castle Yard Ilkley, LS29 9DT				
01939 605381 01939 605382 nj/ARCHITECTS				
client name				
Owens Developments Ltd				
project				
New Dwellings - Land at St Lukes.				
drawing				
House Type B : Floor Plan				
project number		plot date		
19/157		25/11/20		
		scale		
		1:100 @A3		
drawing number	rev	issue status		
111	-	Planning Submission		



ARCHITECTS

This drawing is to be read in conjunction with all related drawings. All dimensions must be checked and verified on site before commencing any work or producing shop drawings. The originator should be notified immediately of any discrepancy.