




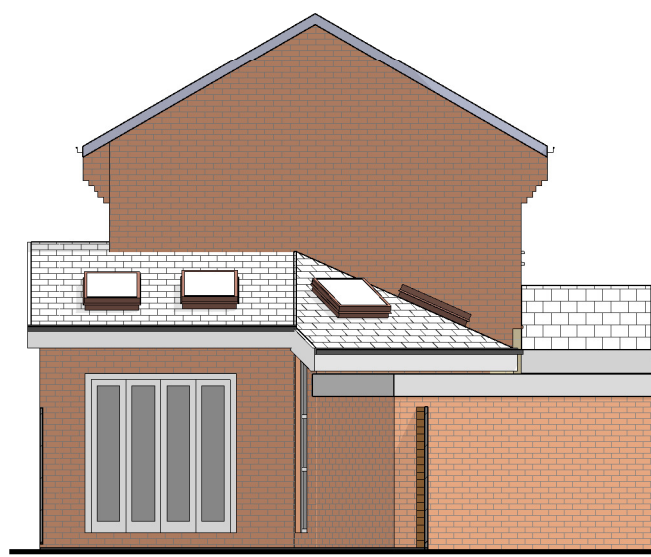




Side Elevation S  
1 : 100

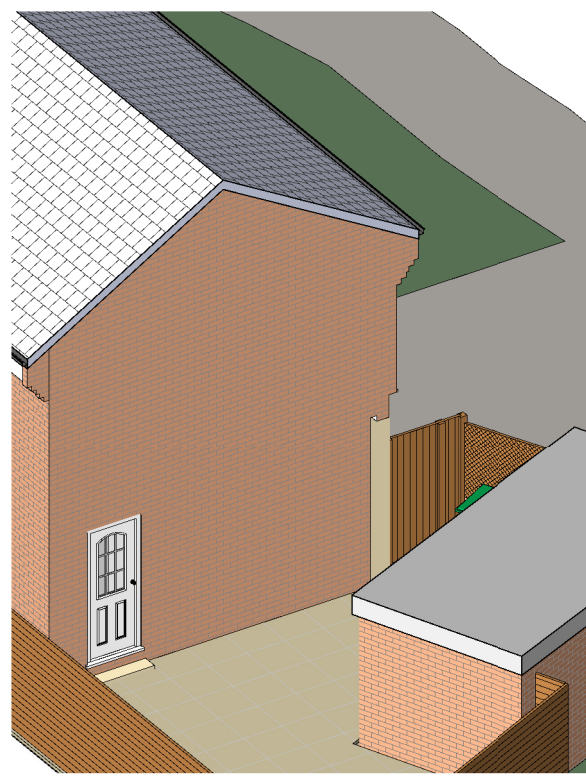

Side Elevation S  
1 : 100

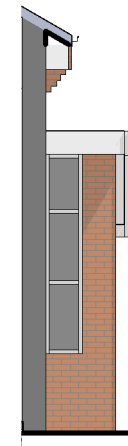


Sectional Elevation N  
1 : 100

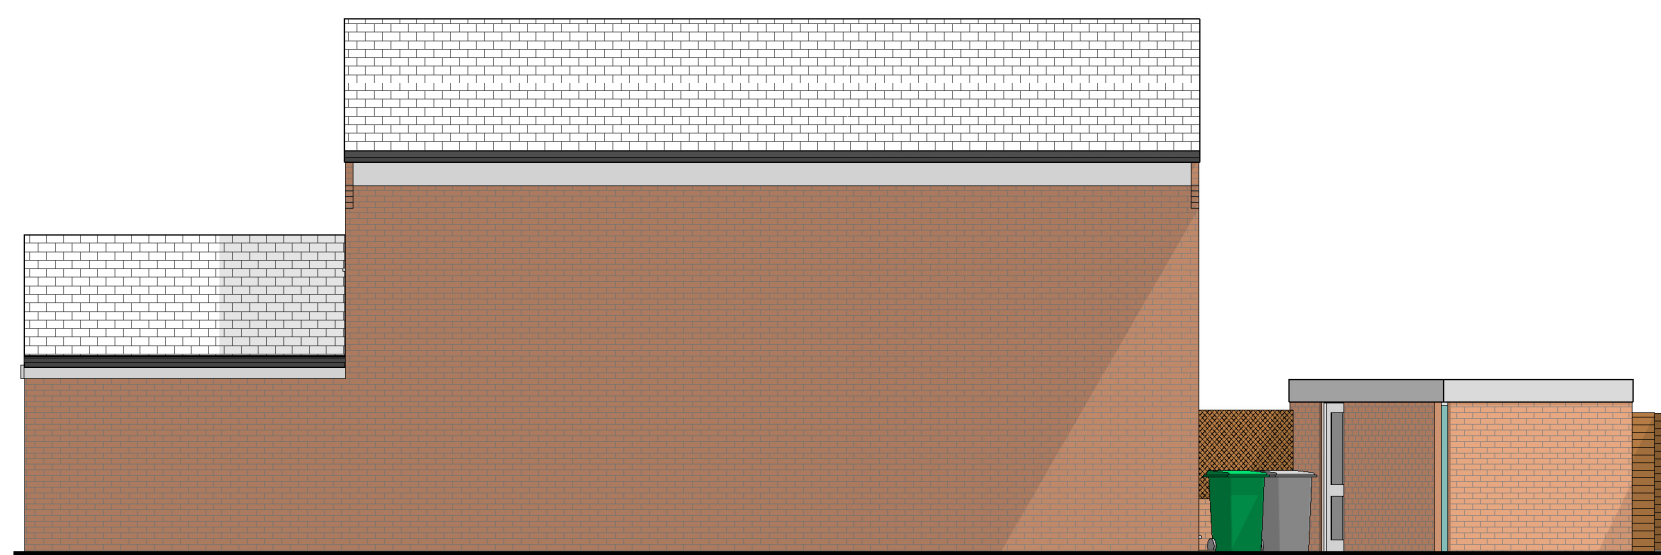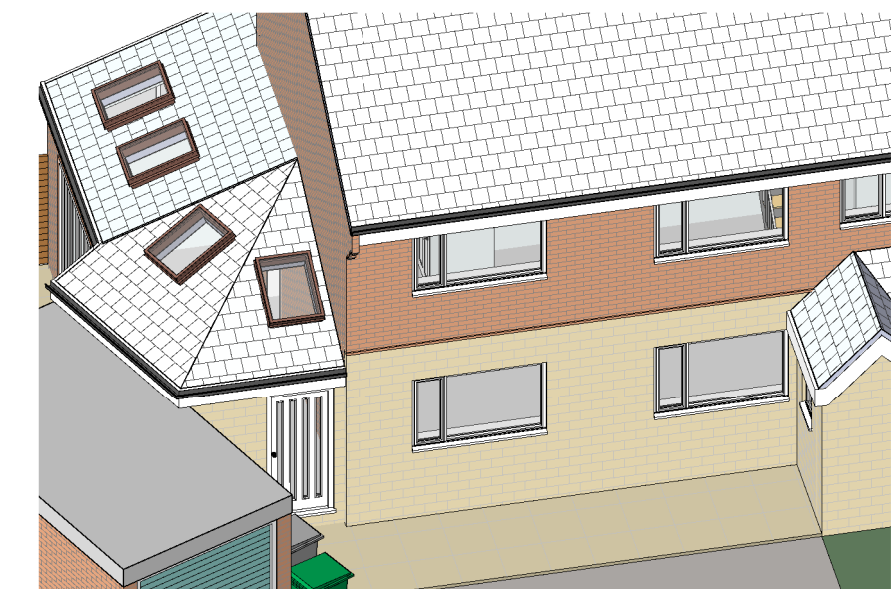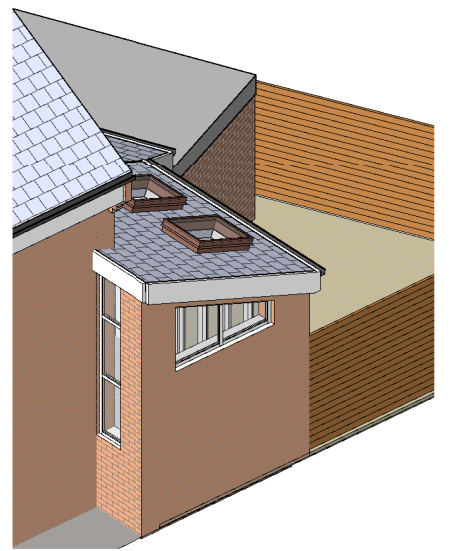

Rear Elevation W  
1 : 100



Front Elevation E  
1 : 100

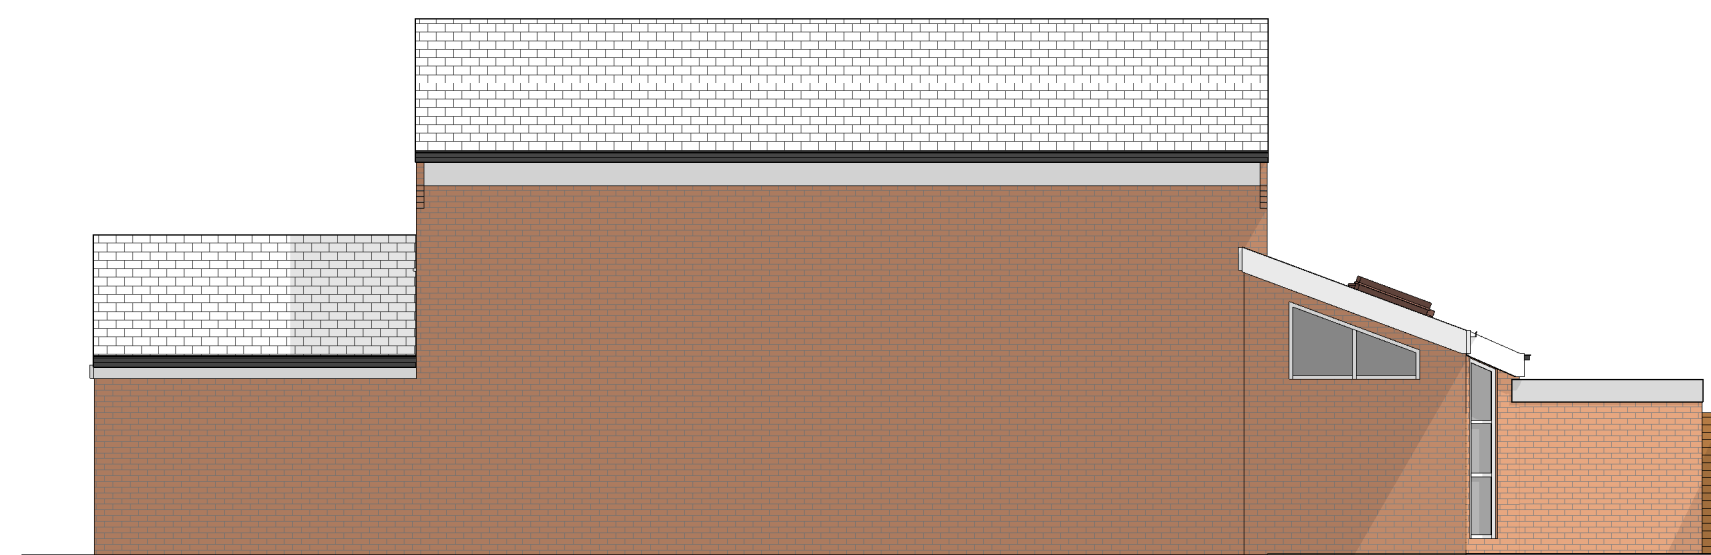


Rear Elevation W  
1 : 100




Front Elevation E  
1 : 100


Proposed  
Existing

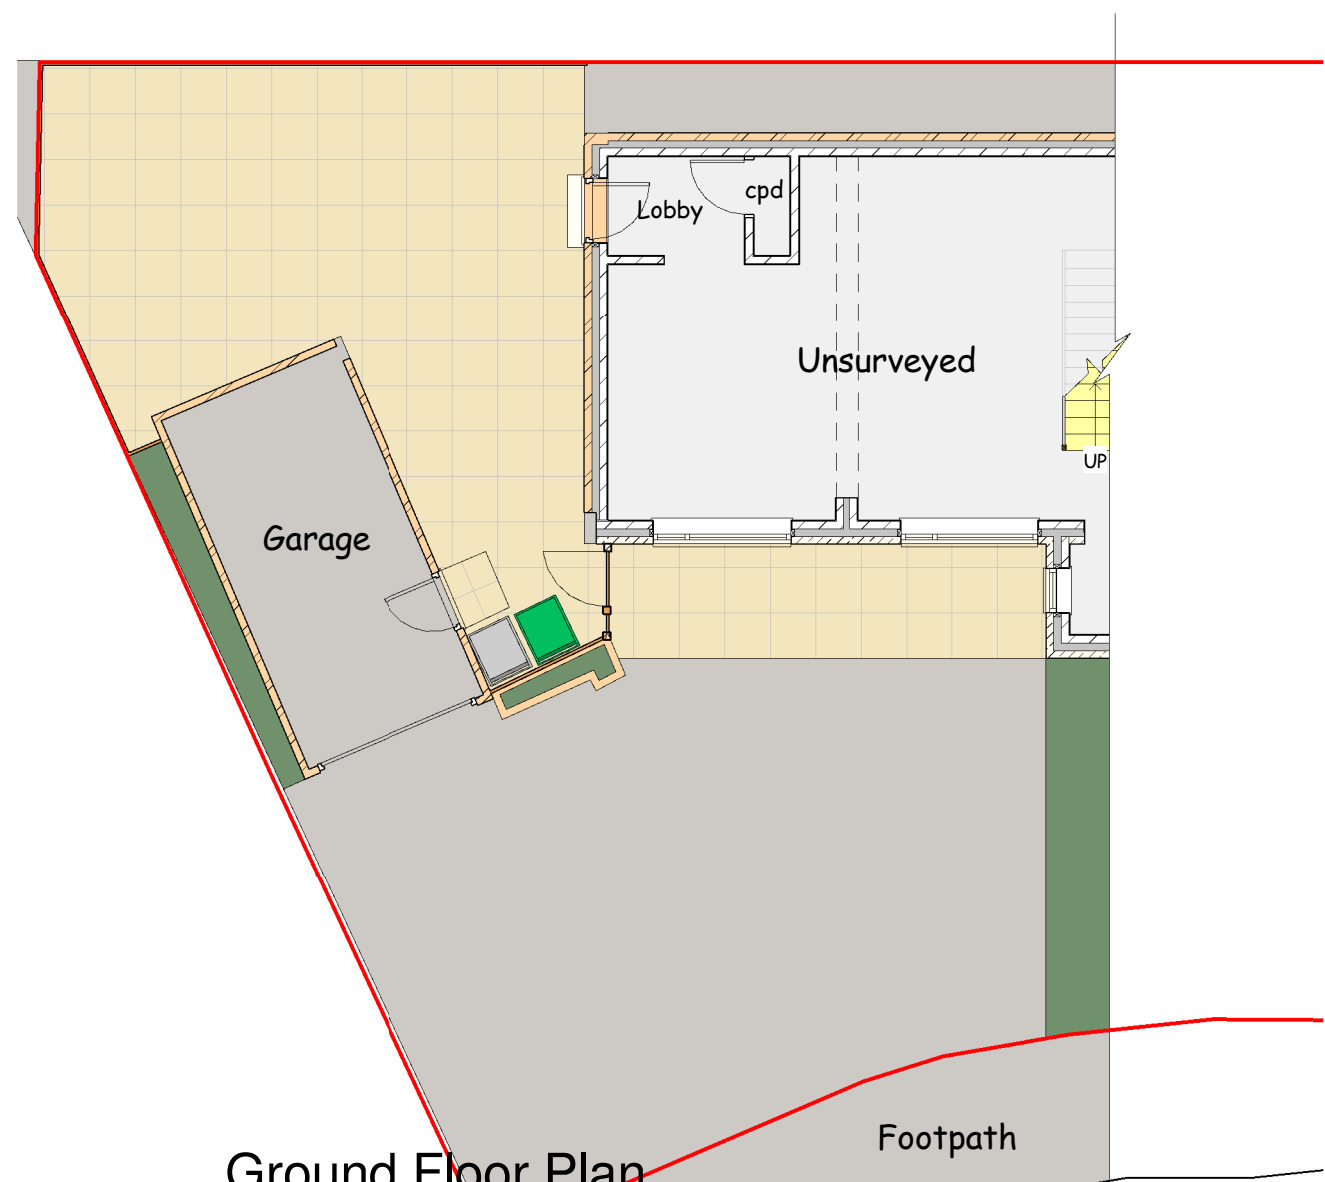


Ground Floor Plan  
1 : 100

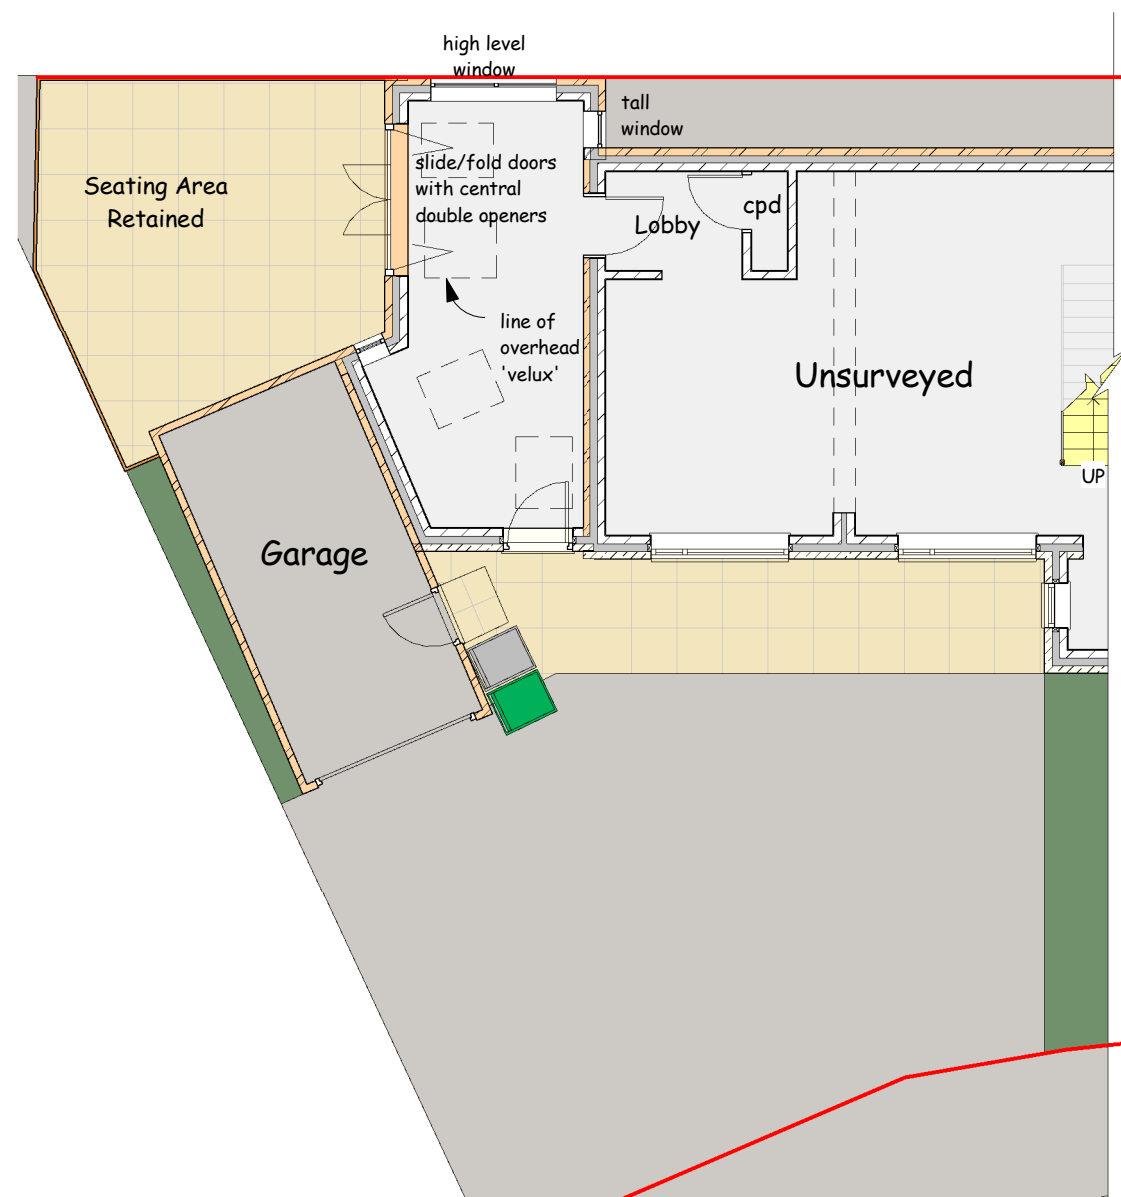


Ground Floor Plan  
1 : 100

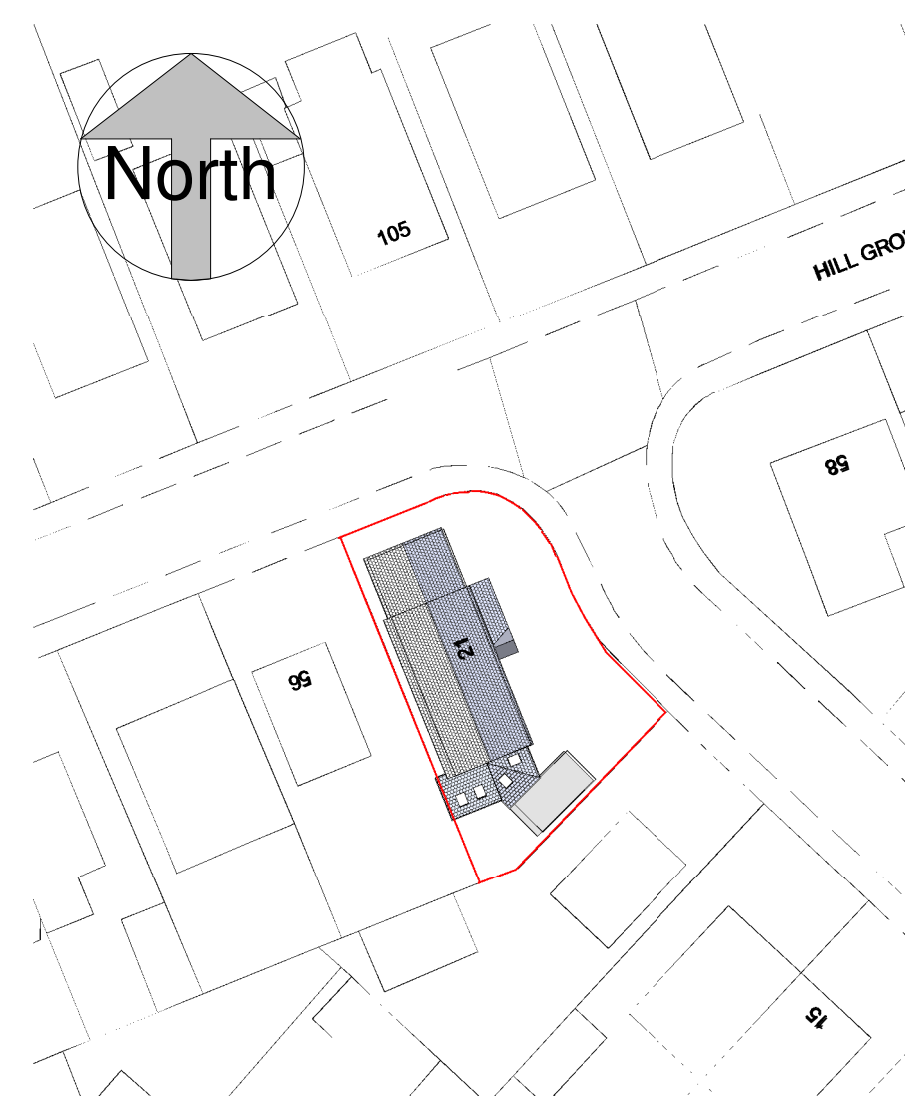

Block Plan  
1 : 500

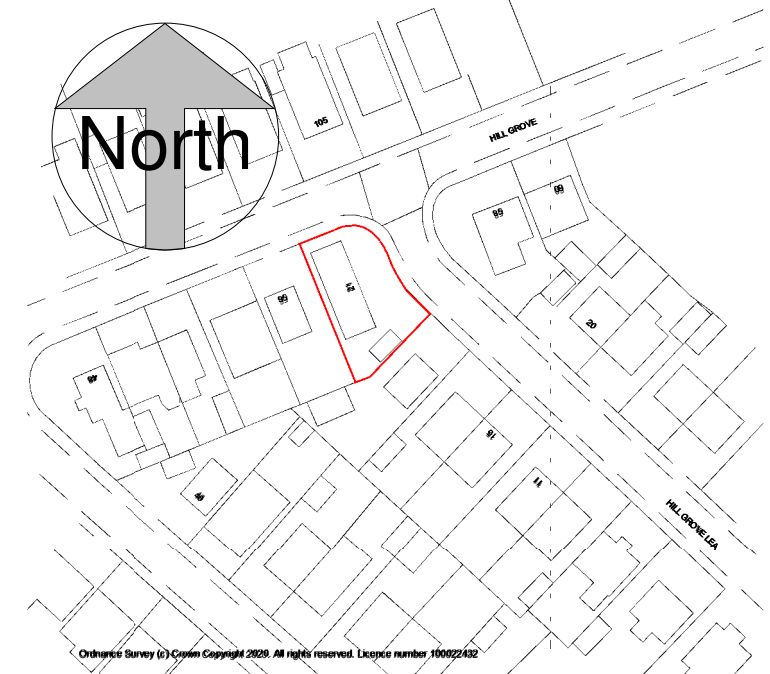

A4 Location Plan  
1 : 1250

 

scale 1 : 100 @ sheet size A1

This drawing is copyright and must not be reproduced without written permission  
Do not scale - Use figured dimensions only

Project Proposed Side Extension at 21 Hill Grove Lea, Salendine Nook, Huddersfield HD3 3YD  
Client Mr and Mrs Mear  
Plans, Elevations Elevations and Views as Existing and Proposed

Dwg No. 2049 - 01  
Scale 1 : 100  
1 : 1250  
Date 18/12/2020

DB ARCHITECTS

31 Moor View, Meltham, Holmfirth, HD9 5RT  
t:01484 850579 e:david.dbarchitects@virginmedia.com

