




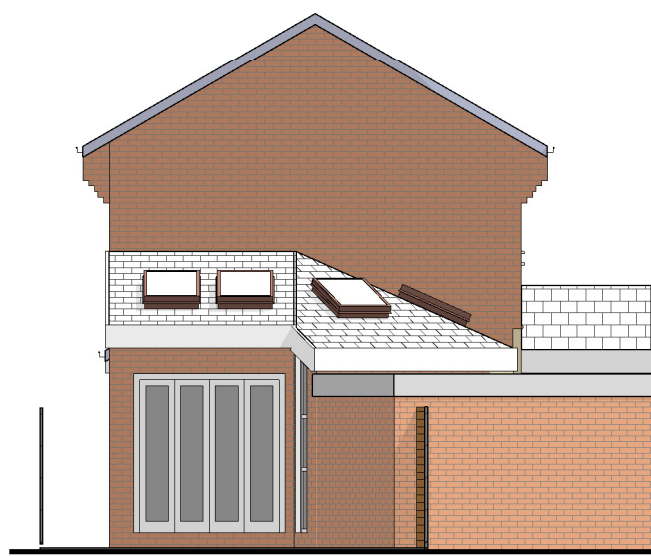




Side Elevation S
1 : 100

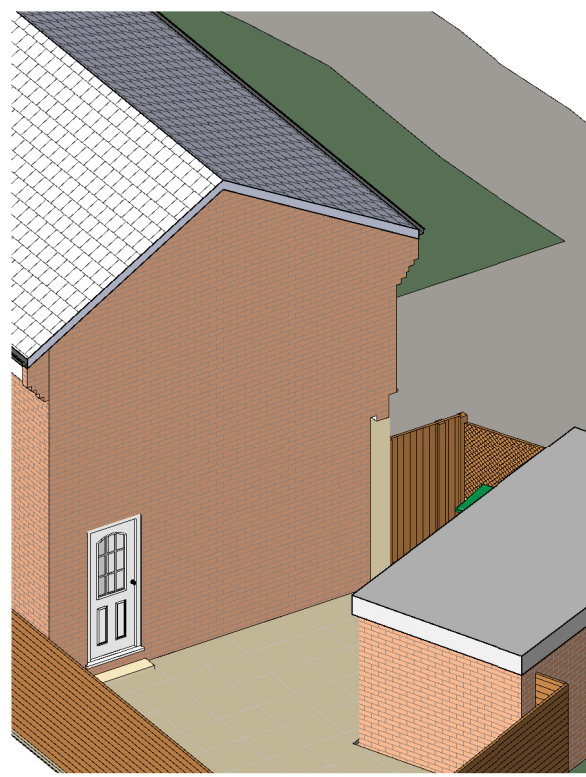

Side Elevation S
1 : 100

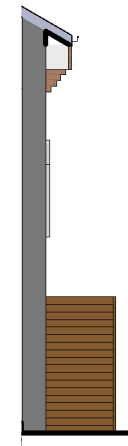


Sectional Elevation N
1 : 100

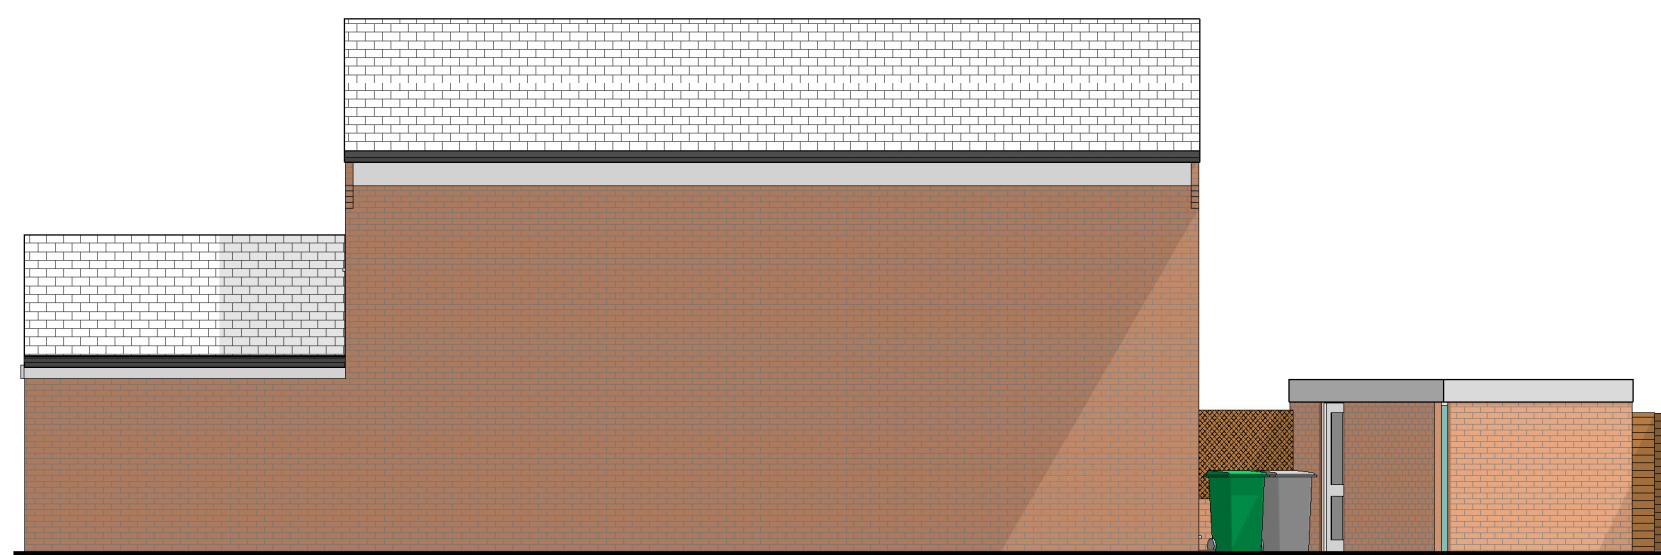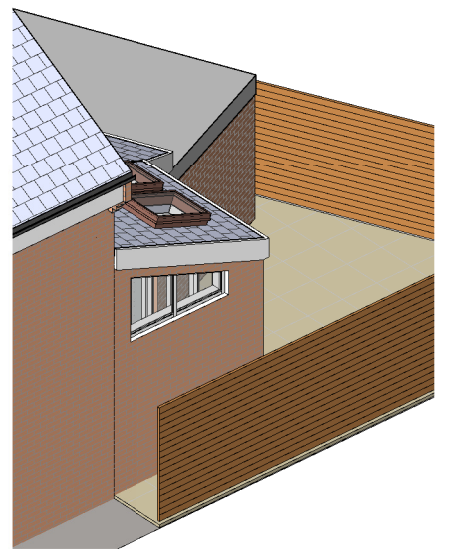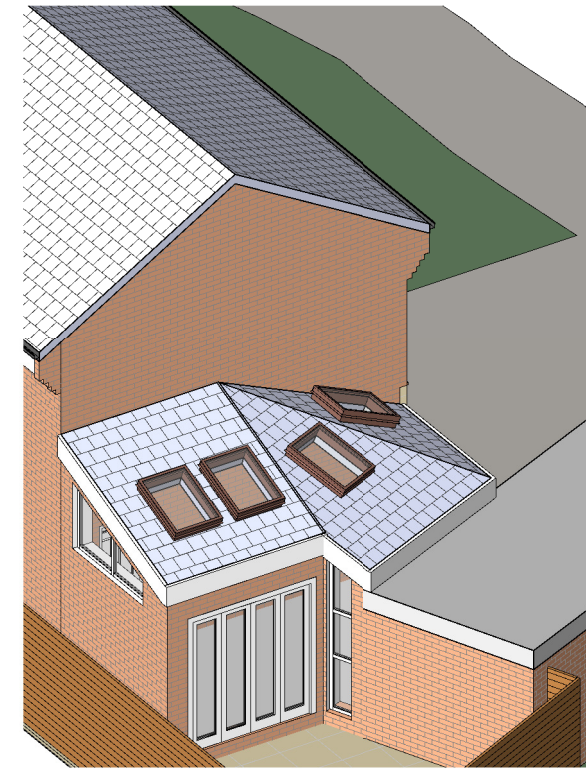

Rear Elevation W
1 : 100



Front Elevation E
1 : 100

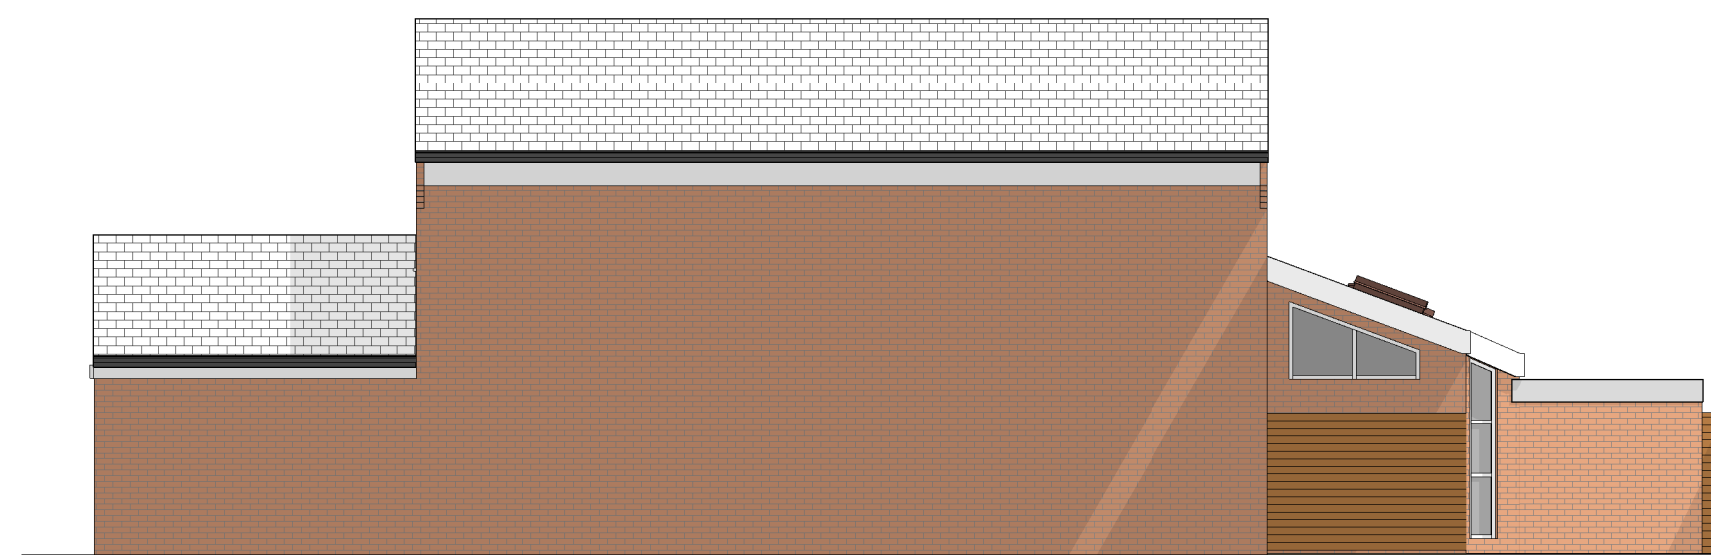


Rear Elevation W
1 : 100




Front Elevation E
1 : 100

Proposed
Existing

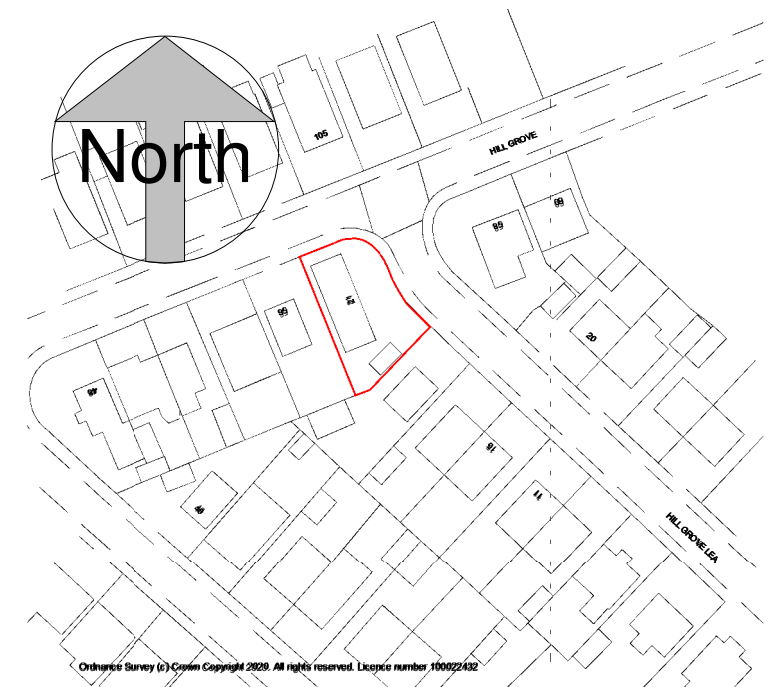

A4 Location Plan
1 : 1250

 

scale 1 : 100 @ sheet size A1

This drawing is copyright and must not be reproduced without written permission
Do not scale - Use figured dimensions only

Project Proposed Side Extension at 21 Hill Grove Lea, Salendine Nook, Huddersfield HD3 3YD

Client Mr and Mrs Mear

Dwg Title Plans, Elevations Elevations and Views as Existing and Proposed


Dwg No. 2049 - 01
Rev A

Scale 1 : 100
1 : 1250


Date 9/02/2021

DB ARCHITECTS


31 Moor View, Meltham, Holmfirth, HD9 5RT
t:01484 850579 e:david.dbarchitects@virginmedia.com

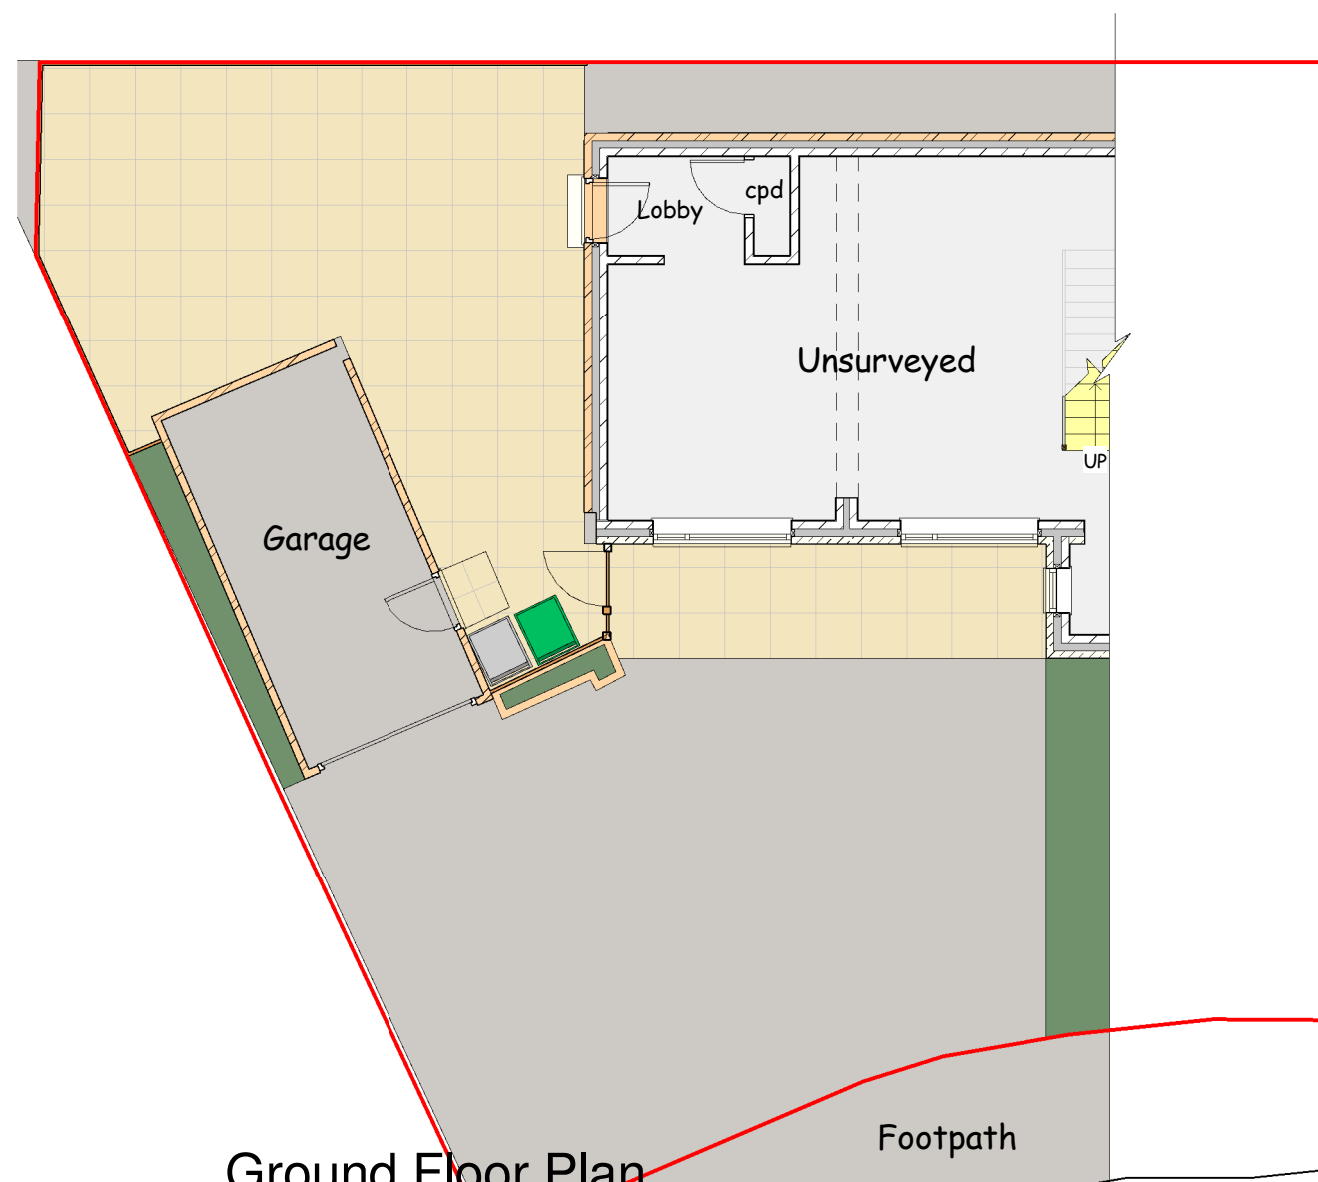

Ground Floor Plan
1 : 100

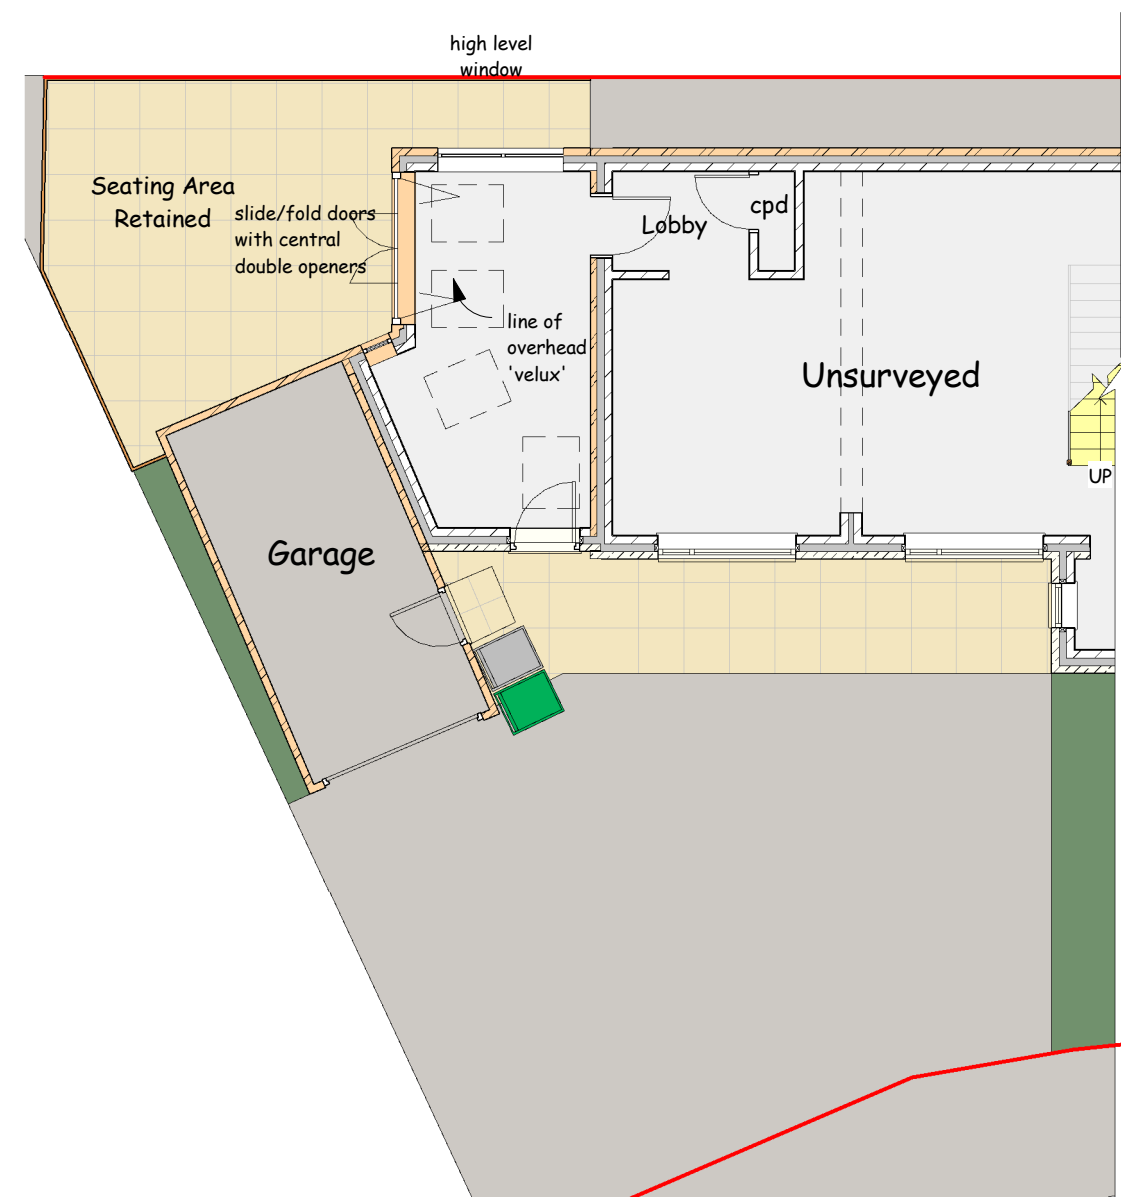

Ground Floor Plan
1 : 100

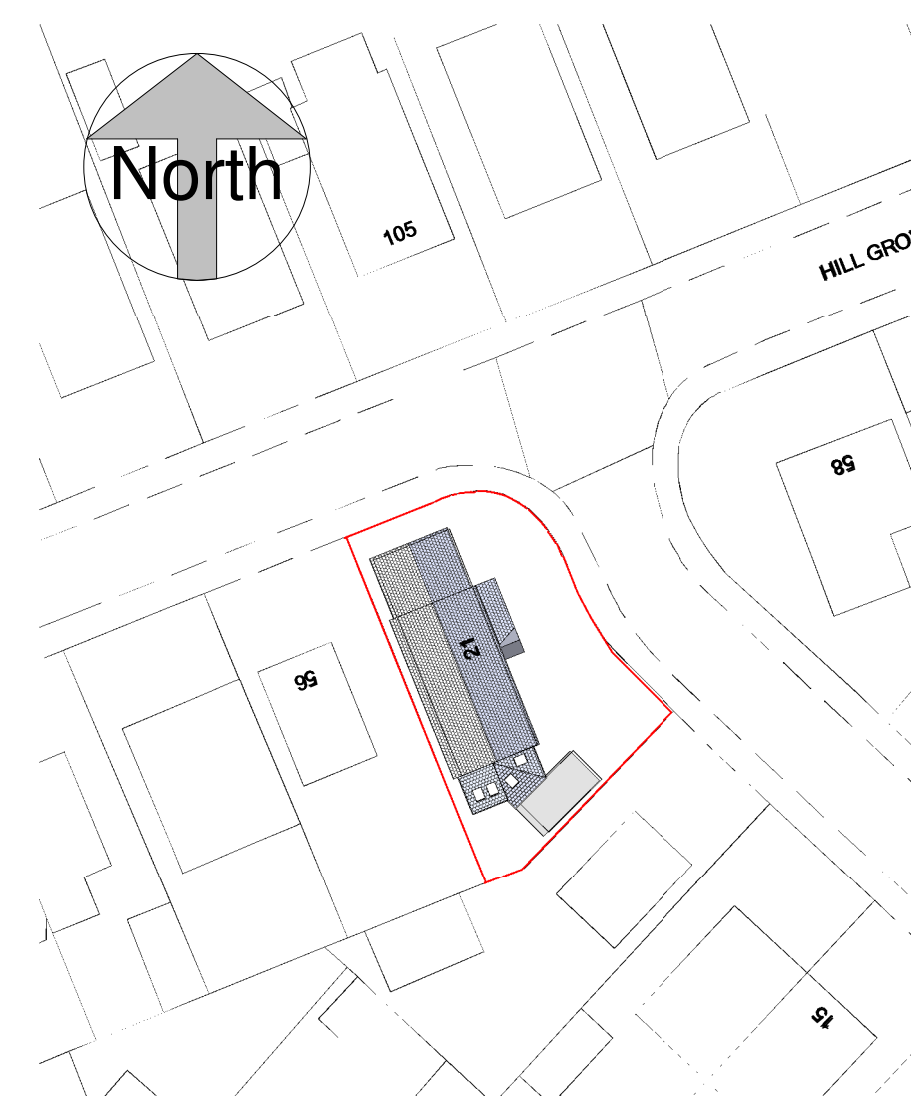

Block Plan
1 : 500