




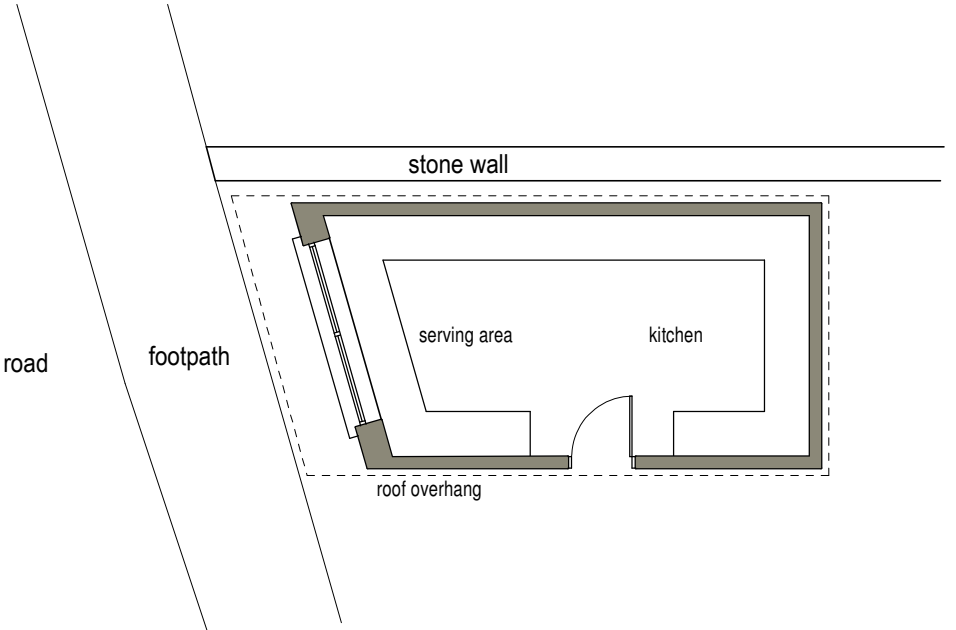


Proposed floor layout (1:100)

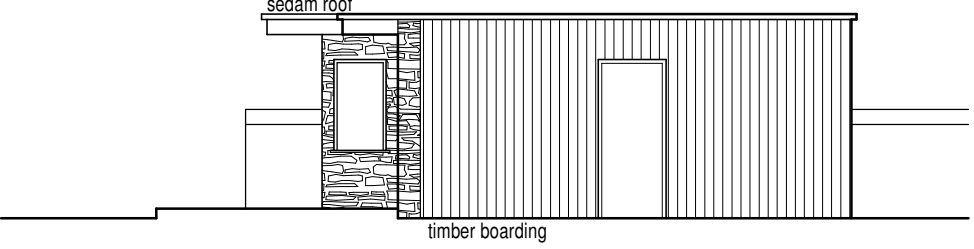


Proposed side elevation (1:100)

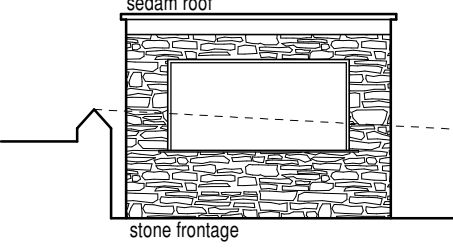



Proposed front elevation (1:100)

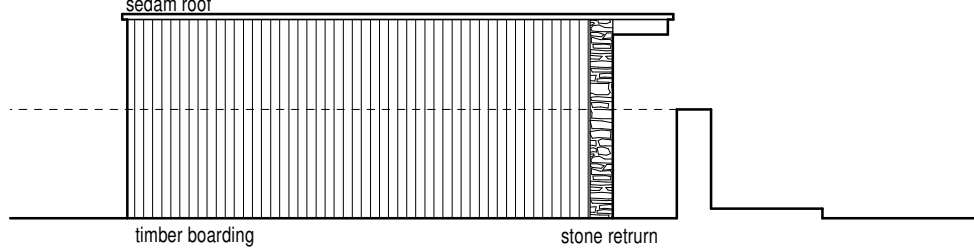


Proposed side elevation (1:100)

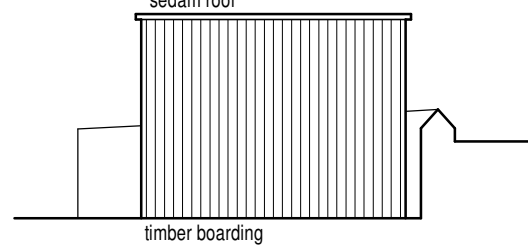


Proposed rear elevation (1:100)

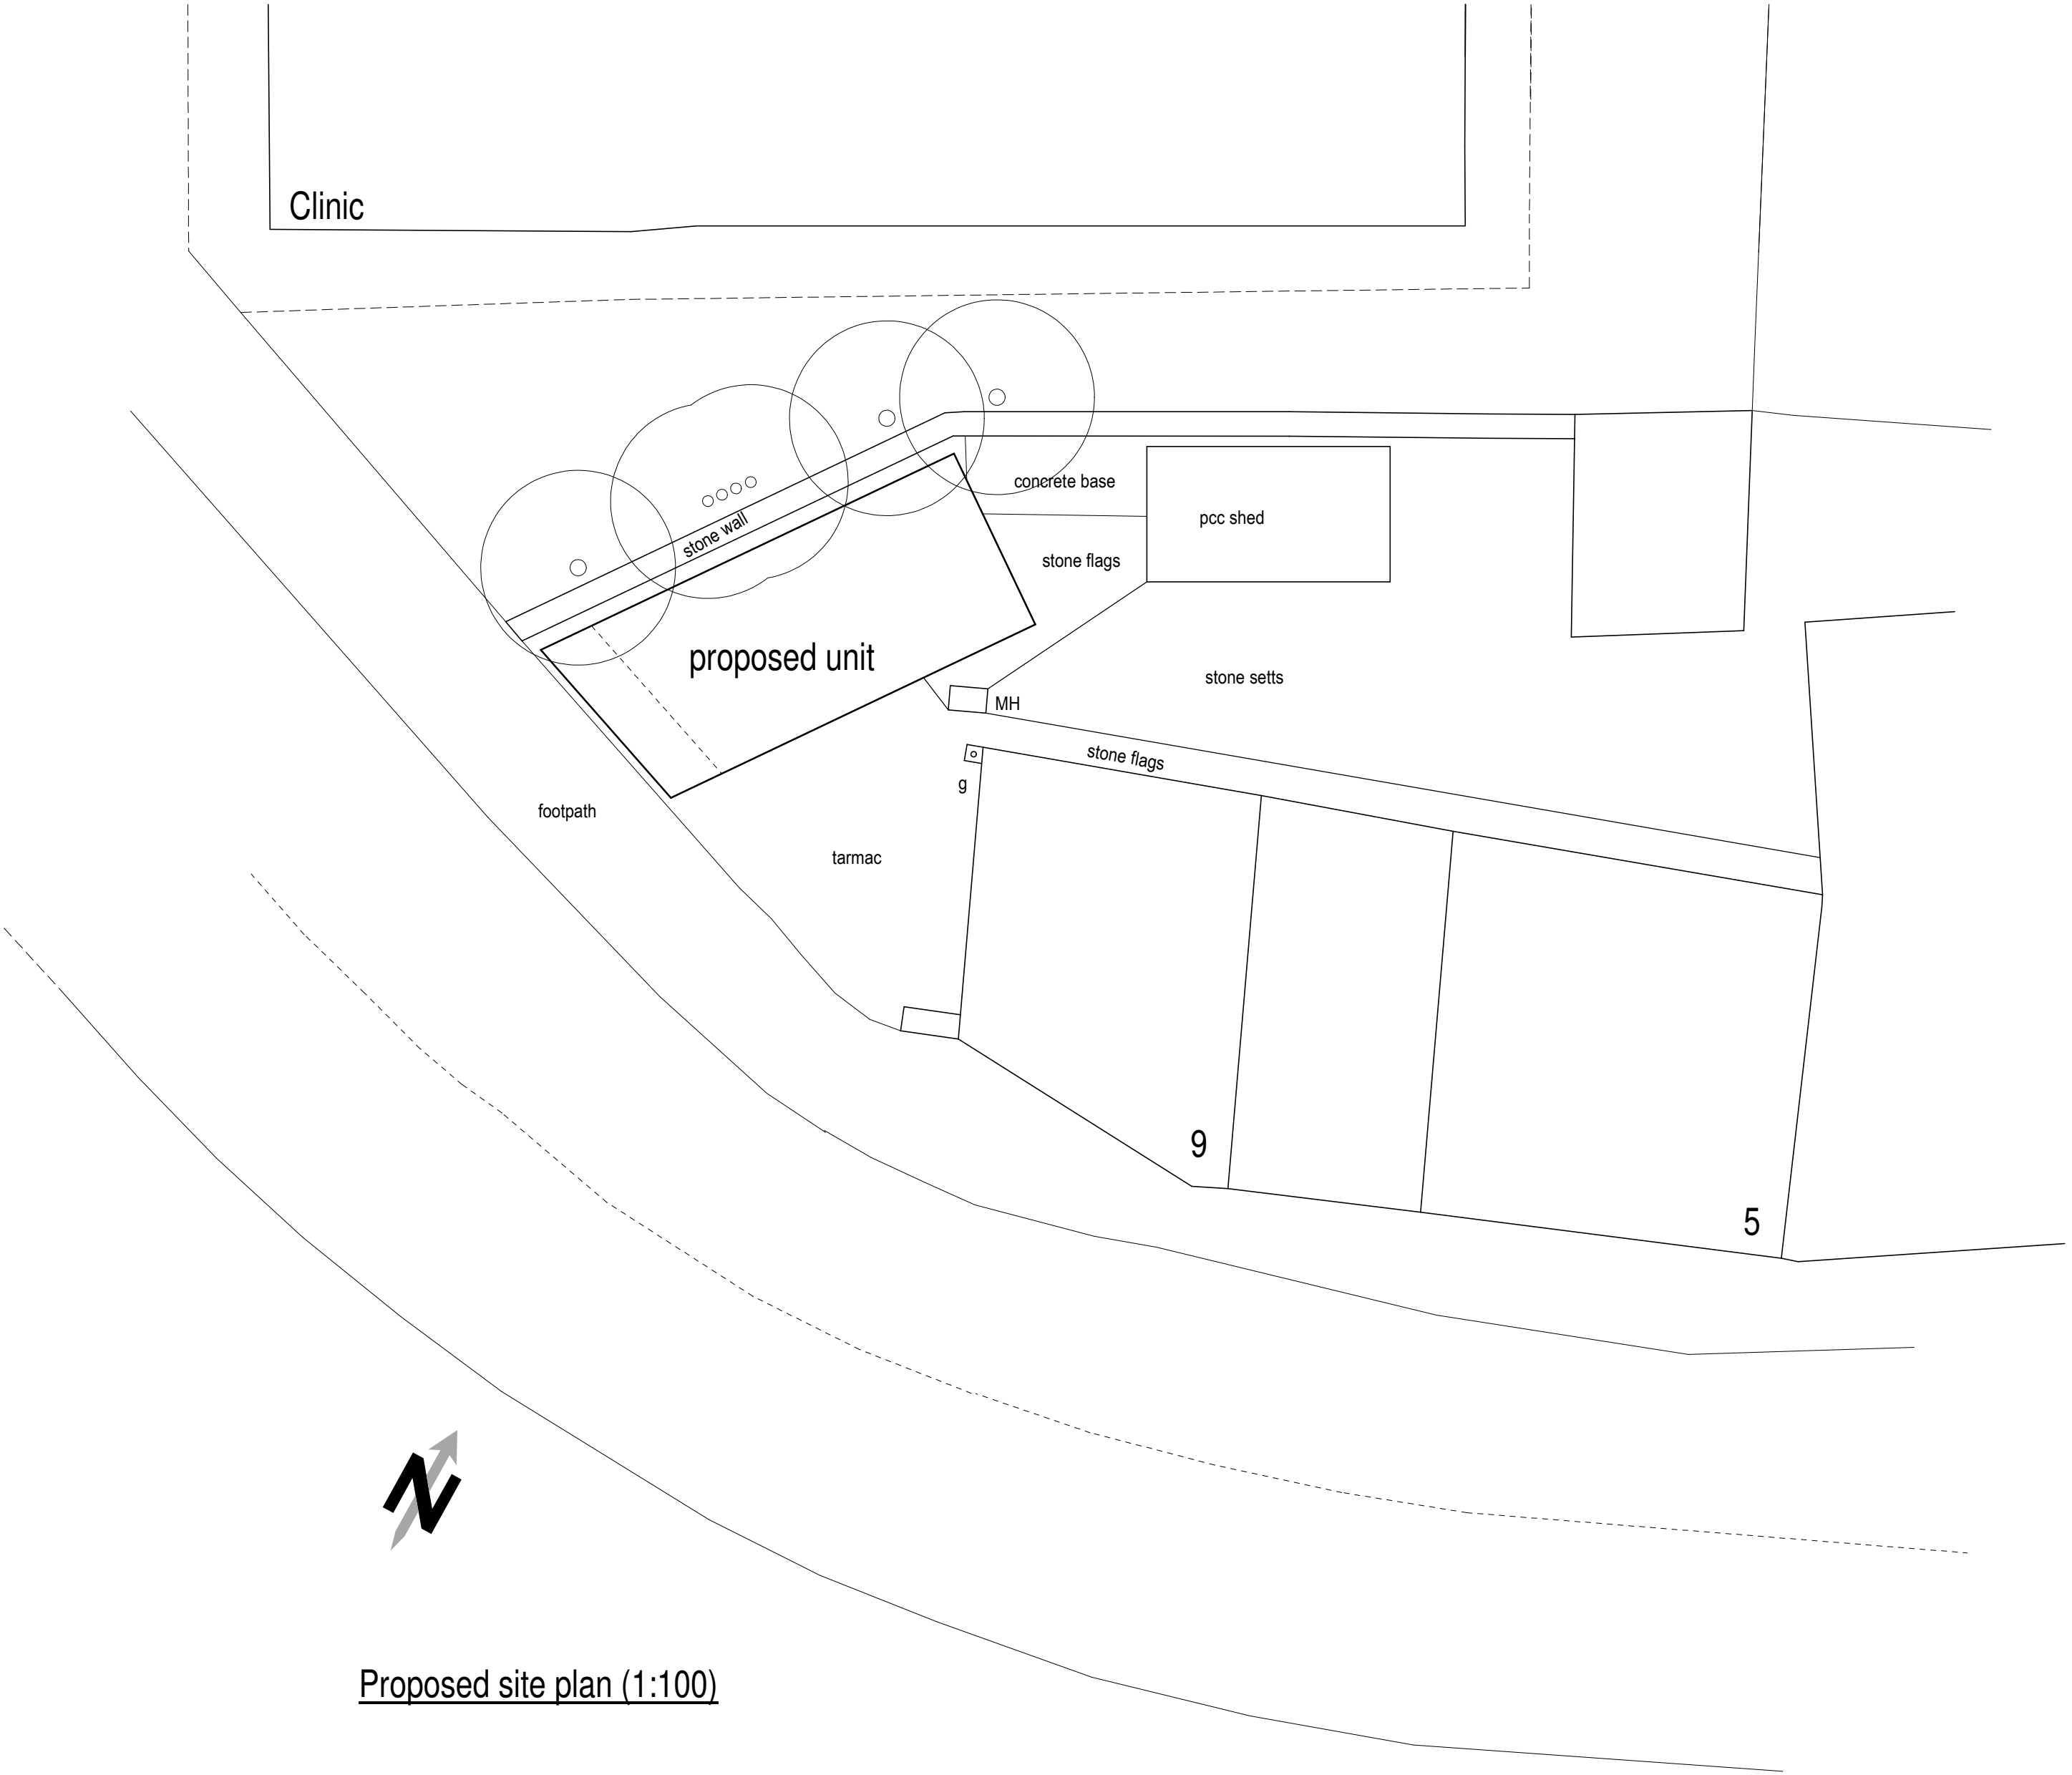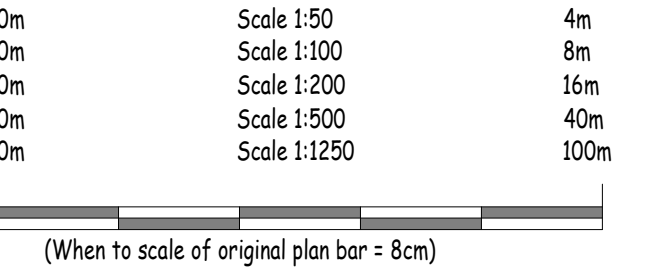

Proposed site plan (1:100)

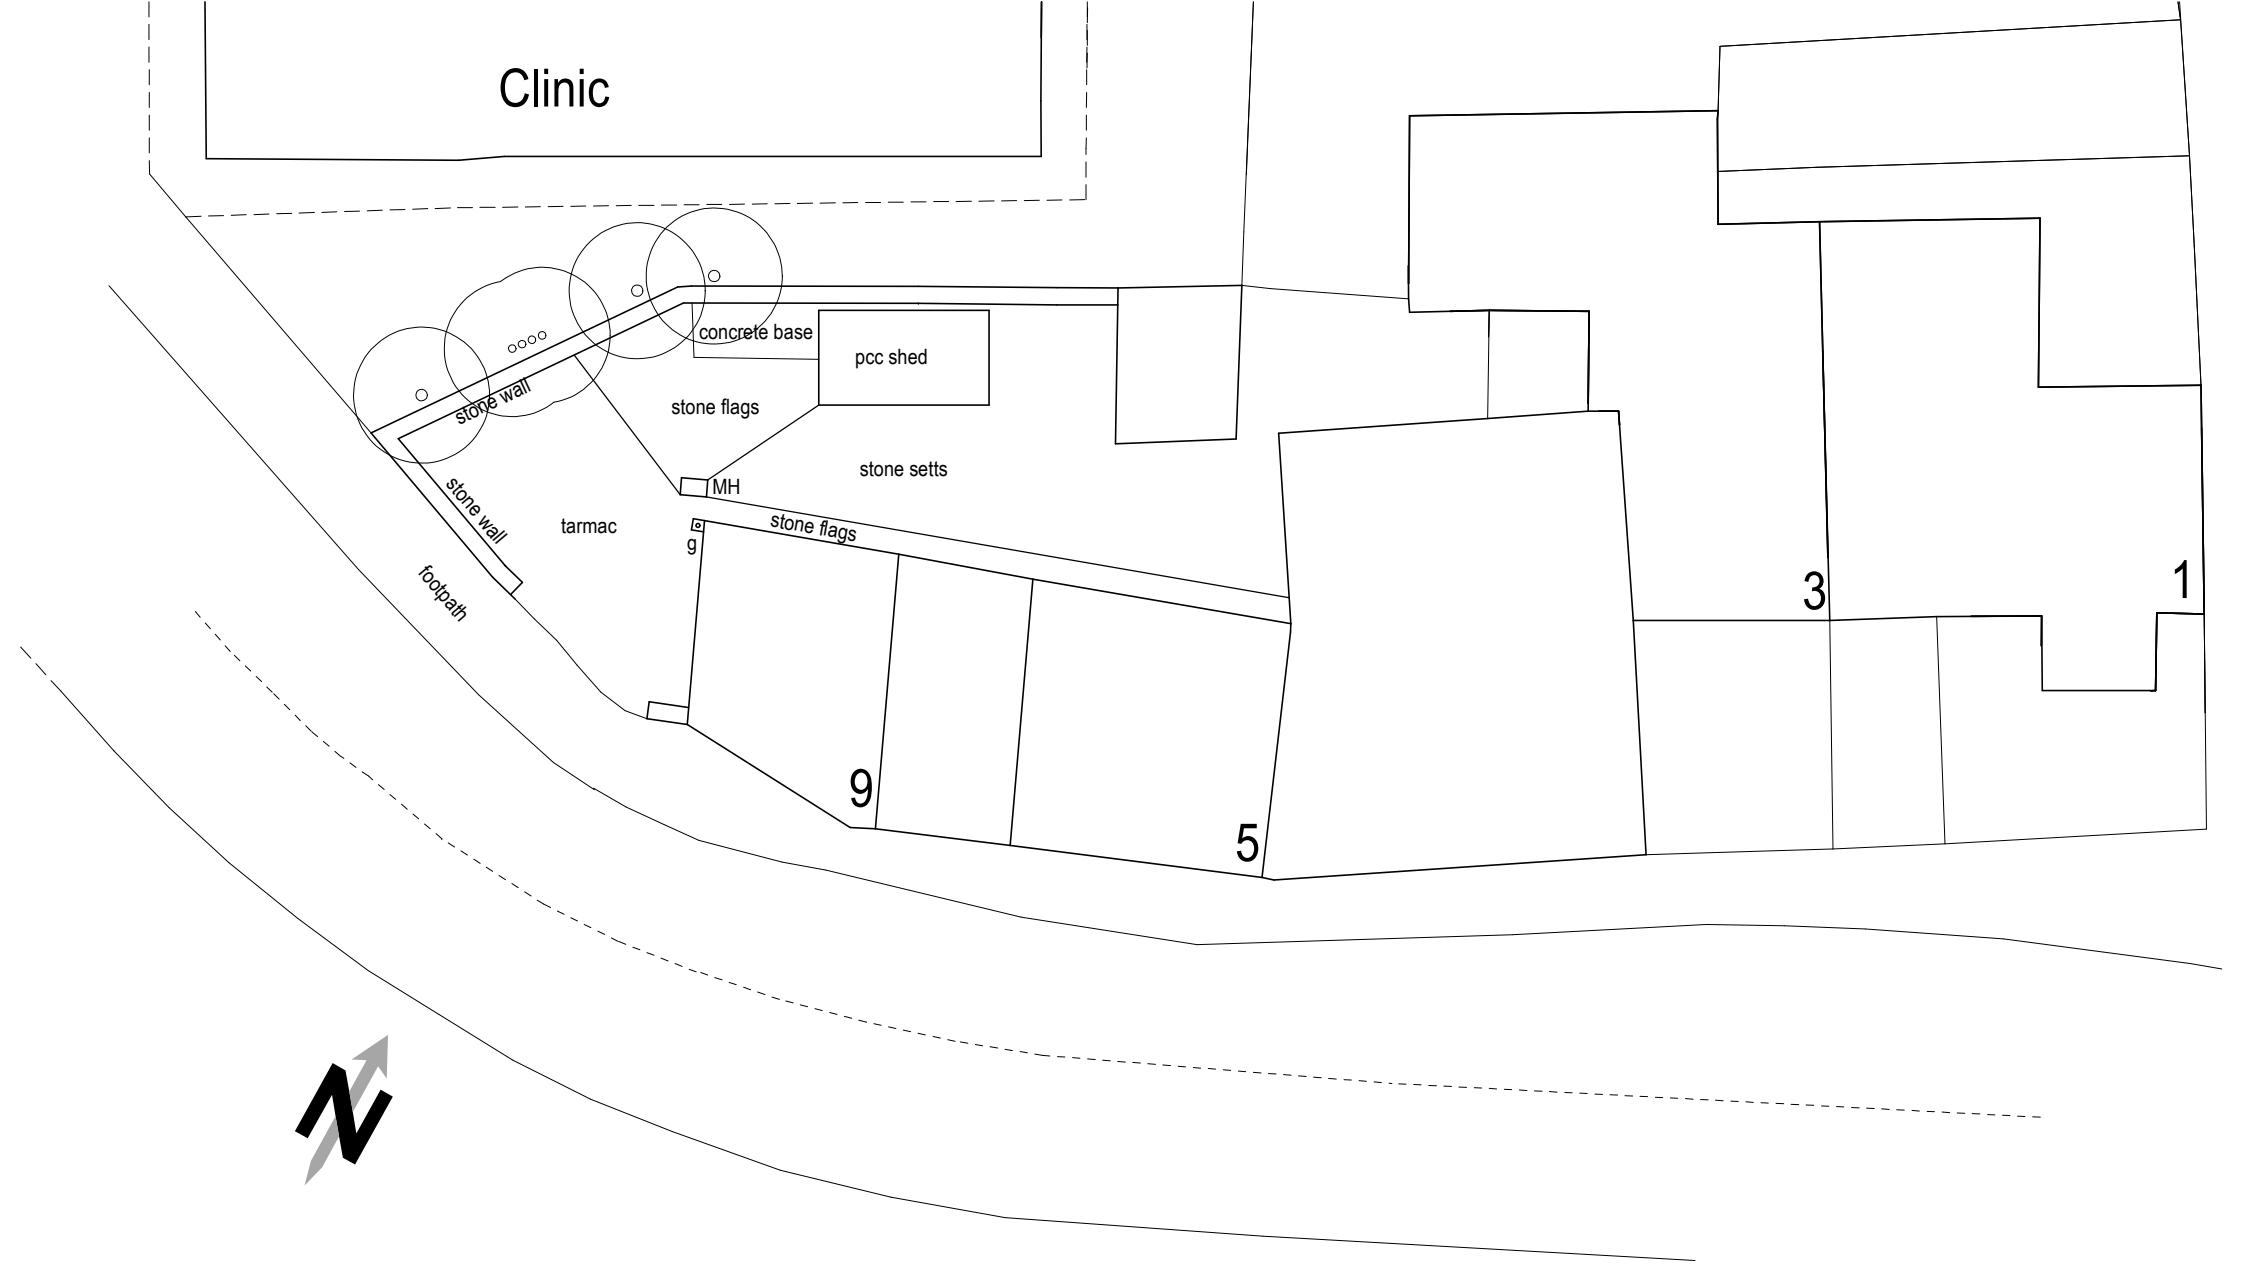

Block plan (1:200)

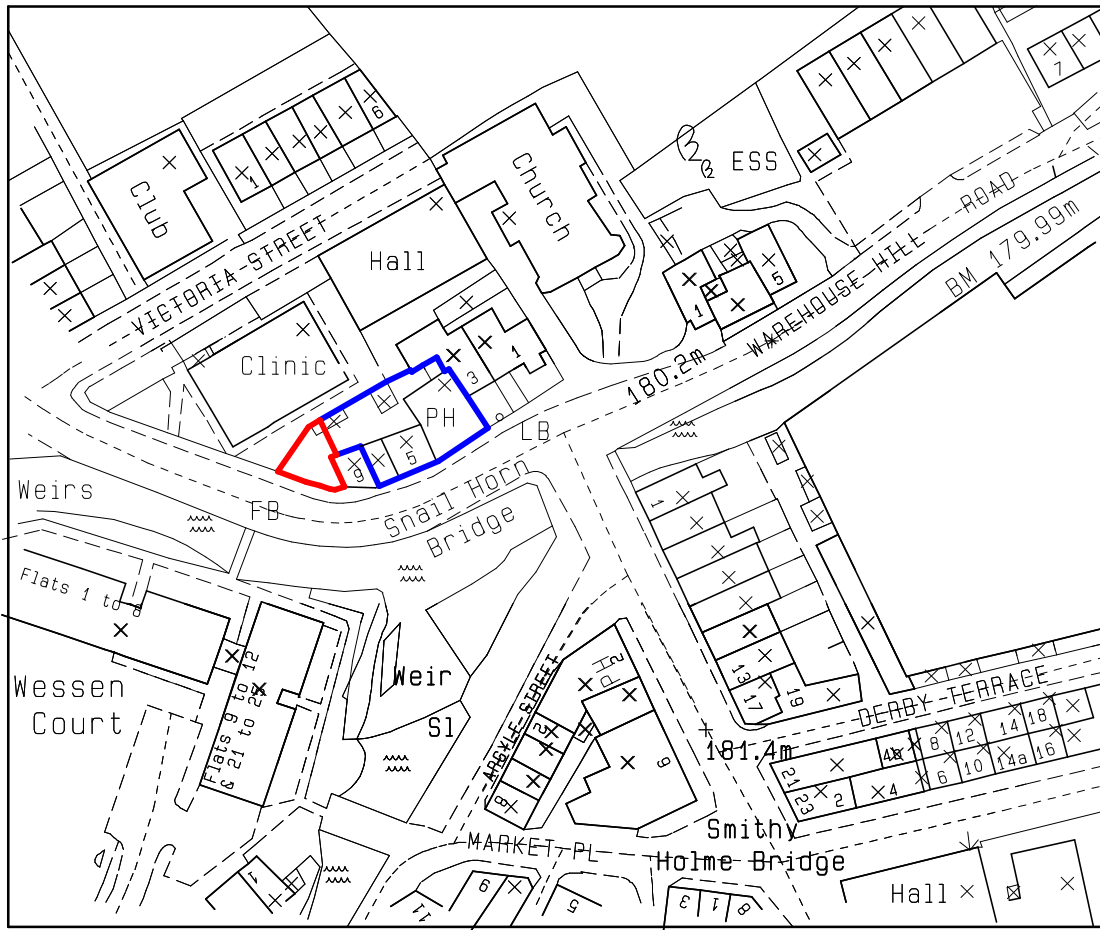

Location plan (1:1250)

Project		
Proposed commercial unit.		
Address		
Former Swan Public House 5 and 7 Station Road Marsden HD7 6BS.		
Title		
Layout plans.		
Paper size	Drawing number	Date
A1	SW 02.	Nov 2020.