




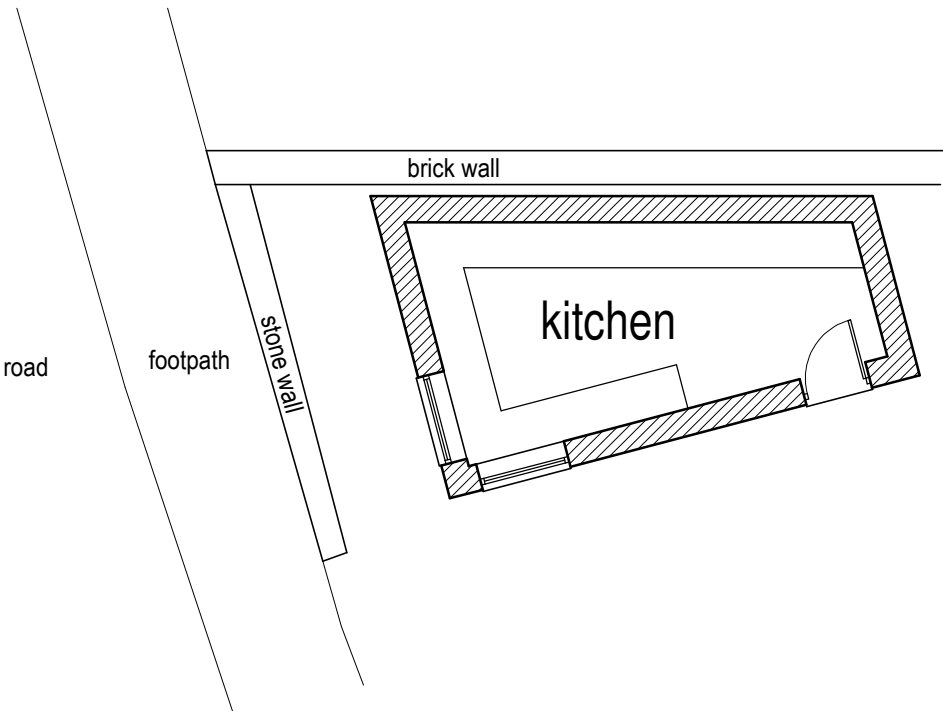


Proposed floor layout (1:100)

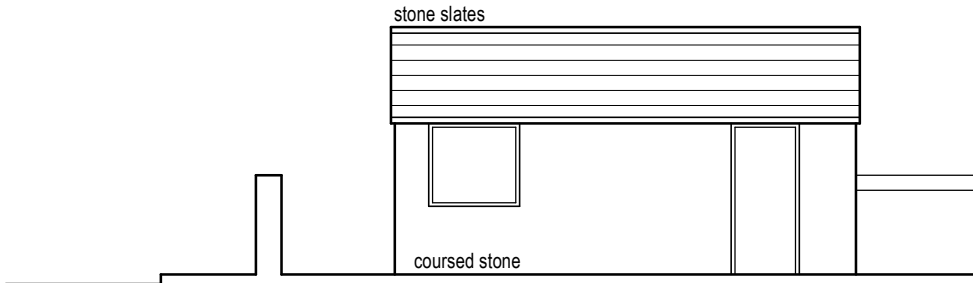


Proposed side elevation (1:100)

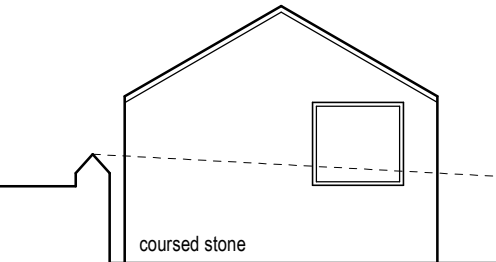


Proposed front elevation (1:100)

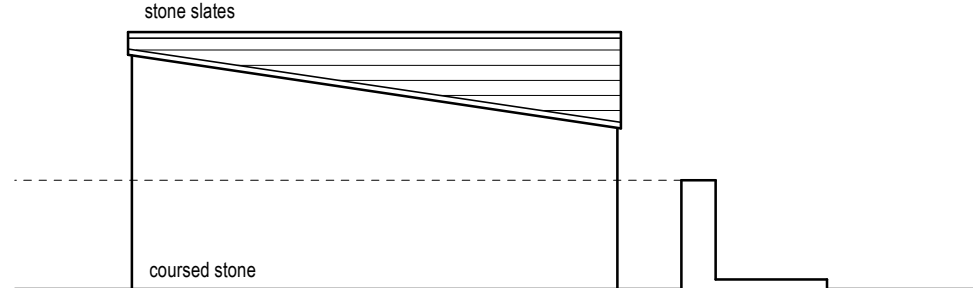


Proposed side elevation (1:100)

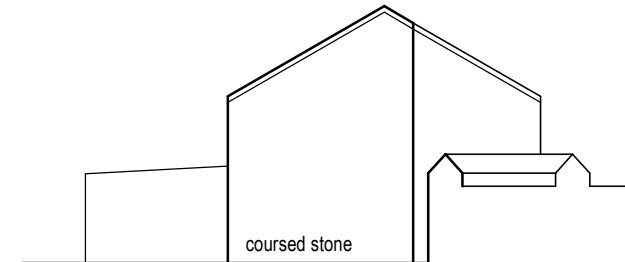


Proposed rear elevation (1:100)

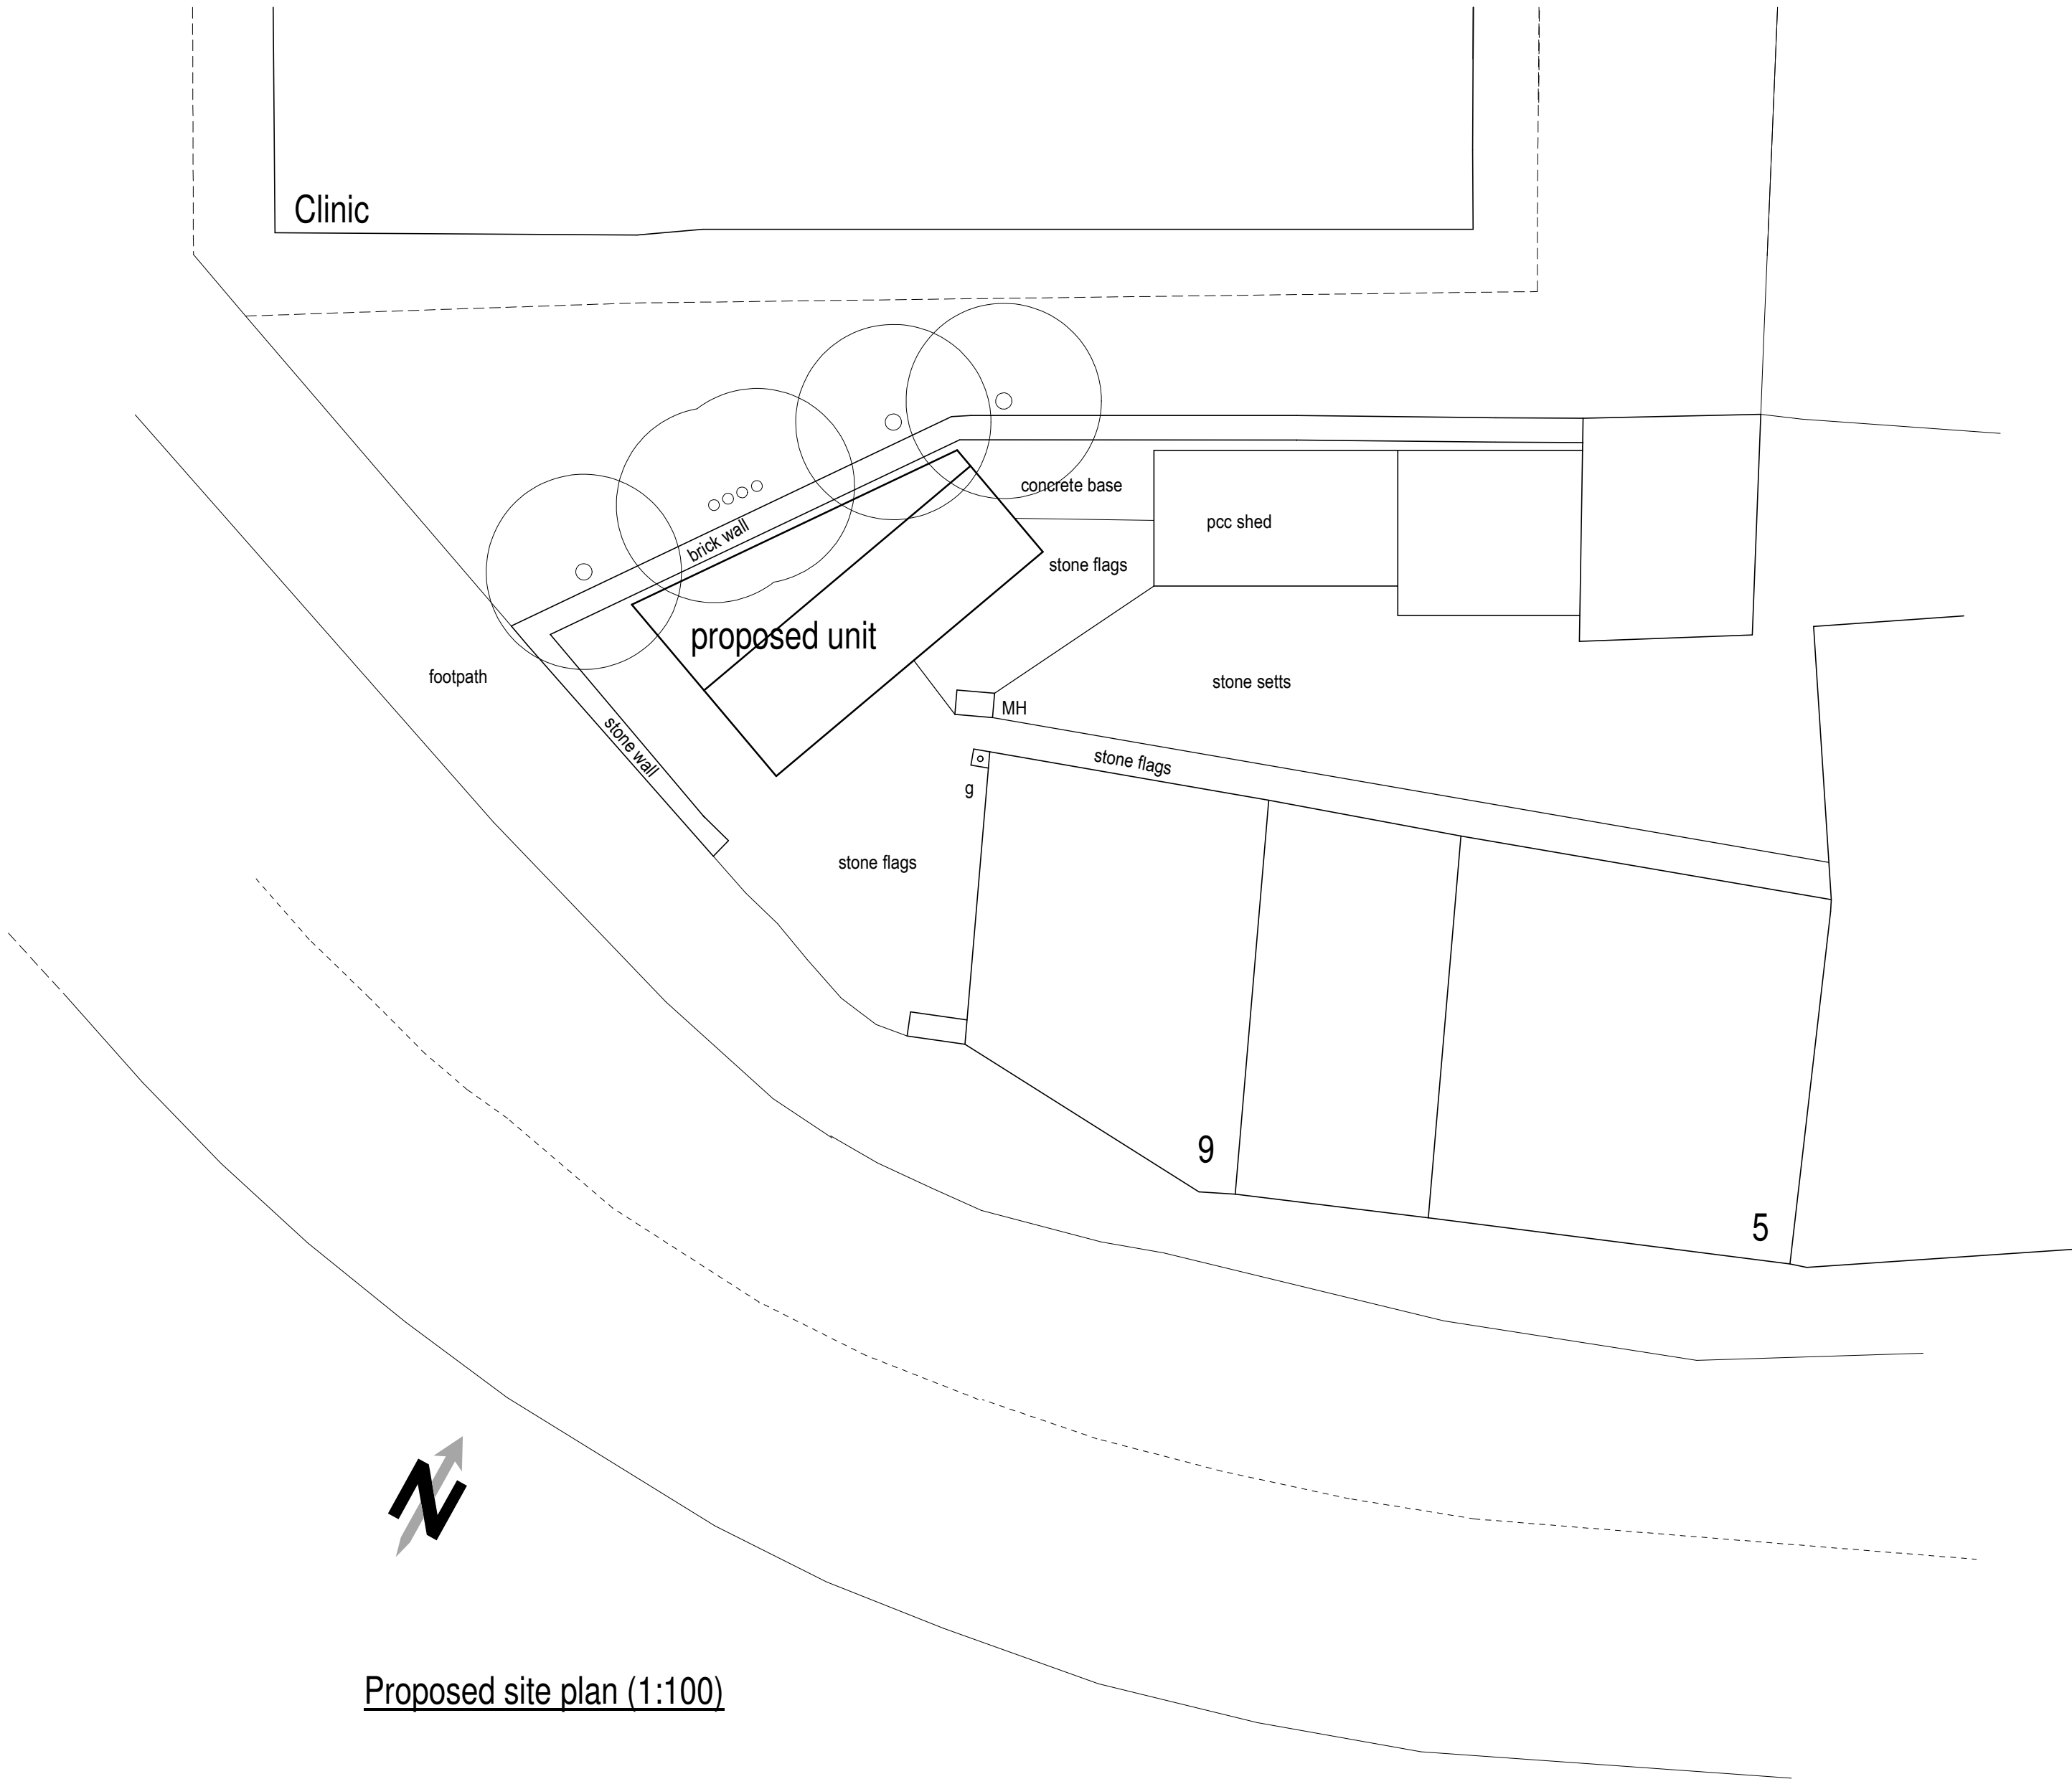

Proposed site plan (1:100)

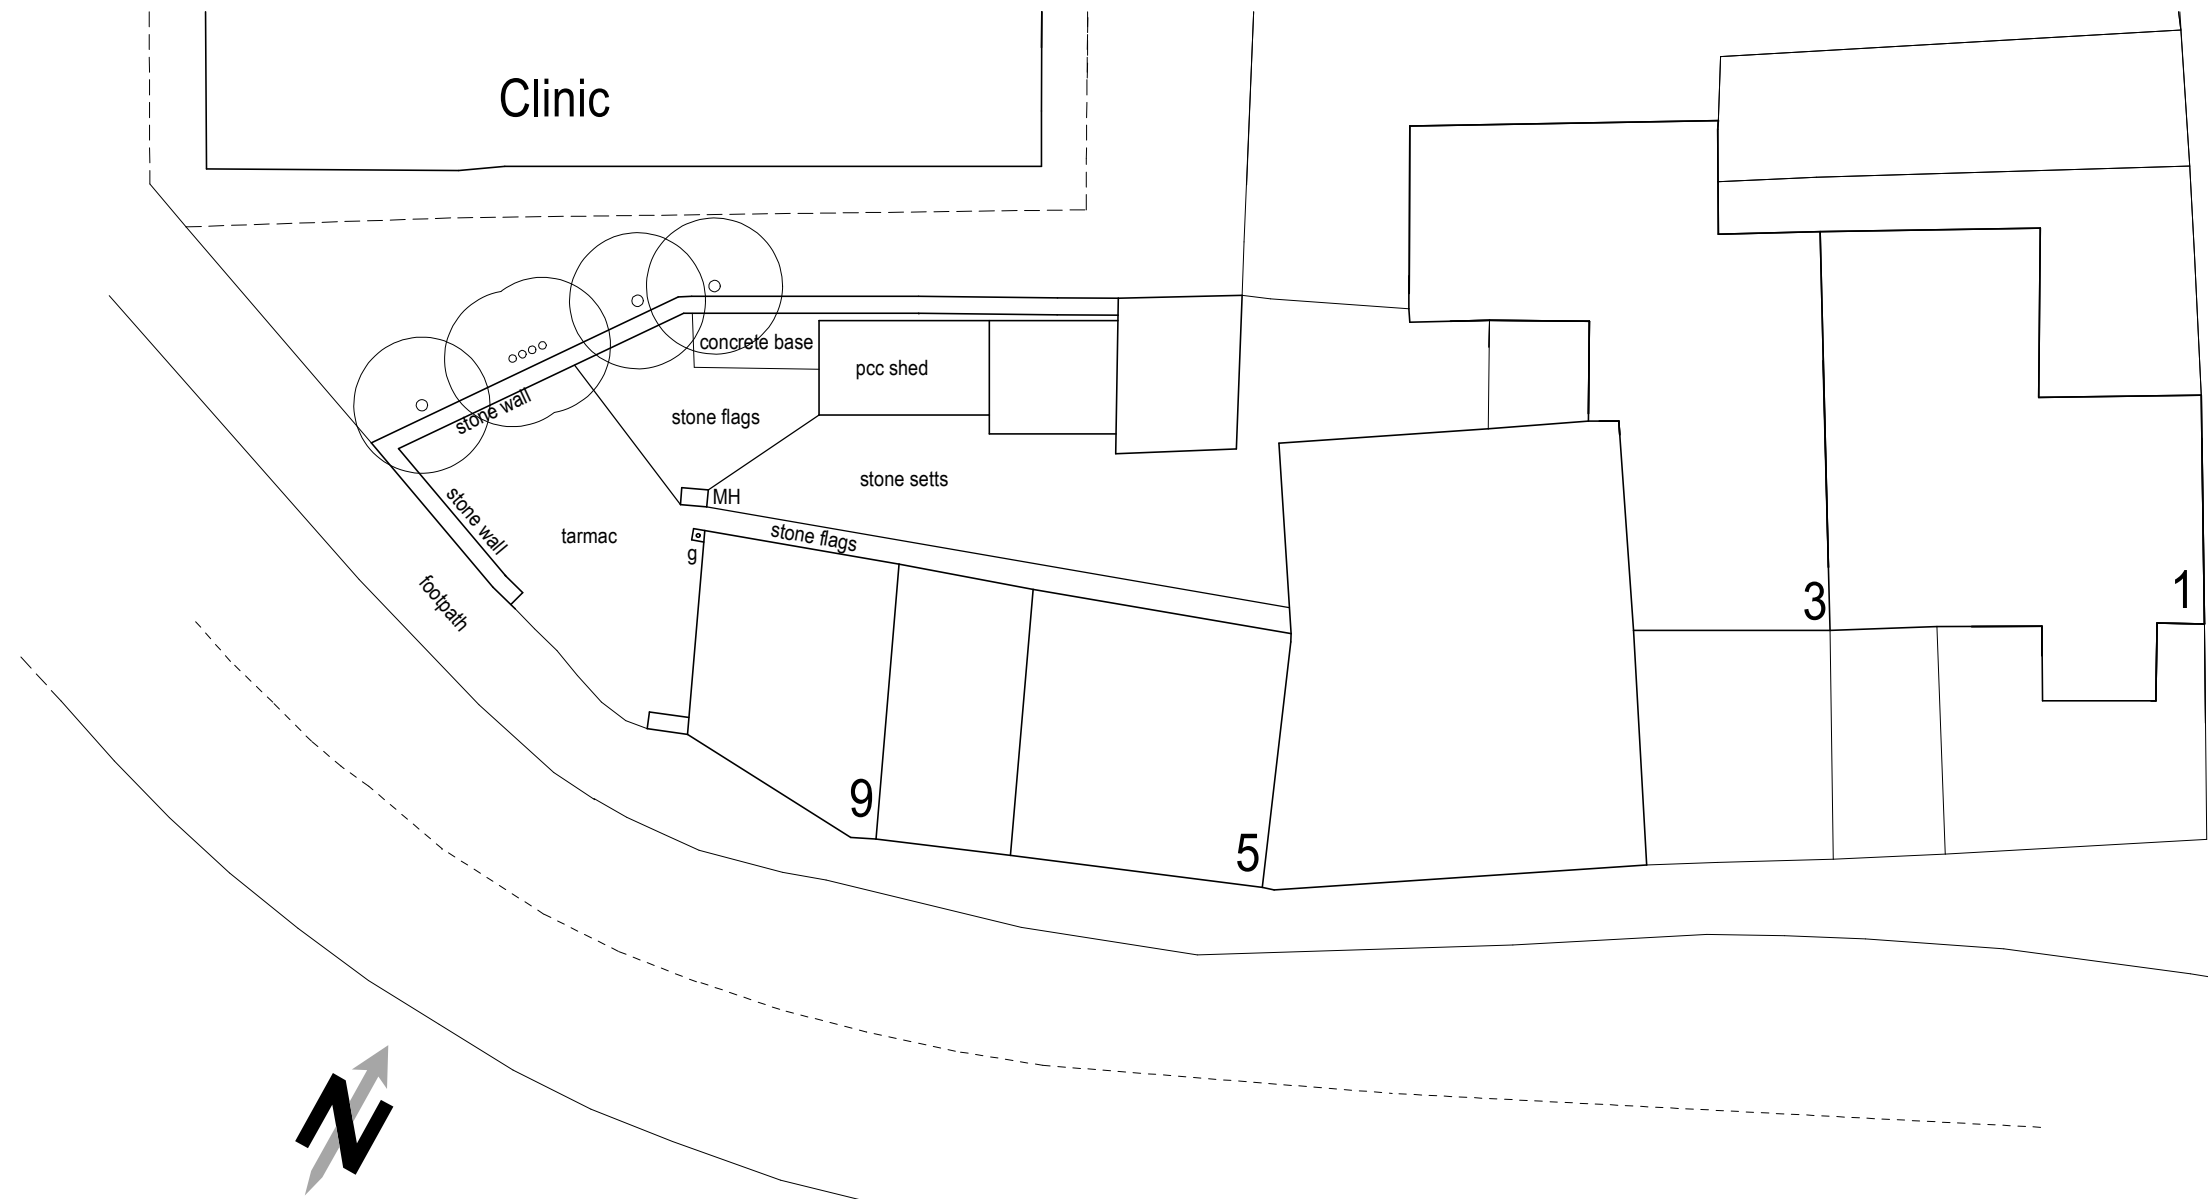

Block plan (1:200)

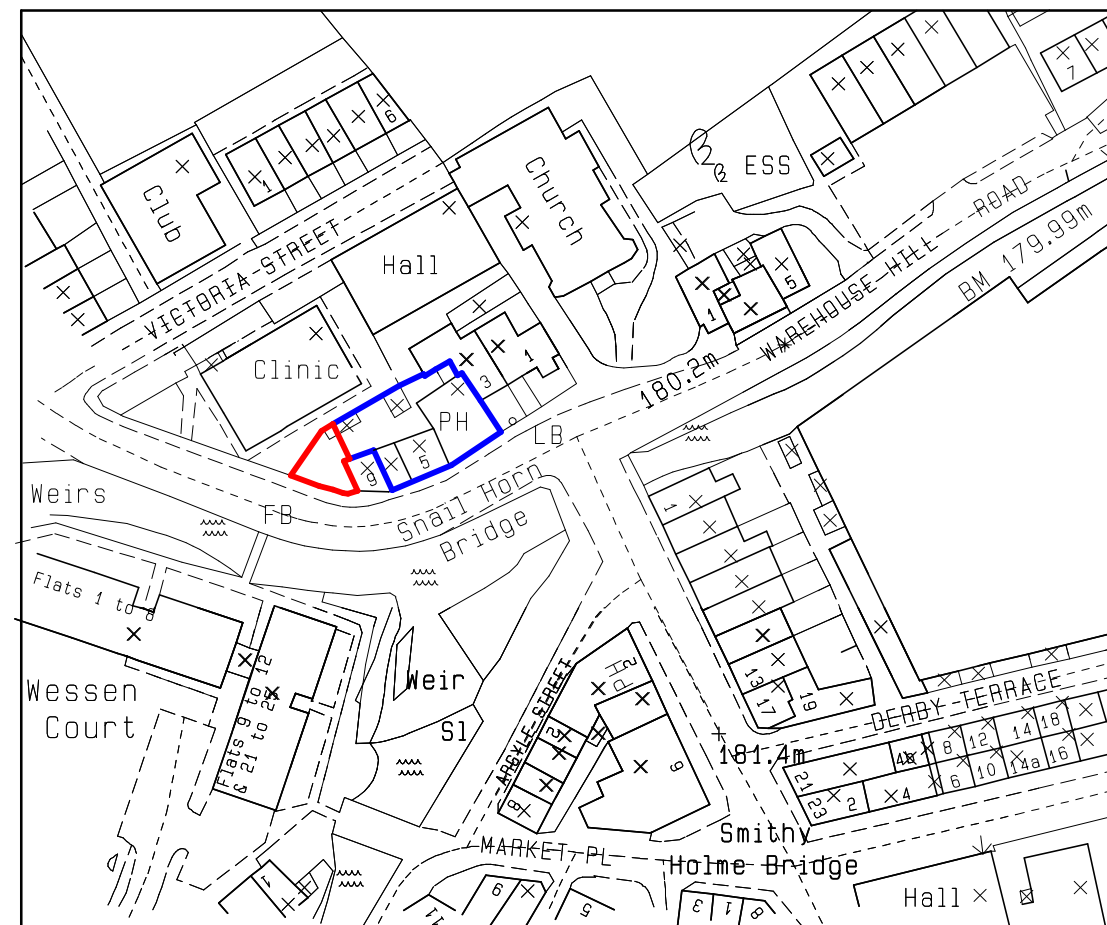

Location plan (1:1250)

Rev B 01/09/2021 Finalised for submission to planning.
Rev A 05/03/2021 Amended following feedback from Conservation and Design.

Projec

Proposed commercial unit.

Address

Former Swan Public House
5 and 7 Station Road
Marsden
HD7 6BS.

Title

Layout plans.

Paper size
A1

Drawing number
SW 02 B.

Date
Nov 2020.