



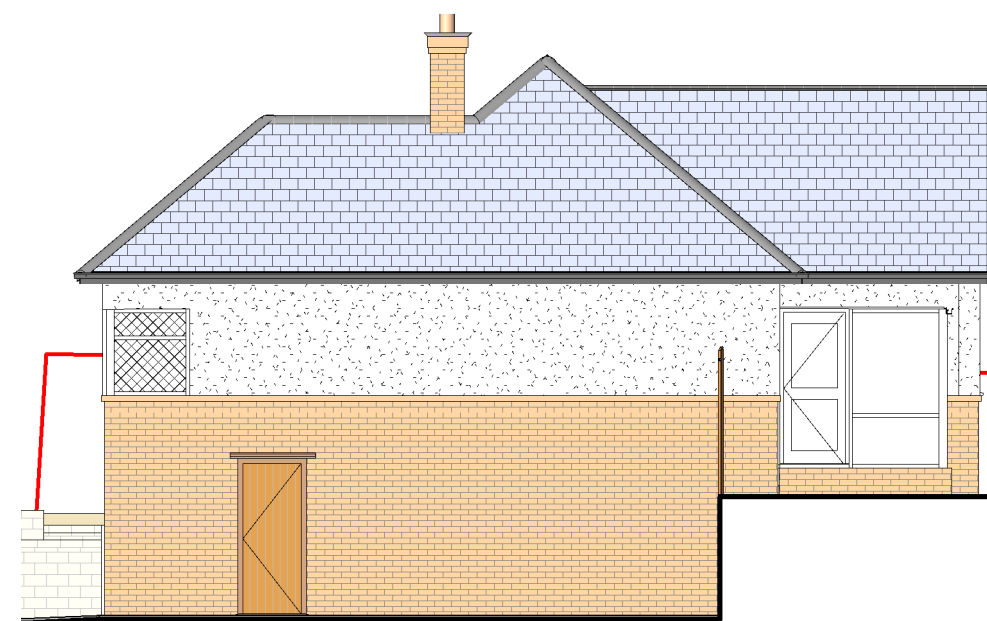

Side 2 Elevation
1 : 100




Side 1 Elevation
1 : 100

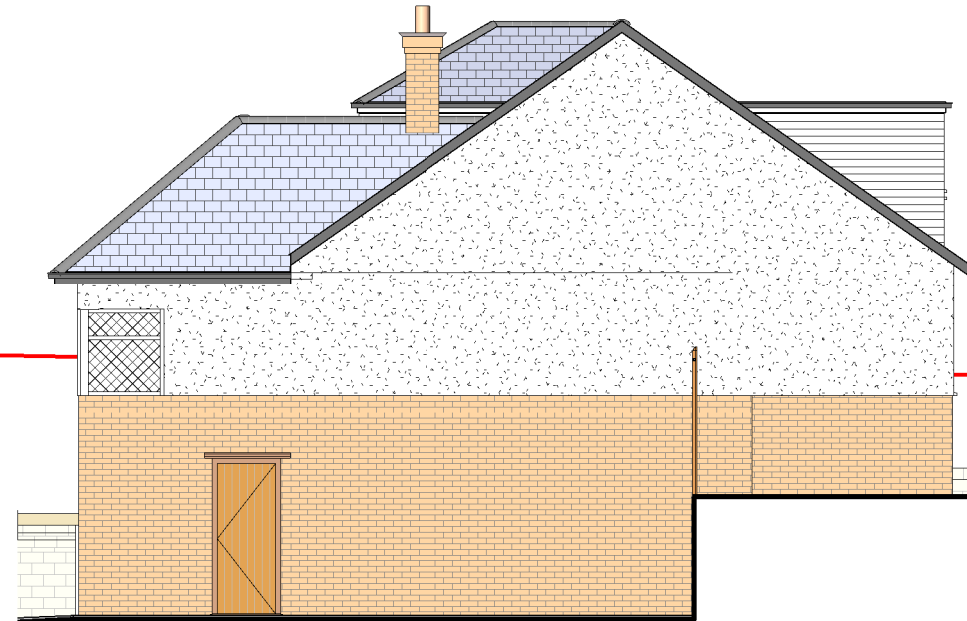



Side 2 Elevation
1 : 100





Side 1 Elevation
1 : 100

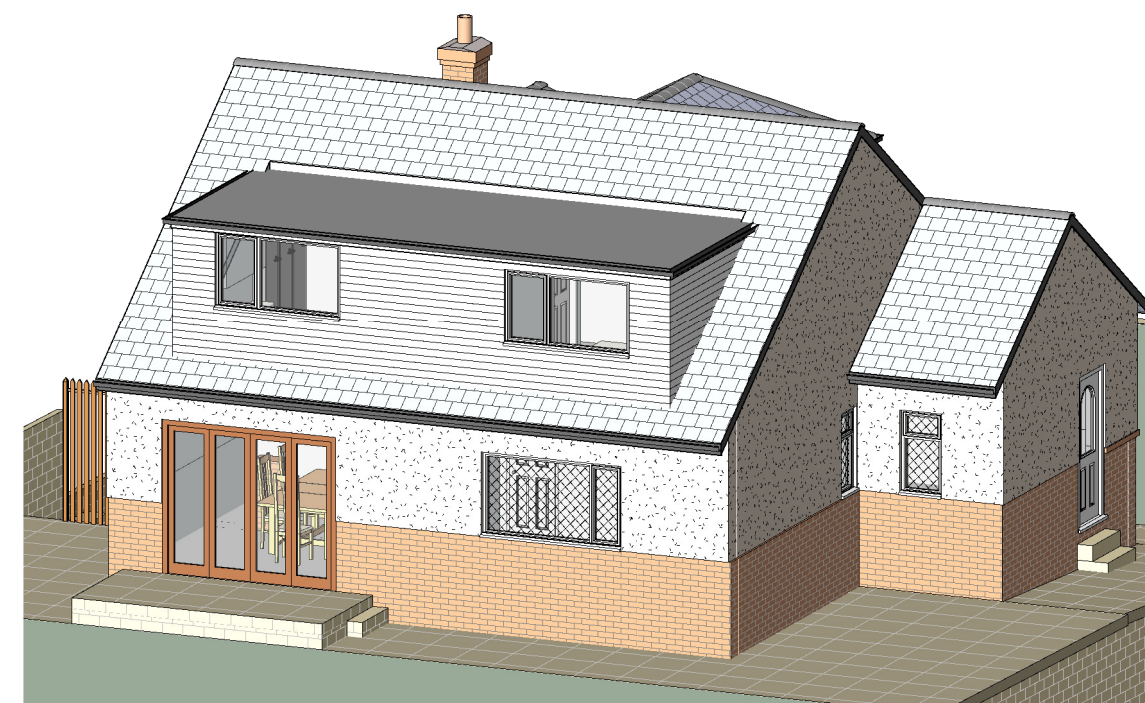


Rear Elevation
1 : 100

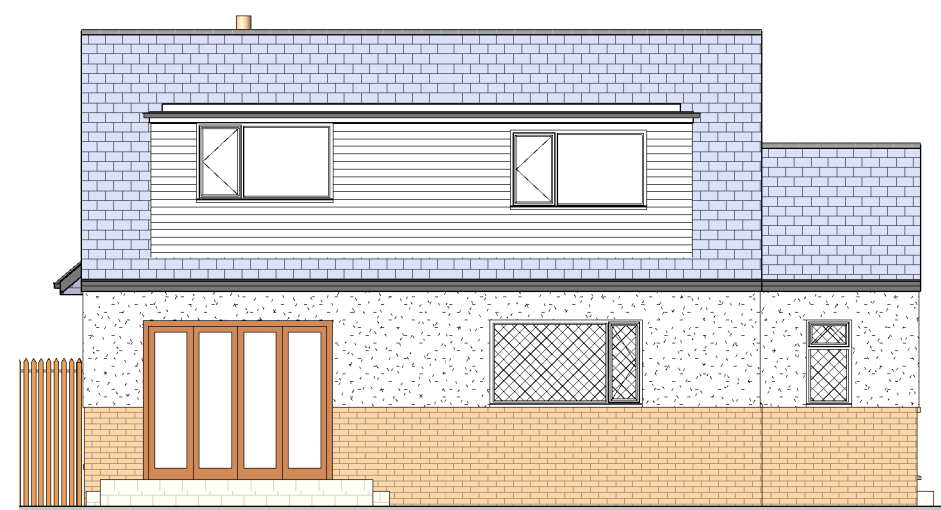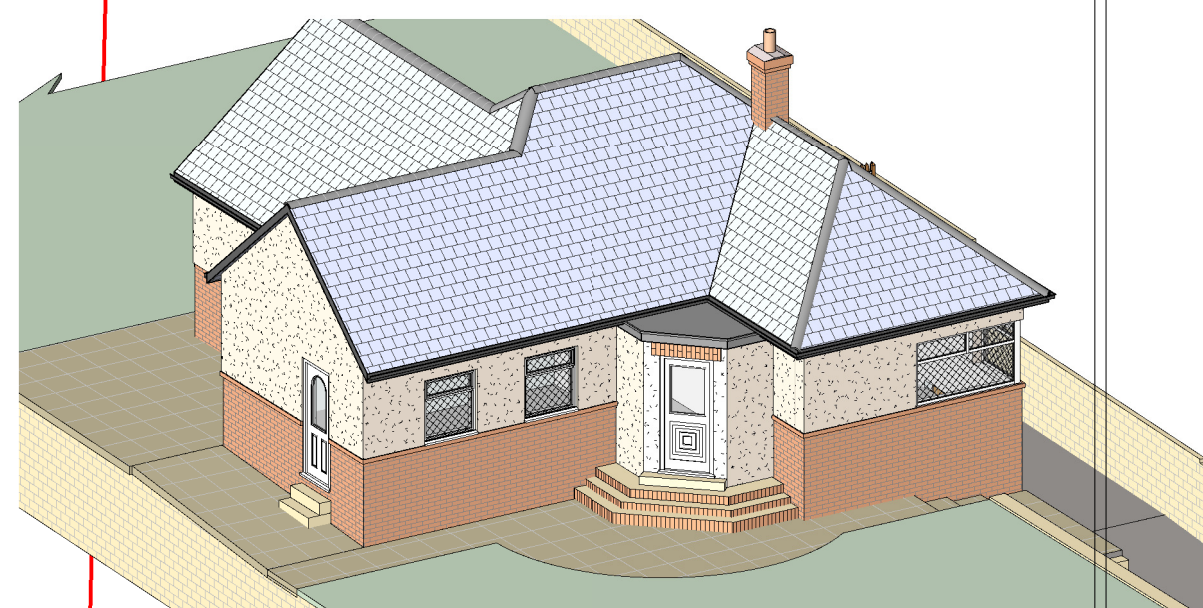


Rear Elevation
1 : 100

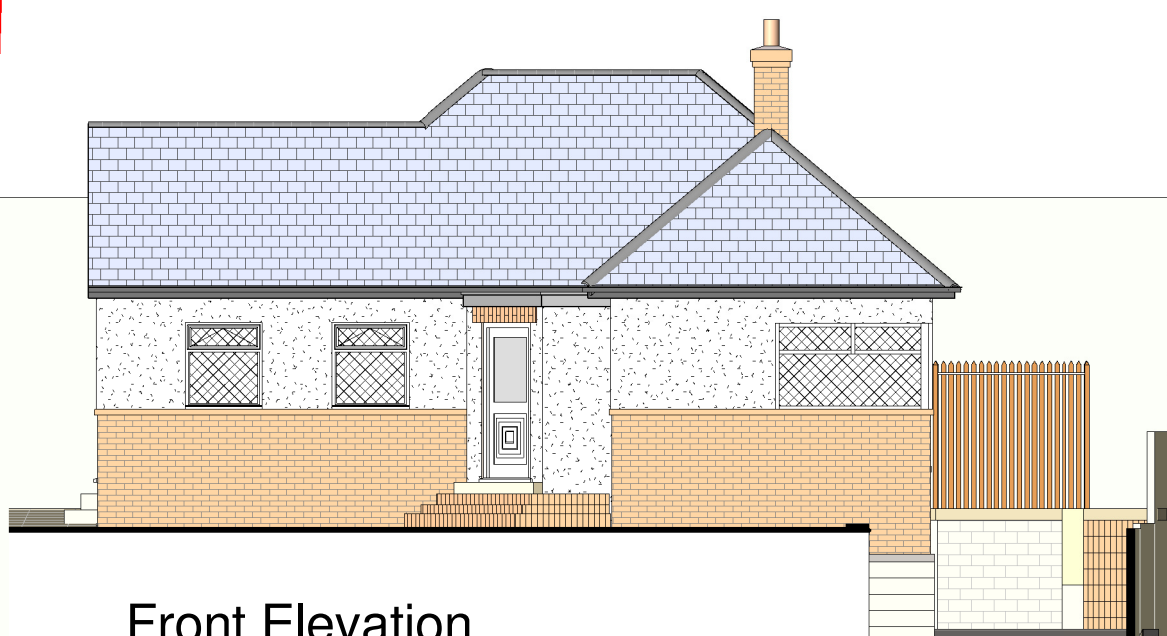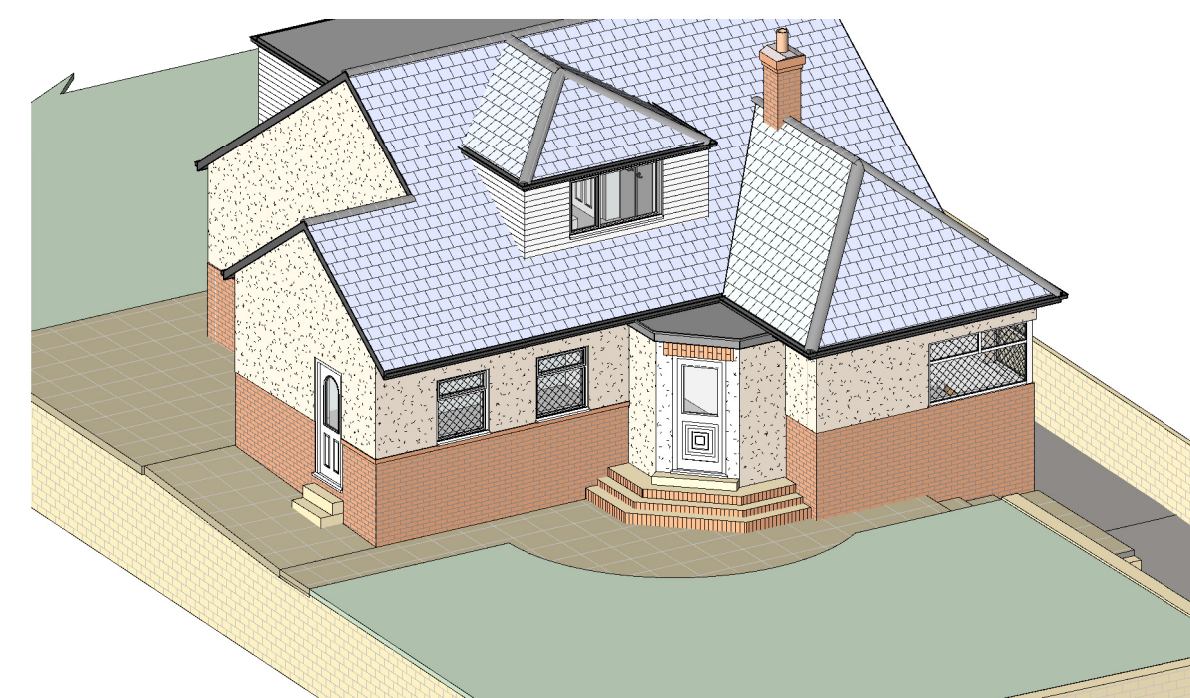



Front Elevation
1 : 100

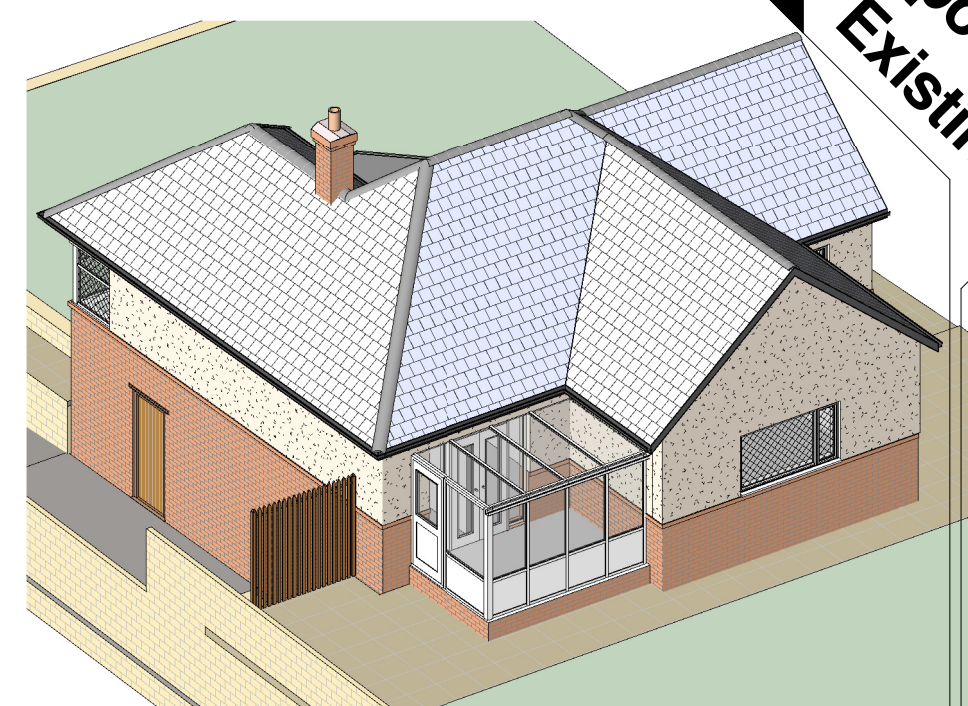


Proposed
Existing

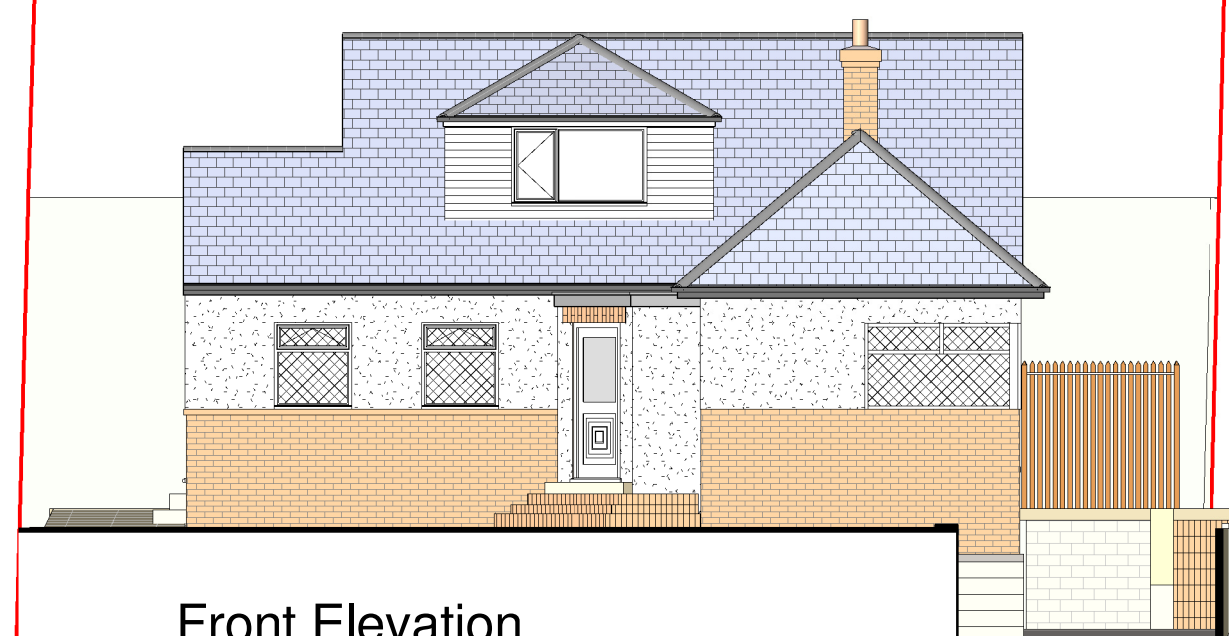


Front Elevation
1 : 100

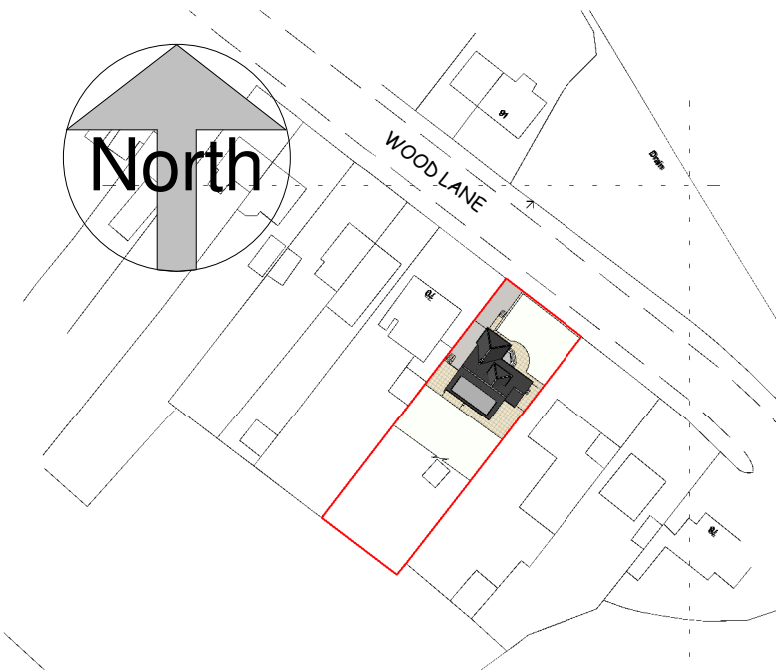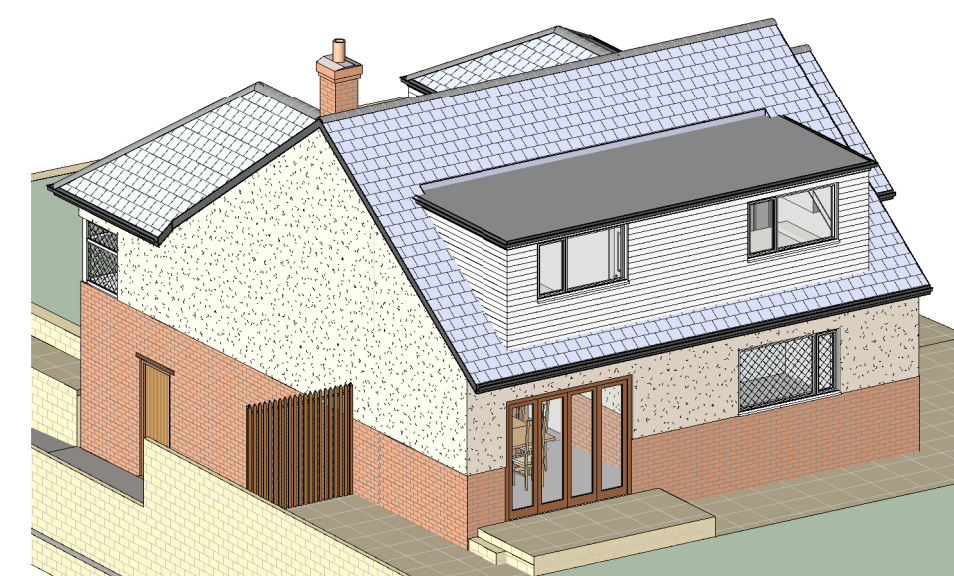


A4 Location Plan
1 : 1250

 


scale 1 : 100 @ sheet size A1

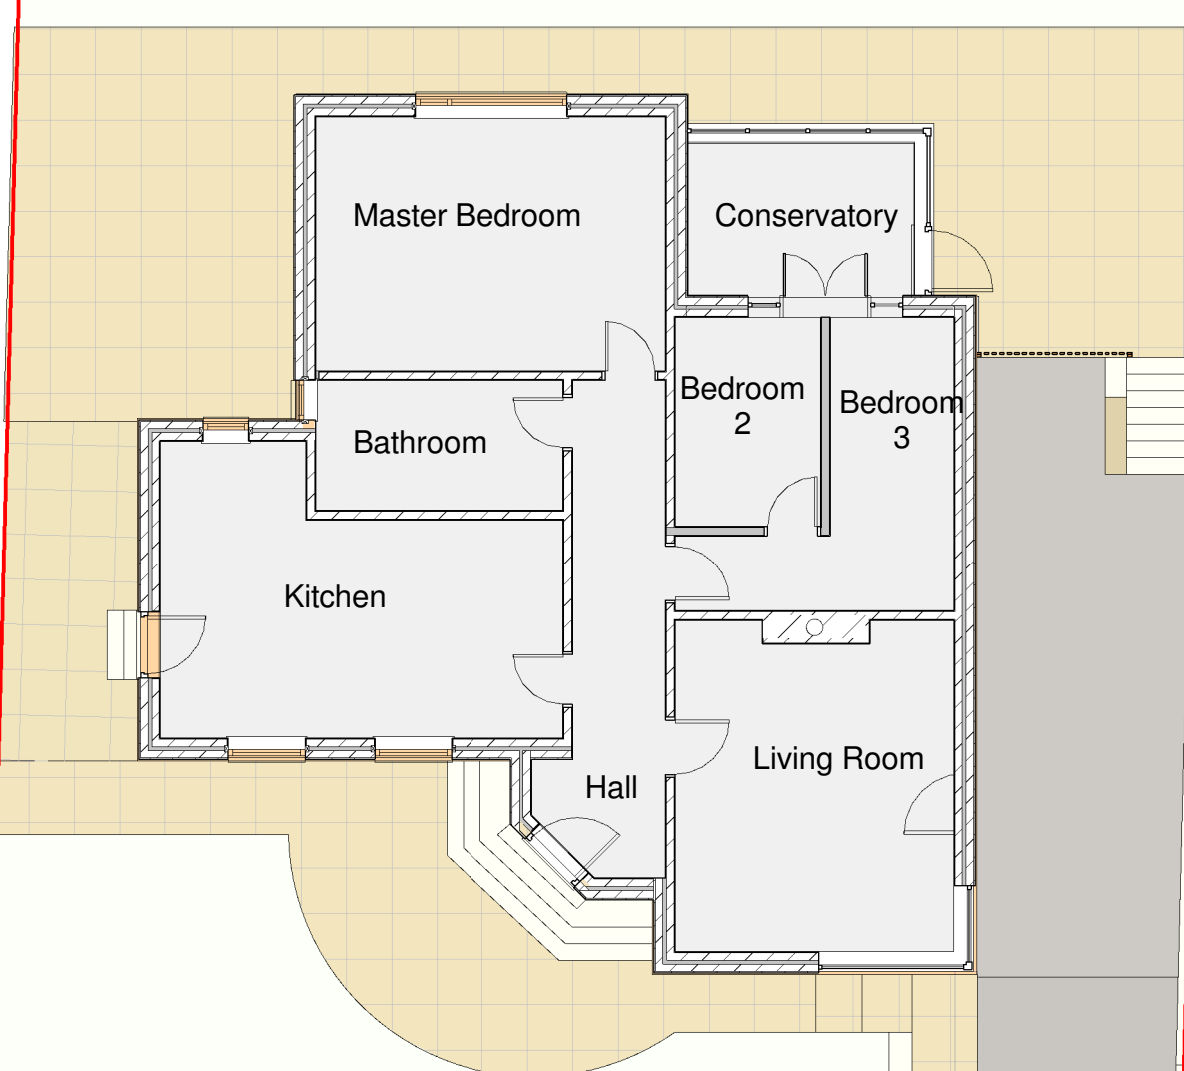


Ground Floor Plan
1 : 100

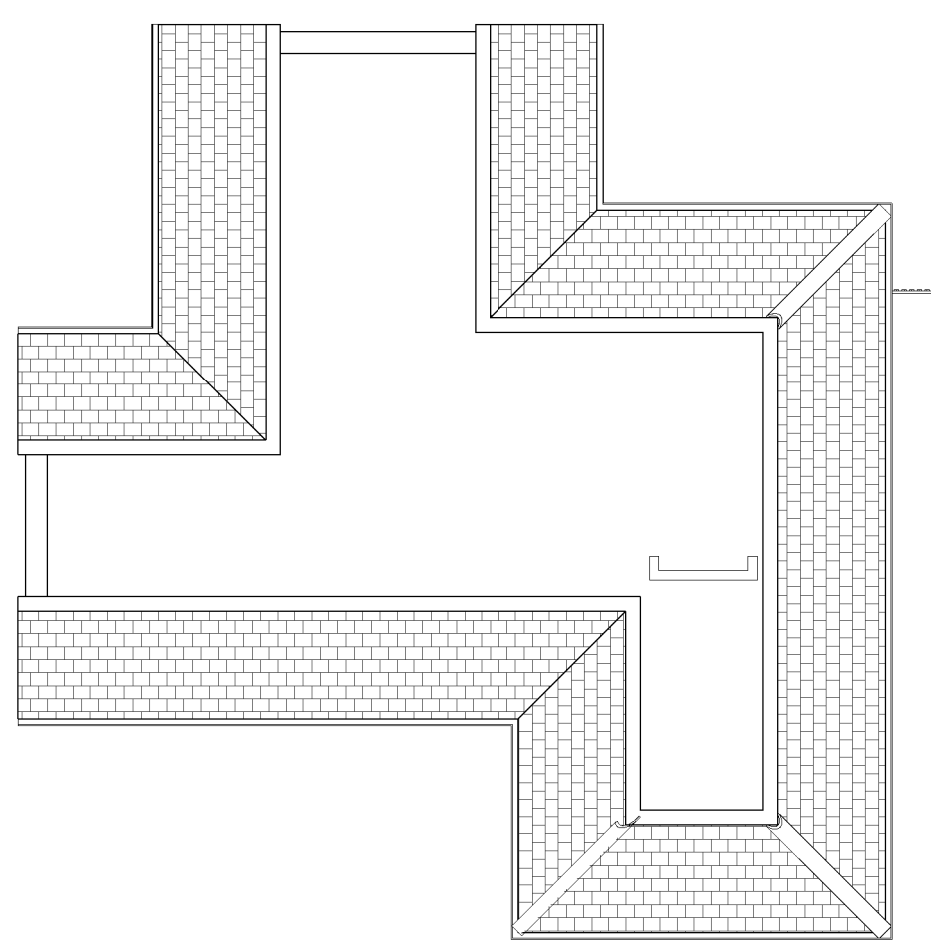

First Floor Plan
1 : 100

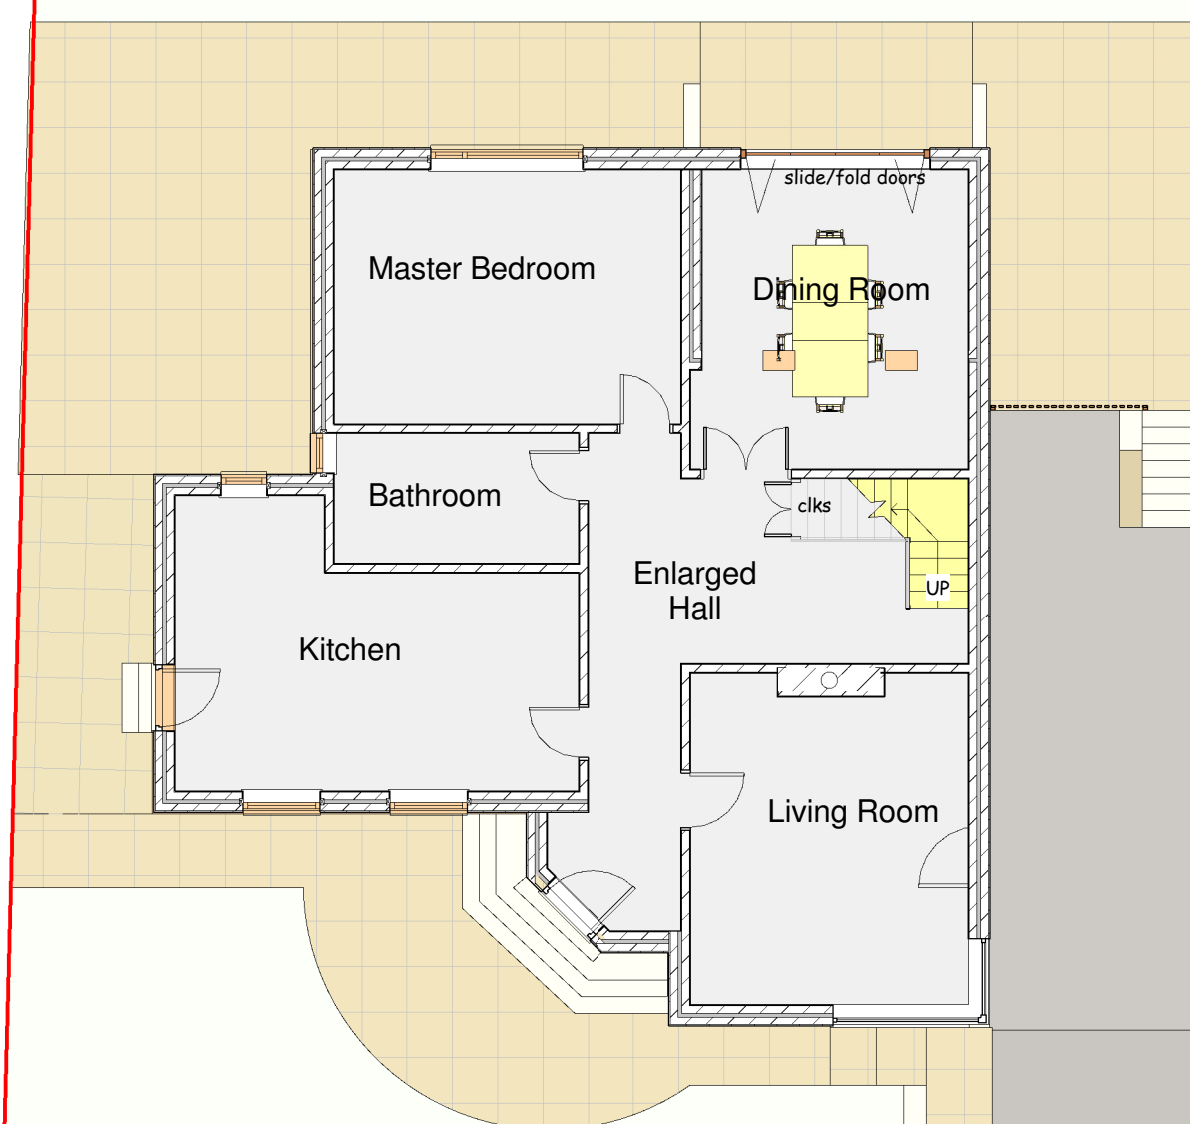

Ground Floor Plan
1 : 100

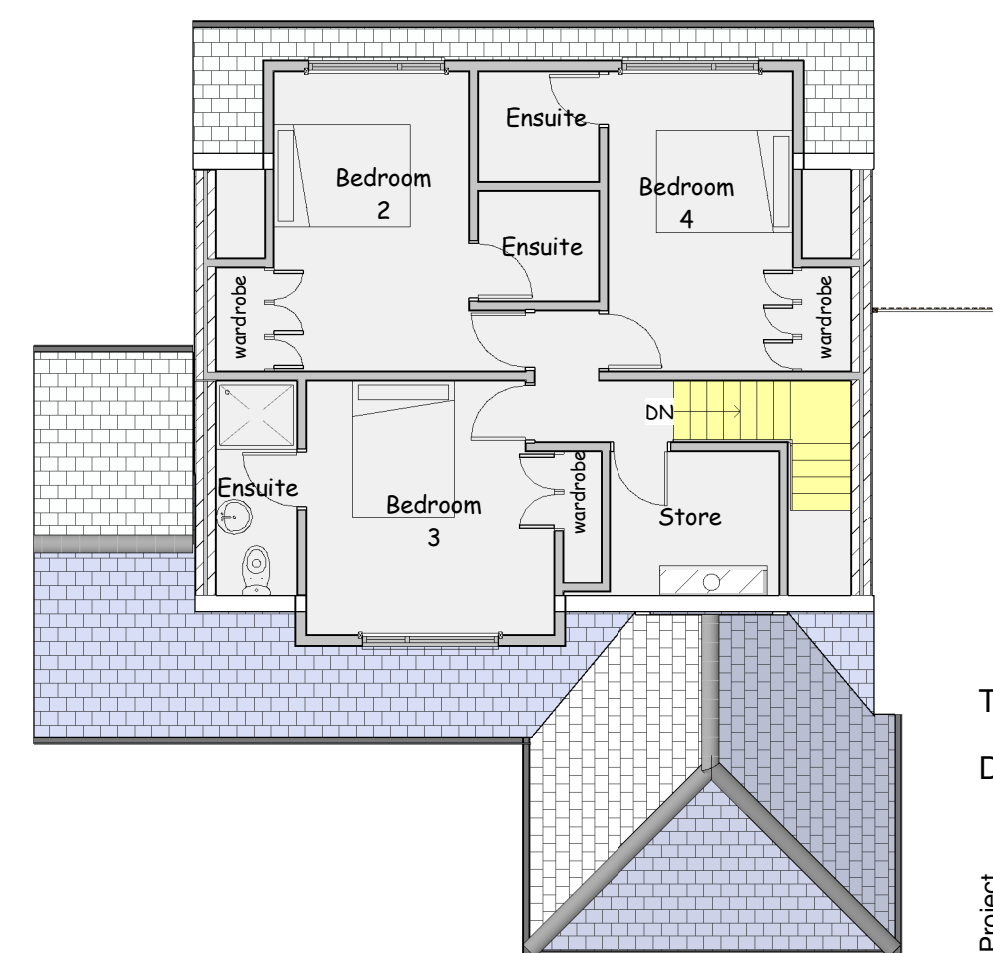

First Floor Plan
1 : 100

This drawing is copyright and must not be reproduced without written permission
Do not scale - Use figured dimensions only

Project Proposed Roof Extension and Attic Dormers at 72 Wood Lane, Newsome, Huddersfield. HD4 6PT

Client Mr and Mrs Nicholls

Dwg Title Plans, Elevations and Views as Existing and Proposed

Dwg No. 2048-01
Rev A

Scale 1 : 100
1 : 1250

Date 07/04/2021

DB ARCHITECTS

31 Moor View, Meltham, Holmfirth, HD9 5RT

t:01484 850579 e:david.dbarchitects@virginmedia.com

