




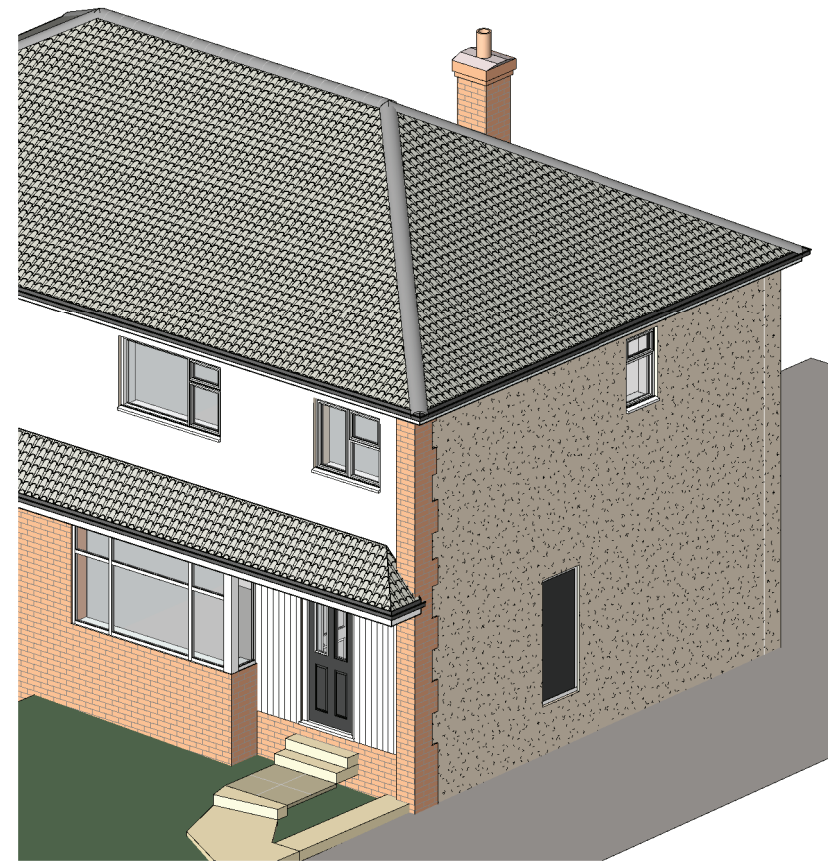



Side Elevation NE
1 : 100

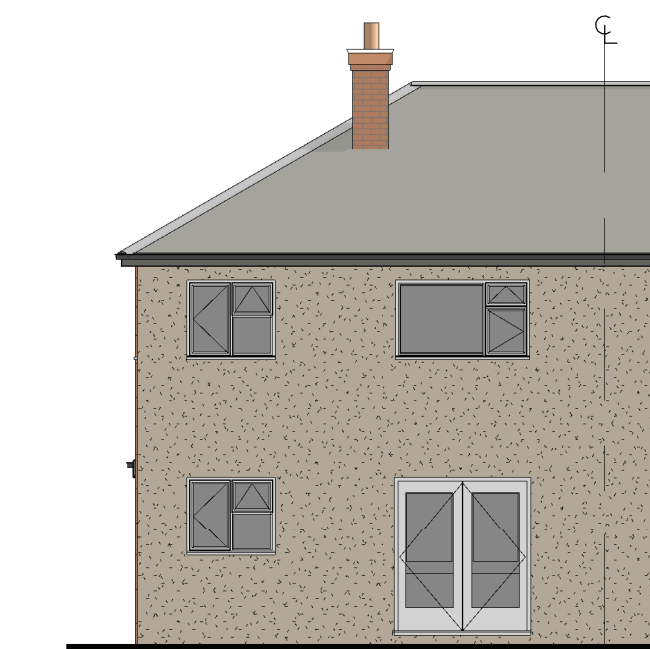


Side Elevation NE
1 : 100

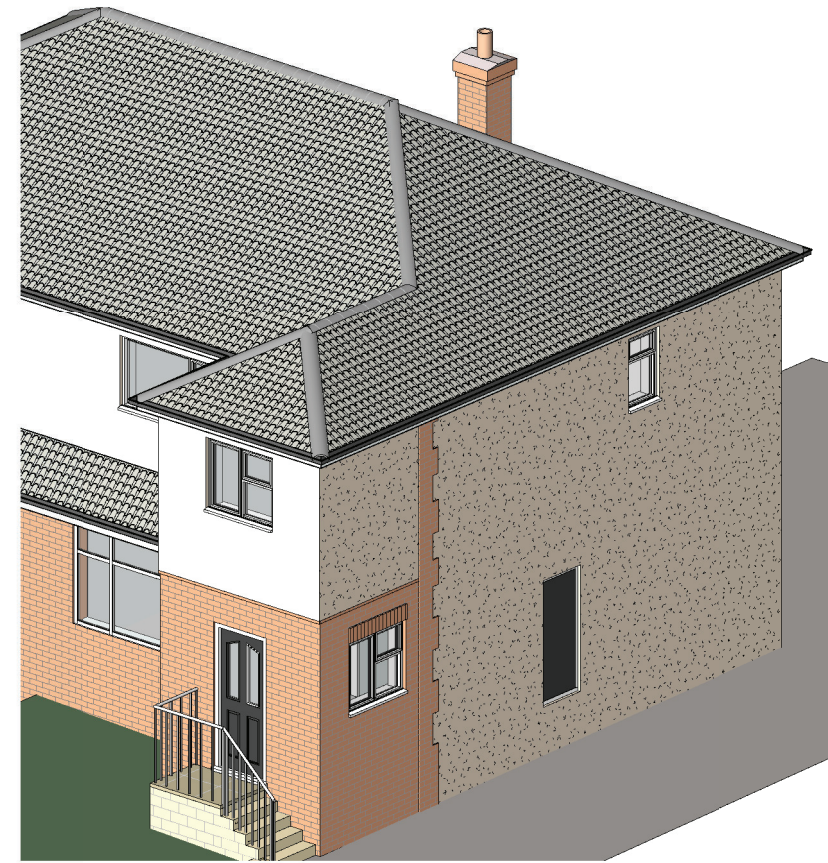


Rear Elevation NW
1 : 100

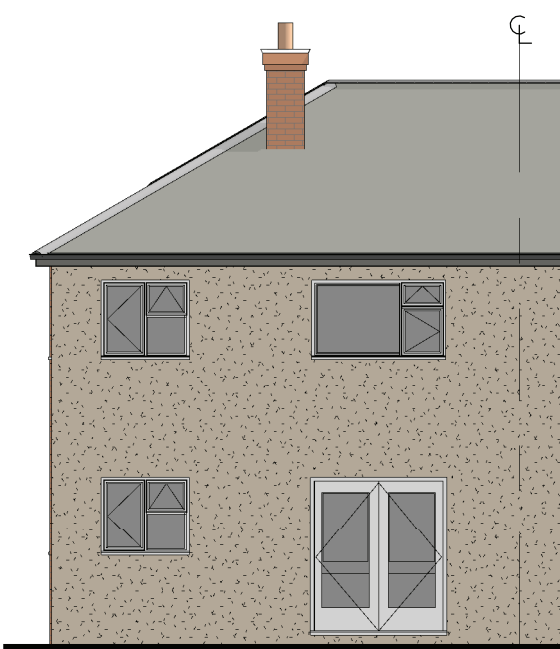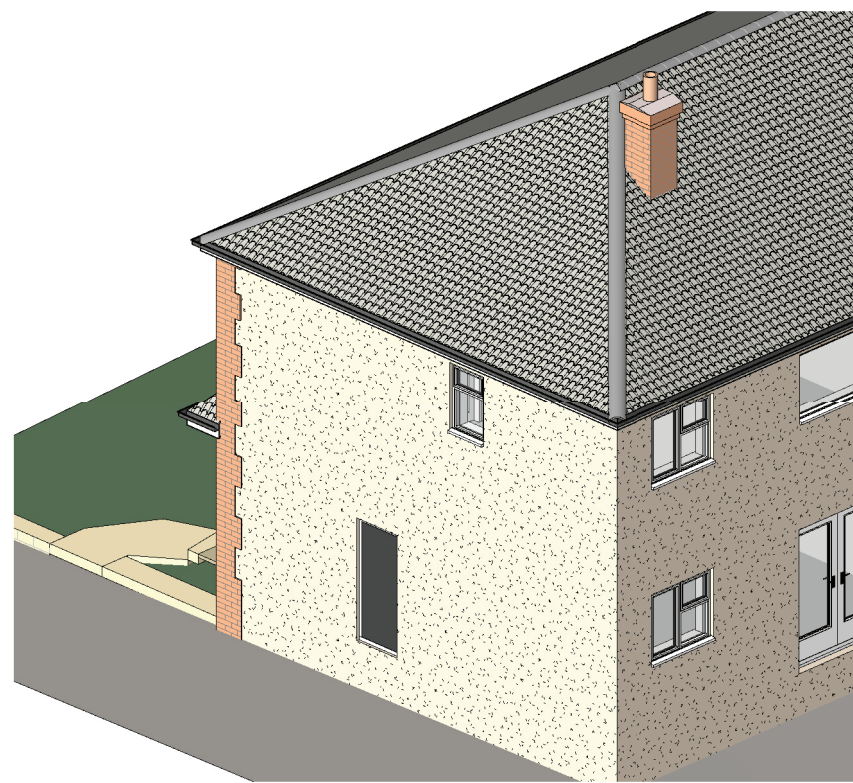

Rear Elevation NW
1 : 100

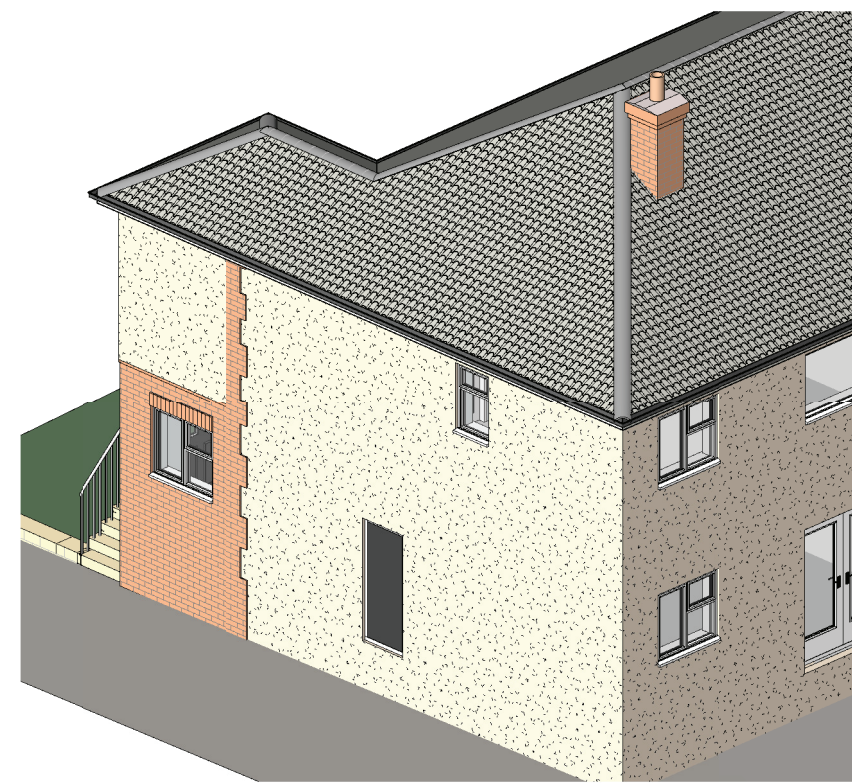



Front Elevation SE
1 : 100

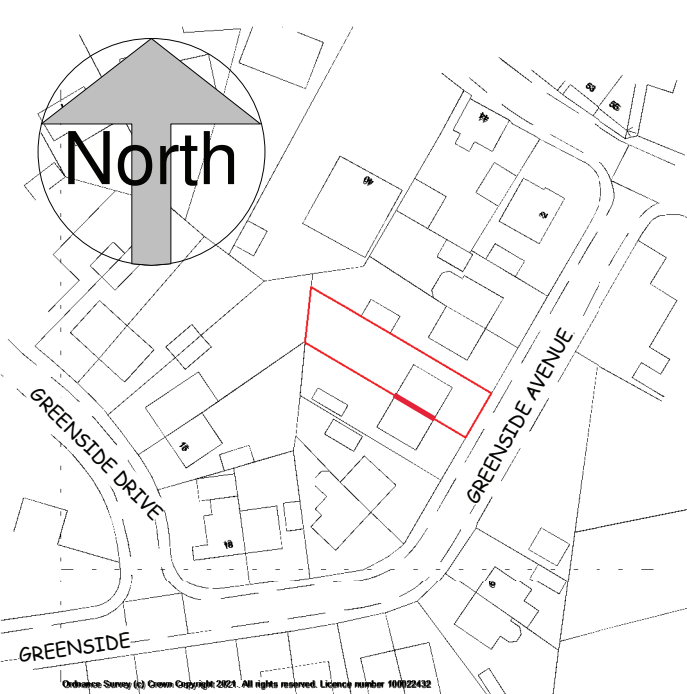


A4 Location Plan
1 : 1250




Front Elevation SE
1 : 100

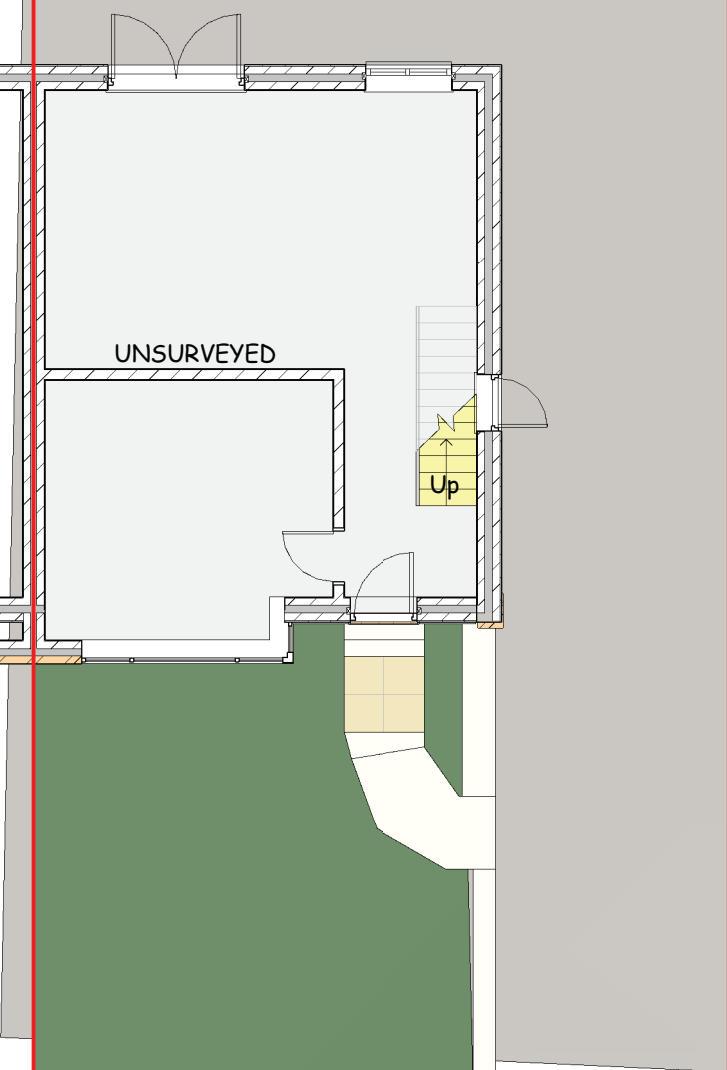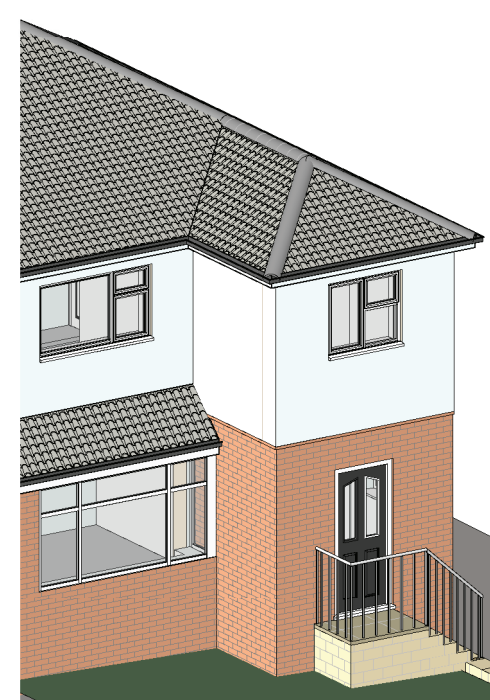


Ground Floor Plan
1 : 100

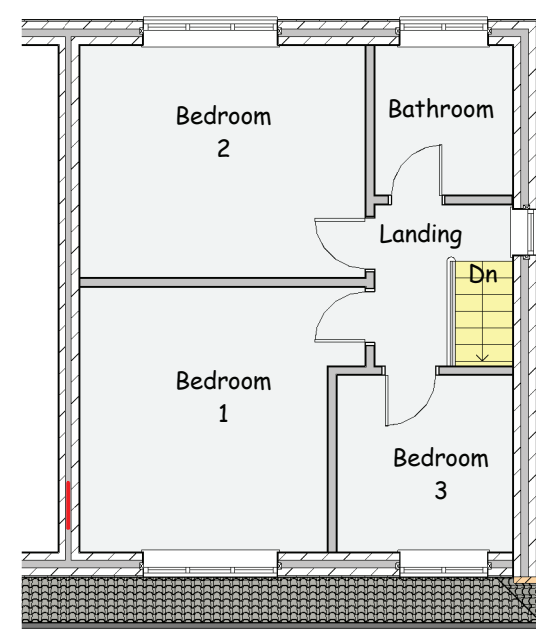

First Floor Plan
1 : 100

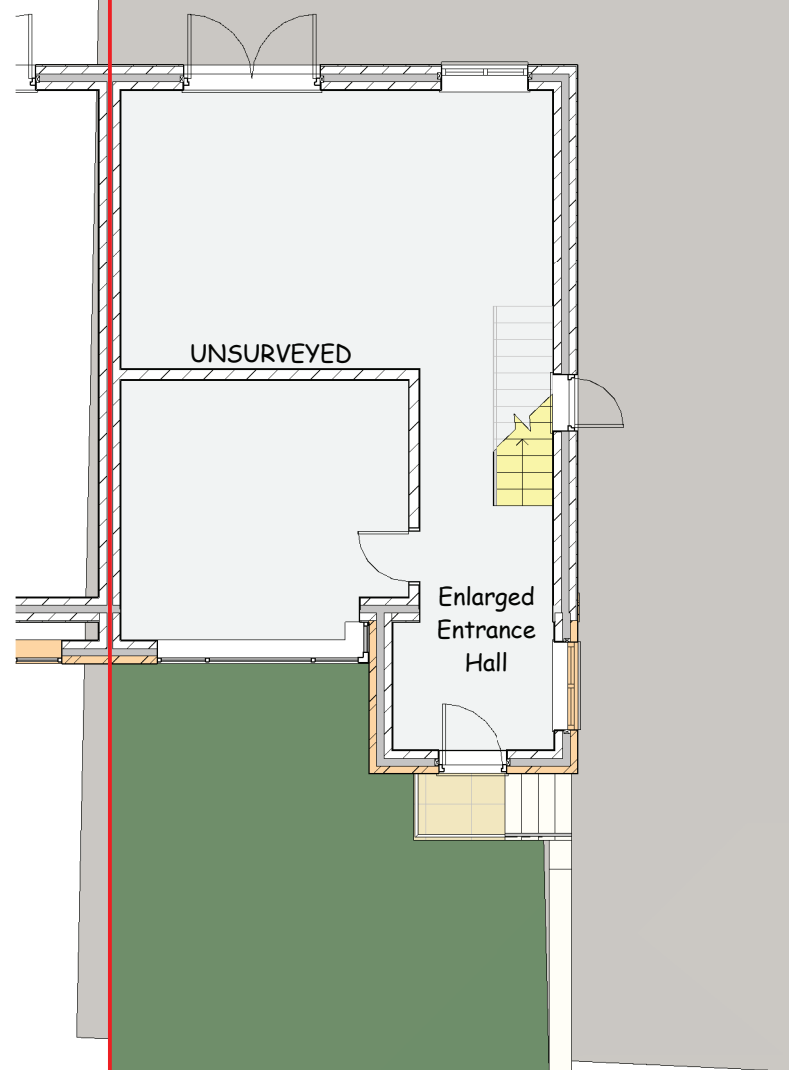


Ground Floor Plan
1 : 100

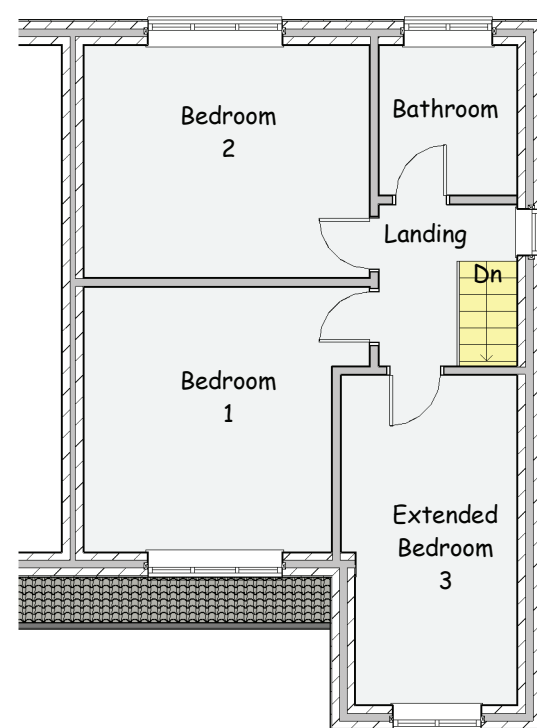

First Floor Plan
1 : 100

Proposed
Existing

 

scale 1 : 100 @ sheet size A1

This drawing is copyright and must not be reproduced without written permission
Do not scale - Use figured dimensions only

Project Proposed Front Extension at 8 Greenside Avenue, Waterloo, Huddersfield. HD5 8QQ

Client Mr and Mrs Moorhouse

Dwg Title Plans, Elevations and Views as Existing and Proposed

Dwg No. 2102 - 01

Scale 1 : 100
1 : 1250

Date 15/01/2021

DB ARCHITECTS

31 Moor View, Meltham, Holmfirth, HD9 5RT

t:01484 850579 e:david.dbarchitects@virginmedia.com

