




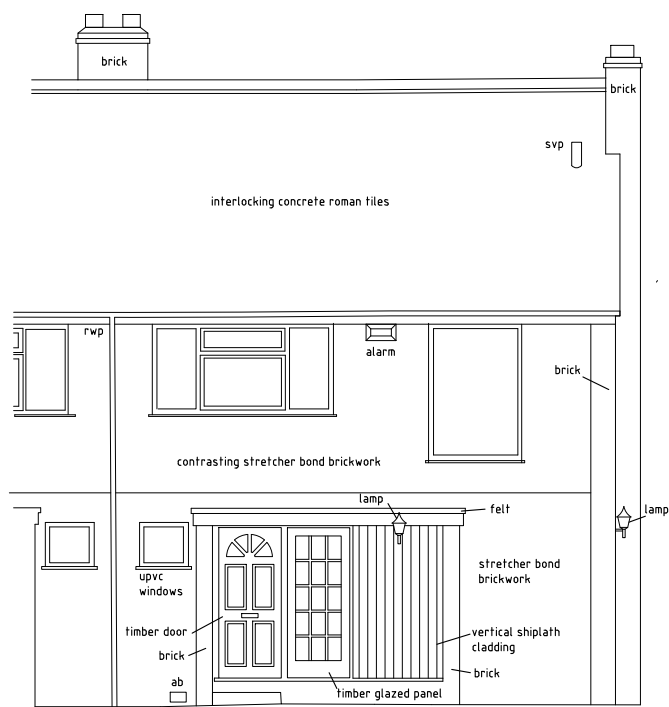


HOUSE ELEVATION A-A

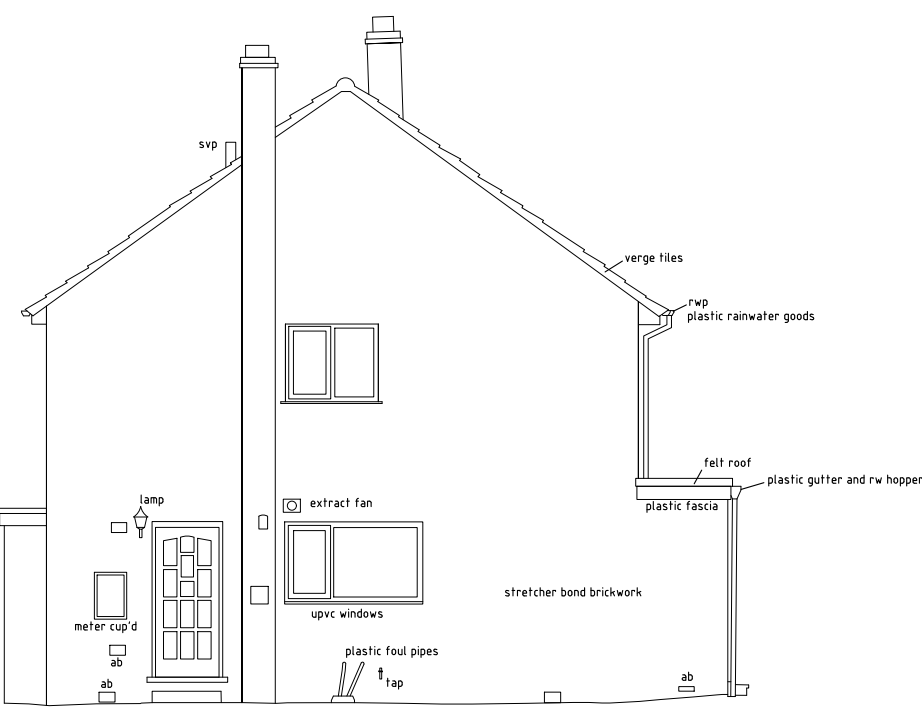


HOUSE ELEVATION B-B

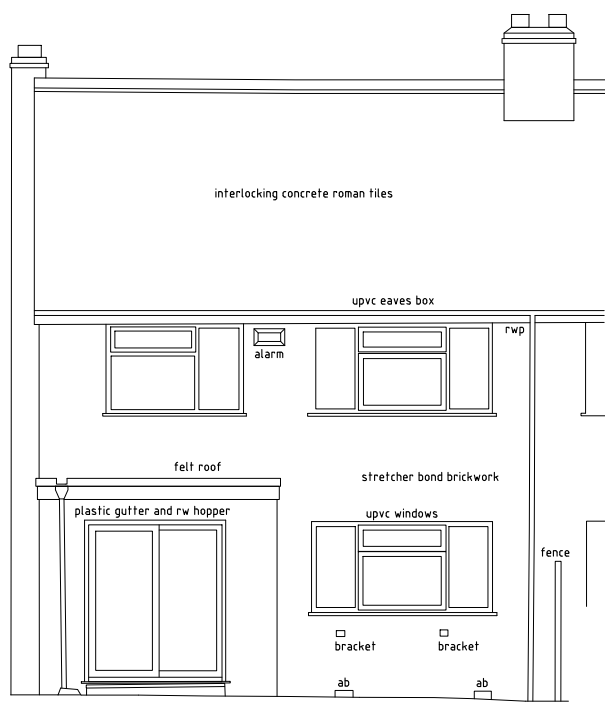


HOUSE ELEVATION C-C

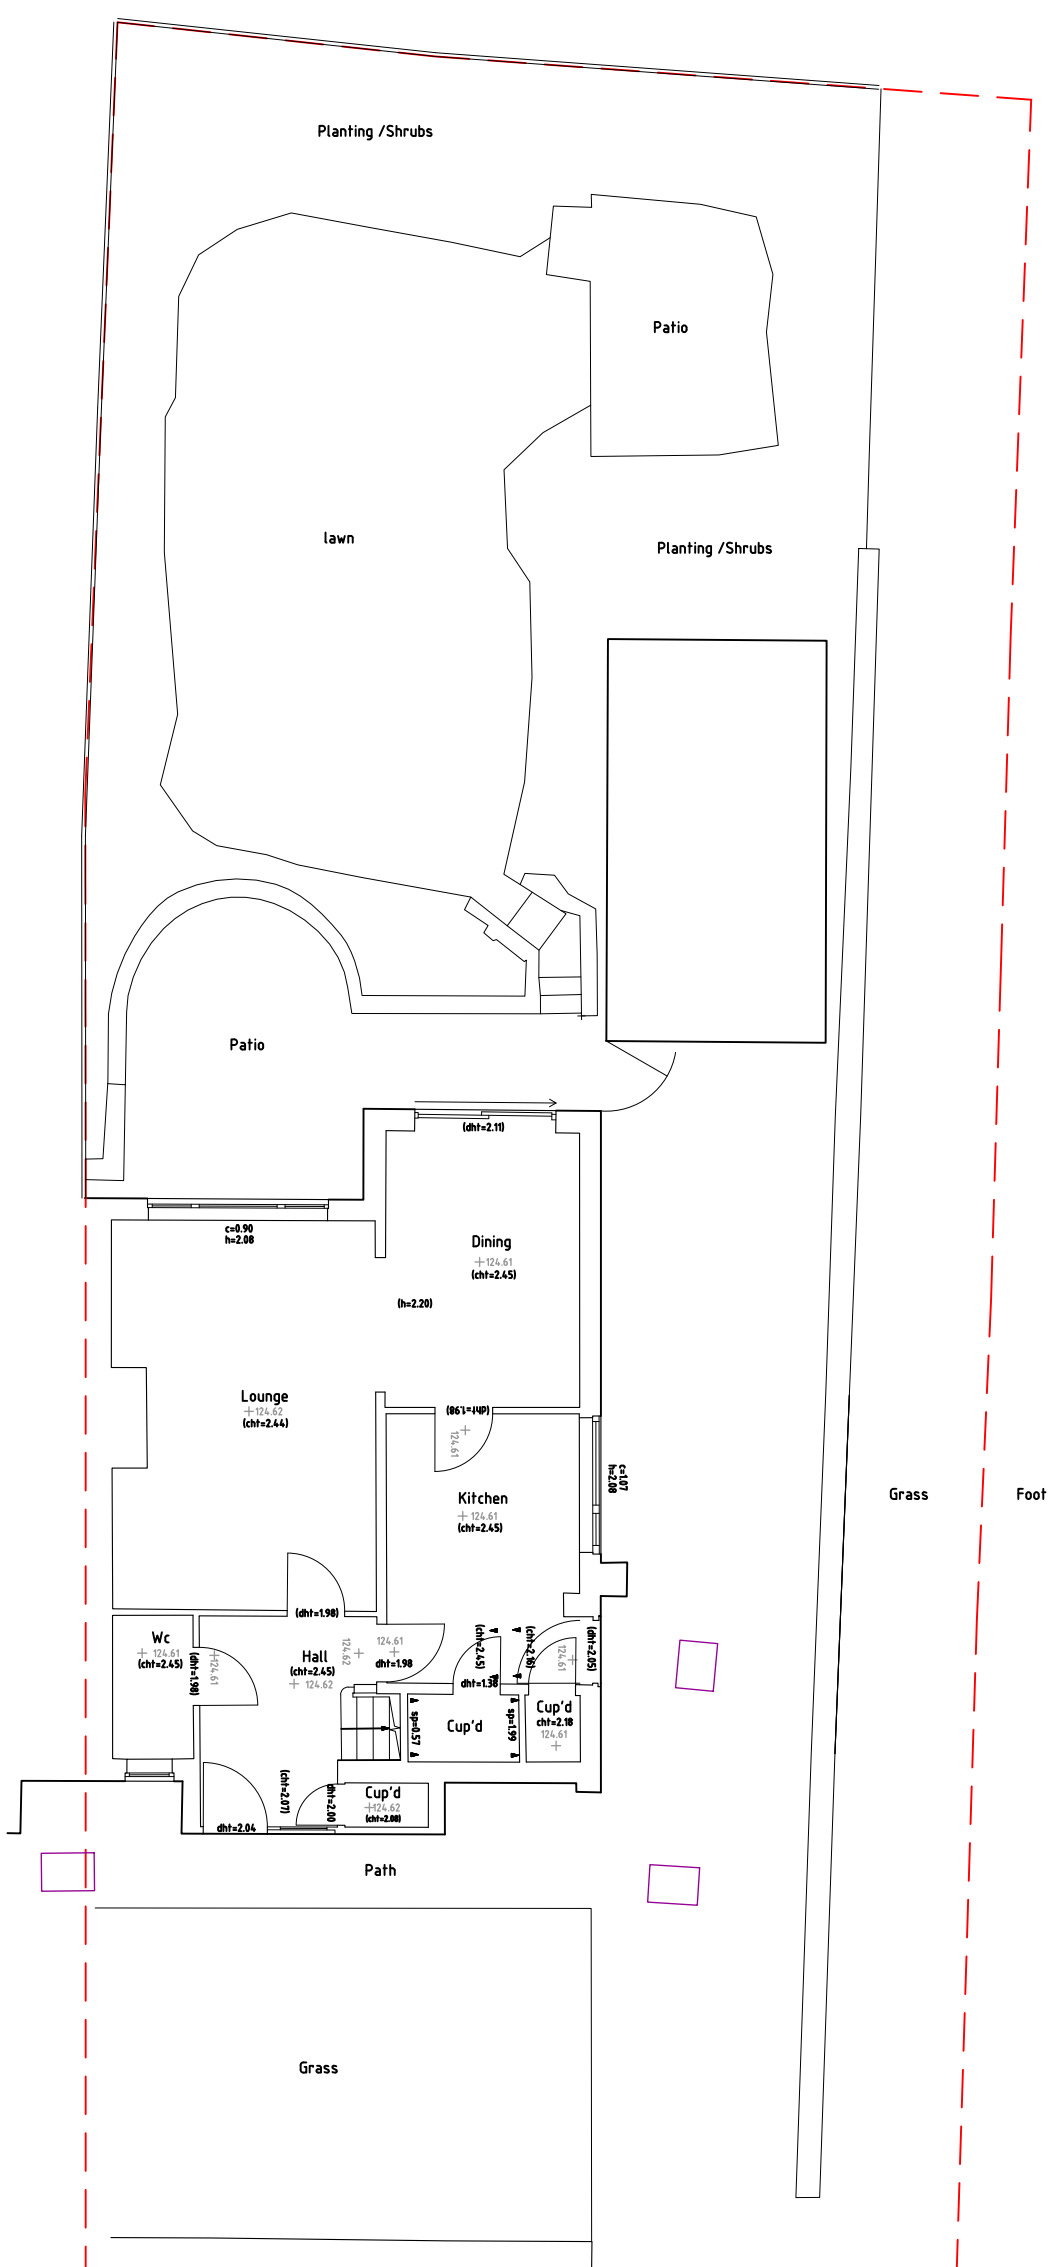

GROUND FLOOR

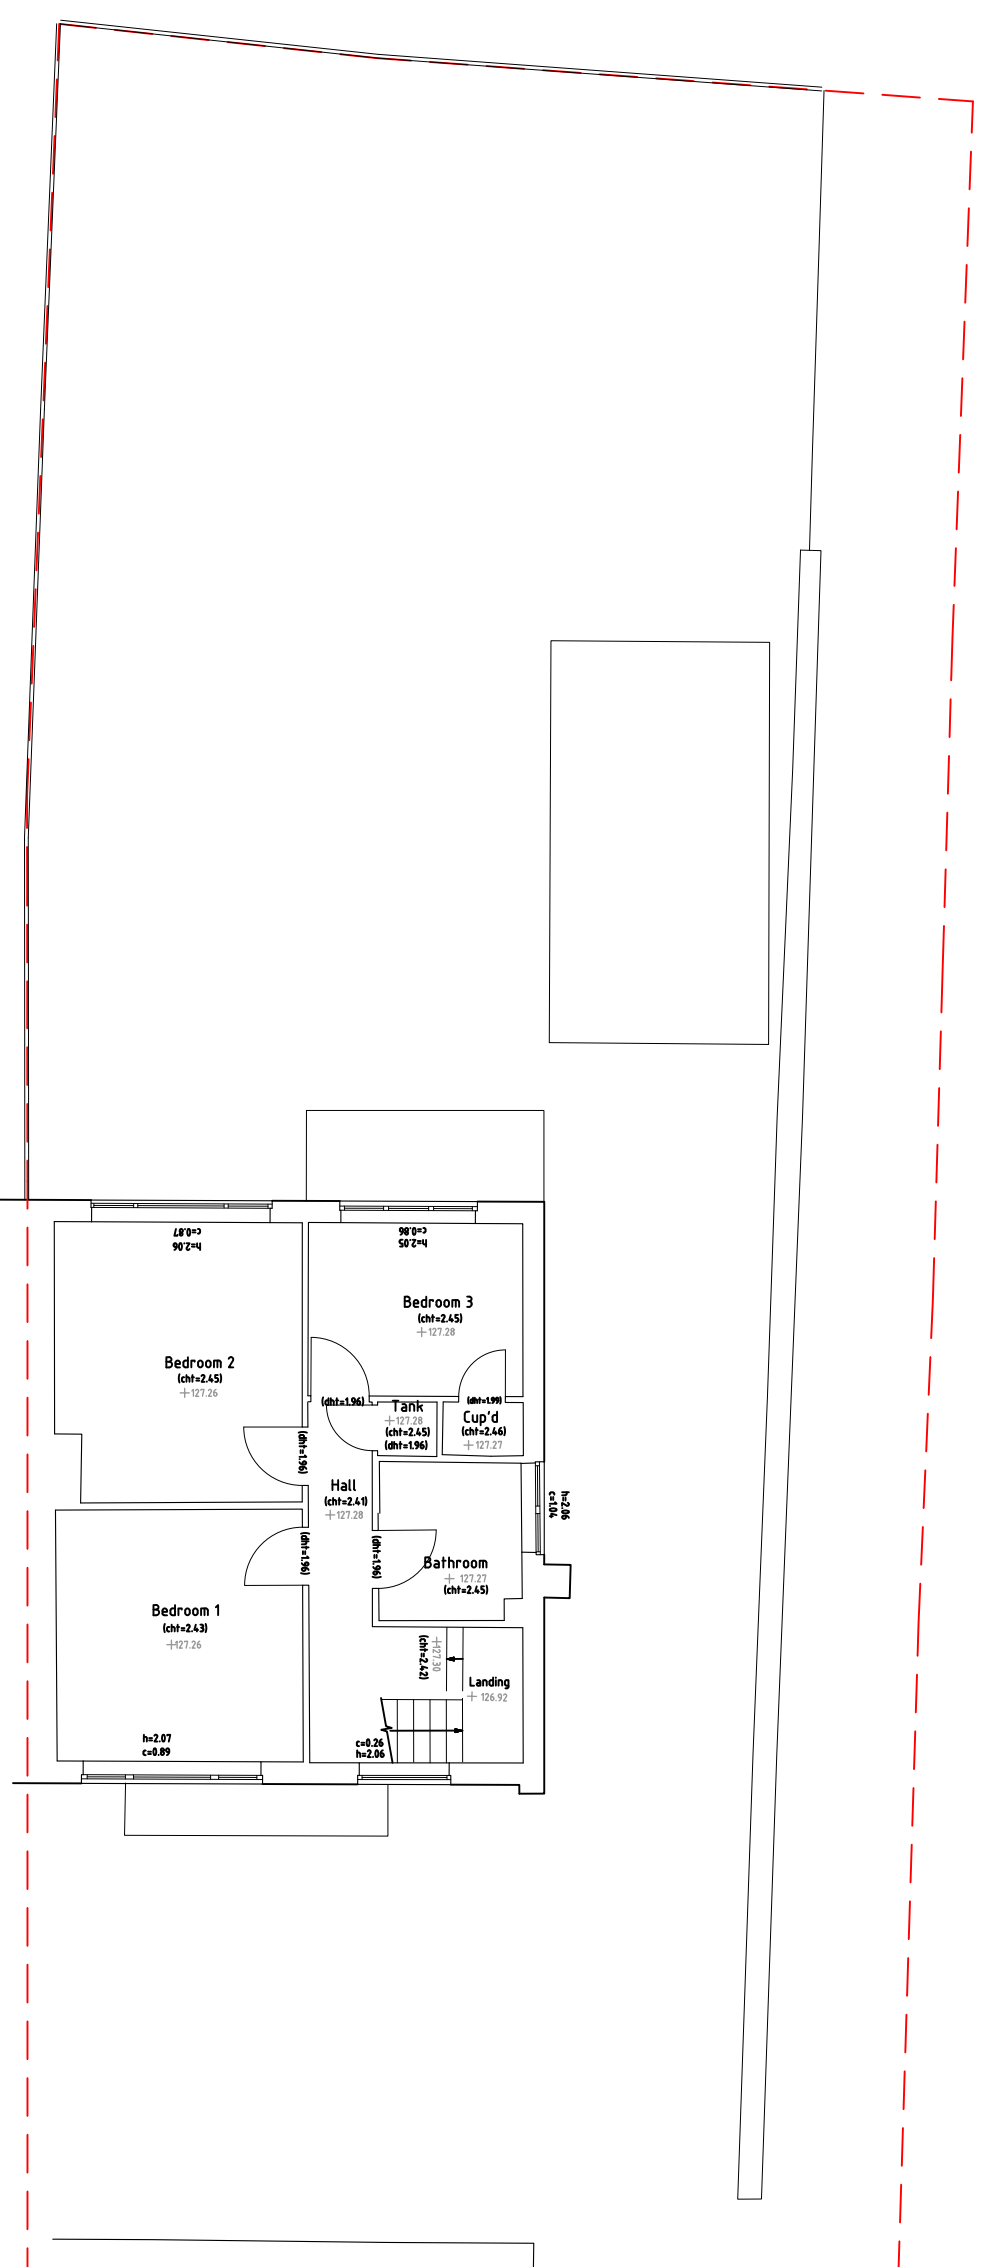

FIRST FLOOR

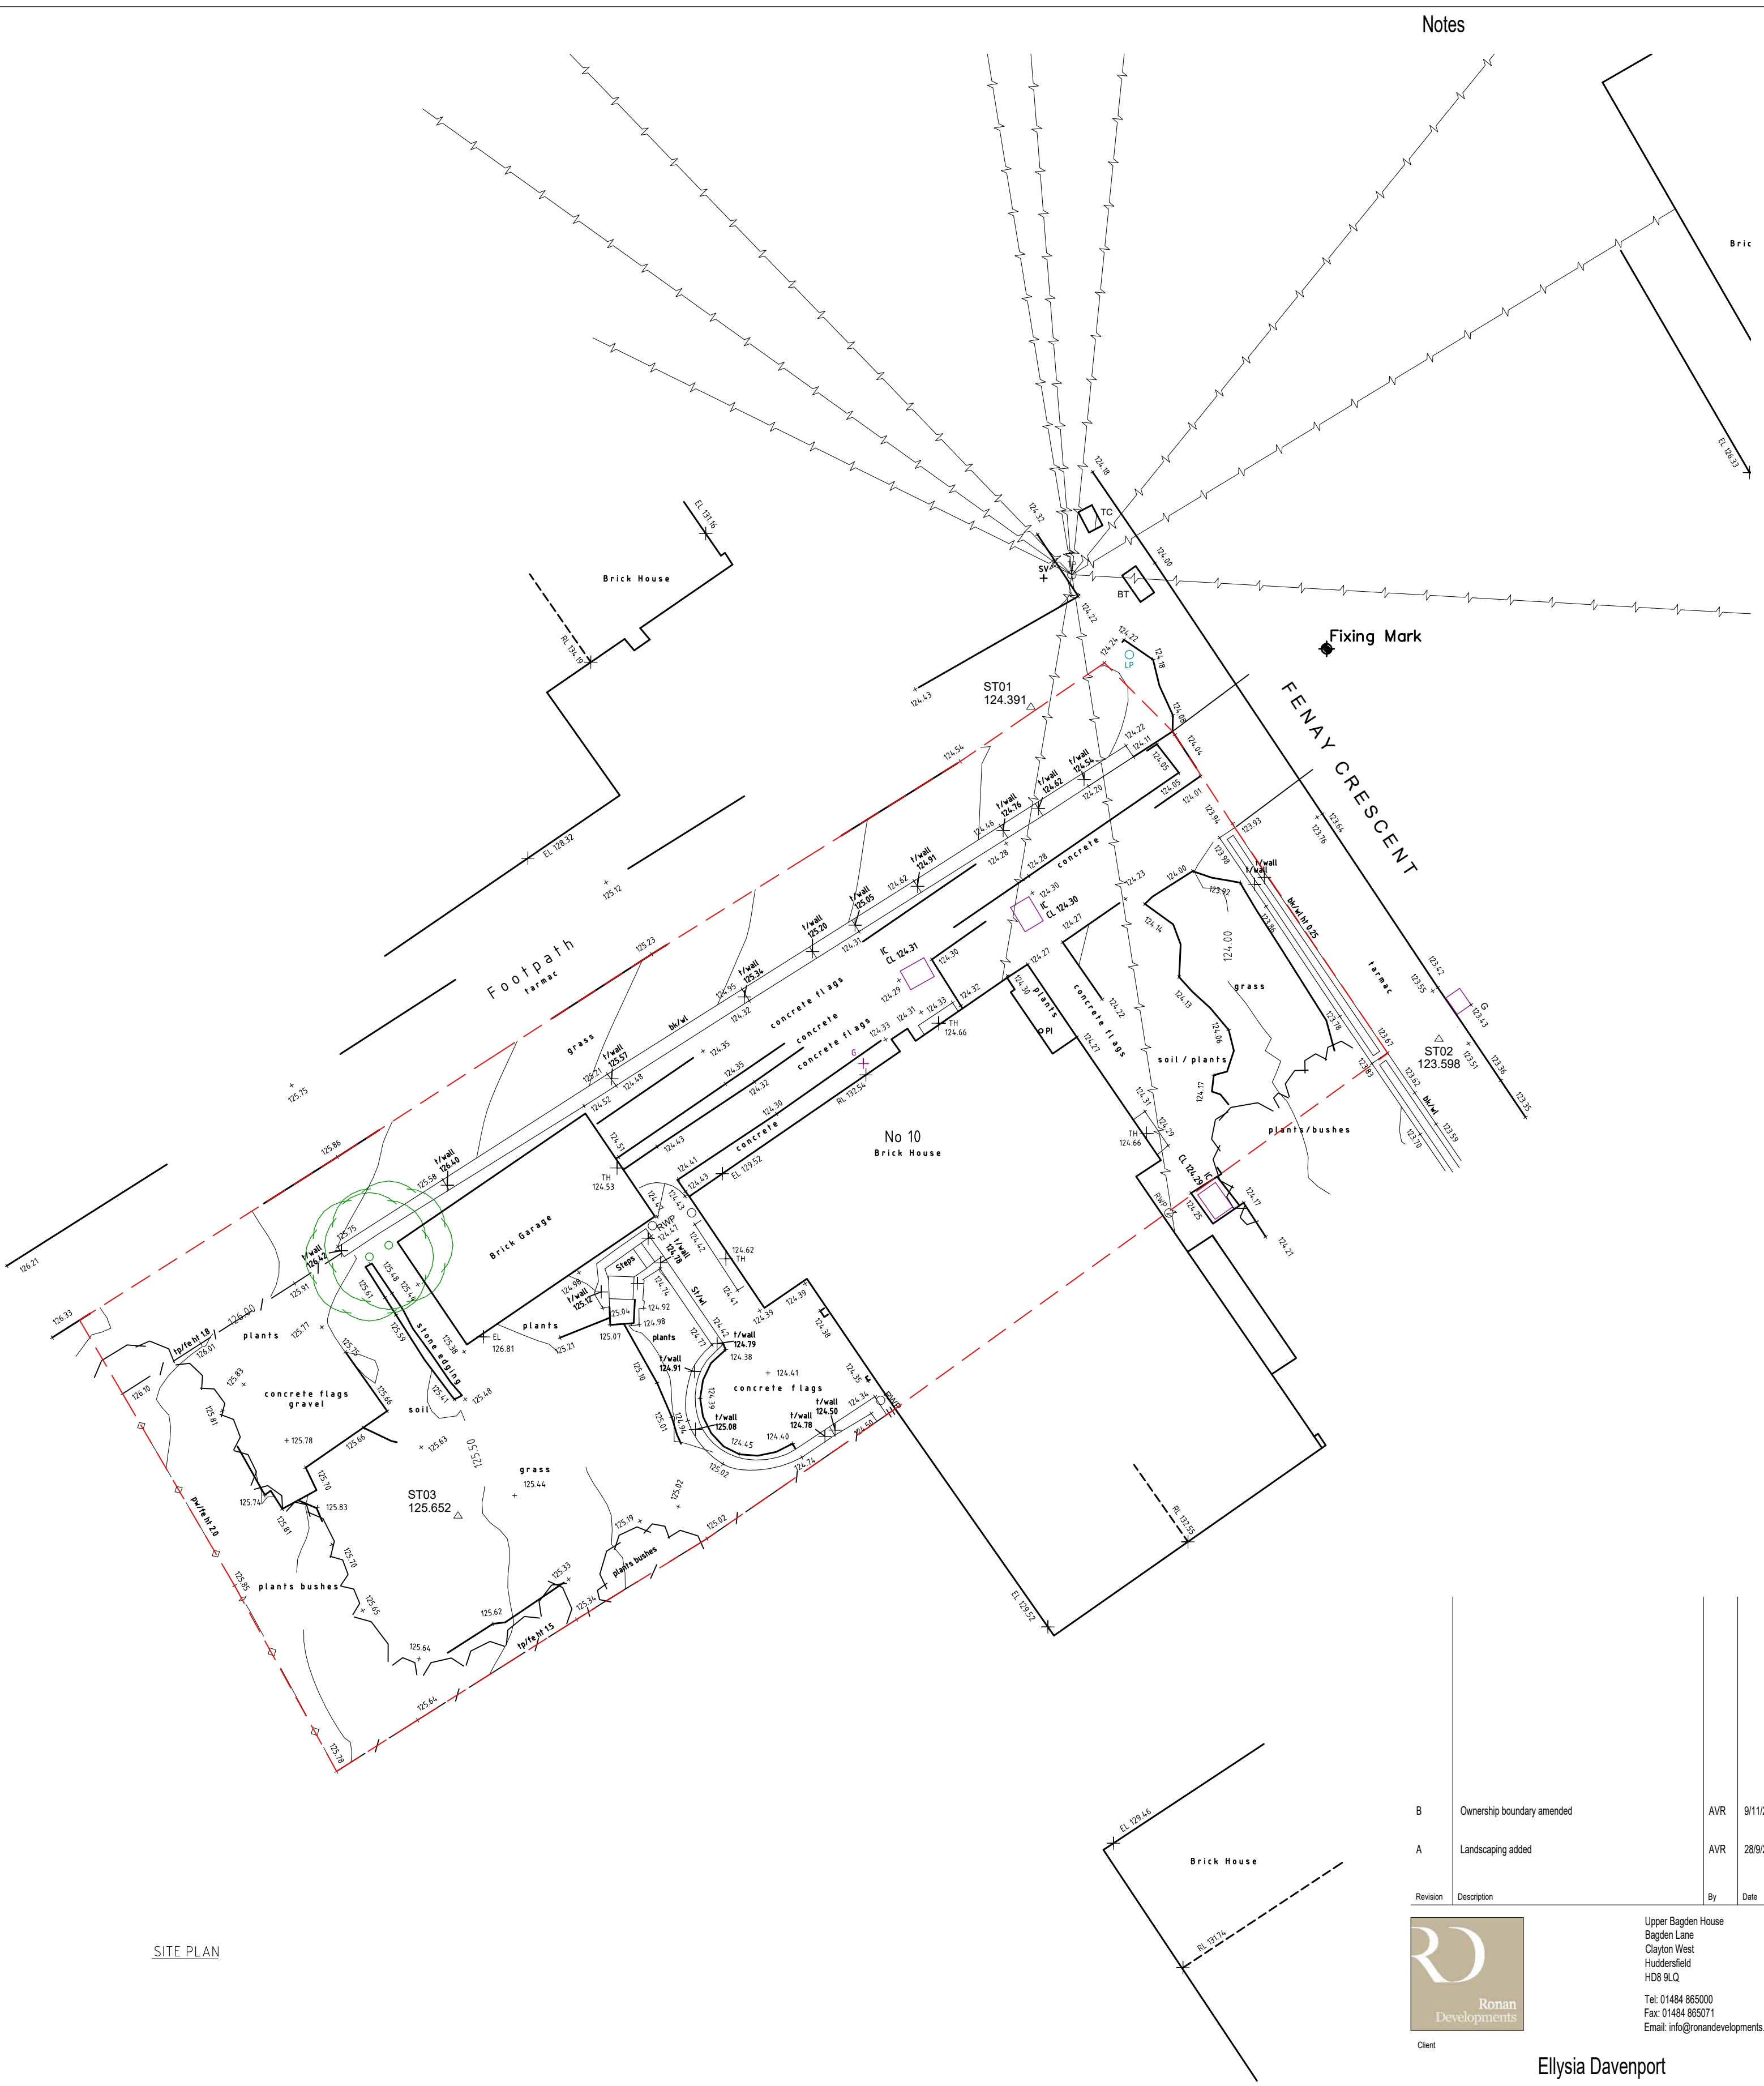

SITE PLAN

Notes

B	Ownership boundary amended	AVR	9/11/20
A	Landscaping added	AVR	28/8/20



Upper Bagden House
Bagden Lane
Clayton West
Huddersfield
HD8 8LQ
Tel: 01484 855000
Fax: 01484 855071
Email: info@romandevelopments.com

Ellysia Davenport

Project
Alterations and Extension
10 Fenay Crescent, Almondbury, HD5 8XY

Drawing Title
Existing Plans, Elevations
and Site Plan

A1	Scale 1:100	Status Pre Planning Application
Drawn AVR	Checked	Date 25/8/20
Project No. 2020/14	Drawing No. EX01	Revision B

ALL DRAWS TO BE CHECKED ON SITE, DRAWS MUST BE SCALED, DATE FILLED DATE, THIS DRAWS IS THE PROPERTY OF ROMAN DEVELOPMENTS LTD. AND MAY NOT BE COPIED, LOANED, REPRODUCED OR DISCLOSED WITHOUT WRITTEN CONSENT.