






Front Elevation
1 : 100

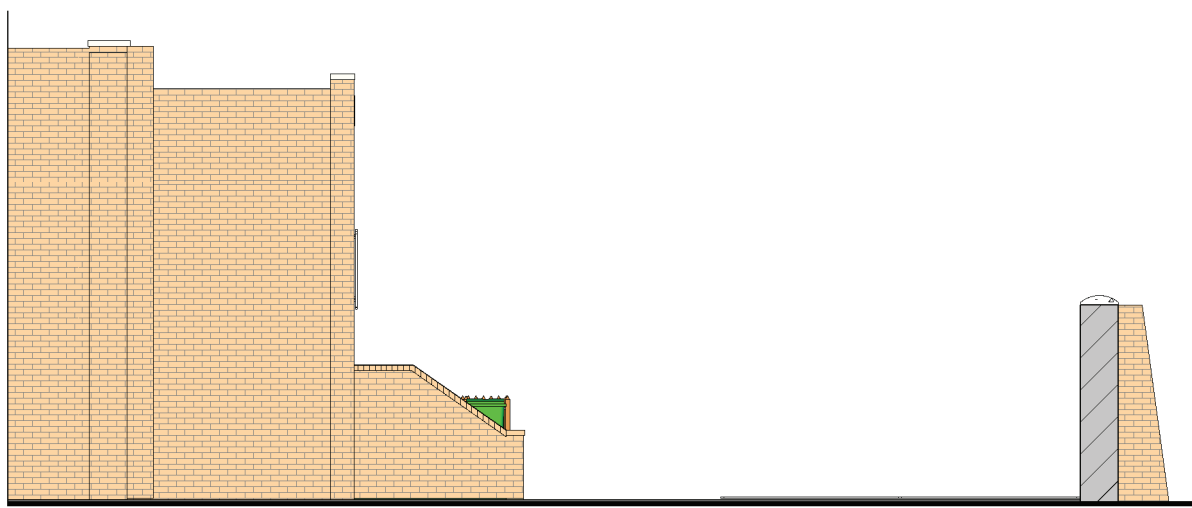

End Elevation
1 : 100

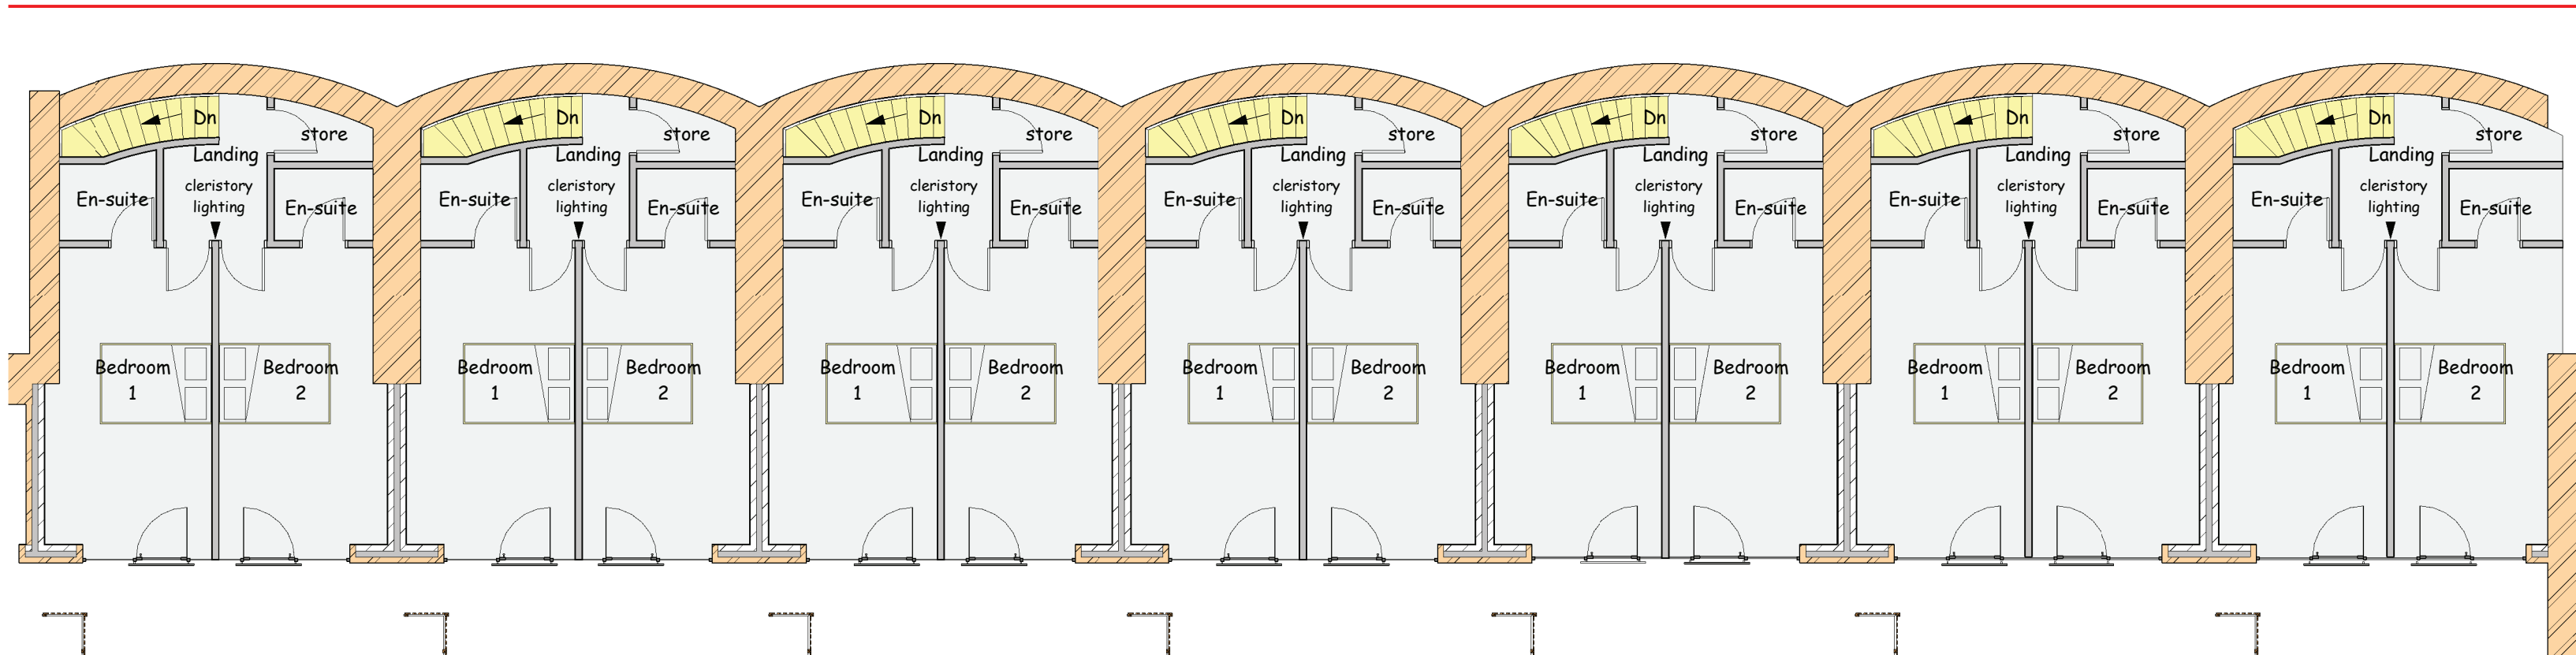

First Floor
1 : 100

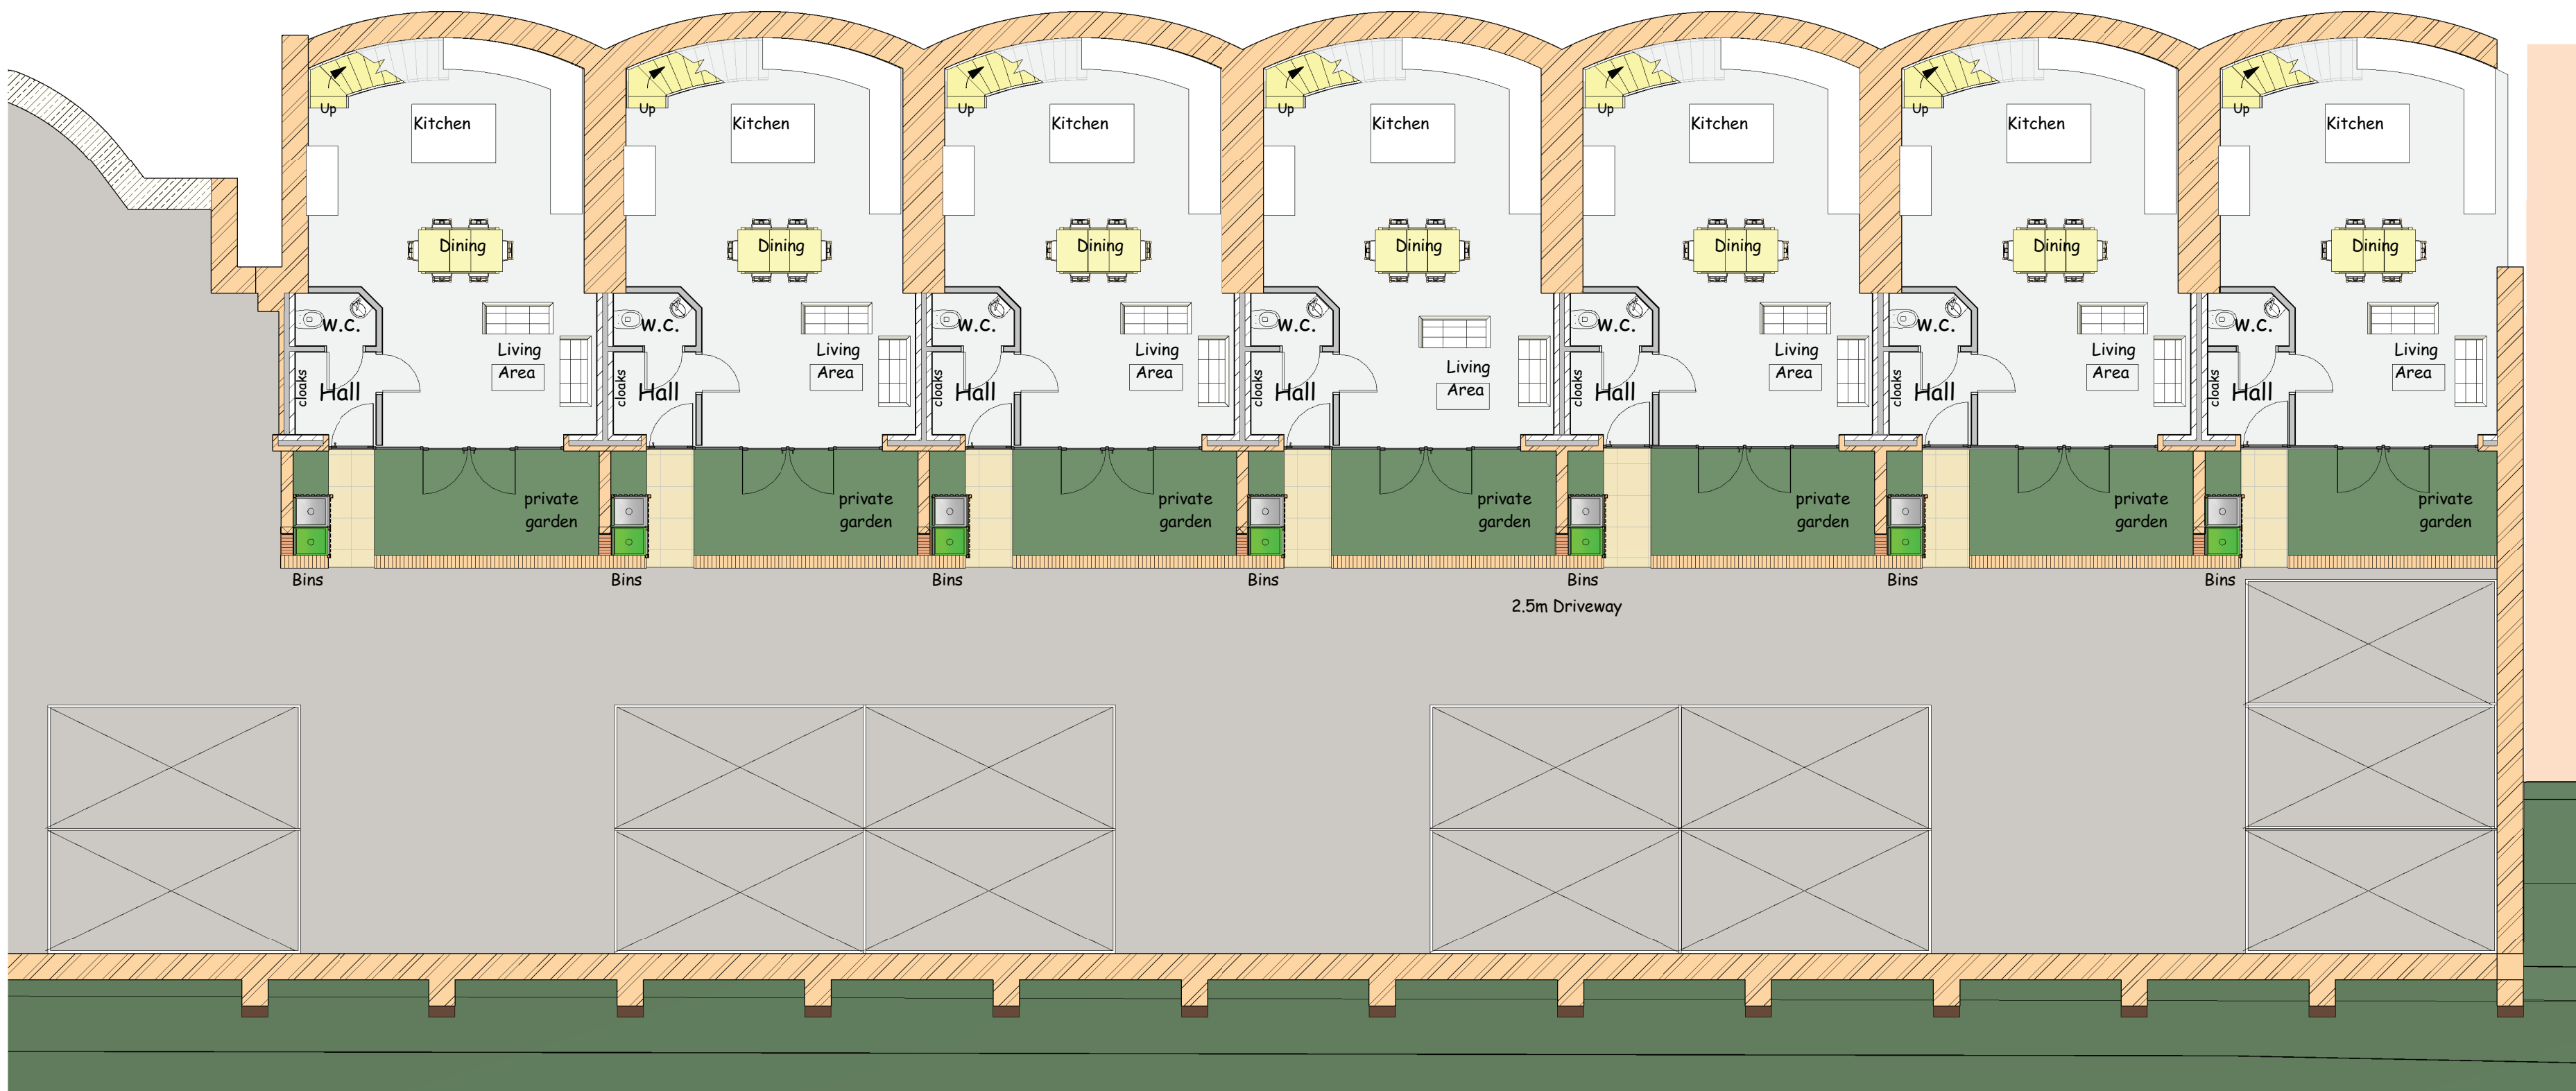

Ground Floor P
1 : 100



This drawing is copyright and must not be reproduced without written permission
Do not scale - Use figured dimensions only

Project	Proposed Development of Former Warehouse Lowestwood Lane to form 7no. Townhouse Apartments		
Client	Mr Hamilton		
Dwg Title	Plans, Elevations and Views as Proposed		
Dwg No.	1930 - 02	Scale	1 : 100
		Date	16/12/2020
DB ARCHITECTS		31 Moor View, Meltham, Holmfirth, HD9 5RT t:01484 850579 e:david.dbarchitects@virginmedia.com	

