




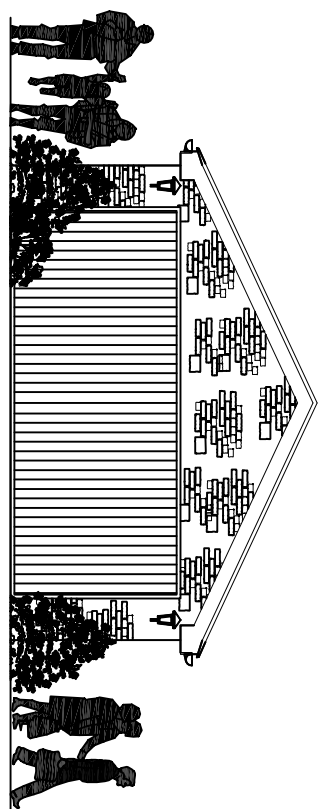


PROPOSED GARDEN BUILDING FRONT ELEVATION

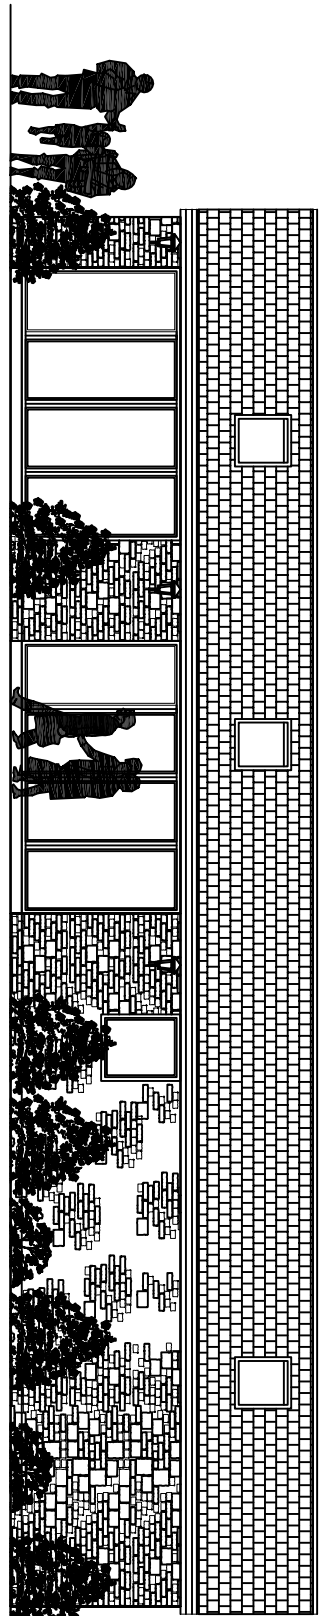


PROPOSED GARDEN BUILDING SIDE ELEVATION

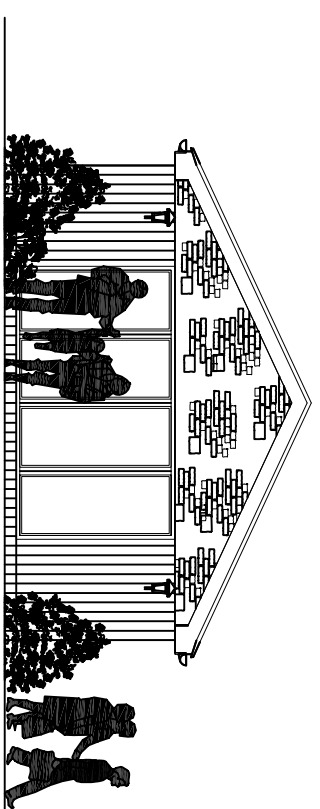


PROPOSED GARDEN BUILDING REAR ELEVATION

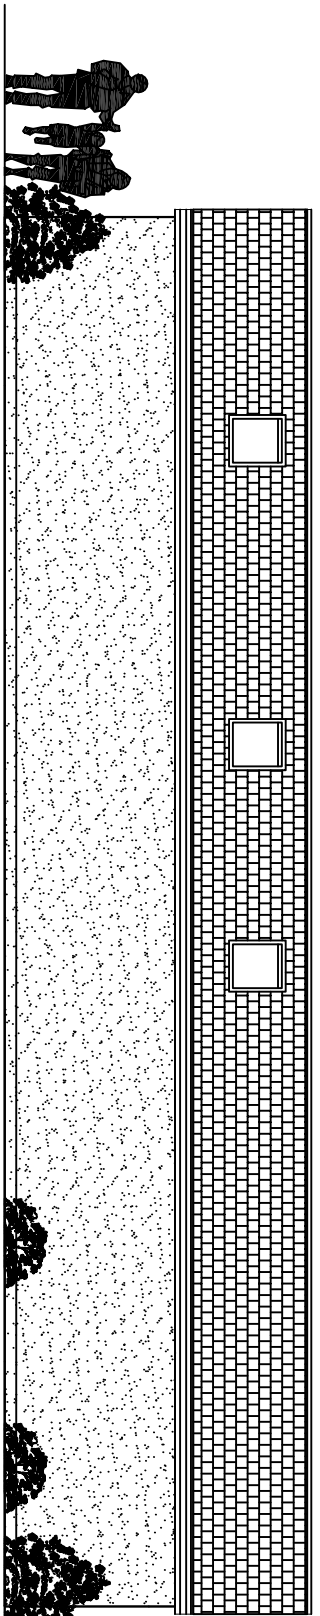


PROPOSED GARDEN BUILDING SIDE ELEVATION

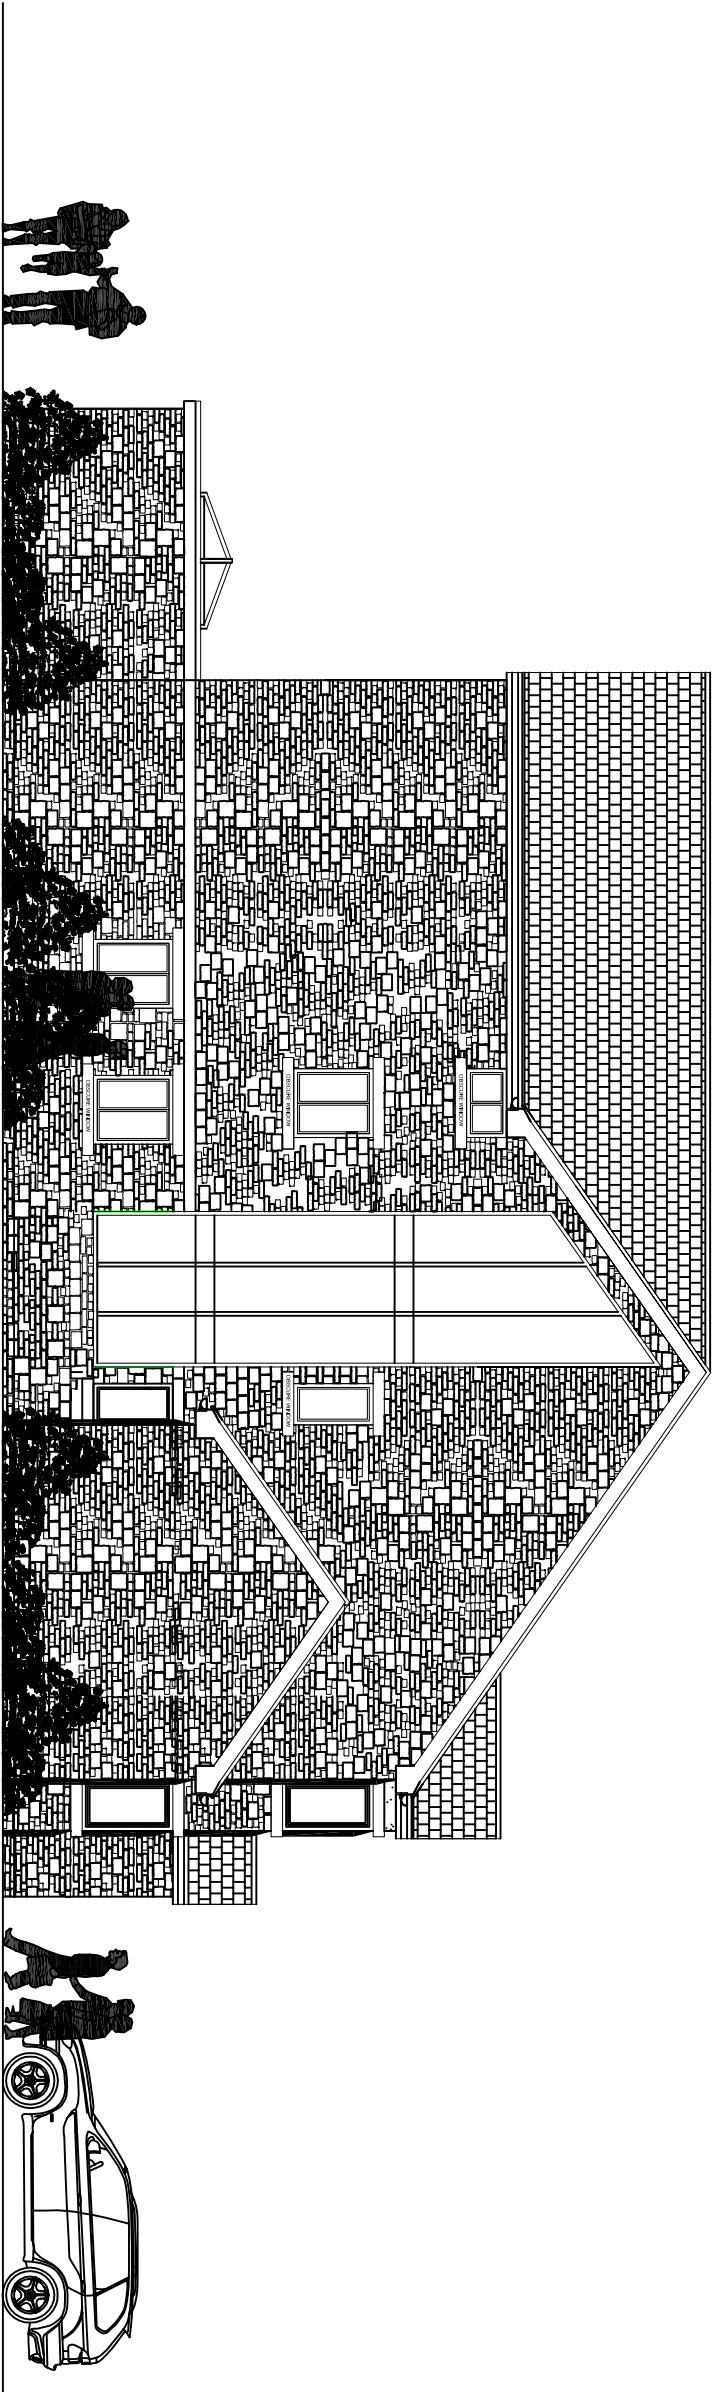


PROPOSED SIDE ELEVATION

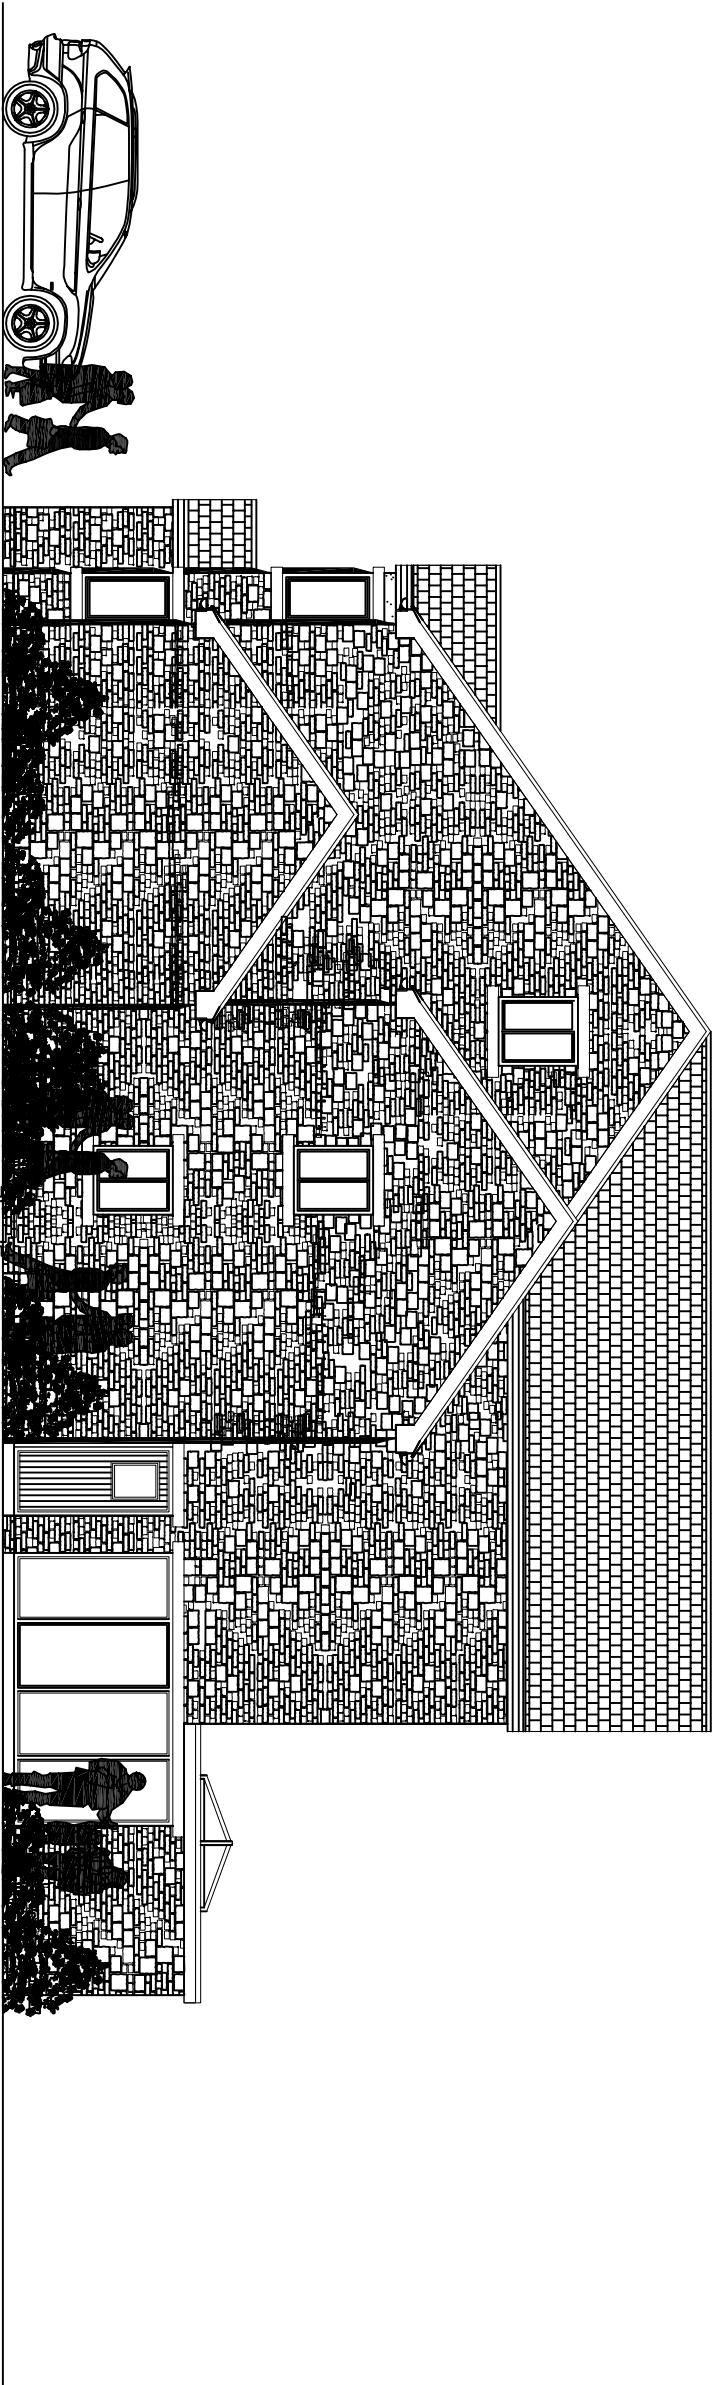


PROPOSED SIDE ELEVATION

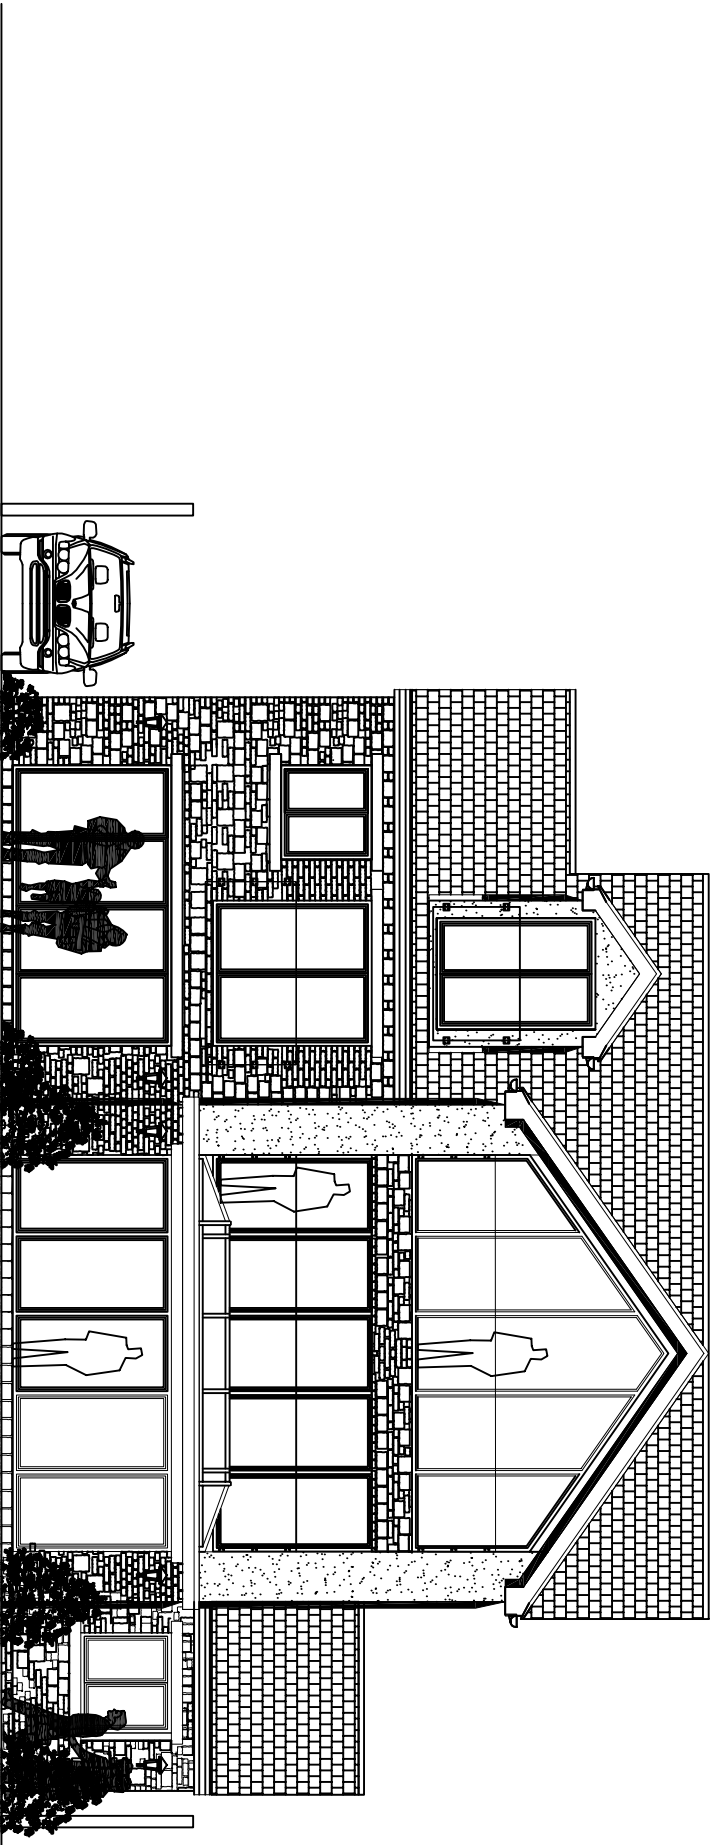

PROPOSED REAR ELEVATION

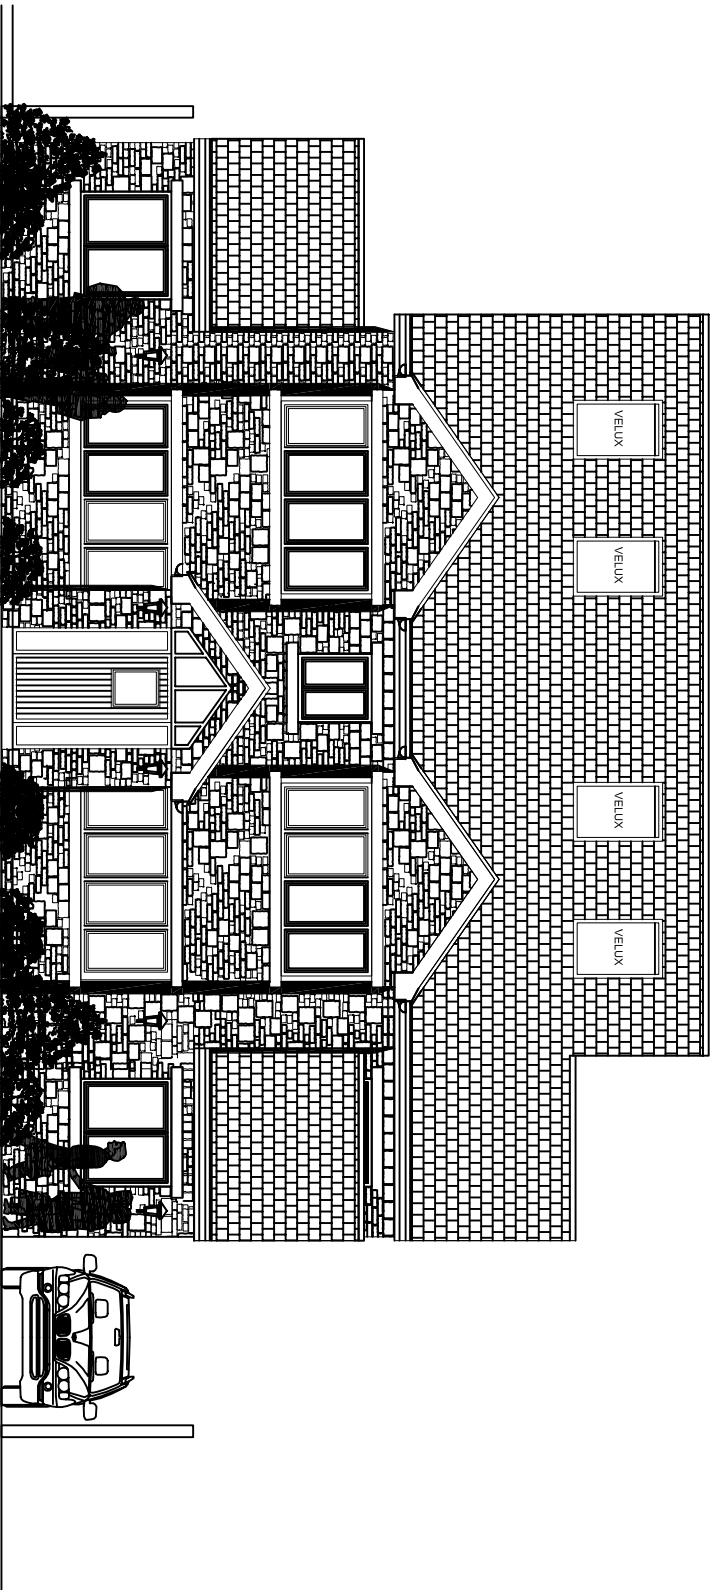

PROPOSED FRONT ELEVATION

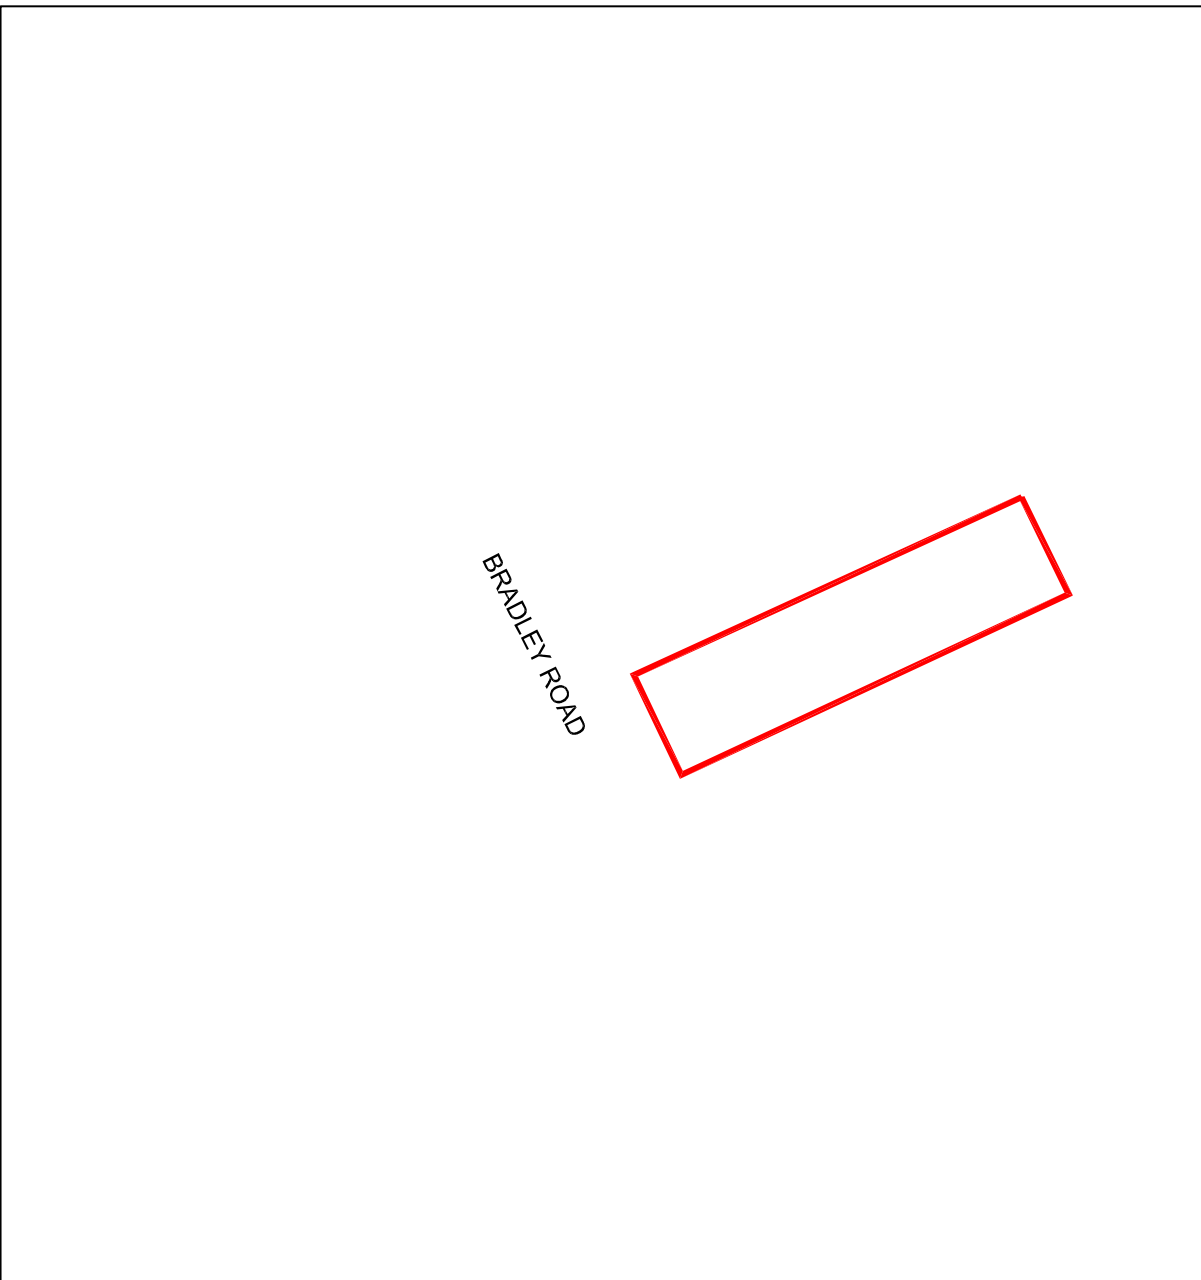

SITE LOCATION PLAN @ 1:1250 SCALE



ARCHISMA
DESIGNS

- Architectural design
- Planning & Building Regulations
- Landscape architecture
- 3D Visualisation & model making

ARCHISMA *DESIGNS LTD*

CLIENT
MR.& MRS. PARVEEN KHALID

PROJECT
354, BRADLEY ROAD
HUDDERSFIELD
WEST, YORKSHIRE, HD2.1PU

DRAWING OF
PROPOSED, EXTENSION, TO, SIDE
AND, REAR, GARAGE, PART, DEMOLITION
BEDROOMS, & ENSUITES, TO, UPPER, FLOOR
& PROPOSED, GARDEN, BUILDING,
PROPOSED, ELEVATIONS

drawing no	rev	date
DWG-002	-	JAN-21
scale	drawn	checked by
1:100, @, A1	SMT	PK
51 LARKSPUR WAY, WAKEFIELD	M-0784234329 T-01924 317897	checked date JAN-21
WF2.0FD	E-Info@archismadesign.co.uk	