






Existing front elevation (1:100)

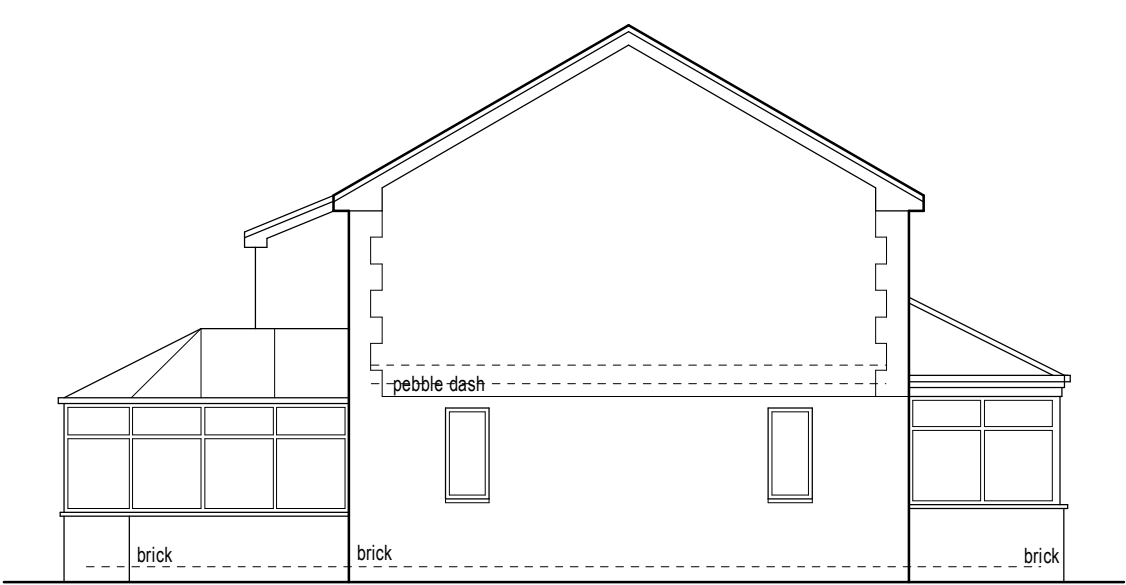


Existing side elevation (1:100)

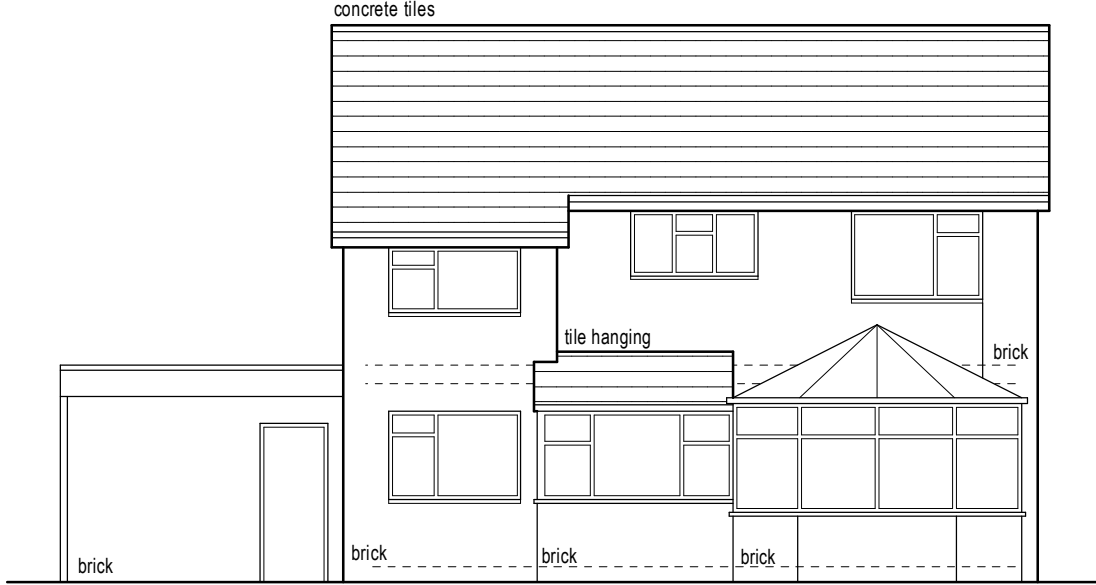


Existing rear elevation (1:100)

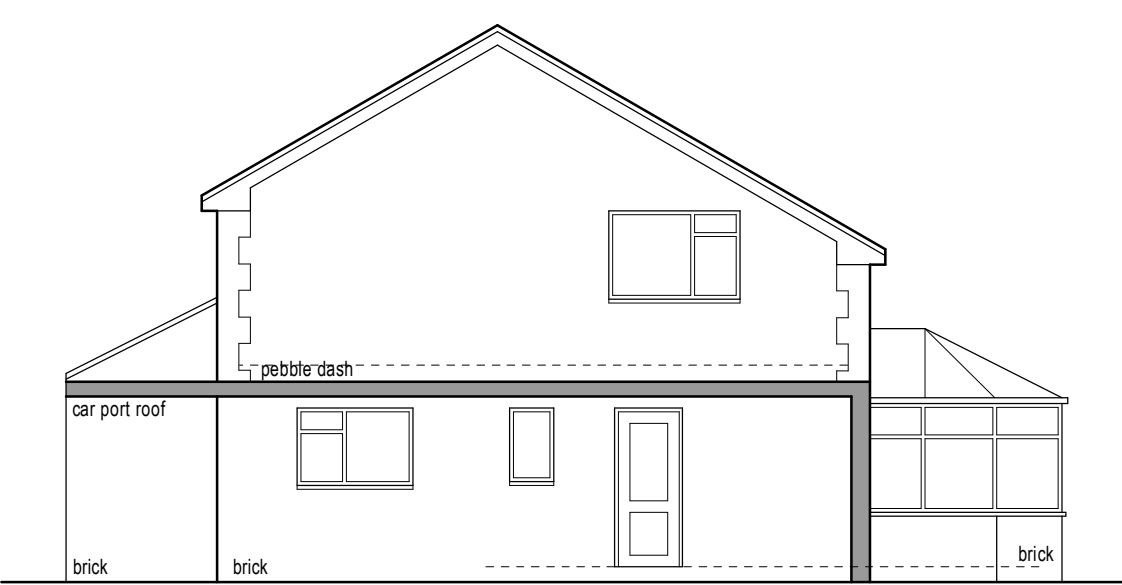


Existing side elevation (1:100)

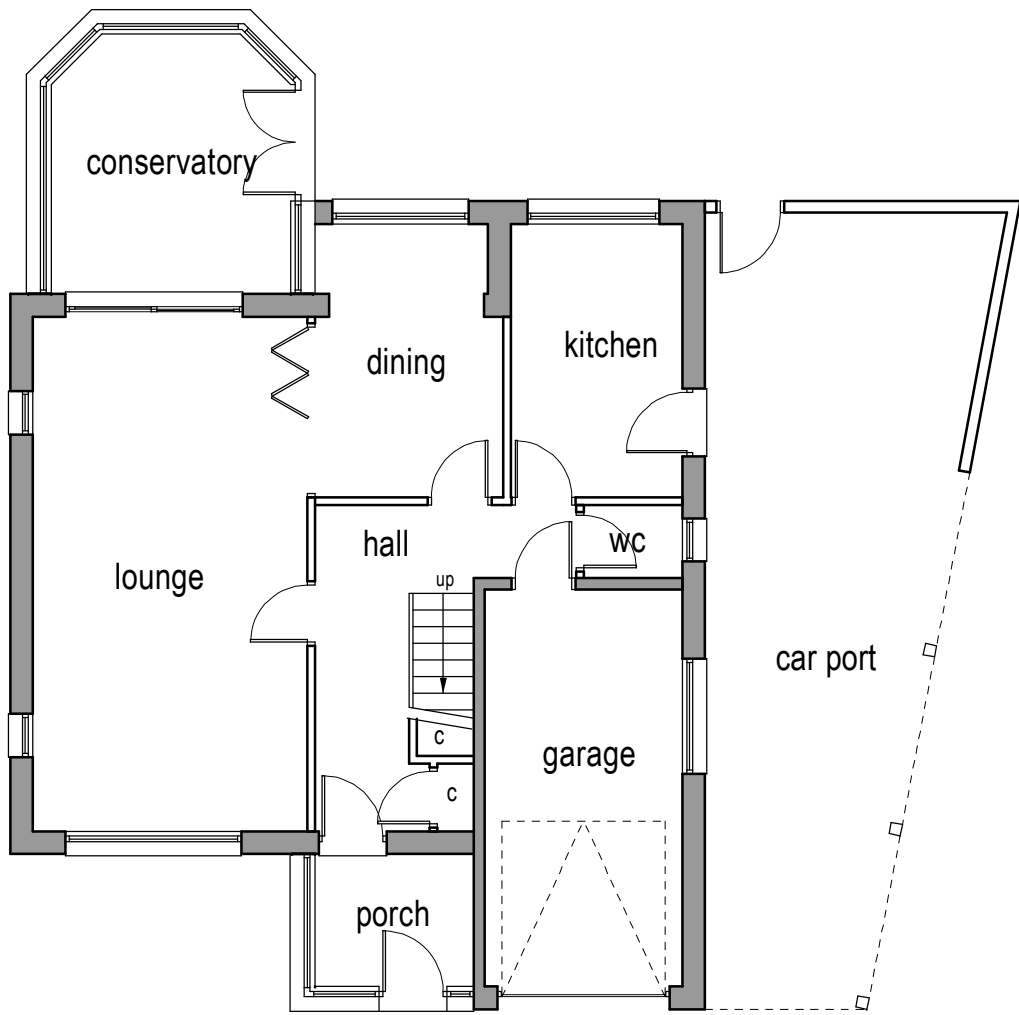


Existing ground floor layout (1:100)

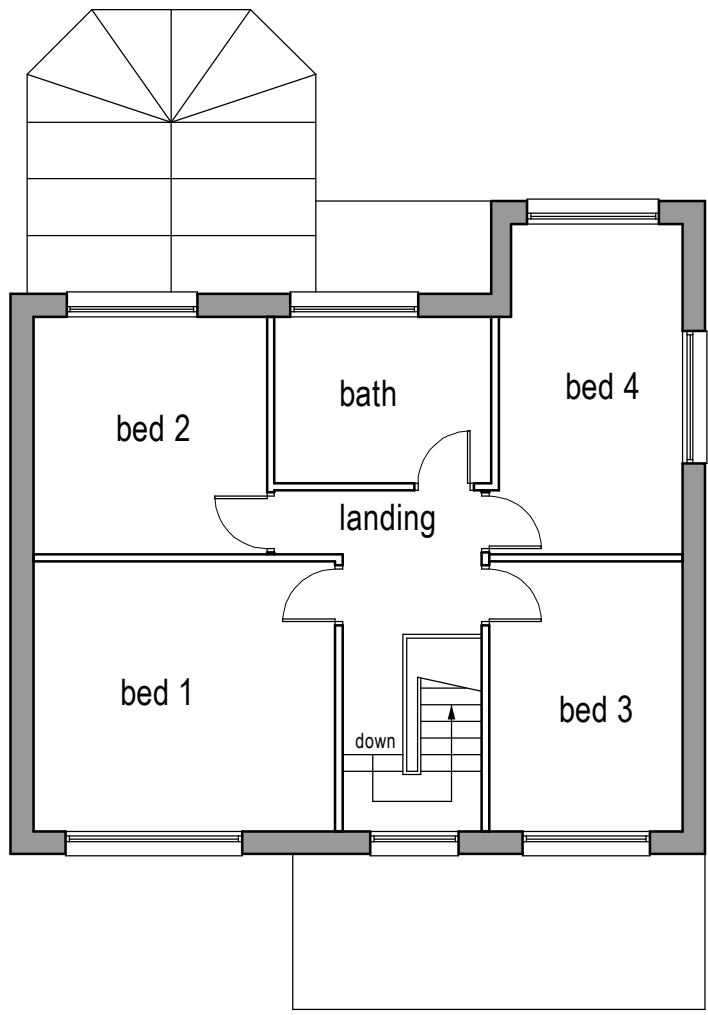

Existing first floor layout (1:100)

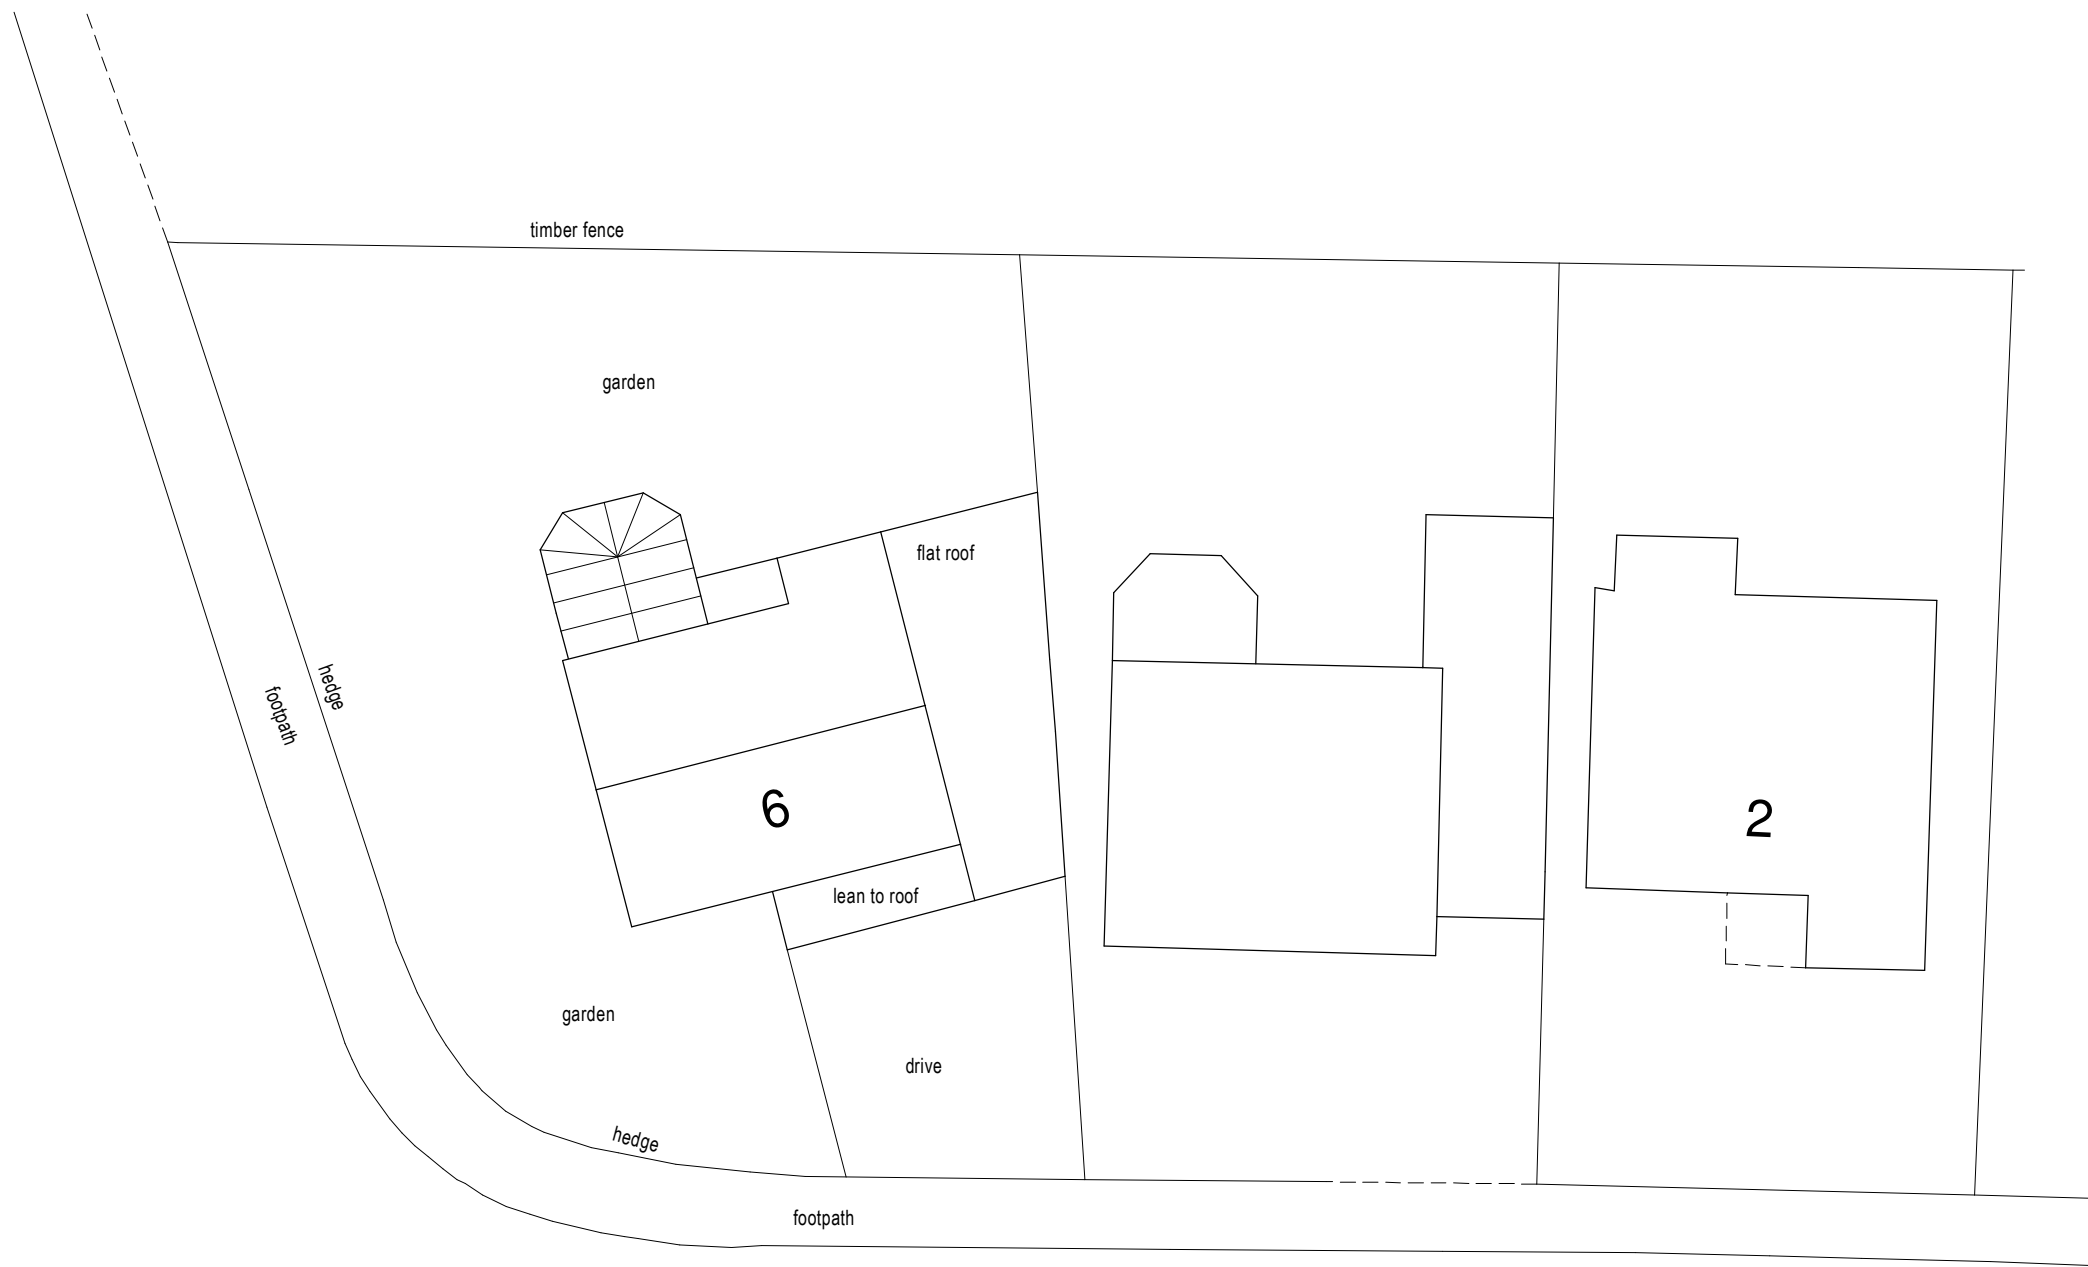

Site Plan (1:200)

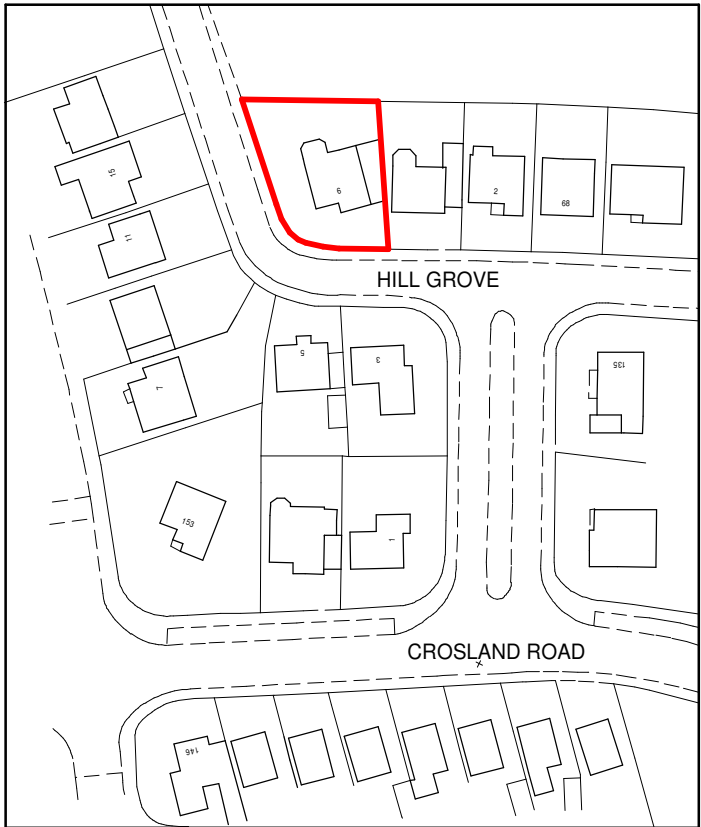

Location plan (1:1250)



Block plan (1:500)



Colne Valley Design
8 Meadow Lane
Slaithwaite
Huddersfield HD7 5EX

Tel: 01484 842097
Mobile: 07867 803312
E-mail: mitchell@sbhomes.co.uk

Proprietor: S.A. Mitchell (AIOB)

Project

Proposed extension.

For

Mr & Mrs J McDonagh.

Address

6 Hill Grove
Salendine Nook
HD3

Title

Existing layouts and elevations.

Job No.

21 J 04.

Drawing number

01.

Date

Jan 2021.