



Notes:
1. Setting out to be the responsibility of contractor.
2. Contractor to pay particular attention to pitch of roof and headroom at stairs.
3. Any discrepancies to be reported to Colne Valley Design.

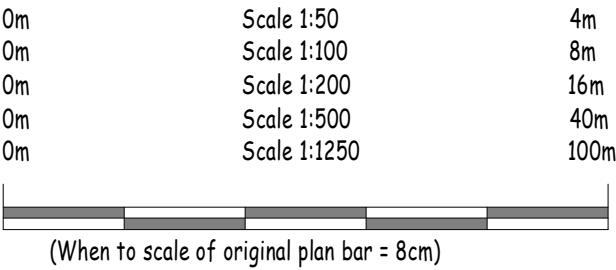


Proposed front elevation (1:100)

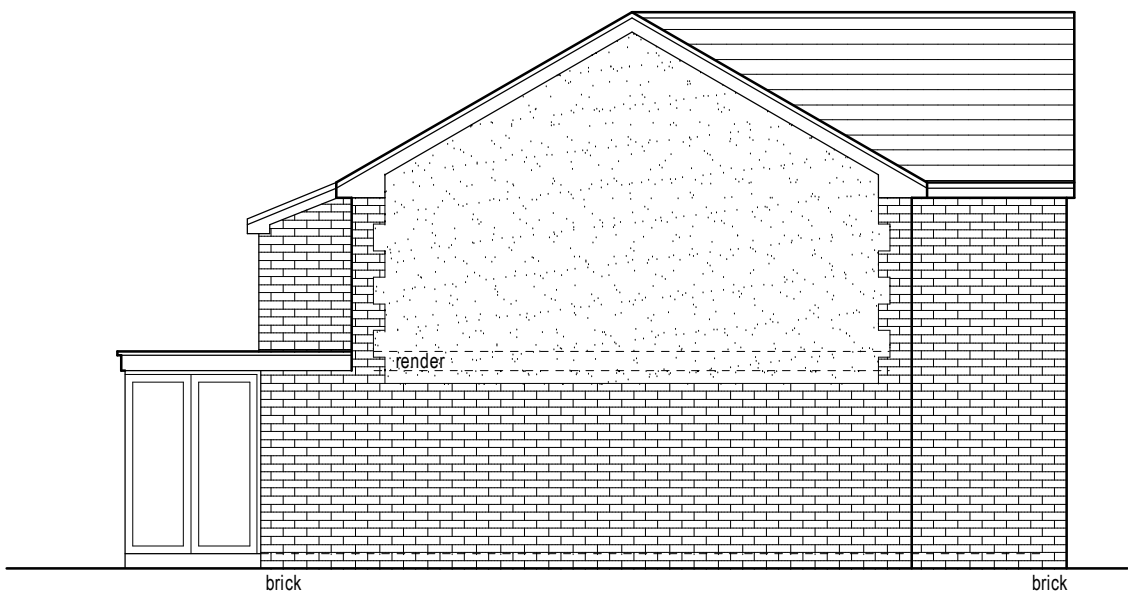


Proposed side elevation (1:100)




Proposed rear elevation (1:100)

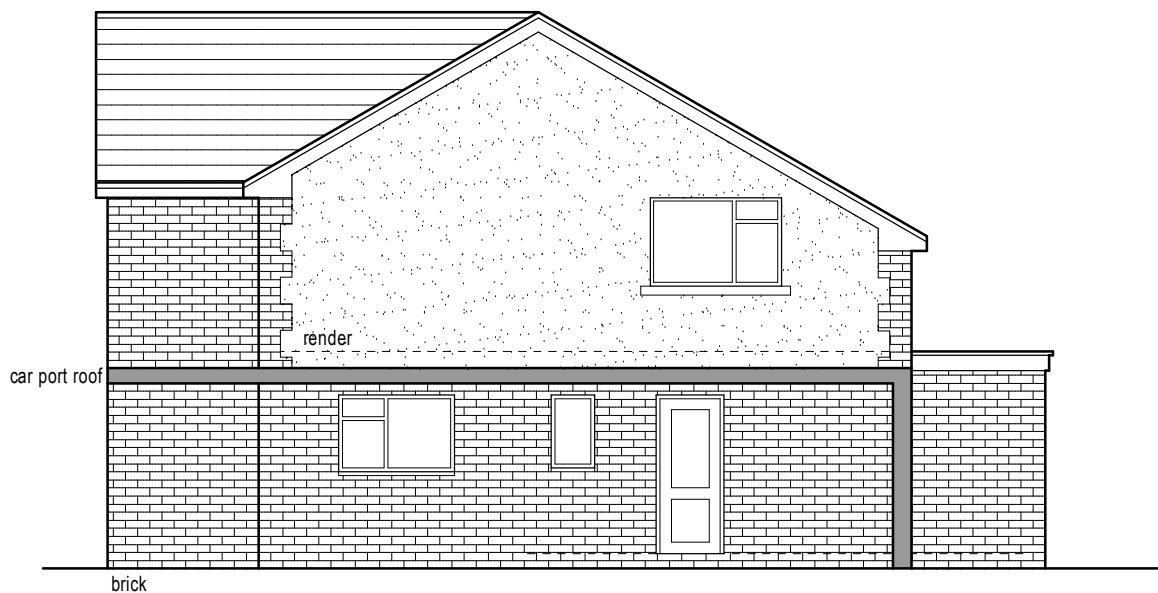


Proposed side elevation (1:100)

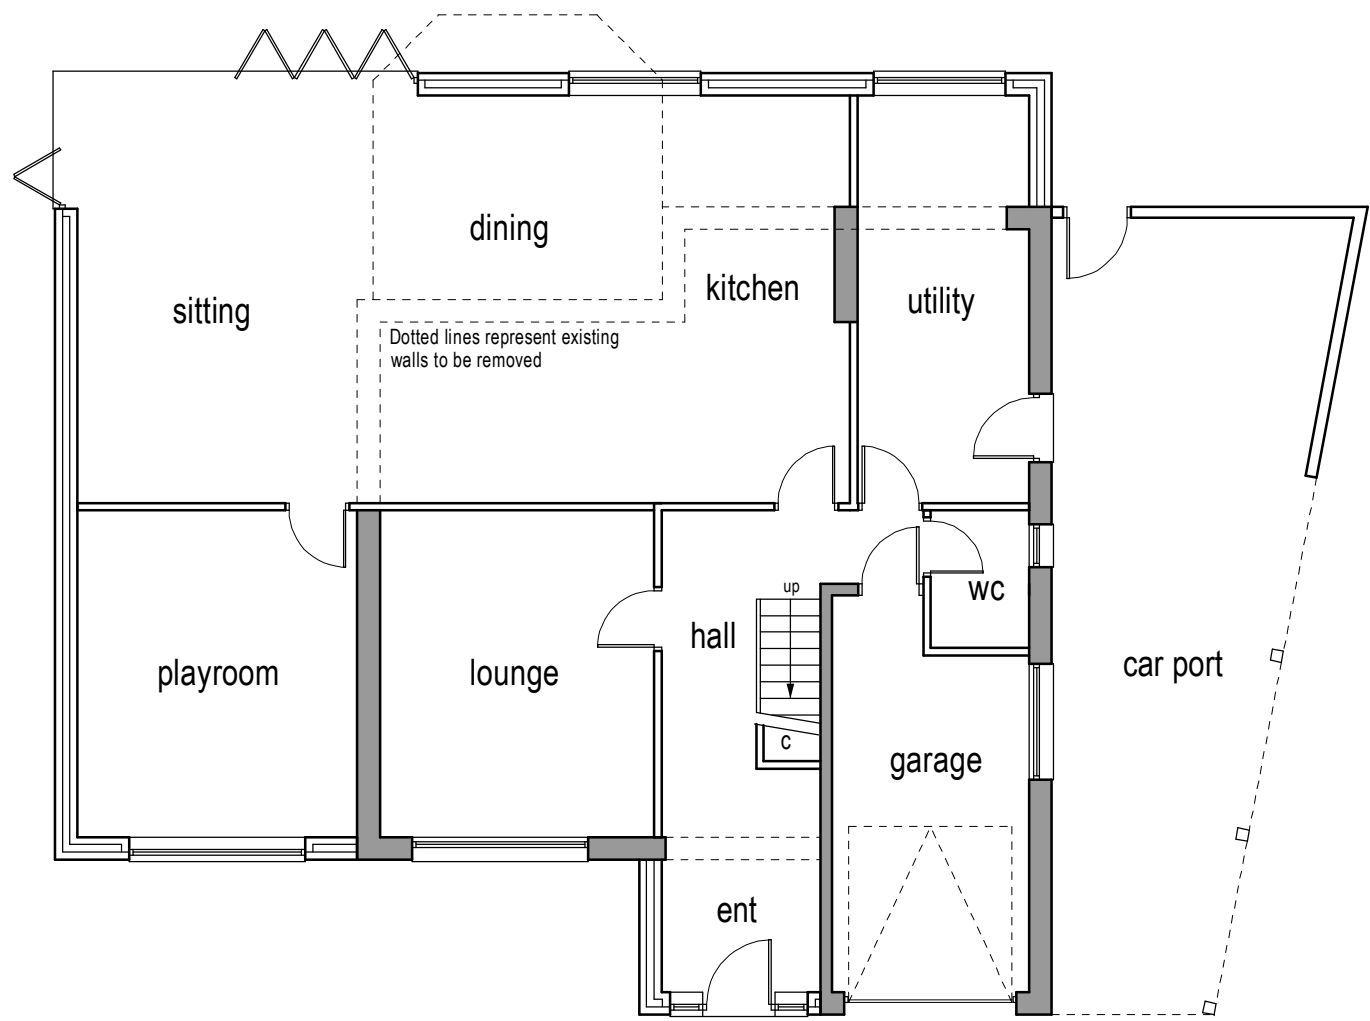

Proposed ground floor layout (1:100)

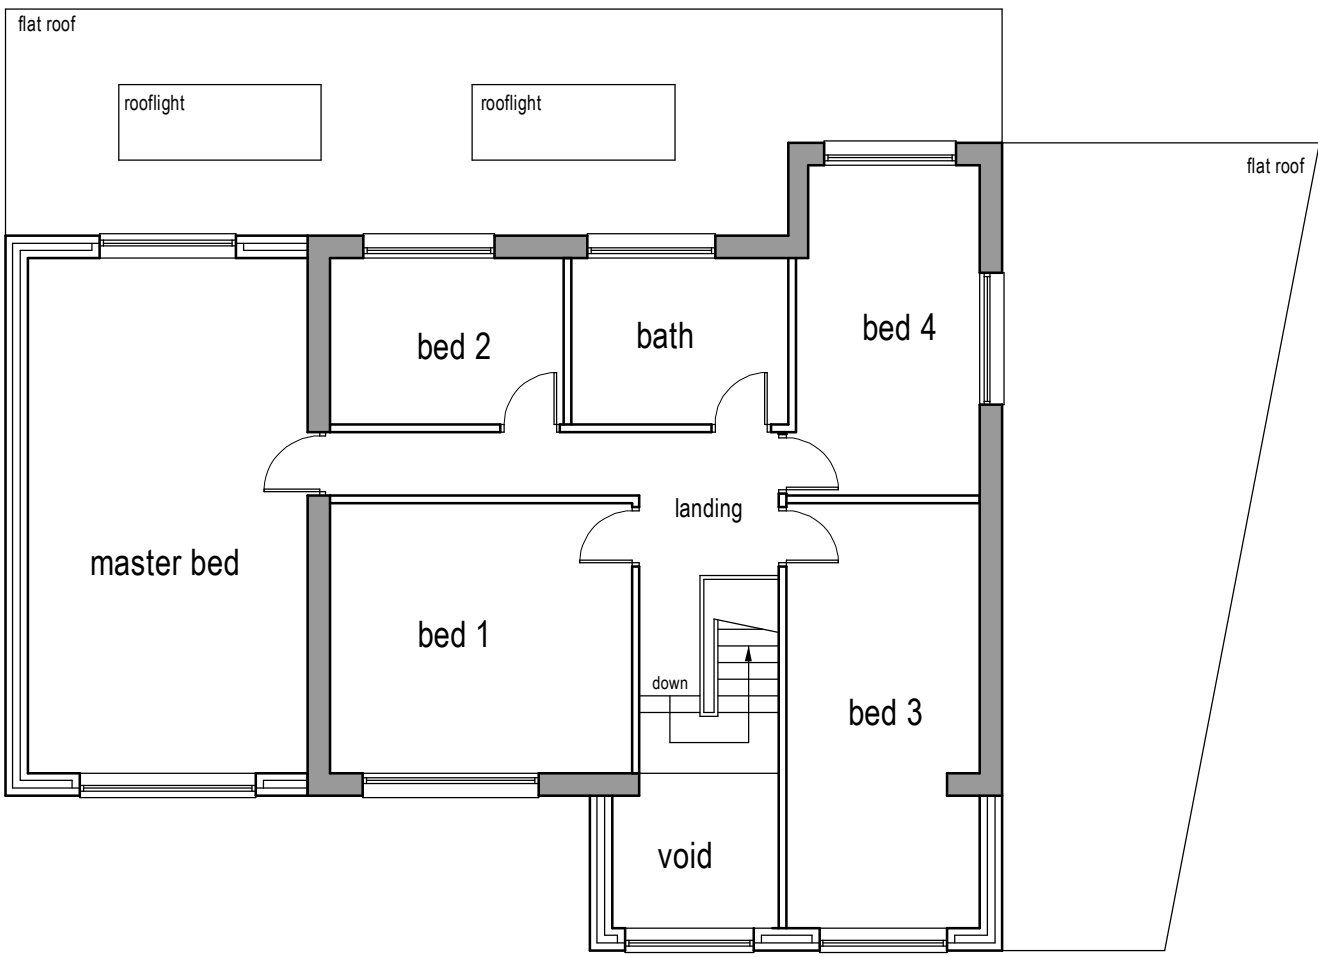

Proposed first floor layout (1:100)

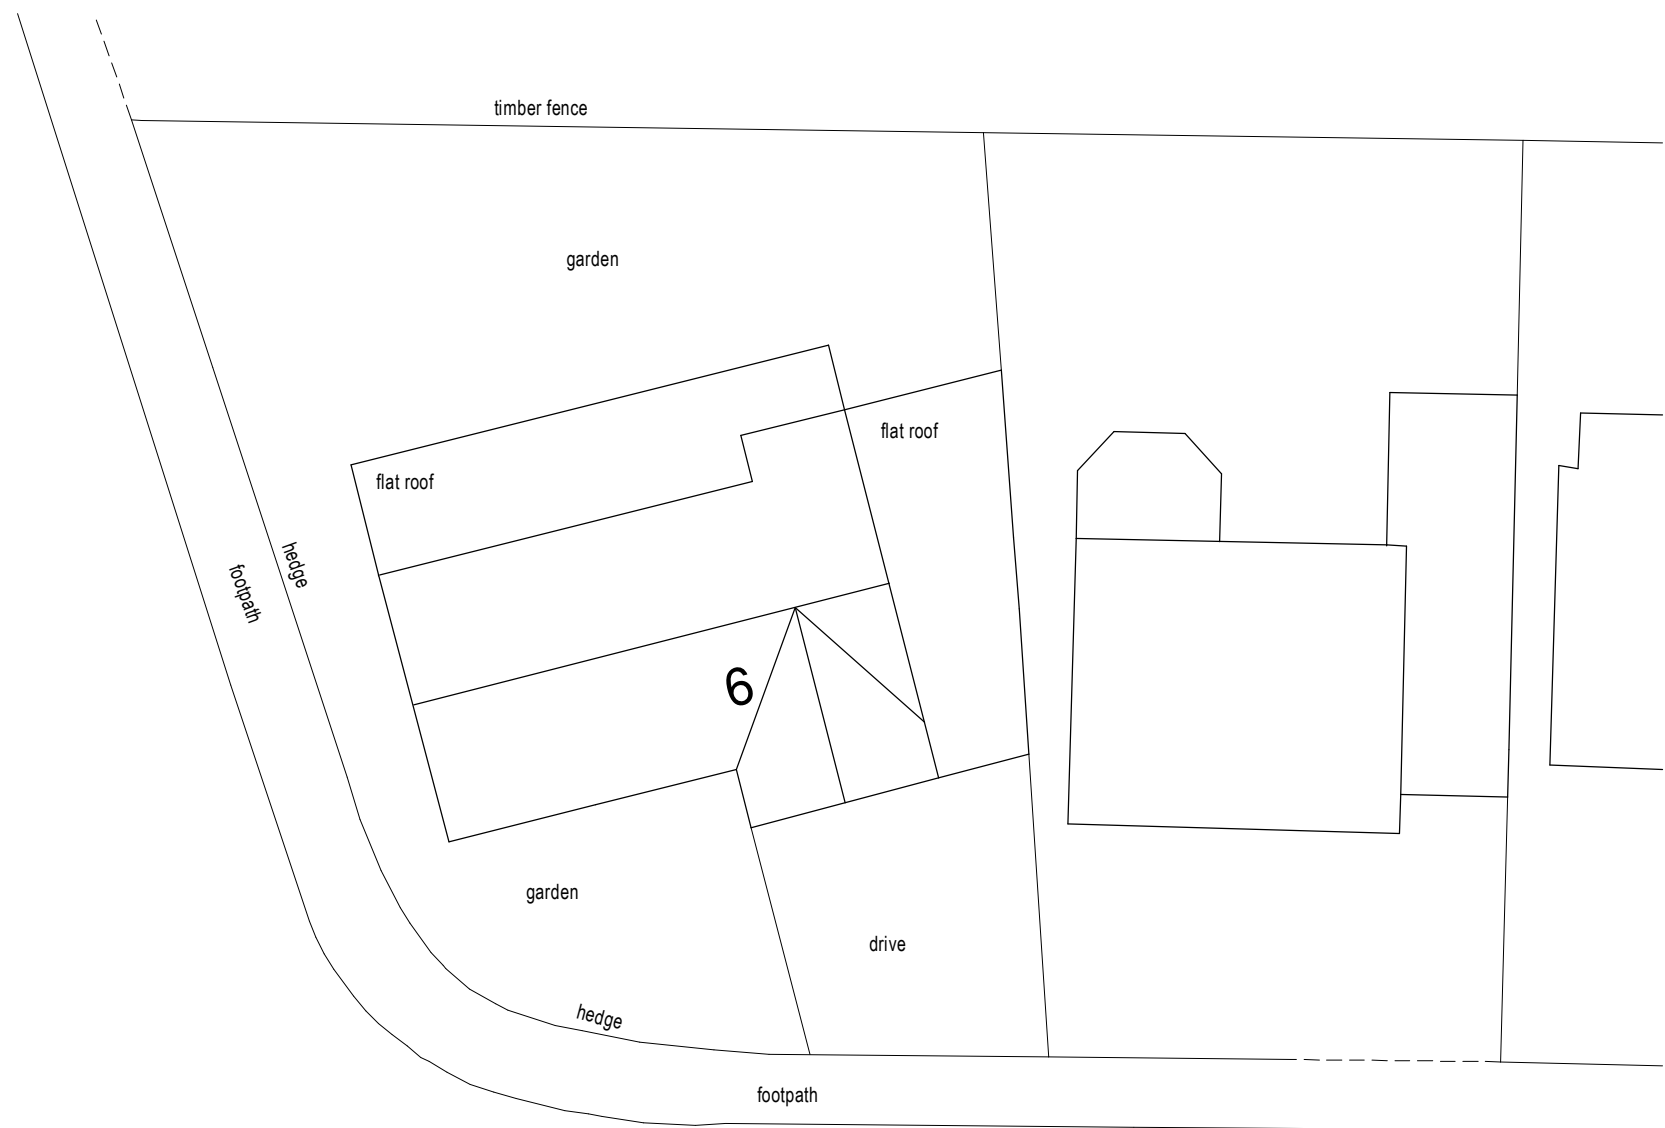

Proposed site plan (1:200)



Rev A 03/02/2021 Finalised prior to planning submission.



Colne Valley Design
8 Meadow Lane
Stalithwaite
Huddersfield HD7 5EX

Tel: 01484 842097
Mobile: 07867 803312
E-mail: mitchell@sbhomes.co.uk

Proprietor: S.A. Mitchell (ACIOB)

Project

Proposed extension.

For

Mr & Mrs J McDonagh.

Address

6 Hill Grove
Salendine Nook
HD3

Title

Proposed layouts and elevations.

Job No.

21 J 04.

Drawing number

02 A.

Date

Jan 2021.