




Notes:
1. Setting out to be the responsibility of contractor.
2. Contractor to pay particular attention to pitch of roof and headroom at stairs.
3. Any discrepancies to be reported to Colne Valley Design.

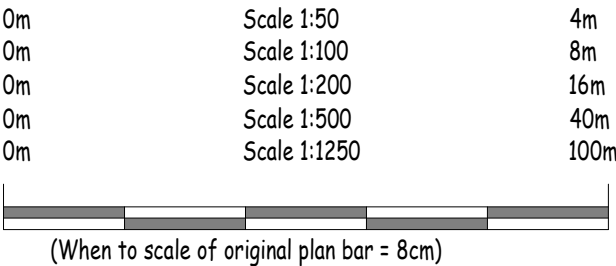

Proposed front elevation (1:100)

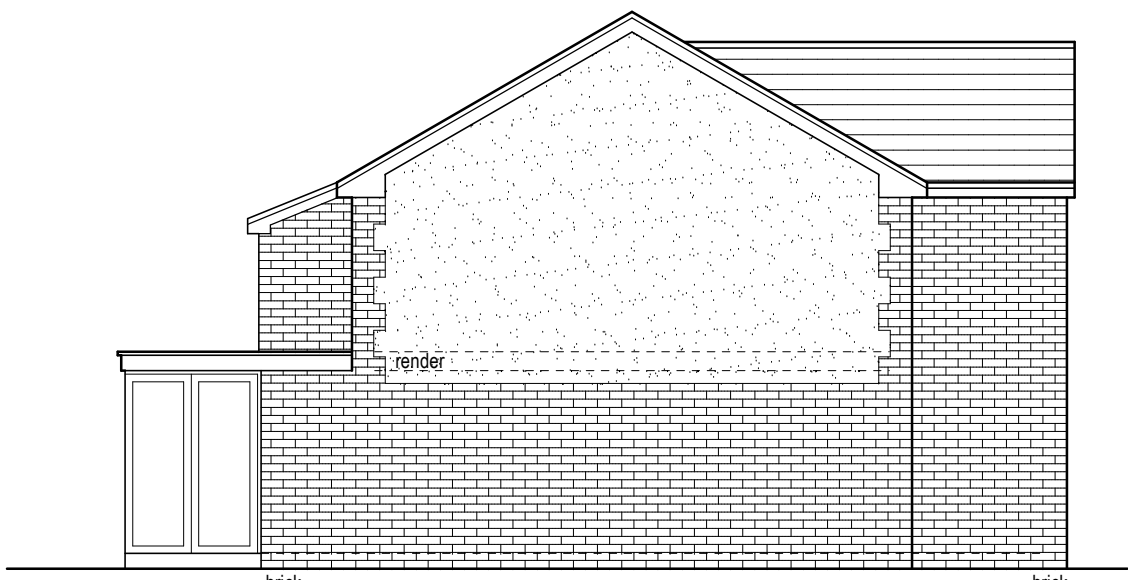


Proposed side elevation (1:100)

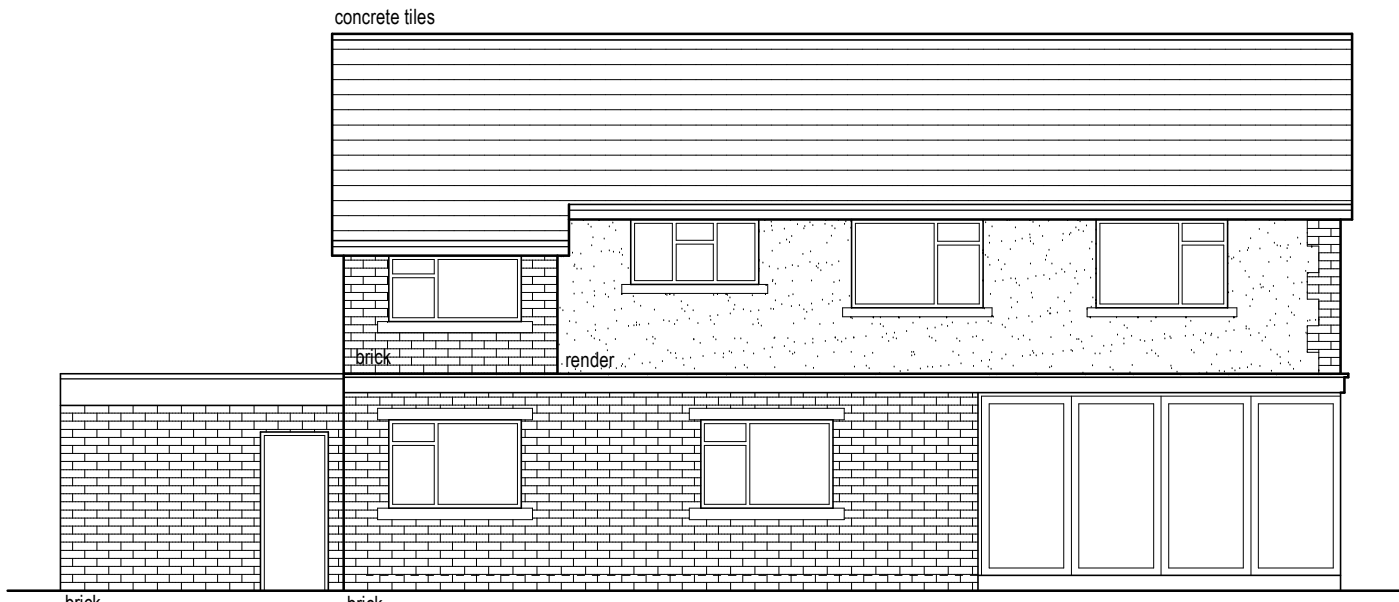


Proposed rear elevation (1:100)




Proposed side elevation (1:100)

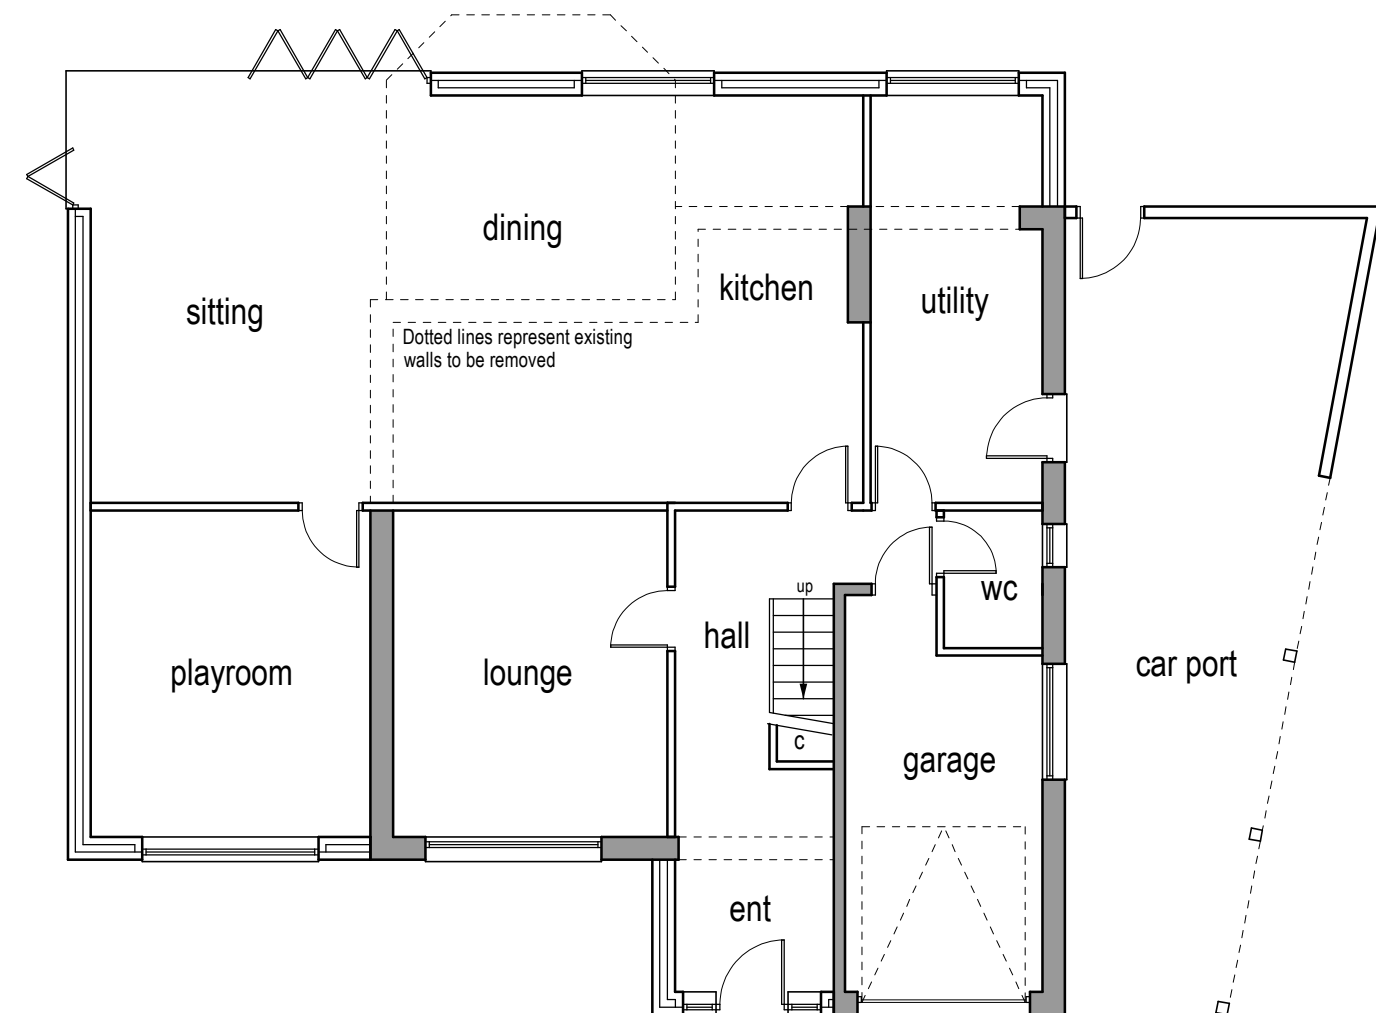

Proposed ground floor layout (1:100)

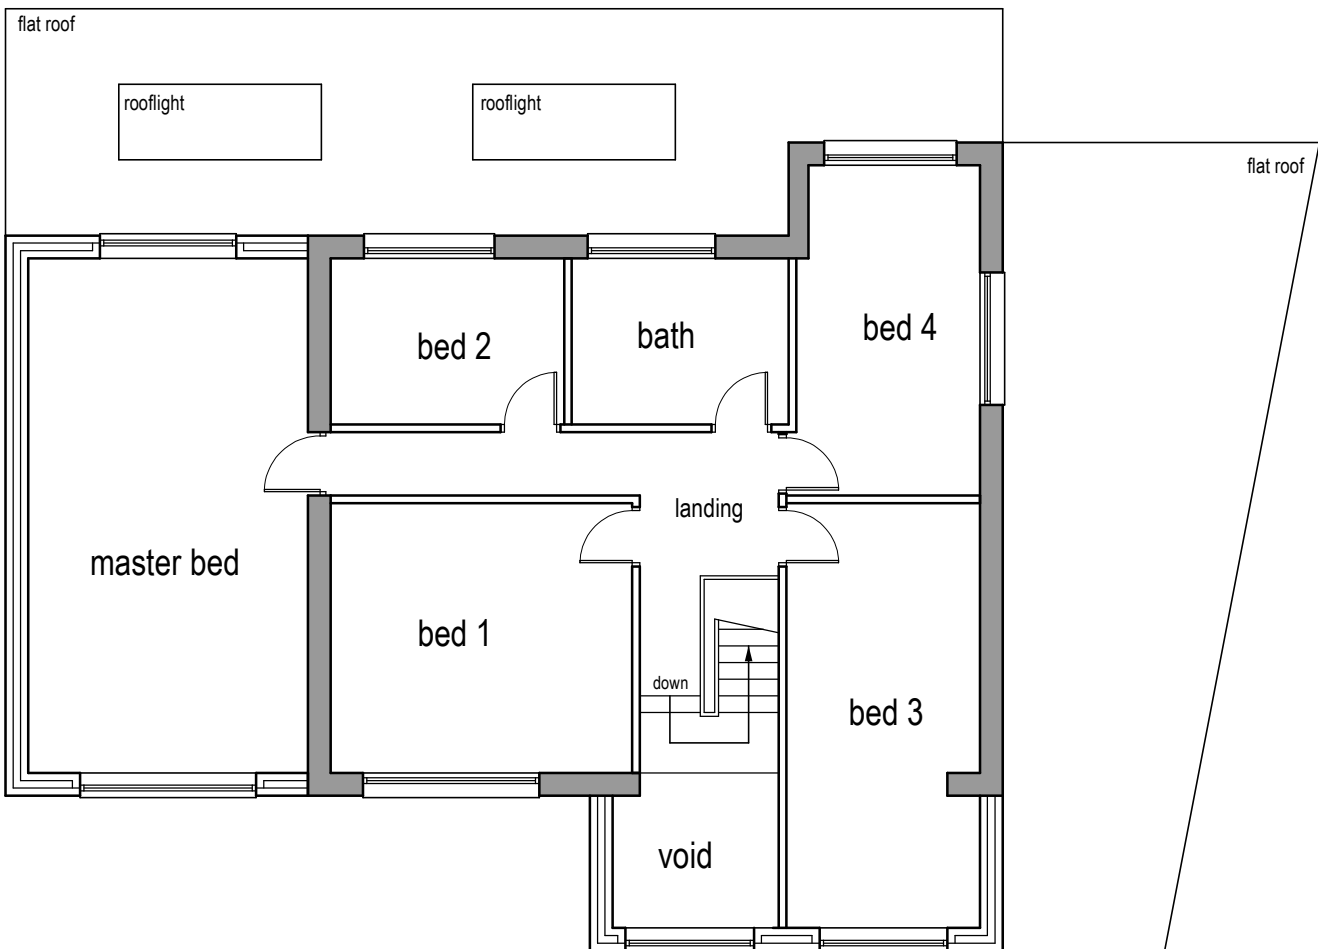

Proposed first floor layout (1:100)

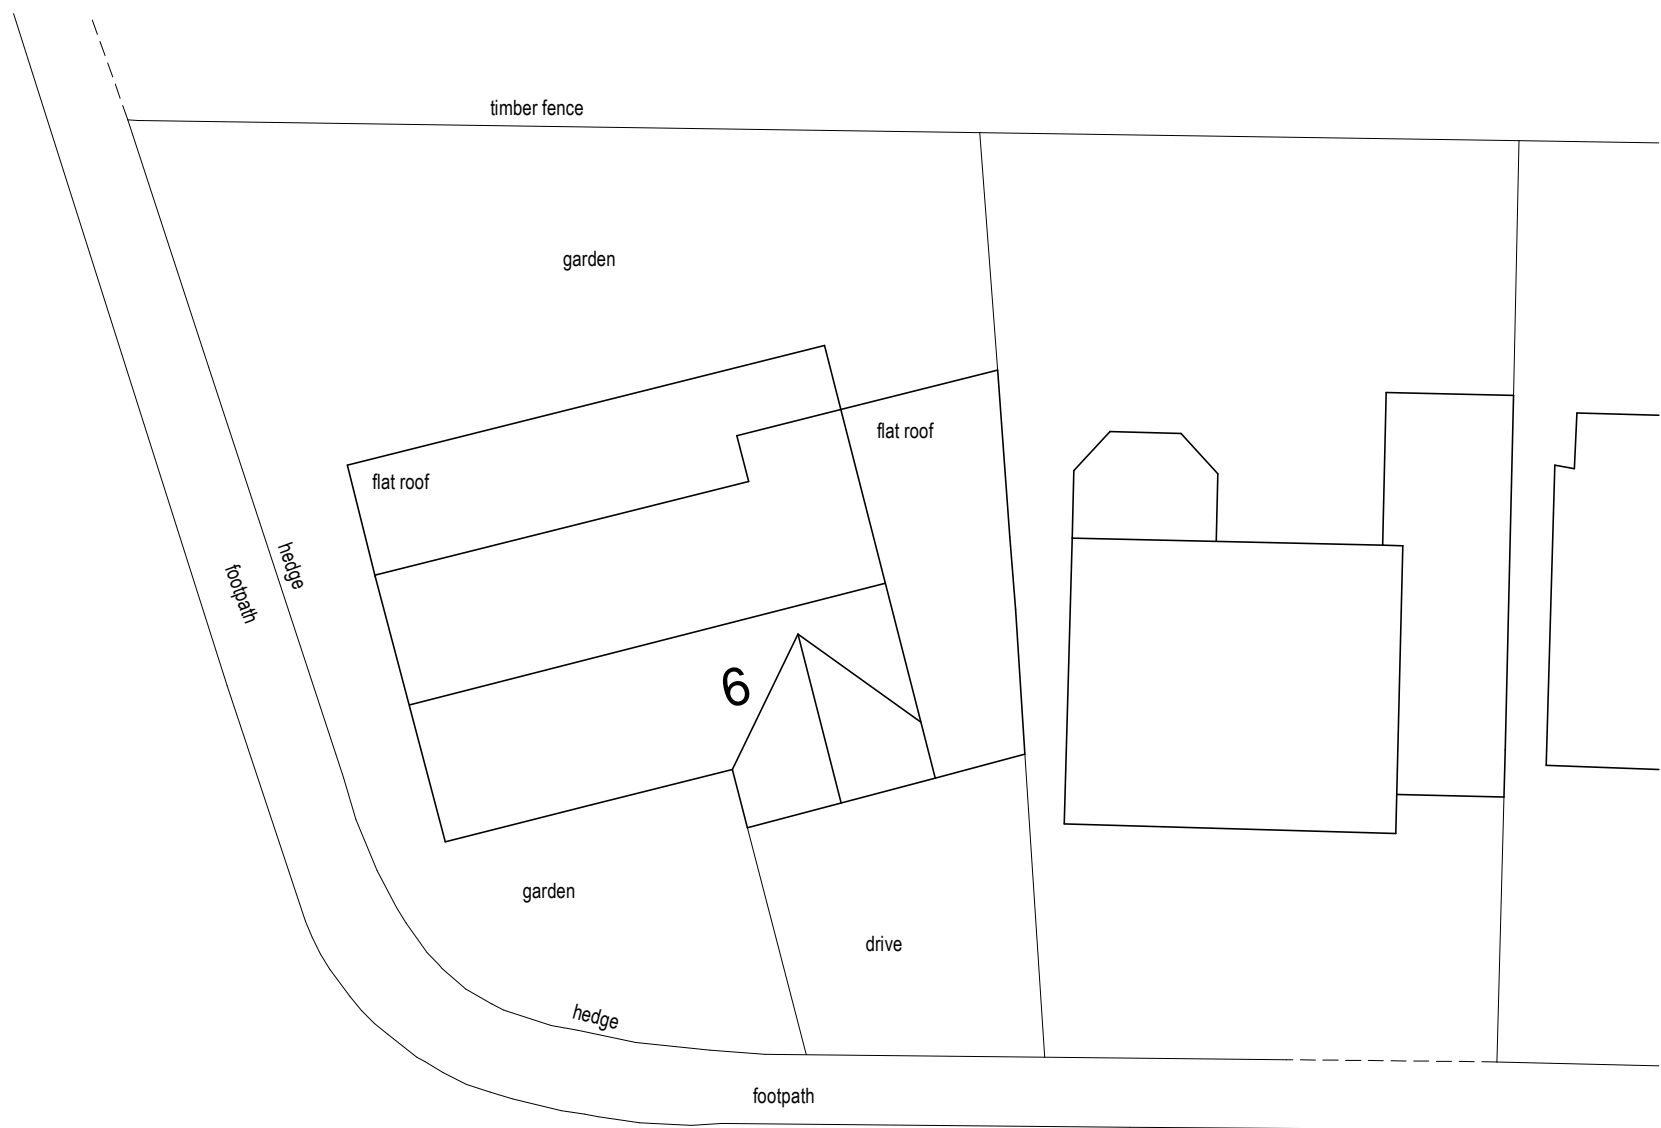

Proposed site plan (1:200)



Rev B 12/04/2021 Ridge to front gable lowered.
Rev A 03/02/2021 Finalised prior to planning submission.

 Colne Valley Design 8 Meadow Lane Slaithwaite Huddersfield HD7 5EX Tel: 01484 842097 Mobile: 07867 803312 E-mail: mitchell@sbhomes.co.uk Proprietor: S.A. Mitchell (A/CIOB)		
Project Proposed extension.		
For Mr & Mrs J McDonagh.		
Address 6 Hill Grove Salendine Nook HD3		
Title Proposed layouts and elevations.		
Job No. 21 J 04.	Drawing number 02 B.	Date Jan 2021.